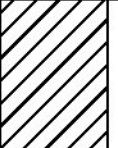


TRAFFIC SIGN SUMMARY SHEET 24

MILEMARKER, STATION, OR SIGN NUMBER	SIGN LEGEND	SIGN DIMENSIONS			NEW & SALVAGED SIGNS				EXIST POST RETAIN	S A L V A G E	NO. OF P O S T S	NEW SIGN POSTS											RE Q U I R E D S I G N M E	REMARKS	SIGN DETAIL													
												FLANGED CHANNEL			SQUARE STEEL (In)			ANCHOR	S L E E V E	TUBULAR ALUMINUM Ø (In)					TUBULAR STEEL Ø (In)				W-SHAPE STEEL			DETAIL IN SHSM * BOOK	DETAIL ON SHEET NUMBER	STD. SHEET NUMBER				
		E A	WIDTH (In)	HEIGHT (In)	“A”	“B”	SALV SIGN	SALV TIS				1.75	2.0	2.5	3.0	4.0	4.0 MOD			FOUND- ATION	3.0	3.5			4.0	5.0	FTG. SIZE		WEIGHT	POST SIZE								
																											lb/ft	lb/ft			24"				30"			
																												1.12								2.0	3.0	1.88
ST. JOHNSBURY U.S. ROUTE 2 (CONT.)																																						
231+67, RT		I	30	30	6.25																										W11-2 (FLUORESCENT YELLOW-GREEN)	X						
		I	24	12	2.00									X		X															W16-7P (FLUORESCENT YELLOW-GREEN)	X						
232+21, LT		I	30	30	6.25																										W11-2 (FLUORESCENT YELLOW-GREEN)	X						
		I	24	12	2.00									X		X															W16-7P (FLUORESCENT YELLOW-GREEN)	X						
233+50, RT		I	36	36	7.07																										W10-1	X						
		I	24	12	2.00									X		X															W10-1aP	X						
235+46, RT		I	48	9	6.00																										R15-1 MOUNT NEW SIGNS ON EXISTING RAILROAD SIGNAL POLE.	X						
		I	24	12	2.00																										R15-3P	X						
236+25, LT		I	48	9	6.00										X		X														R15-1	X						
		I	24	12	2.00																										R15-3P	X						
237+50, RT		I	6	10	0.42										X		X														VD-701		238					
237+65, LT	 0020 0311 0450	I	36	36	7.07																										W10-1	X						
		I	24	12	2.00										X		X														W10-1aP	X						
		I	6	10	0.42																										VD-700			E-138				
238+41, LT		I	6	10	0.42										X		X														VD-701		238					
* "SHSM"-STANDARD HIGHWAY SIGNS AND MARKINGS												FT	FT	FT	FT	FT	FT		EA	LB	LB	LB		LB	LB	LB	LB					TRAFFIC SIGN SUMMARY SHEET #24			PROJECT NAME: ST JOHNSBURY - LYNDON			
FINAL POST LENGTHS ARE TO BE DETERMINED IN THE FIELD. POST SIZES ARE COMPUTED BASED ON INFORMATION FURNISHED ON THE STANDARD SHEETS AND THE VTRANS "SIGN POST DESIGN GUIDELINE."															91																				PROJECT NUMBER: STP 2936(1)			
																																				FILE NAME: p11c308.dgn		
																																				PLOT DATE: 5/5/2014		
																																				DRAWN BY: D. DRAPER		
																																		CHECKED BY: J. LITTLE				
																																		SHEET 165 OF 250				
																									</													