STATE OF VERMONT
AGENCY OF TRANSPORTATION

ROCKINGHAM TRAFFIC SIGN SUMMARY SHEET 13

MILEMARKER, STATION, OR SIGN NUMBER	SIGN LEGEND	SIGN DIMENSIONS EA	WIDTH (In)	HEIGHT (In)	NEW & SALVAGED SIGNS "A"	"B"	SALV SIGN	SALV TIS	EXIST POST RETAIN	SALVAGE	NEW SIGN POSTS NO. OF POSTS	FLANGED CHANNEL lb/ft 1.1	2.0	3.0	SQUARE STEEL (In) lb/ft 1.75 1.88	2.0 2.42	2.5 3.35	ANCHOR	SLEEVE	TUBULAR STEEL Ø (In) FOUND-ATION	lb/ft 3.0 7.6	3.5 9.0	4.0 11	5.0 15	W-SHAPE STEEL FTG. SIZE 24"	30"	WEIGHT	POST SIZE	REQUIRED SIGNS	REMARKS SHSM = FHWA STANDARD HIGHWAY SIGNS AND MARKINGS BOOK	SIGN DETAIL DETAIL IN SHSM	DETAIL ON DWG. NUMBER	STD. SHEET NUMBER
ROCKINGHAM U.S. ROUTE 5: R 47+95.0, RT		1	30	30	6.25						1					X		X												SIGN ID CODE W11-2 SIGN SHALL HAVE FLUORESCENT YELLOW GREEN BACKGROUND	X		
		1	24	12	2.00																									SIGN ID CODE W16-7P SIGN SHALL HAVE FLUORESCENT YELLOW GREEN BACKGROUND	X		
R 48+05.0, RT		1 1	36 36	12 12	3.00 3.00						1					X		X												BACK-TO-BACK SIGN ID CODE R6-1R SIGN ID CODE R6-1L	X X		
		1	30	30	6.25																									SIGN ID CODE R5-1	X		
R 48+35.0, RT	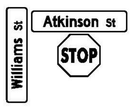	1 1	36 36	8 8	2.00 2.00						1					X		X												DOUBLE SIDED SIGN, SIGN ID CODE D3-1 DOUBLE SIDED SIGN, SIGN ID CODE D3-1. TWO TOP MOUNTING BRACKETS REQUIRED TO INSTALL SIGNS ON POST. COSTS ASSOCIATED WITH THIS BRACKET ARE INCIDENTAL TO THE SIGN POST. SIGN ID CODE R1-1		220 219	
		1	30	30	6.25																										X		
R 48+38.0, LT		1	30	30	6.25						1					X		X												SIGN ID CODE W11-2 SIGN SHALL HAVE FLUORESCENT YELLOW GREEN BACKGROUND	X		
		1	24	12	2.00																									SIGN ID CODE W16-7P SIGN SHALL HAVE FLUORESCENT YELLOW GREEN BACKGROUND	X		
R 50+95.0, LT		1 1	30 6	30 10	6.25 0.42						1					X		X												BACK-TO-BACK SIGN ID CODE R1-1 SIGN ID CODE VD-700	X		T-44
R 51+37.0, LT		1	30	8	1.67						1					X		X												DOUBLE SIDED SIGN, SIGN ID CODE D3-1 TWO TOP MOUNTING BRACKETS REQUIRED TO INSTALL SIGNS ON POST. COSTS ASSOCIATED WITH THIS BRACKET ARE INCIDENTAL TO THE SIGN POST.		220	
		1	36	8	2.00																									DOUBLE SIDED SIGN, SIGN ID CODE D3-1		219	
FINAL POST LENGTHS ARE TO BE DETERMINED IN THE FIELD. POST SIZES ARE COMPUTED BASED ON INFORMATION FURNISHED ON THE STANDARD SHEETS AND THE VTRANS "SIGN POST DESIGN GUIDELINE."												LF	LF	LF	LF	LF 84	LF		EA		LB	LB	LB	LB								
		TOTALS			SF 49.34	SF	EA.	SF				LF			LF 84					EA.	LB				EA.	EA.	LB					

ROCKINGHAM TRAFFIC SIGN SUMMARY SHEET #13

PROJECT NAME: CHESTER-SPRINGFIELD-ROCKINGHAM-WINDSOR
PROJECT NUMBER: STP 2952(1)

FILE NAME: z13c518tss_seg03.dgn
PROJECT LEADER: D. GOZALKOWSKI
DESIGNED BY: A. HAWKINS

PLOT DATE: 3/27/2015
DRAWN BY: A. KIRBY
CHECKED BY: J. SHIELDS
SHEET 212 OF 309