

CHANGING ELEVATION OF DROP INLETS,
CATCH BASINS, OR MANHOLES

BENNINGTON:
MM 5.888 LT
MM 5.888 RT
MM 5.922 LT
MM 5.924 RT

CHANGING ELEVATION OF SEWER MANHOLES
(ELEVATION ADJUSTMENT BY OTHERS)

BENNINGTON:
MM 5.922 LT

629.20 ADJUST ELEVATION OF VALVE BOX
(ELEVATION ADJUSTMENT BY OTHERS)

BENNINGTON:
MM 5.873 LT
MM 5.873 LT
MM 5.925 RT
MM 5.925 RT

TEMPORARY 4 INCH WHITE LINE, PAINT &
DURABLE 4 INCH WHITE LINE (OPTION BID ITEM)
(ALL LINES WILL INCLUDE EDGE LINE BREAKS AND
RADIUS FOR TOWN HIGHWAYS)

BENNINGTON:
MM 5.866 - 5.953 SOLID LT & RT
MM 5.872 - 5.920 SOLID RT LANE LINE
MM 5.874 - 5.922 SOLID RT
MM 5.926 - 5.953 SOLID RT

TEMPORARY 4 INCH YELLOW LINE, PAINT &
DURABLE 4 INCH YELLOW LINE (OPTION BID ITEM)
(ALL LINES WILL INCLUDE C/L BREAKS FOR
TOWN HIGHWAYS)

BENNINGTON:
MM 5.869 DOUBLE SOLID RT TH-508
MM 5.873 - 5.891 DOUBLE SOLID LT & RT
MM 5.891 - 5.922 DOUBLE SOLID C/L
MM 5.923 DOUBLE SOLID RT TH-104
MM 5.926 - 5.958 DOUBLE SOLID C/L

TEMPORARY 8 INCH YELLOW LINE, PAINT &
DURABLE 8 INCH YELLOW LINE (OPTION BID ITEM)

BENNINGTON:
MM 5.873 - 5.885 (DIAGONALS MEDIAN)(20 FT)

TEMPORARY 24 INCH STOP BAR, PAINT &
DURABLE 24 INCH STOP BAR (OPTION BID ITEM)


BENNINGTON:
MM 5.874 RT
MM 5.924 RT

TEMPORARY LETTER OR SYMBOL, PAINT &
DURABLE LETTER OR SYMBOL (OPTION BID ITEM)


BENNINGTON:
MM 5.873 RT - "STOP" (4 EACH)
MM 5.882 RT - "ONLY" (1 EACH)
MM 5.890 RT - "ONLY" (1 EACH)
MM 5.897 RT - "ONLY" (4 EACH)
MM 5.905 RT - "ONLY" (1 EACH)
MM 5.912 RT - "ONLY" (4 EACH)
MM 5.919 RT - "ONLY" (1 EACH)
MM 5.923 RT - "STOP" (4 EACH)

TEMPORARY CROSSWALK MARKING, PAINT &
DURABLE CROSSWALK MARKING (OPTION BID ITEM)

BENNINGTON:
MM 5.873 RT (HARVARD ST.)

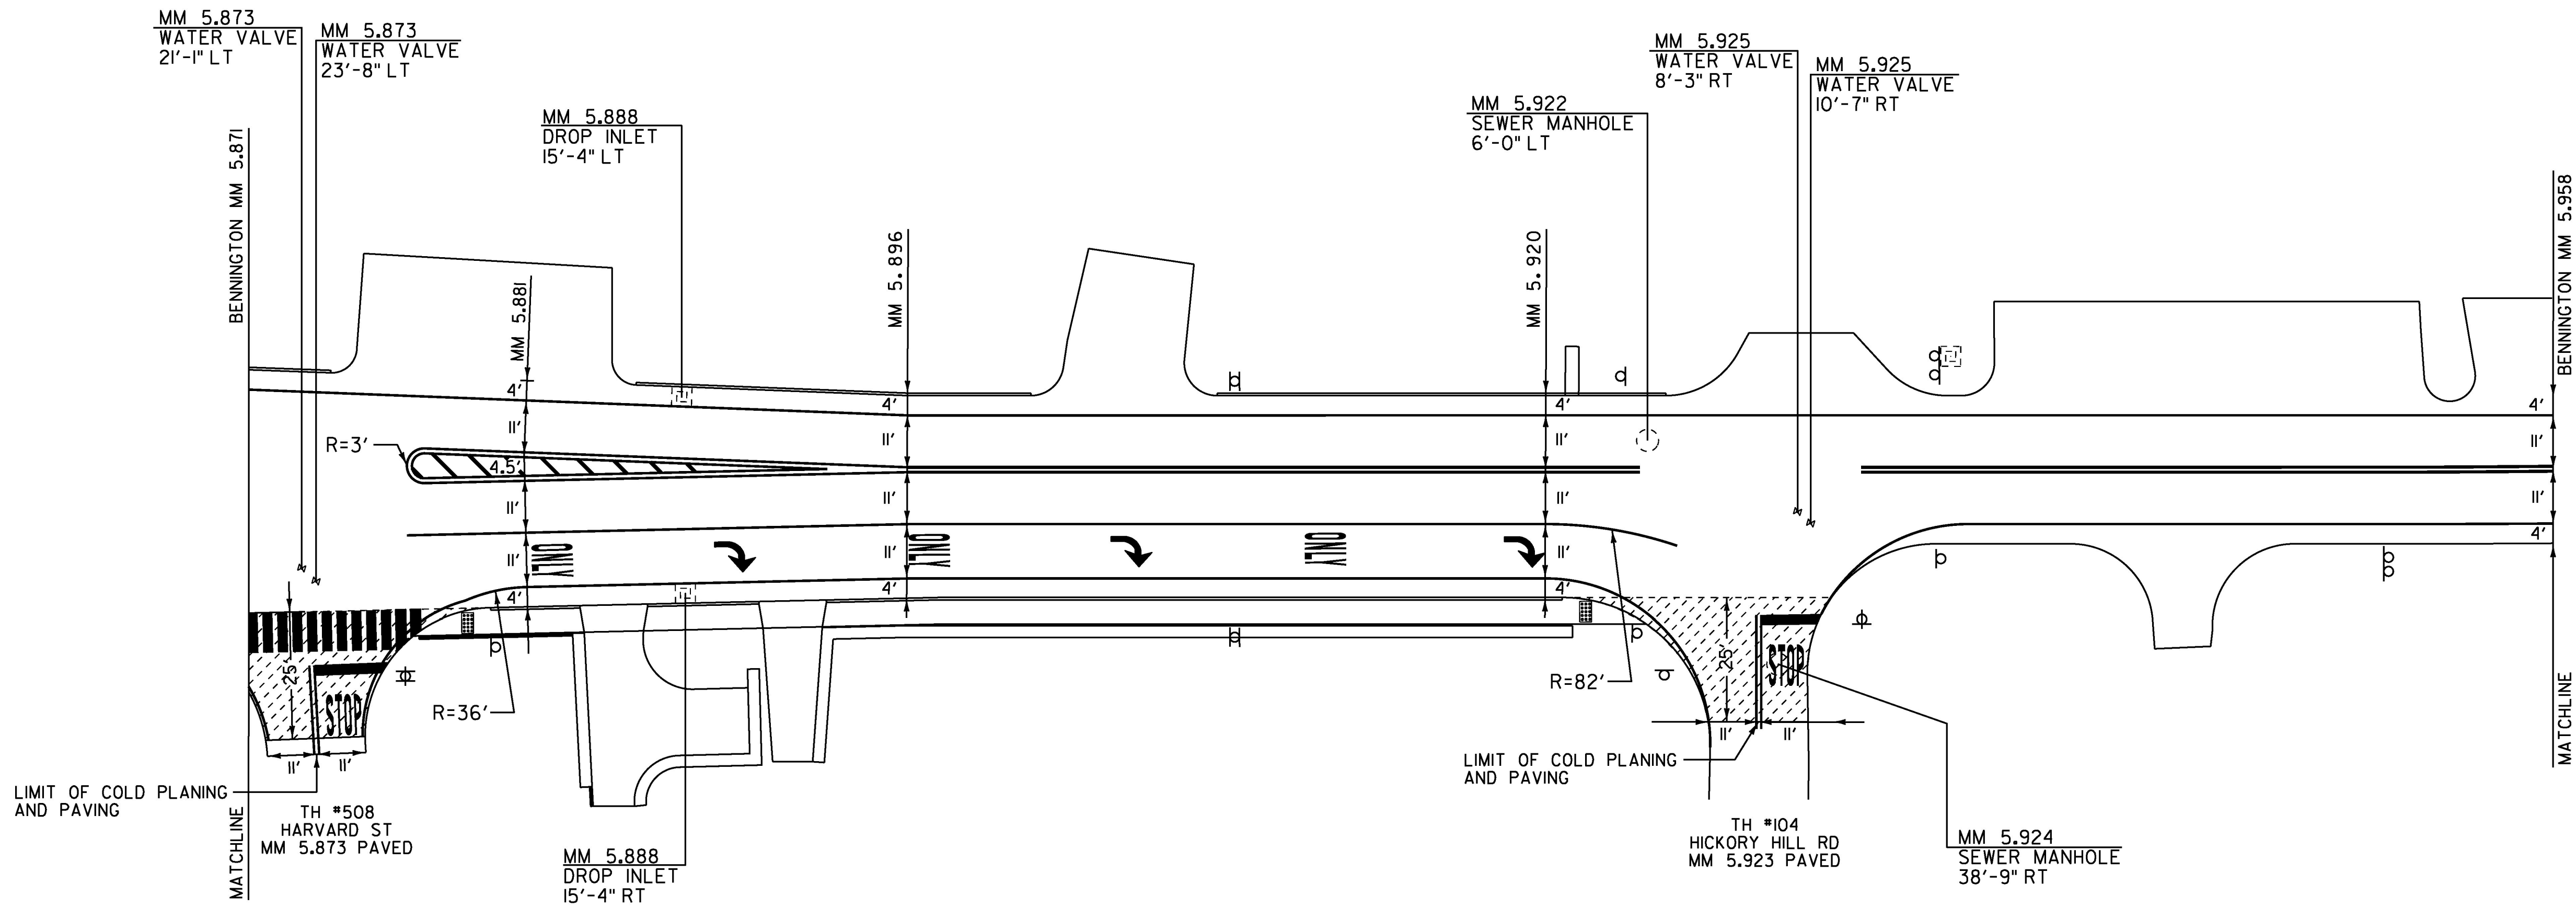

LEGEND: COLD PLANE AREA

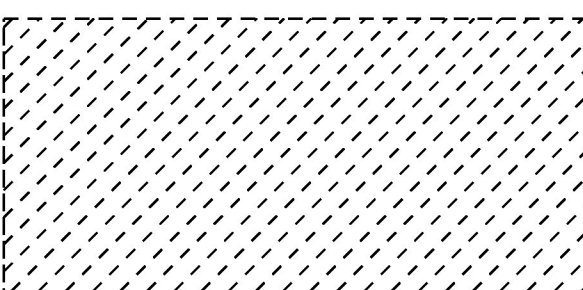

NOT TO SCALE

PROJECT NAME: BENNINGTON-WILMINGTON

PROJECT NUMBER: NH SURF (51)

FILE NAME: pl4v201Bennington-Wilmington.dgn PLOT DATE: 28-MAR-2017

PROJECT LEADER: M. FOWLER

DRAWN BY: N. PAPPAS

DESIGNED BY: N. PAPPAS

CHECKED BY: M. FOWLER

LAYOUT SHEET 10

SHEET 29 OF 64