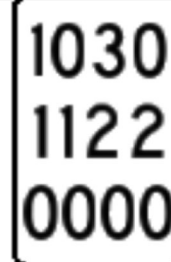
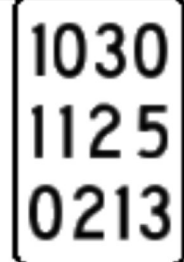
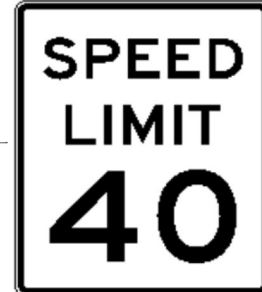


DIRECTION	MILEPOINT	LOCATION CODE (SHEET 4)	SIGN CODE	WIDTH (IN)	HEIGHT (IN)	SHEETING REMARKS	SIGN LEGEND	NEW SIGNS		EXISTING SIGNS				EXIST POST		NUMBER OF NEW POSTS	SQUARE STEEL (IN)			TUBULAR STEEL Ø (IN)				SIGN FRAME REQUIRED	REMARKS	SIGN DETAIL LOCATION			
								"A"	"B"	RETAIN	SALVAGE FROM	SALVAGE TO	REMOVE	RETAIN	REMOVE		1.75	2.00	2.50	FOUNDATION	3.00	3.50	4.00			5.00	SHSM	SIGN DETAILS SHEET #	STANDARD SHEET #
																	(LB / FT)				(LB / FT)								
																	1.88	2.42	3.35		7.60	9.00	10.80			14.60			
NB SHREWSBURY VT ROUTE 103							FY-FLUORESCENT YELLOW FYG-FLUORESCENT YELLOW GREEN															"SHSM"-STANDARD HIGHWAY SIGNS AND MARKINGS BOOK							
							NOTE: DIVISION IS 0.05 +/- MILES DIFFERENT AT THE TOWN LINE																						
NB	0.000	C	VD-700				MILE MARKER 1030 / 1122 / 0000						1		X									INSTALL THIS ASSEMBLY CENTERED IN THE SAME POSITION AS THE EXISTING					
		C	VD-024	72	10			5.00								2		9'-9" 9'-6" X						TOWN LINE POST LOCATED AT MP 0.000 SB			T-94		
		C	VD-700	6	10			0.42																INSTALL SHREWSBURY MILE MARKER ON THE LEFT POST UNDER SHREWSBURY			T-44		
		C	VD-700	6	10			0.42																INSTALL WALLINGFORD MILE MARKER ON THE RIGHT POST UNDER WALLINGFORD			T-44		
NB	0.038	A	R2-5a				REDUCE SPEED AHEAD						1		X														
		A	W3-5	36	36			9.00								2		13'-3" 13'-3" X								X			
NB	0.079	A	VD-018A					6.00					1	X										INSTALL ON RETAINED POST			T-95		
		A	VD-018A	36	24																								
NB	0.110	A	R2-1					7.50					1	X										INSTALL ON RETAINED POST	X				
		A	R2-1	30	36																								
NB	0.214	A	VW-060				HIDDEN DRIVES						1		X														
								6.25								1		14'-3" X						INSTALL SIGN ±200' NORTH OF EXISTING SIGN AT MP 0.214 NB			T-81		
NB	0.252	A	VW-060	30	30																								
		A	W11-2				PEDESTRIAN TRAFFIC						1		X														
SIGN SUMMARY SHEET							SHEET TOTALS	34.58	0.00	0	0	0	6	0	0	5		75.0	0	0.0	0.0	0.0	0.0	PROJECT NAME: STATEWIDE-SOUTH REGION	PLOT DATE: 2/27/2017				
								SF	SF	EA	EA	EA	EA	EA	EA	EA		FT	EA	LB	LB	LB	LB	PROJECT NUMBER: STPG SIGN(57)					
							VERMONT AGENCY OF TRANSPORTATION							TOWN DIRECTIONAL TOTALS	190.2	0.0	12	1	1	35	0	0	20		290.0	0	0.0		
																						DESIGNED BY: P. MCKECHNIE	CHECKED: BRZEZOWSKI						
																							SHREWSBURY VT-103 NB 1	SHEET 122 OF 264					