

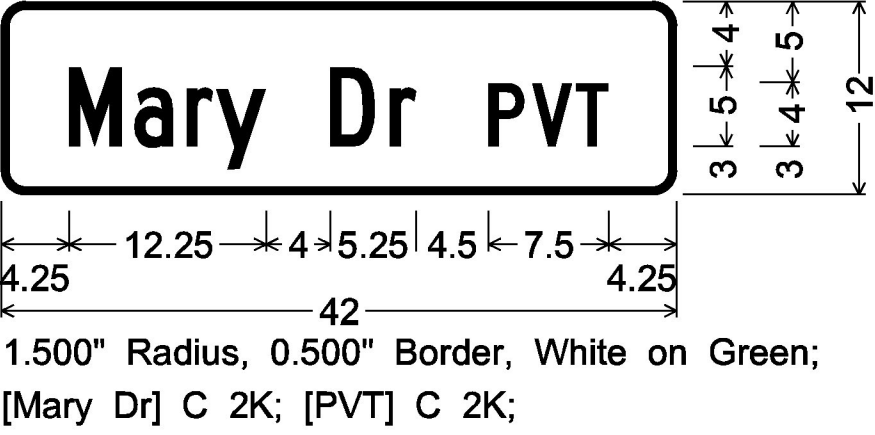
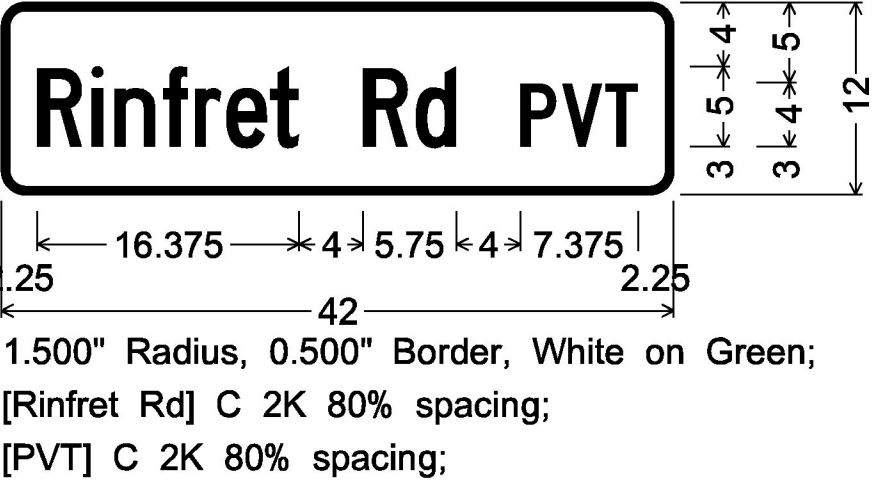
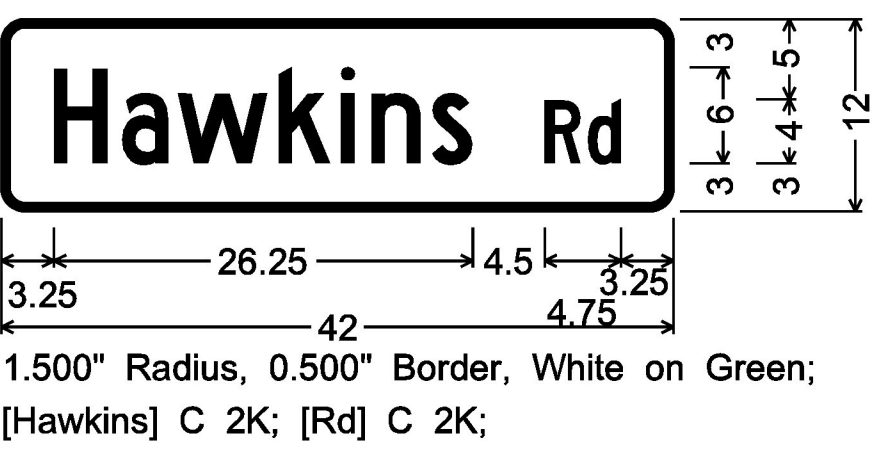
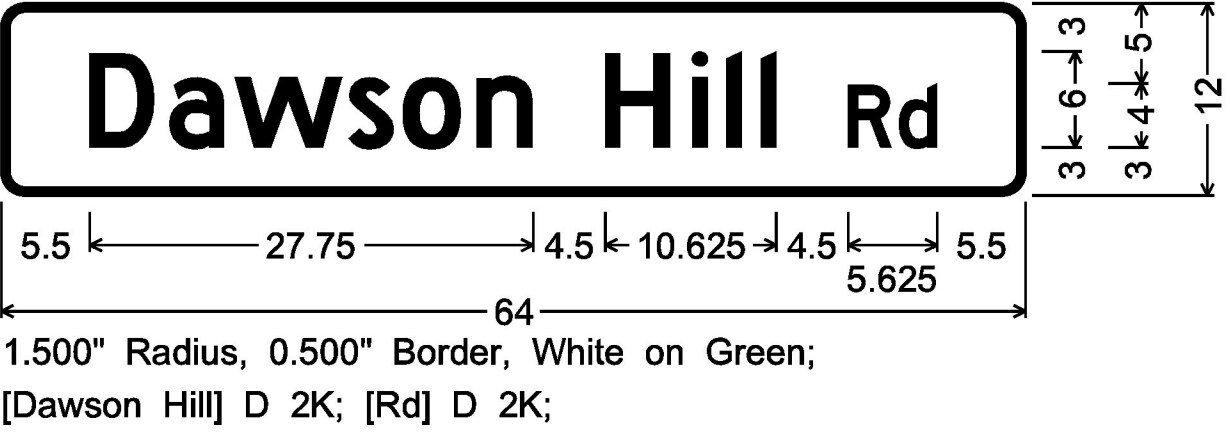
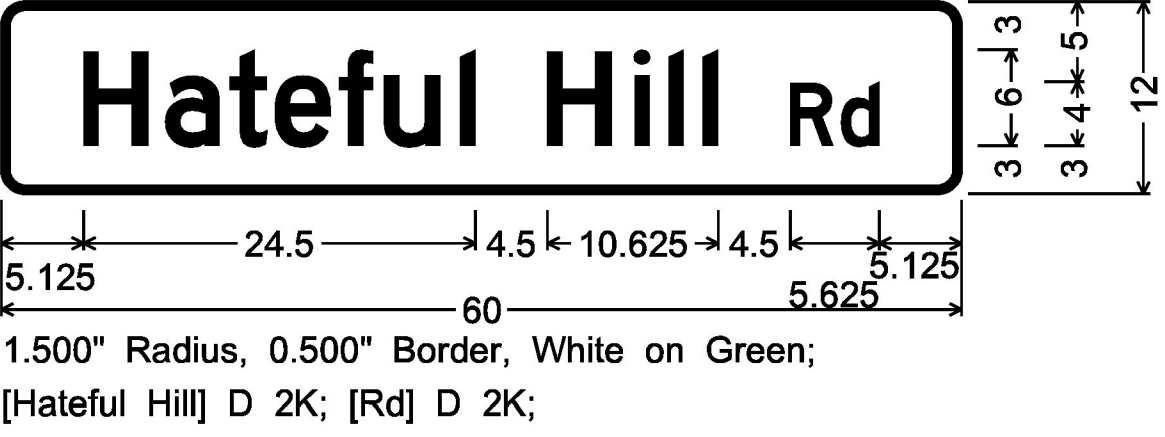
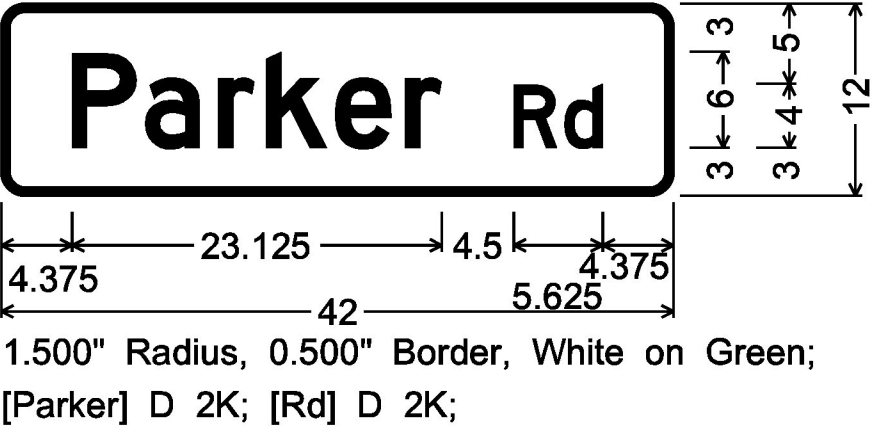
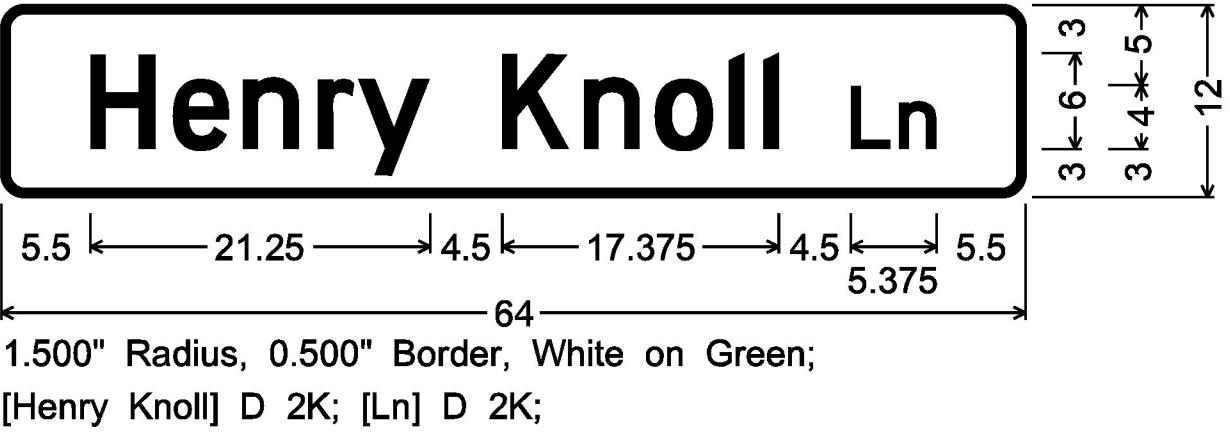
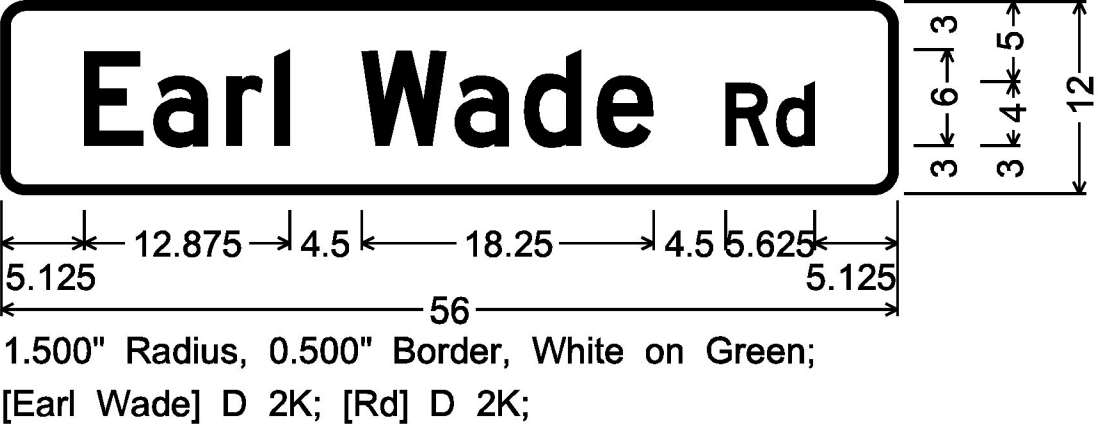
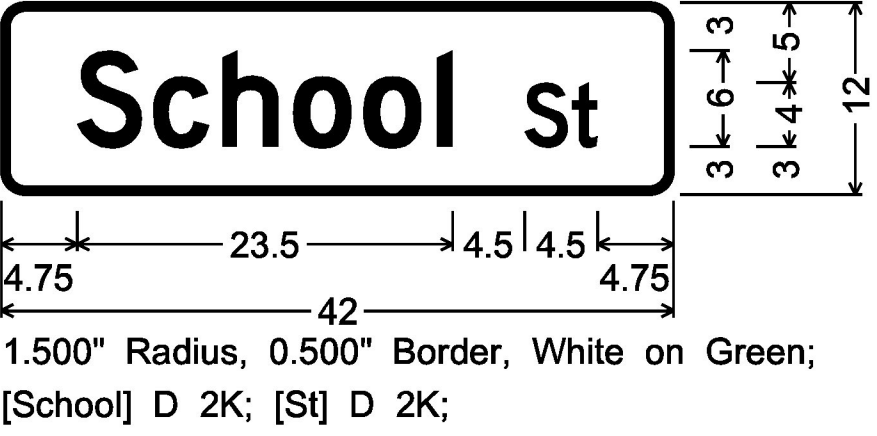
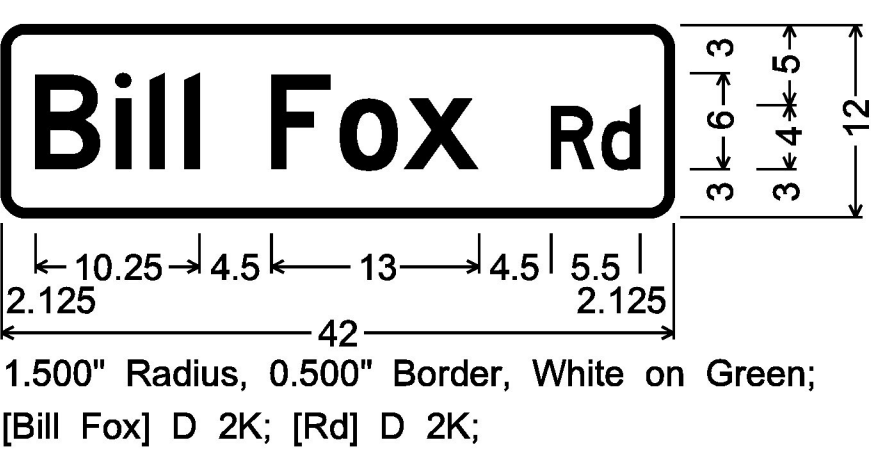
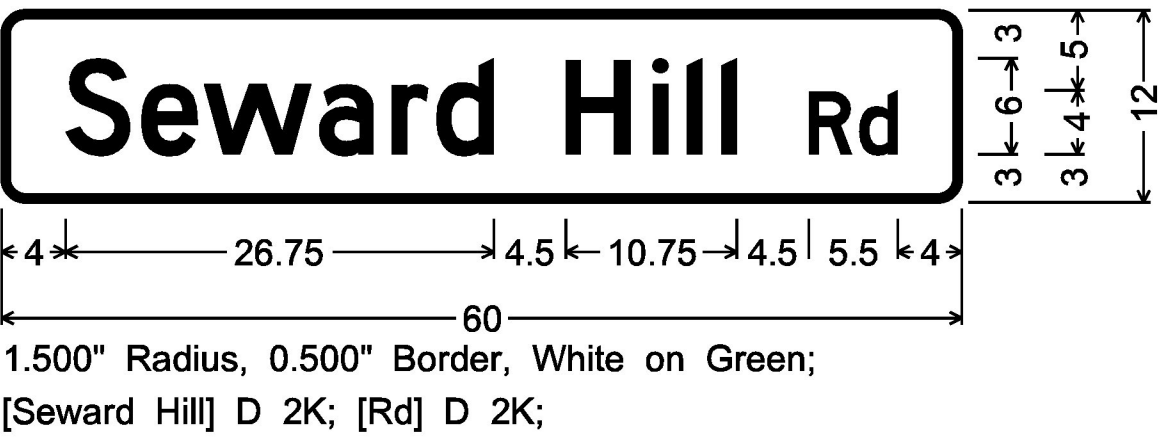
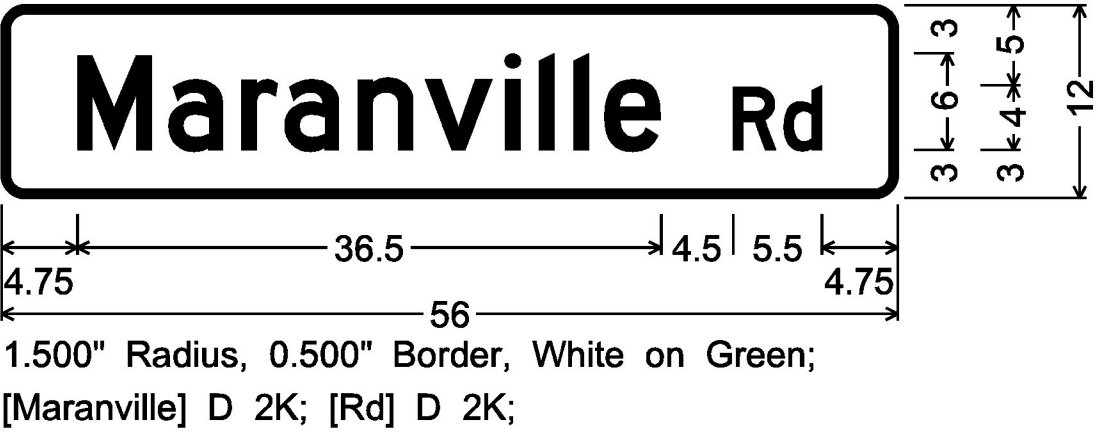


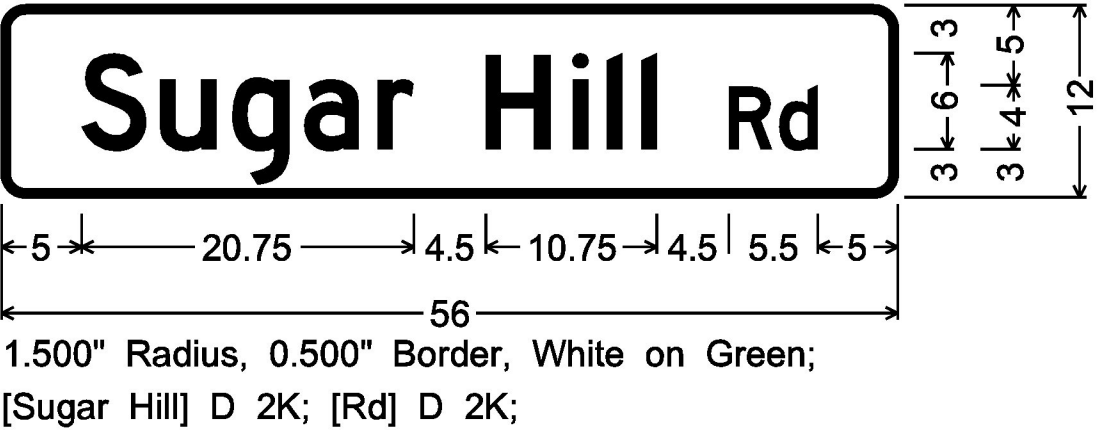








ALL SIGNS IN THIS SECTION ARE FOR
VERMONT ROUTE 142

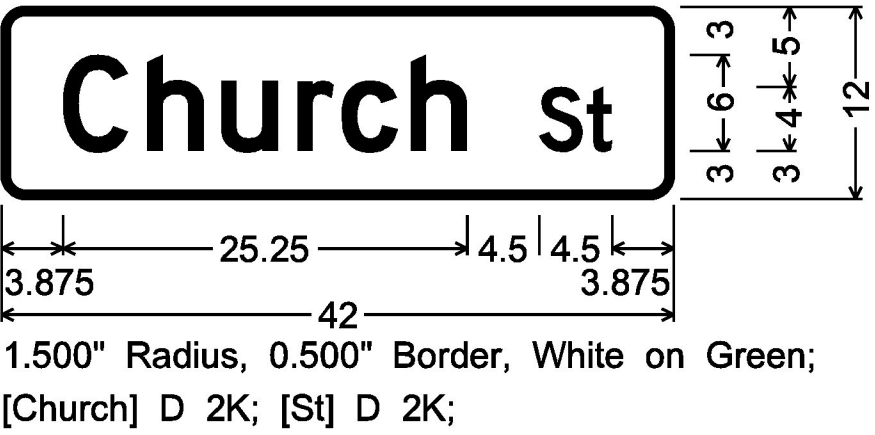

ALL SIGNS IN THIS SECTION ARE FOR
VERMONT ROUTE 140

TOWN HIGHWAY SIGNS D3-1
(ALL SIGNS ARE DOUBLE SIDED)

NOT TO SCALE

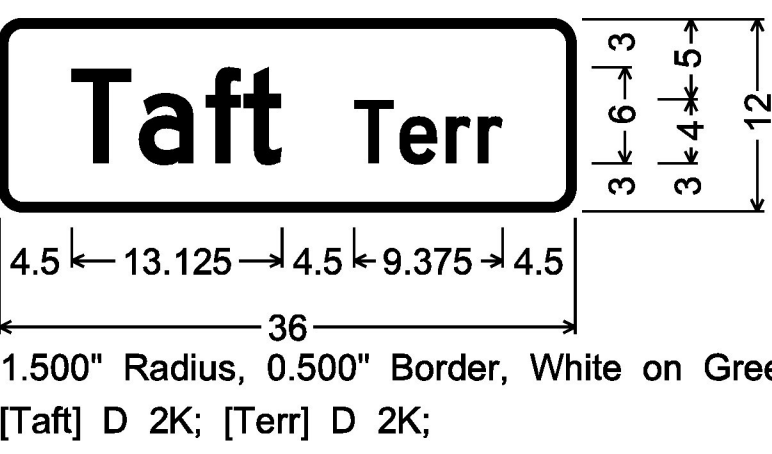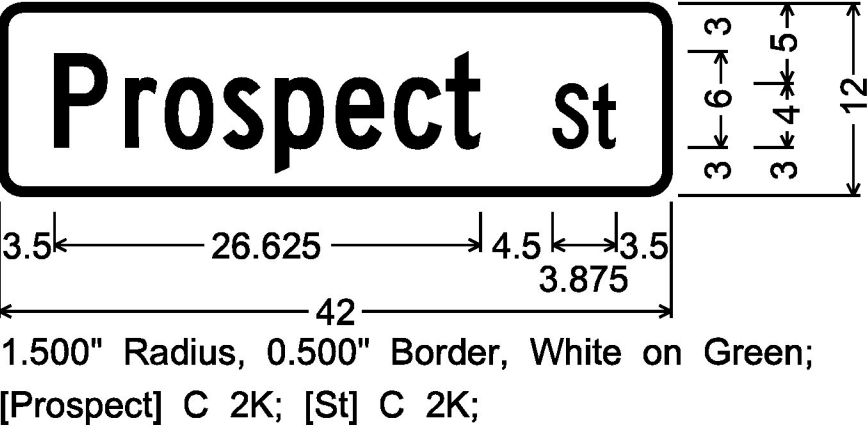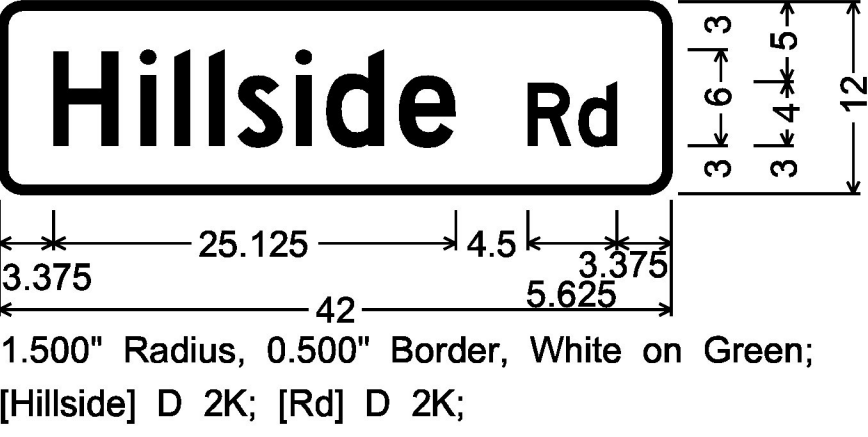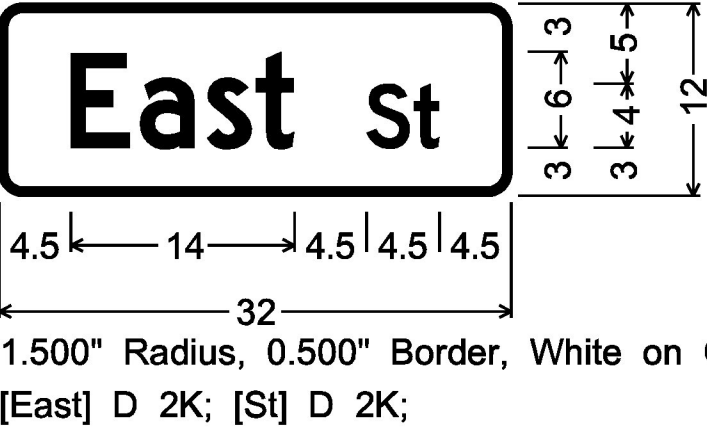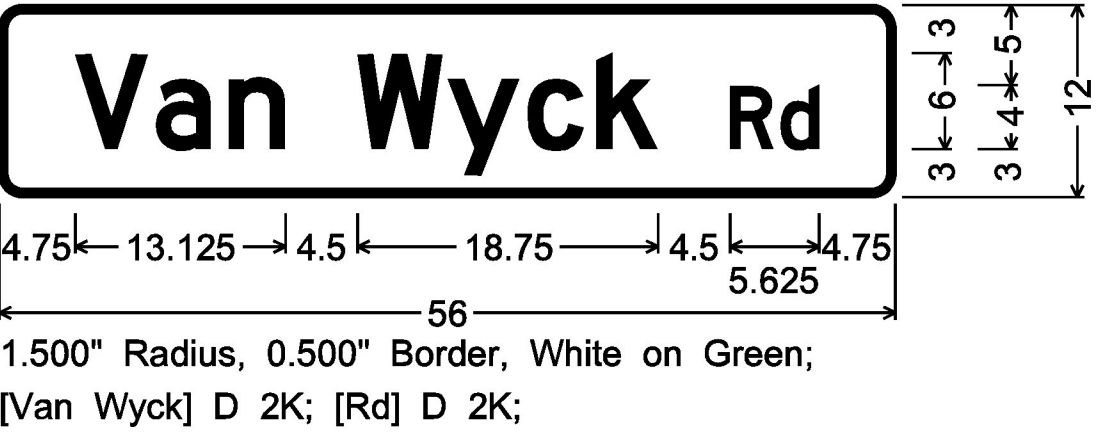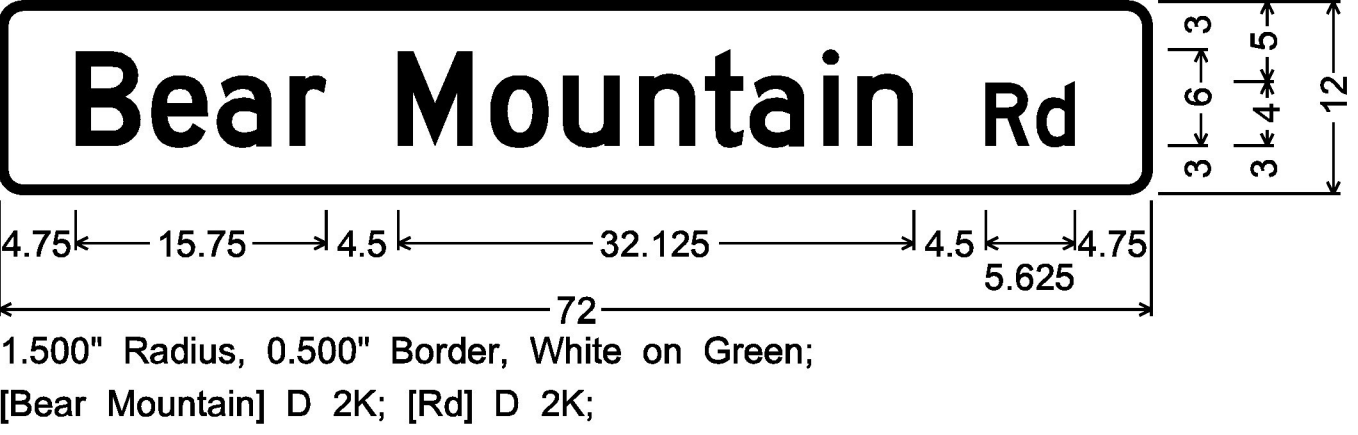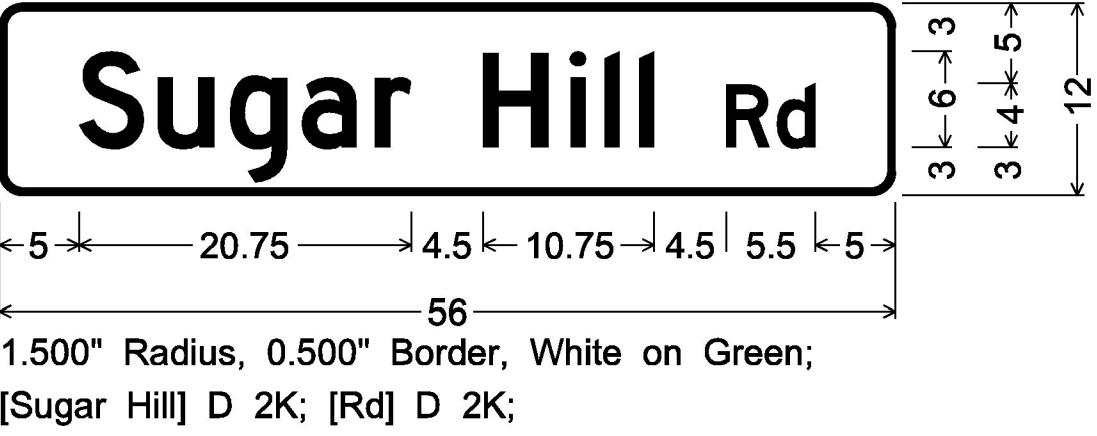

ALL DIMENSIONS SHOWN IN INCHES,
UNLESS OTHERWISE NOTED.

PROJECT NAME: STATEWIDE-SOUTH REGION	
PROJECT NUMBER: STPG SIGN(57)	
FILE NAME: z161041frm.dgn	PLOT DATE: 2/27/2017
PROJECT LEADER: D. MUNRO	DRAWN BY: P. MCKECHN
DESIGNED BY: S. GOODWIN	CHECKED BY: J. BRZEWOS
SIGN DETAILS SHEET 9	SHEET 14 OF 264