


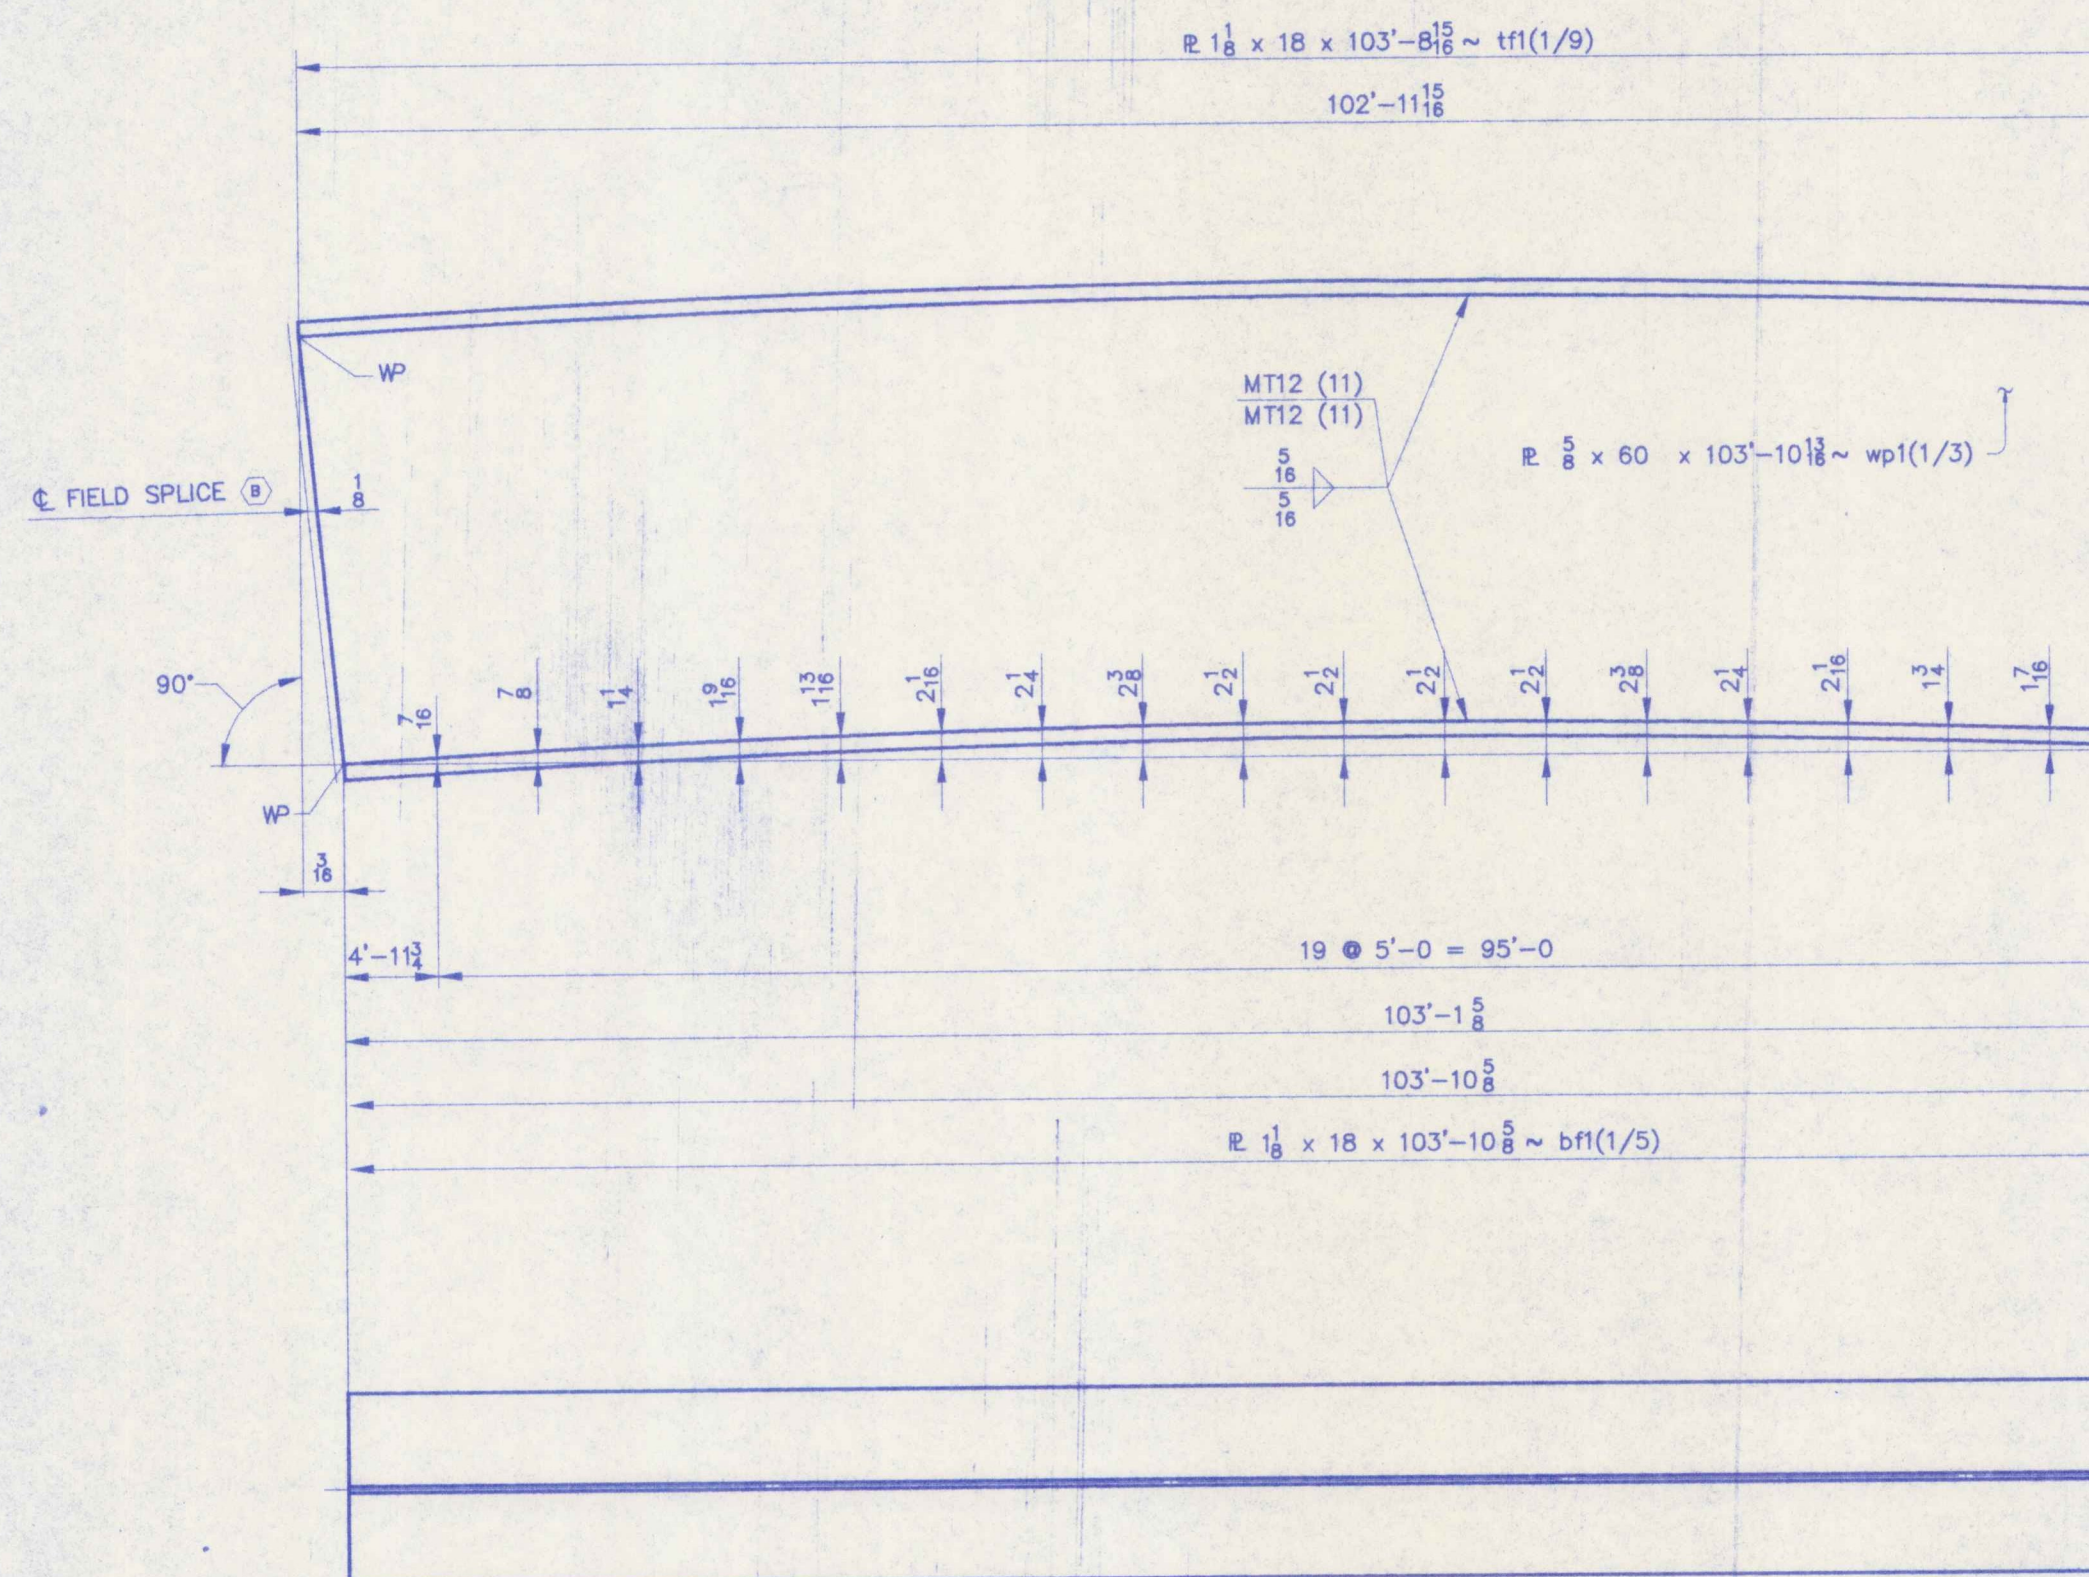

CAMBER DIAGRAMS ~ G1C THRU G7C