
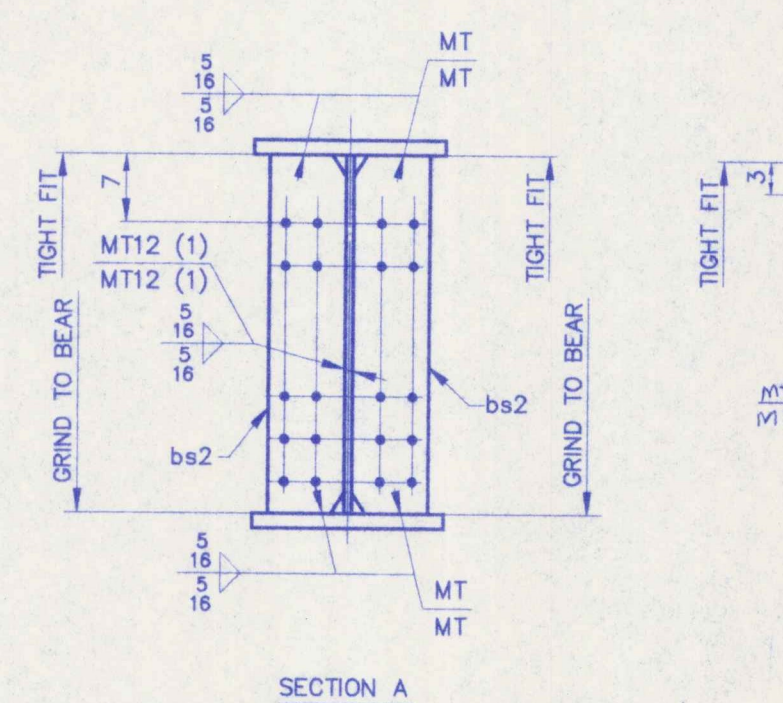


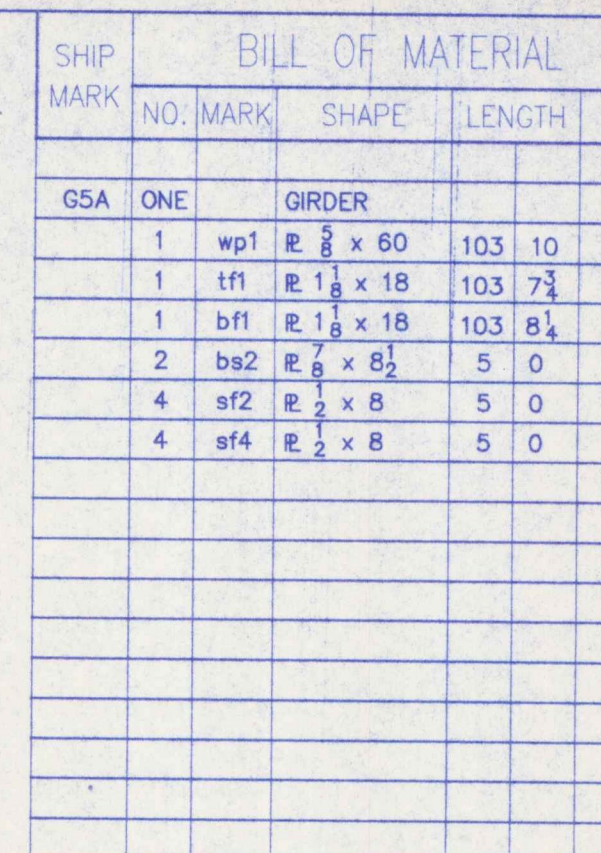

NOTES

1. FOR CAMBER DIAGRAM SEE D
2. FOR GIRDER STANDARD DETAIL
3. (CVN) DENOTES CHARPY TEST

STEEL: ASTM ☐ A36 ☐ A572 ☒ GR ☐ ☐ A
WELDING ELECTRODE: ☐ E70 ☒ See Wall
HOLES: ☐ 13/16 ☒ 15/16 ☐ 1-1/16
PAINT: ☐ None ☐ Shop Coat ☐
SPECIAL PAINT: SEE SHEET 10-1
SPECIAL CLEANING: ☒ Blast Clean SSPC SP10

ITEM NO. **506.55** BRIDGE NO. **44**

TITLE:		GIRDER ~ G5A		
APPROVED:		 National STEEL		
PRINT DIST.				
5	10-14-96			APPR.
ORIG	10-3-96			FAB.
5	11-18-96			APP
		JOB: U.S. ROUTE 5 SPRINGFIELD,		
		CUSTOMER: WINTERSE		
		DESIGNER: VERMONT		
		WORK ORDER NO.		
CHECKED	10/14	ESD	15713	
DRAWN	9/96	GSD		