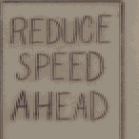
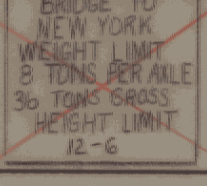
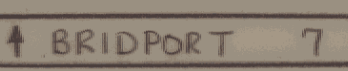
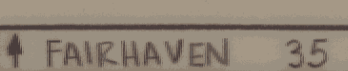
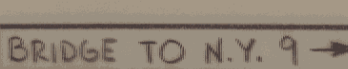


TRAFFIC SIGN SUMMARY SHEET										TRAFFIC SIGN SUMMARY SHEET																								
MILEMARKER, STATION, OR SIGN NUMBER	SIGN LEGEND	EXISTING SIGNS			NEW AND SALVAGED SIGNS				EXISTING POSTS				NEW SIGN POSTS														REMARKS	PLAN SHEET NUMBER	STD. SHEET NUMBER					
		SIGN DIMENSIONS	SALV.	REM.	RET.	"A"	"B"	SALV. SIGN	SALV. T.I.S.	RET.	DRILL	REM.	SALV.	NUMBER OF POSTS	FLANGED CHANNEL LB./FT.			TUBULAR ALUMINUM				TUBULAR STEEL				W SHAPED STEEL				FTG. SIZE		SIGN FRAME		
															2.0	2.5	3.0	3.0"Ø	3.0"Ø	4.0"Ø	4.0"Ø	3"Ø	3.5"Ø	4.0"Ø	5.0"Ø	POST SIZE				WEIGHT	24"		30"	
557+00 LT.	JCT 17	21x15 24x24				2.19 400								1																	"JCT" SIGN COLORS PER E-136		E-135 E-136	
558+70 LT.	 	36x36 36x36				9.00 9.00								2																		31		
561+20 LT.		24x30				5.00								1																			E-142	
561+20 RT.		24x30				5.00								1																			E-142	
563+70 LT.	ADDISON BRIDPORT 7	30x18				3.75								1																		31		
565+70 LT.		24x30				5.00								1																			E-142	
574+30 LT.		96x96					64.0							2																		TWO 18" ROUND CONCRETE FOUNDATIONS PAID UNDER 675.43	31	
"		96x12				8.00																										31		
554+60 RT.	VERGENNES 6	72x10				5.00								2																			E-123	
554+78 LT.	   	72x10 72x10 72x10 72x10				5.00 5.00 5.00 5.00								2																			E-123	
553+05 LT.	 	24x24 24x24				4.0 4.0								1																			MOUNT SIGNS AND HAZARD MARKERS BACK TO BACK. PLACE ASSEMBLY IN A SLEEVE PER STD. E-121.	E-143
	 	18x18 18x18				2.25 2.25								1																			E-150	
FINAL POST LENGTHS ARE TO BE DETERMINED IN THE FIELD. POST SIZES ARE COMPUTED BASED ON INFORMATION FURNISHED ON THE STANDARD SHEETS AND THE DESIGN DIVISION'S "SIGN POST DESIGN MANUAL".		EA.		SF.		SF.		EA.		SF.																								PREPARED BY DM DATE 06/89 CHECKED BY DSP DATE 06/89 DESIGN SUPERVISOR DATE PROJ. ADDISON HES 017-1(4)S TRAFFIC SHEET NO. OF SHEET 26 OF 47 SHEETS SUMSHEETS
TOTALS						88.44 67.94		64								474 510																		467.2

PREPARED BY DM DATE 06/89
 CHECKED BY DSP DATE 06/89
 DESIGN SUPERVISOR DATE
 PROJ. ADDISON HES 017-1(4)S
 TRAFFIC SHEET NO. OF
 SHEET 26 OF 47 SHEETS
 SUMSHEETS