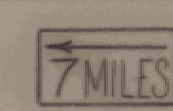
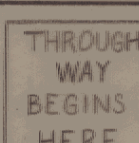
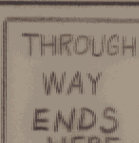


TRAFFIC SIGN SUMMARY SHEET										TRAFFIC SIGN SUMMARY SHEET																								
MILEMARKER, STATION, OR SIGN NUMBER	SIGN LEGEND	EXISTING SIGNS			NEW AND SALVAGED SIGNS				EXISTING POSTS				NEW SIGN POSTS															REMARKS	PLAN SHEET NUMBER	STD. SHEET NUMBER				
		SIGN DIMENSIONS	SALV.	REM.	RET.	"A"	"B"	SALV. SIGN	SALV. T.I.S.	RET.	DRILL	REM.	SALV.	NUMBER OF POSTS	FLANGED CHANNEL LB./FT.			TUBULAR ALUMINUM				TUBULAR STEEL				W SHAPED STEEL					SIGN FRAME			
															2.0	2.5	3.0	3.0"Ø	3.0"Ø	4.0"Ø	4.0"Ø	3"Ø	3.5"Ø	4.0"Ø	5.0"Ø	POST SIZE	WEIGHT					24"	30"	
VT17 WEST 27+50 RT	1-	30x30				6.25								1			14 X																	
27+50 LT.	 	36x36 24x18				9.00 3.00								2			16 X 16														31			
25+00 LT.		24x30				5.00								1			16 X															E-142		
22+50 LT.		36x36				9.00								1			16 X														31			
20+00 LT.		24x30				5.00								1			12 X															E-142		
20+00 RT.		24x30				5.00								1			12 X															E-142		
15+20 LT.		48x48				16.00								2			18 X 18											SEE "FLASHING BEACON MODIFIED" NOTES FOR ADDITIONAL DETAILS			E-150			
14+00 LT.	JCT 	21x15 30x24				2.19 5.00								1			16 X											"JCT" SIGN COLORS PER E-136			E-135 E-136			
12+50 LT.	 	72x10 72x10				5.00 5.00								2			16 X 16															E-123		
11	 	72x10 72x10				5.00 5.00																										"		
12+50 RT.		72x10				5.00								2			12 X 12															E-123		
11+52 RT.	WEST 	24x12 24x24				2.00 4.00								1			16 X															E-136		
11		24x24				4.00																										E-141		
11+00 LT.		24x24				4.00								1			12 X															E-141		
10+65 LT.		48x48				16.00								2			16 X 16										SEE "FLASHING BEACON MODIFIED" NOTES FOR ADDITIONAL DETAILS				E-143			
FINAL POST LENGTHS ARE TO BE DETERMINED IN THE FIELD. POST SIZES ARE COMPUTED BASED ON INFORMATION FURNISHED ON THE STANDARD SHEETS AND THE DESIGN DIVISION'S "SIGN POST DESIGN MANUAL".			EA.			SF.	SF.	EA.	SF.								651 810																	
TOTALS						114.19 120.44											651 810																	
																													</					

PREPARED BY DM DATE 06/89
 CHECKED BY DSP DATE 06/89
 DESIGN SUPERVISOR _____ DATE _____
 PROJ. _____
 ADDISON HES 017-1(4)5
 TRAFFIC SHEET NO. _____ OF _____
 SHEET 27 OF 47 SHEETS
 SUMSHEETS
 SHEET 457 OF 477