


GIRDER	BF2	TF2
G1A	[61'-11 $\frac{1}{8}$]	[62'-0 $\frac{1}{8}$]
G2A	[62'-0]	[62'-0 $\frac{1}{8}$]
G3A	[62'-0 $\frac{1}{8}$]	[62'-0 $\frac{1}{4}$]
G4A	[62'-0 $\frac{3}{8}$]	[62'-0 $\frac{5}{8}$]
G5A	[62'-0 $\frac{5}{8}$]	[62'-0 $\frac{1}{2}$]
G6A	[62'-0 $\frac{1}{2}$]	[62'-0 $\frac{11}{16}$]

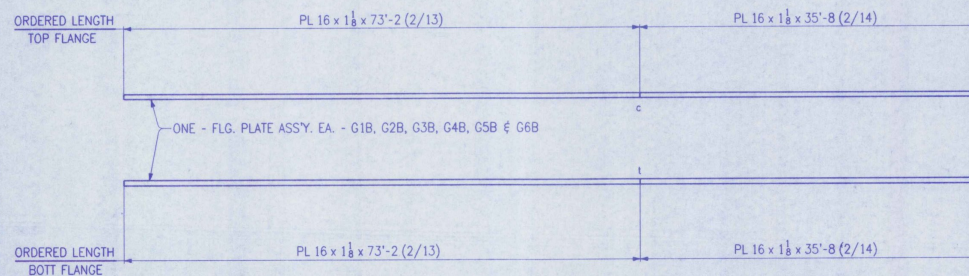

NOTES:

- FOR GENERAL SHOP NOTES SEE DRAWING N1.
- THE LETTERS "t" & "c" AT FLANGE SPLICES INDICATE TENSION AND COMPRESSION SPLICES RESPECTIVELY.
- SPLICES MARKED (t) TO BE RADIOGRAPHICALLY TESTED 100%. SPLICES MARKED (c) TO BE RADIOGRAPHICALLY TESTED 25%.
- ALL FLANGE PLATES REQUIRE CHARPY V-NOTCH TESTING.
- DIMENSIONS SHOWN THUS: [11'-0] ARE THE ACTUAL DIMENSIONS THAT WILL APPEAR ON THE DETAIL DRAWINGS.

GOUGE OUT TO SOUND WELD
METAL AND WELD AFTER
WELDING OTHER SIDE

GRIND SMOOTH

BEVEL 8
(IF REQUIRED)

TYPE



STATE CONTRACT OR REF. NO.	PROJECT
CONTRACTOR	J. A. McD
IN CHARGE	abs
CONTRACT NUMBER	VT-9536

CODE: 30

400-4