


SECTION P

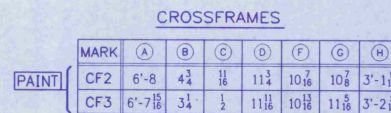

SHOP NOTE
HOLES: $\frac{15}{16}$ Ø
BOLTS: NONE
PAINT: AS NOTED, SEE DWG. N1.
FOR GENERAL SHOP NOTES, SEE DWG. N1.

FED. ROAD DIST. NO.		STATE		VT		FED. AID PROJ. NO.	
BILL OF MATERIAL							
NO.	MARK	DESCRIPTION	LENGTH	REMARKS	ITEM	QTY	UNIT
5	CF1	CROSSFRAMES					
5	a	MC12 x 31	5	11		4	5
5	b	23 x 3 x 3/8	5	11		4	2
10	c	23 x 3 x 3/8	3	3 1/2		4	2
10	ma	PL 13 x 1/2	1	3		4	3
10	mb	PL 15 x 3/8	1	6 1/2		4	3
5	mc	PL 13 x 3/8	2	5		4	3
5	CF2	CROSSFRAMES		PAINTED			
5	CF3	CROSSFRAMES		PAINTED			
10	a	MC12 x 31	5	11		4	5
10	b	23 x 3 x 3/8	5	11		4	2
20	c	23 x 3 x 3/8	3	3 1/2		4	2
20	ma	PL 13 x 1/2	1	3		4	3
20	mb	PL 15 x 3/8	1	6 1/2		4	3
10	mc	PL 13 x 3/8	2	5		4	3

△		
△		
△		
NO.	REVISION	DATE

HIGH STEEL STRUCTURES, INC.

 1770 Hempstead Road
Lancaster, PA 17605-0008
Phone 717/299-5211

A Division of High Industries, Inc.

CROSSFRAMES (END & PIER)
U.S. ROUTE 7 OVER OTHER CREEK
BRIDGE NO. 79
TOWN OF WALLINGFORD, COUNTY OF RUTLAND
STATE OF VERMONT
AGENCY OF TRANSPORTATION
STATE CONTRACT
OR REF. NO. PROJECT NO. BRS-0137(13)
CONTRACTOR J. A. McDONALD, INC.
IN CHARGE: *abs* MADE *PPF 1-22* CH'D BY *z* DATE: 1-28-96
VT-95367 DRAWING 3 OF 24