


MARK	(A)	(B)	(C)	(D)	(E)	(F)	(G)	(H)
CF4	6'-8	4 $\frac{1}{2}$	5 $\frac{8}{10}$	12	11 $\frac{5}{8}$	10 $\frac{10}{16}$	11 $\frac{3}{8}$	3'-6 $\frac{16}{16}$
CF5	6'-7 $\frac{15}{16}$	3 $\frac{8}{16}$	1 $\frac{2}{2}$	12	11 $\frac{7}{8}$	10 $\frac{4}{4}$	11 $\frac{3}{8}$	3'-5 $\frac{13}{16}$
CF6	6'-7 $\frac{15}{16}$	2 $\frac{2}{2}$	7 $\frac{7}{16}$	11 $\frac{15}{16}$	12	10 $\frac{10}{16}$	11 $\frac{15}{16}$	3'-5 $\frac{16}{16}$
CF7	6'-7 $\frac{7}{8}$	2 $\frac{8}{8}$	5 $\frac{16}{16}$	11 $\frac{4}{4}$	12	10 $\frac{8}{16}$	11 $\frac{1}{8}$	3'-5 $\frac{5}{16}$
CF8	6'-7 $\frac{7}{8}$	1 $\frac{2}{2}$	1 $\frac{1}{16}$	11 $\frac{16}{16}$	12	10 $\frac{3}{4}$	11 $\frac{8}{16}$	3'-4 $\frac{3}{8}$
CF9	6'-7 $\frac{7}{8}$	1 $\frac{1}{16}$	1 $\frac{1}{16}$	11 $\frac{4}{4}$	12	11 $\frac{16}{16}$	11 $\frac{1}{8}$	3'-4 $\frac{8}{16}$



MARK	(K)	(M)	(N)	(P)	(S)	(T)	(W)
CF10	$6^{-}7^7_8$	$\frac{1}{4}$	$\frac{1}{16}$	11^1_{16}	11^3_{16}	11^1_8	$3^{-}3^{\frac{13}{16}}_8$
CF11	$6^{-}7^7_8$	$\frac{3}{4}$	$\frac{1}{8}$	$10^{\frac{15}{16}}_{16}$	11^3_{16}	11^1_8	$3^{-}3^{\frac{9}{16}}_8$
CF12	$6^{-}7^7_8$	$1\frac{1}{2}$	$\frac{1}{4}$	$10^{\frac{3}{4}}_{16}$	11^0_{16}	11^1_8	$3^{-}3^{\frac{3}{8}}_8$
CF13	$6^{-}7^7_8$	2	$\frac{5}{16}$	$10^{\frac{6}{8}}_{16}$	$11^{\frac{3}{4}}_{16}$	11^1_8	$3^{-}2^{\frac{7}{8}}_8$
CF14	$6^{-}7^{\frac{15}{16}}_8$	$2^{\frac{3}{4}}$	$\frac{7}{16}$	$10^{\frac{7}{16}}_{16}$	$11^{\frac{15}{16}}_{16}$	$11^{\frac{3}{8}}_8$	$3^{-}2^{\frac{1}{2}}_8$

SHOP NOTE
HOLES: $\frac{15}{16}$ Ø
BOLTS: NONE
PAINT: NONE
FOR GENERAL SHOP NOTES, SEE DWG.

CODE