



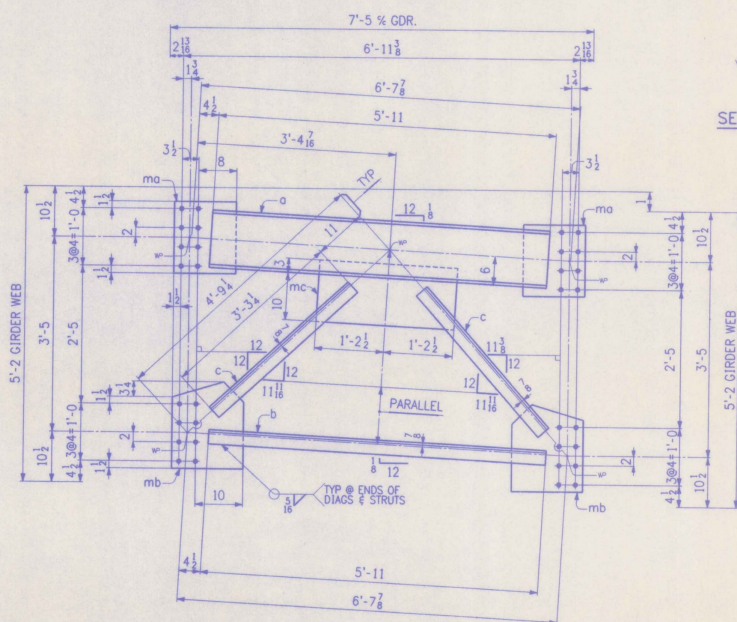

SECTION P
LIGHT RUST PREVENTATIVE COAT (FULL LENGTH)

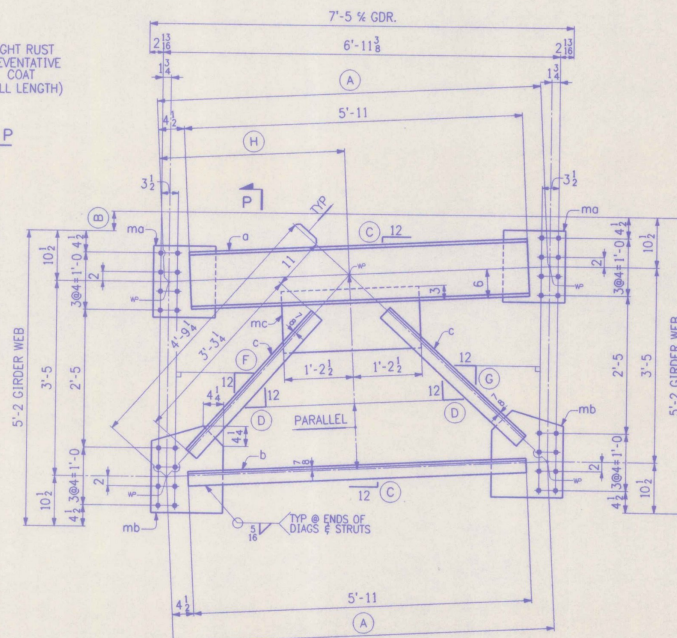

CROSSFRAME ~ CF1

CROSSFRAMES

MARK	(A)	(B)	(C)	(D)	(E)	(F)	(G)	(H)
CF2	6'-8	4 1/2	1 1/2	1 1/2	10 7/8	10 7/8	3'-1 1/8	
CF3	6'-7 1/2	3 1/2	1/2	1 1/2	10 1/2	11 3/8	3'-2 3/8	

PAINT

SHOP NOTE
HOLES: 15/16"
BOLTS: NONE
PAINT: AS NOTED, SEE DWG. N1.
FOR GENERAL SHOP NOTES, SEE DWG. N1.

SHOP DRAWING REVIEW
REVIEWED BY: []
DATE: []

BILL OF MATERIAL				
NO.	MARK	DESCRIPTION	LENGTH	REMARKS
5	CF1	CROSSFRAMES		
5	a	MC12 x 31	5 11	
5	b	L3 x 3 x 3/8	5 11	
10	c	L3 x 3 x 3/8	3 3/4	
10	ma	PL 13 x 3/8	1 3	
10	mb	PL 15 x 3/8	1 6 1/2	
5	mc	PL 13 x 3/8	2 5	
5	CF2	CROSSFRAMES		PAINTED
5	CF3	CROSSFRAMES		PAINTED
10	a	MC12 x 31	5 11	
10	b	L3 x 3 x 3/8	5 11	
20	c	L3 x 3 x 3/8	3 3/4	
20	ma	PL 13 x 3/8	1 3	
20	mb	PL 15 x 3/8	1 6 1/2	
10	mc	PL 13 x 3/8	2 5	

REVISION
DATE

NO. 1770 Hampstead Road
Lancaster, PA 17602-0008
Phone 717/299-5211

HIGH STEEL STRUCTURES, INC.

CROSSFRAMES (END OF PIER)
U.S. ROUTE 7 OVER OTTER CREEK
BRIDGE NO. 79
TOWN OF WALLINGFORD, COUNTY OF RUTLAND
STATE OF VERMONT
AGENCY OF TRANSPORTATION

PROJECT NO. BRS-0137(13)
CONTRACTOR: J. A. McDONALD, INC.
IN CHARGE: abs
DATE: 1-28-95
DRAWING NUMBER: 3 OF 24