



FED. ROAD DIST. NO.	STATE	FED. AID PROJ. NO.
	VT	


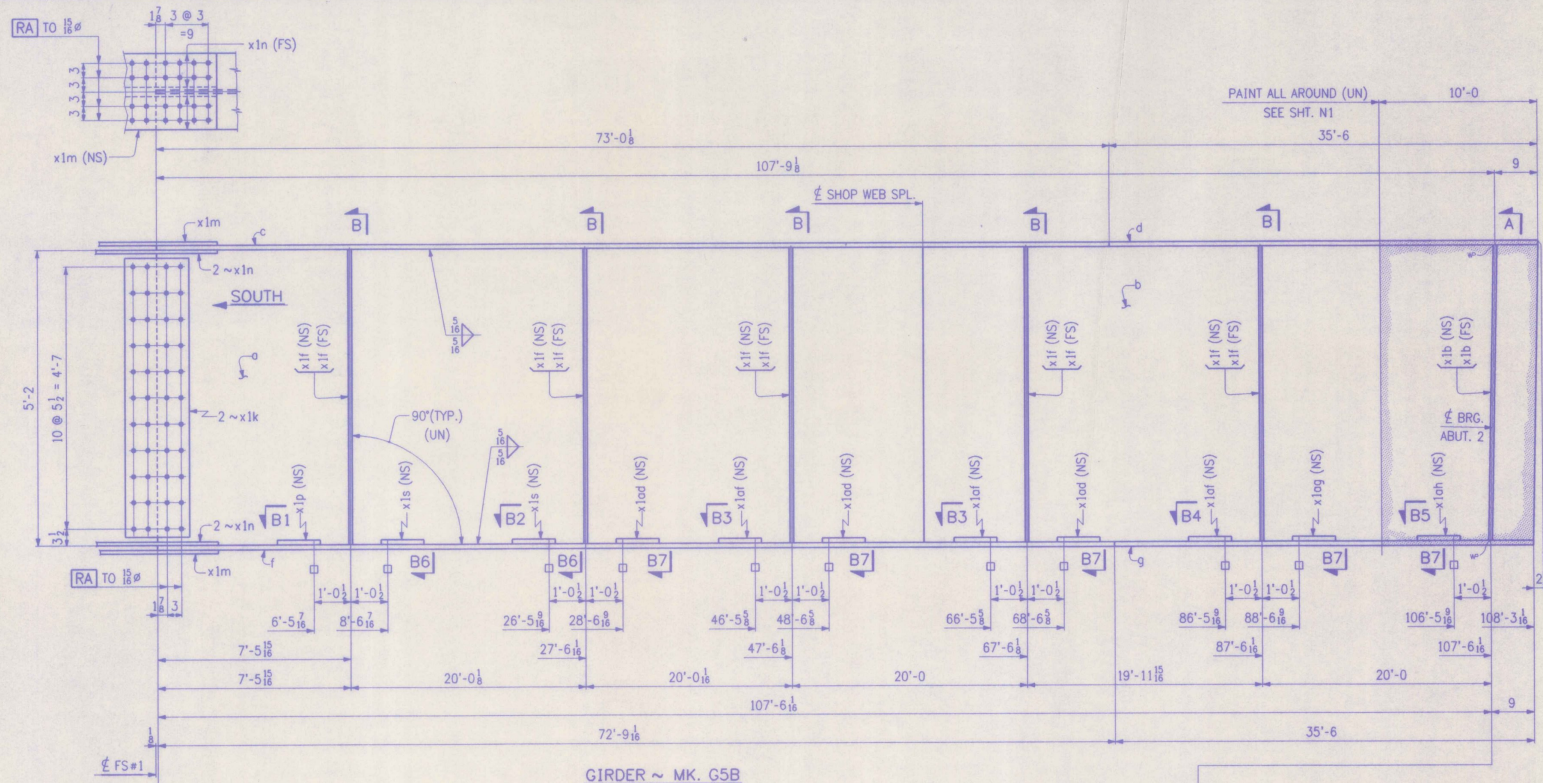


GIRDER ~ MK. G5B

SHOP DRAWING REVIEW	
REVIEWED BY	DATE
APPROVED BY	DATE

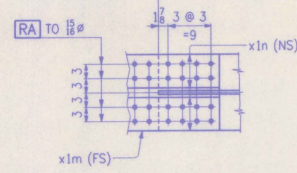

PAINT LIGHT RUST PREVENTIVE
COAT OF PRIMER (FS),
EDGES & SHADED AREA (NS)

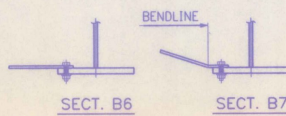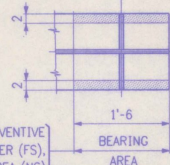

NO.	REVISION	DATE
1		
2		
HIGH STEEL STRUCTURES, INC. 1770 Hingham Road
Lancaster, PA 17605-0008
Phone 717/299-5211
A Division of High Industries, Inc.

GIRDER G5B

U.S. ROUTE 7 OVER OTTER CREEK
BRIDGE NO. 79
TOWN OF WALLINGFORD, COUNTY OF RUTLAND
STATE OF VERMONT
AGENCY OF TRANSPORTATION
PROJECT NO. BRS-0137(13)
STATE CONTRACT OR REF. NO.
CONTRACTOR J. A. McDONALD, INC.
IN CHARGE abs MADE PPP 2-3 CHKD LD DATE 2-5-96
CONTRACT NUMBER VT-95367 DRAWING NUMBER 21 OF 24

WORK THIS DWG. WITH DWG. 18

CODE: 30

400-9

400-400