



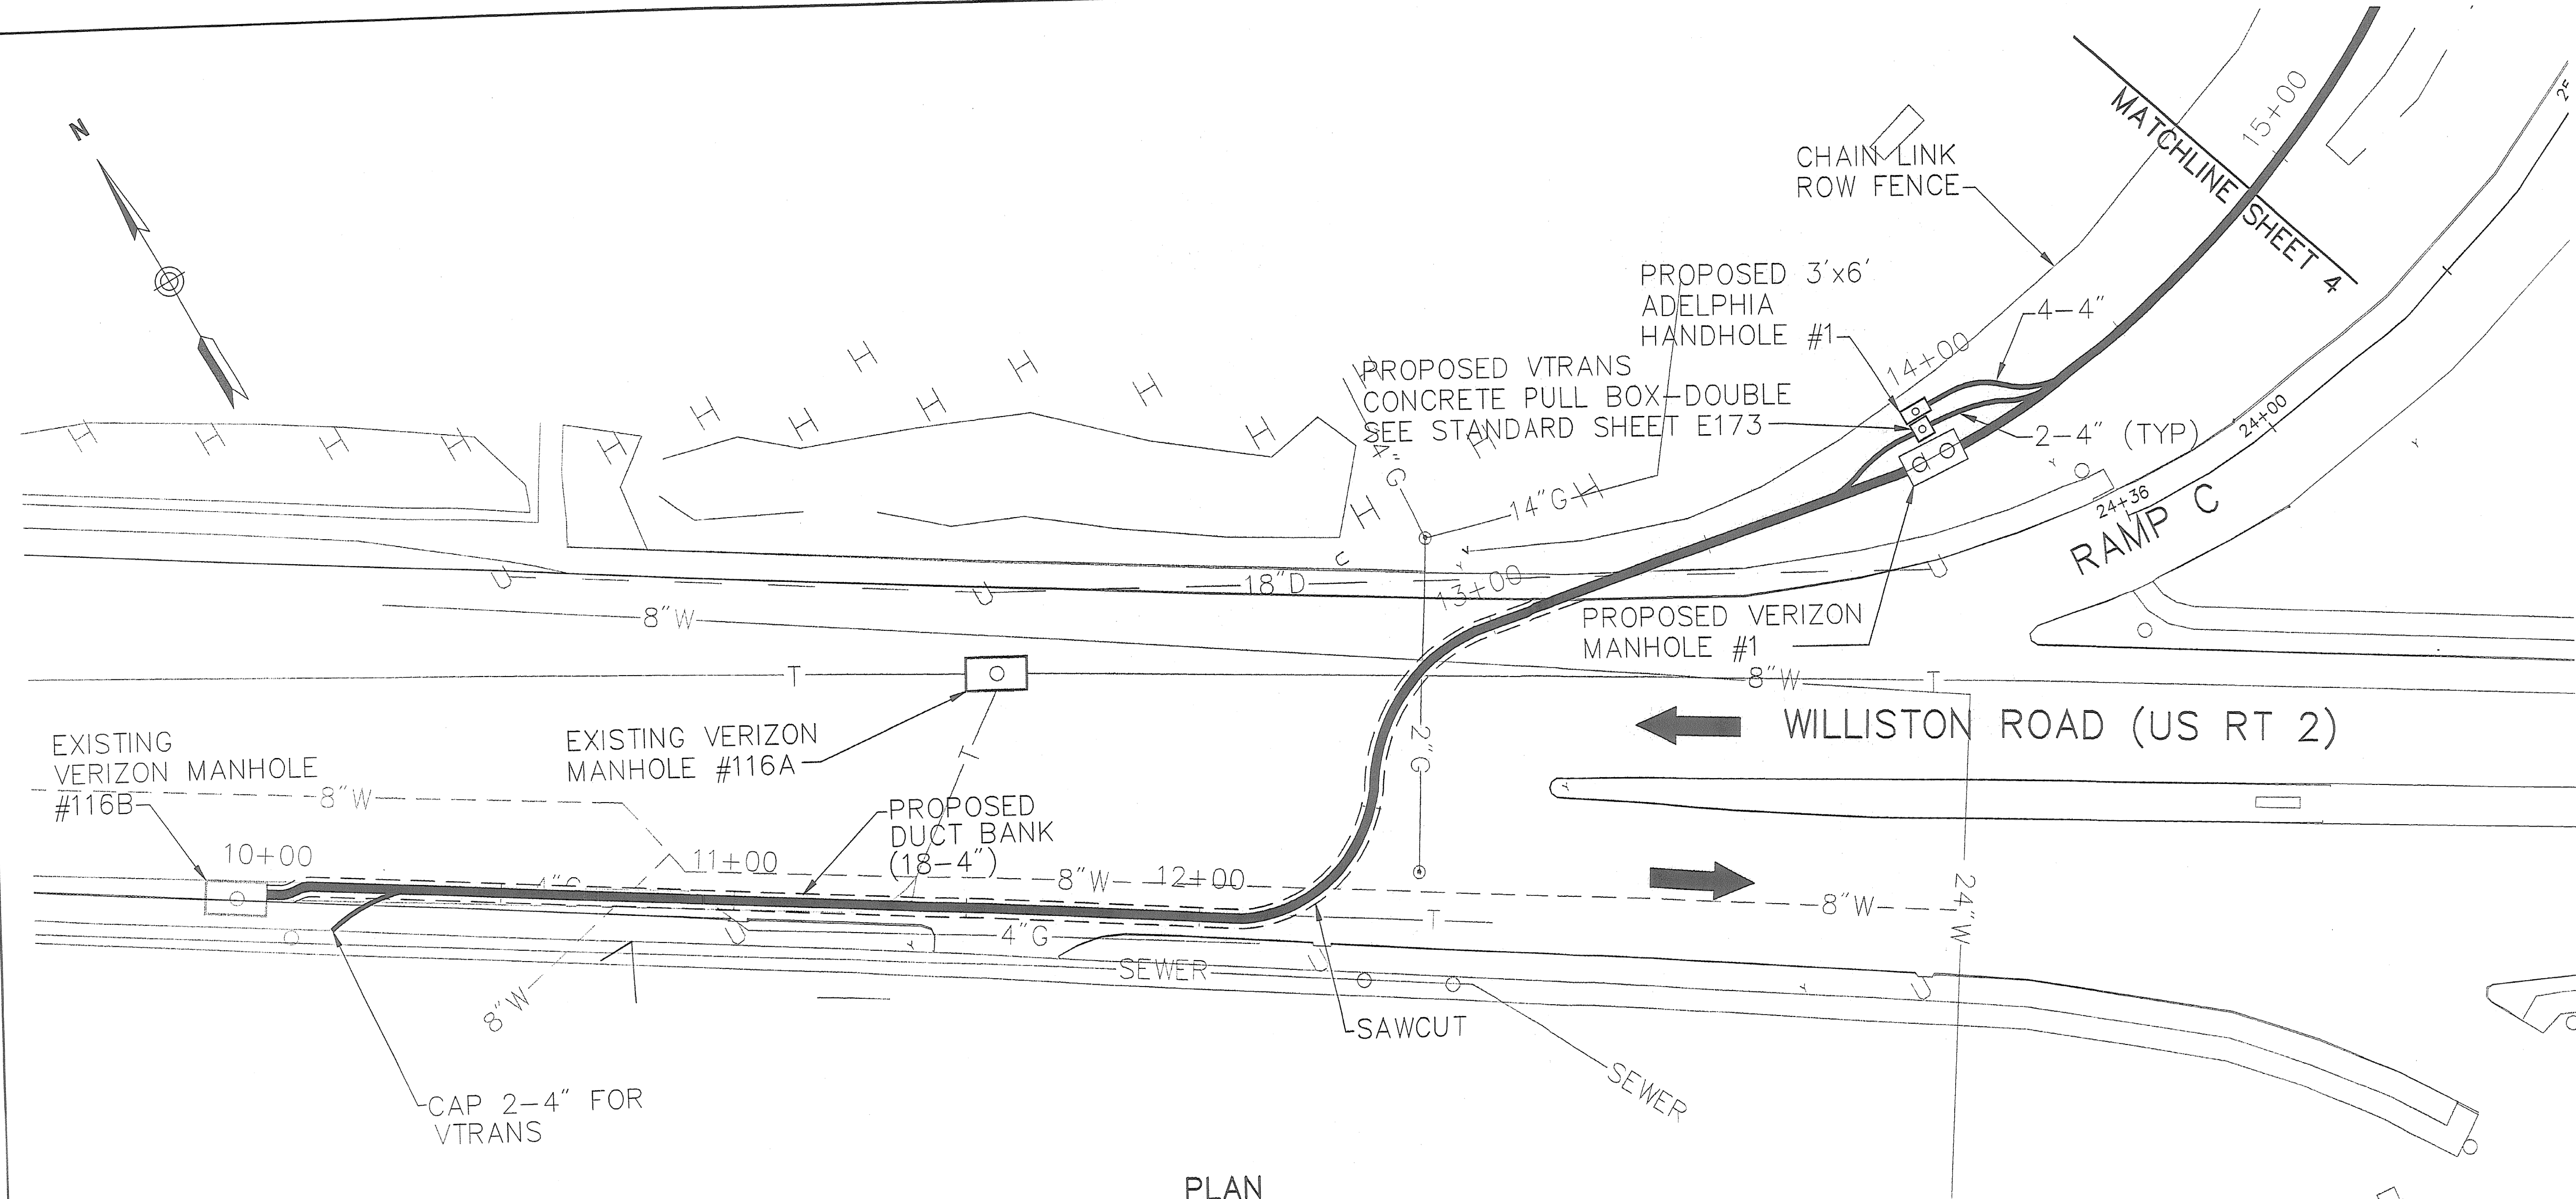

PLAN
SCALE: 1" = 20'

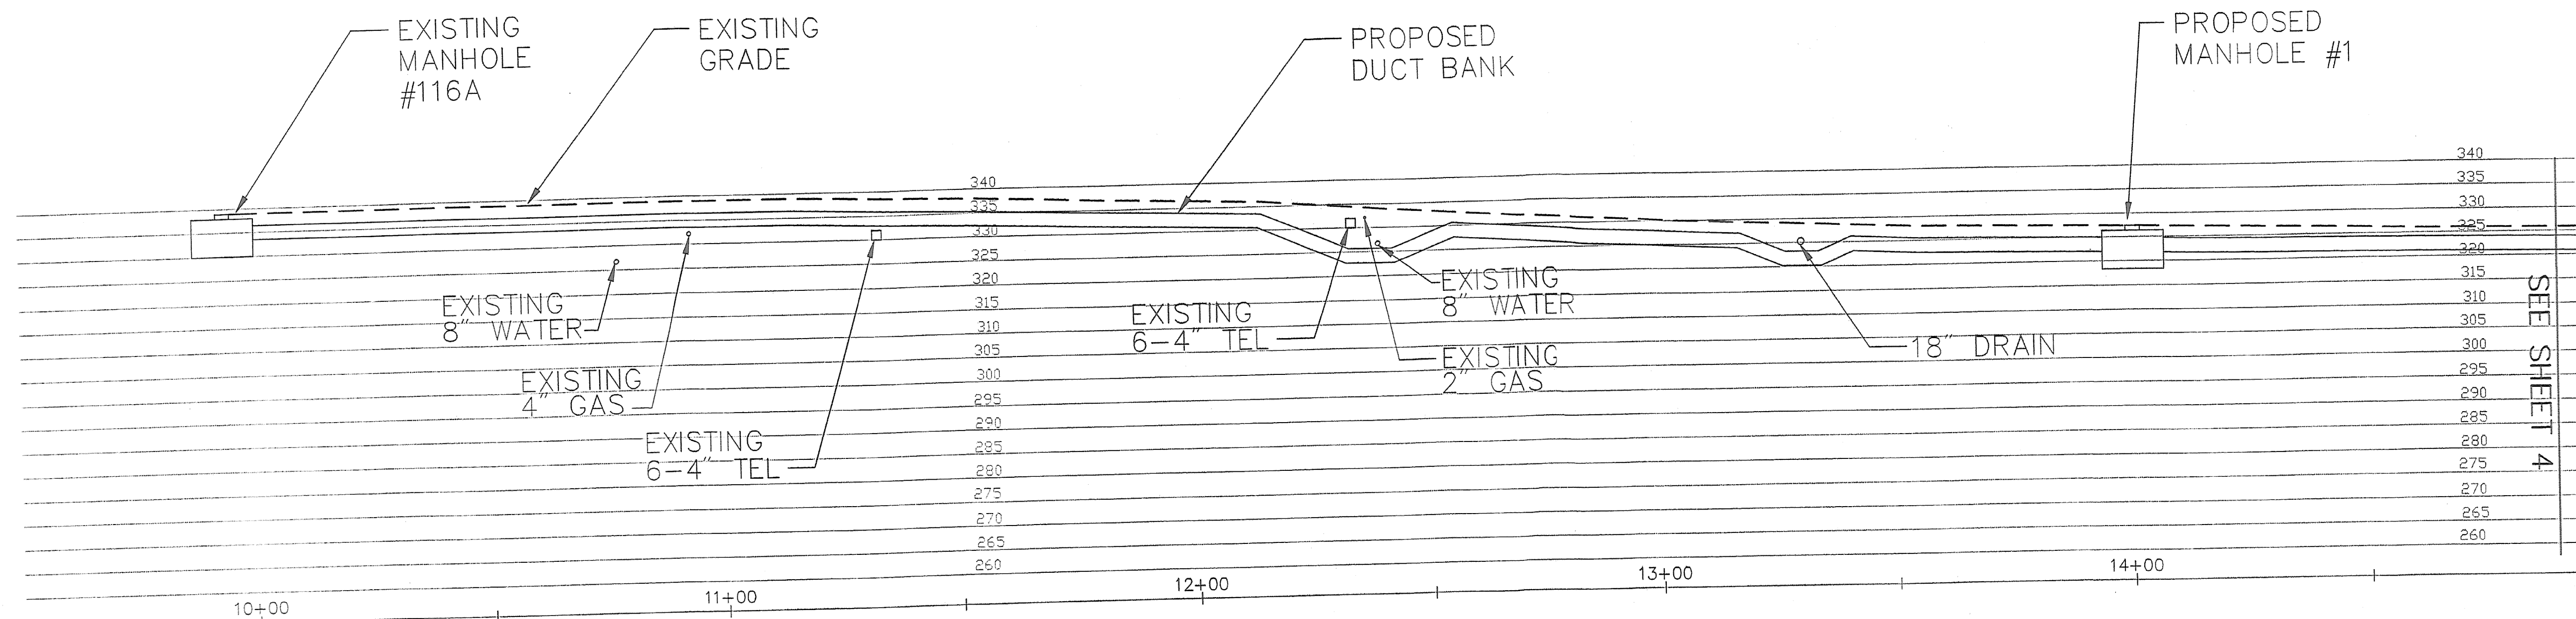

PROFILE
SCALE: 1" = 20'

STATE OF VERMONT	
AGENCY OF TRANSPORTATION	
Town Of SOUTH BURLINGTON	Bridge No. 68
Highway No. U.S. 2	Log Sta.
Surv. Sta.	
U.S. 2 OVER I-89	
TELECOMMUNICATIONS RELOCATION	
Designed By M. HAYES	Drawn By M. HAYES
Checked By	Bridge Design Supervisor
Date	S. JOHNSON Date
PROJECT	PROJECT NO.
SOUTH BURLINGTON	IM DECK(36)
VHB Cad Drawing No. VTRANS-GEN	Date 10/31/01
Bridge Sheet No. T04 of 8	Sheet 59 of 75

VANASSE HANGEN BRUSTLIN, INC.