
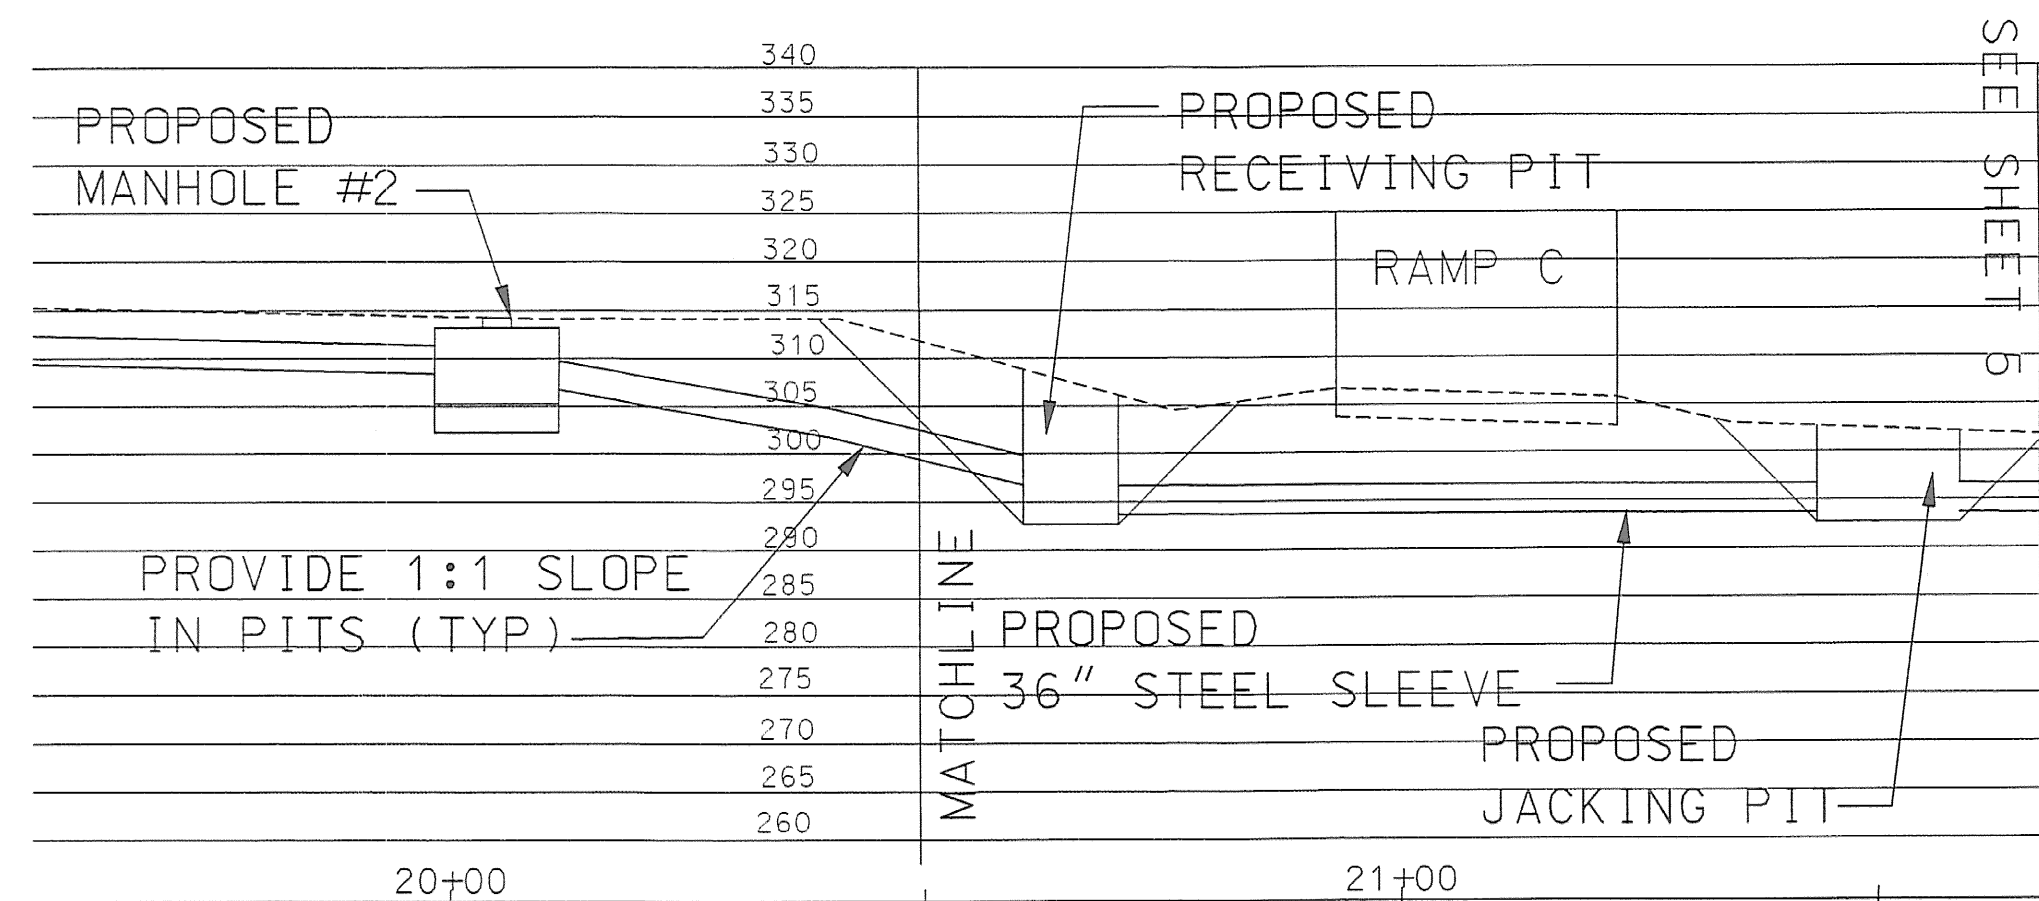
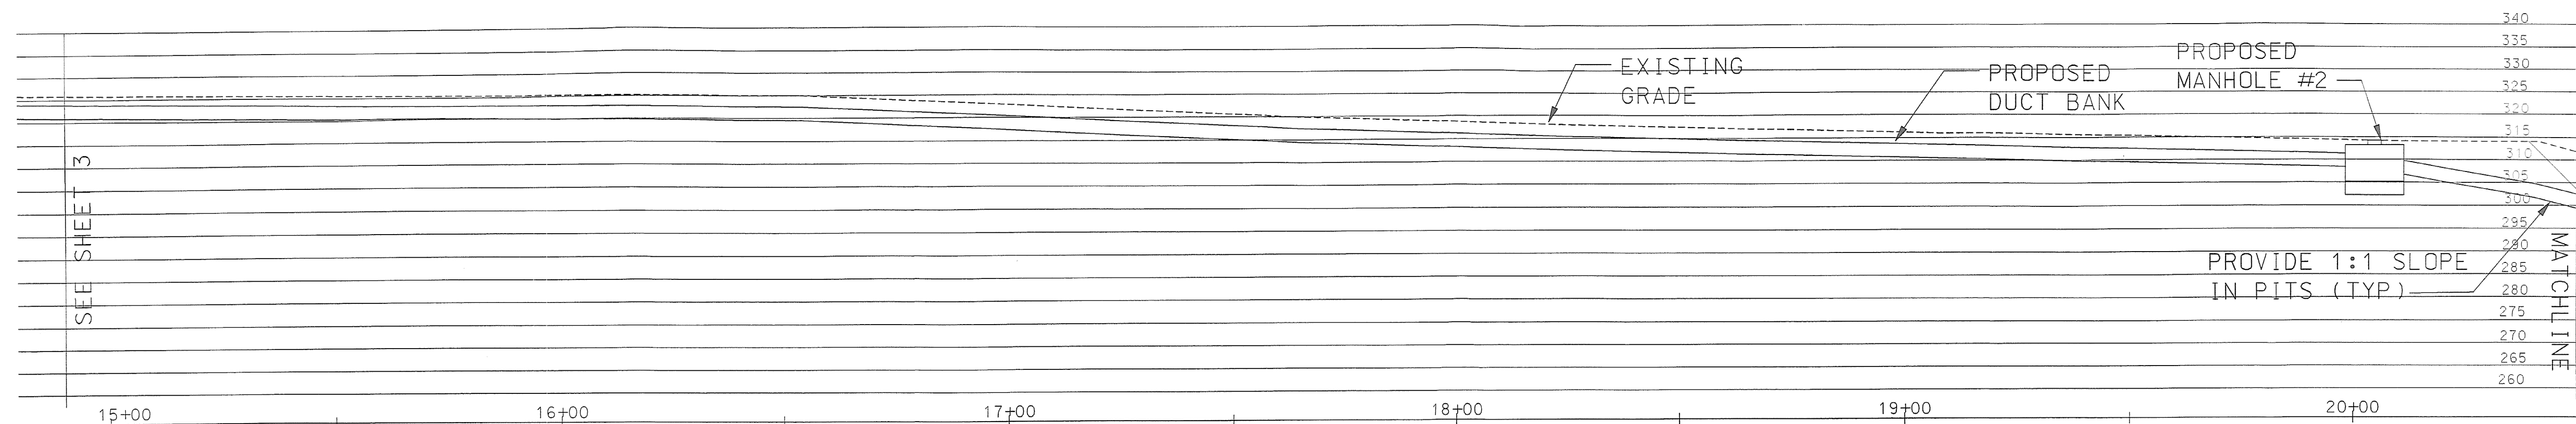


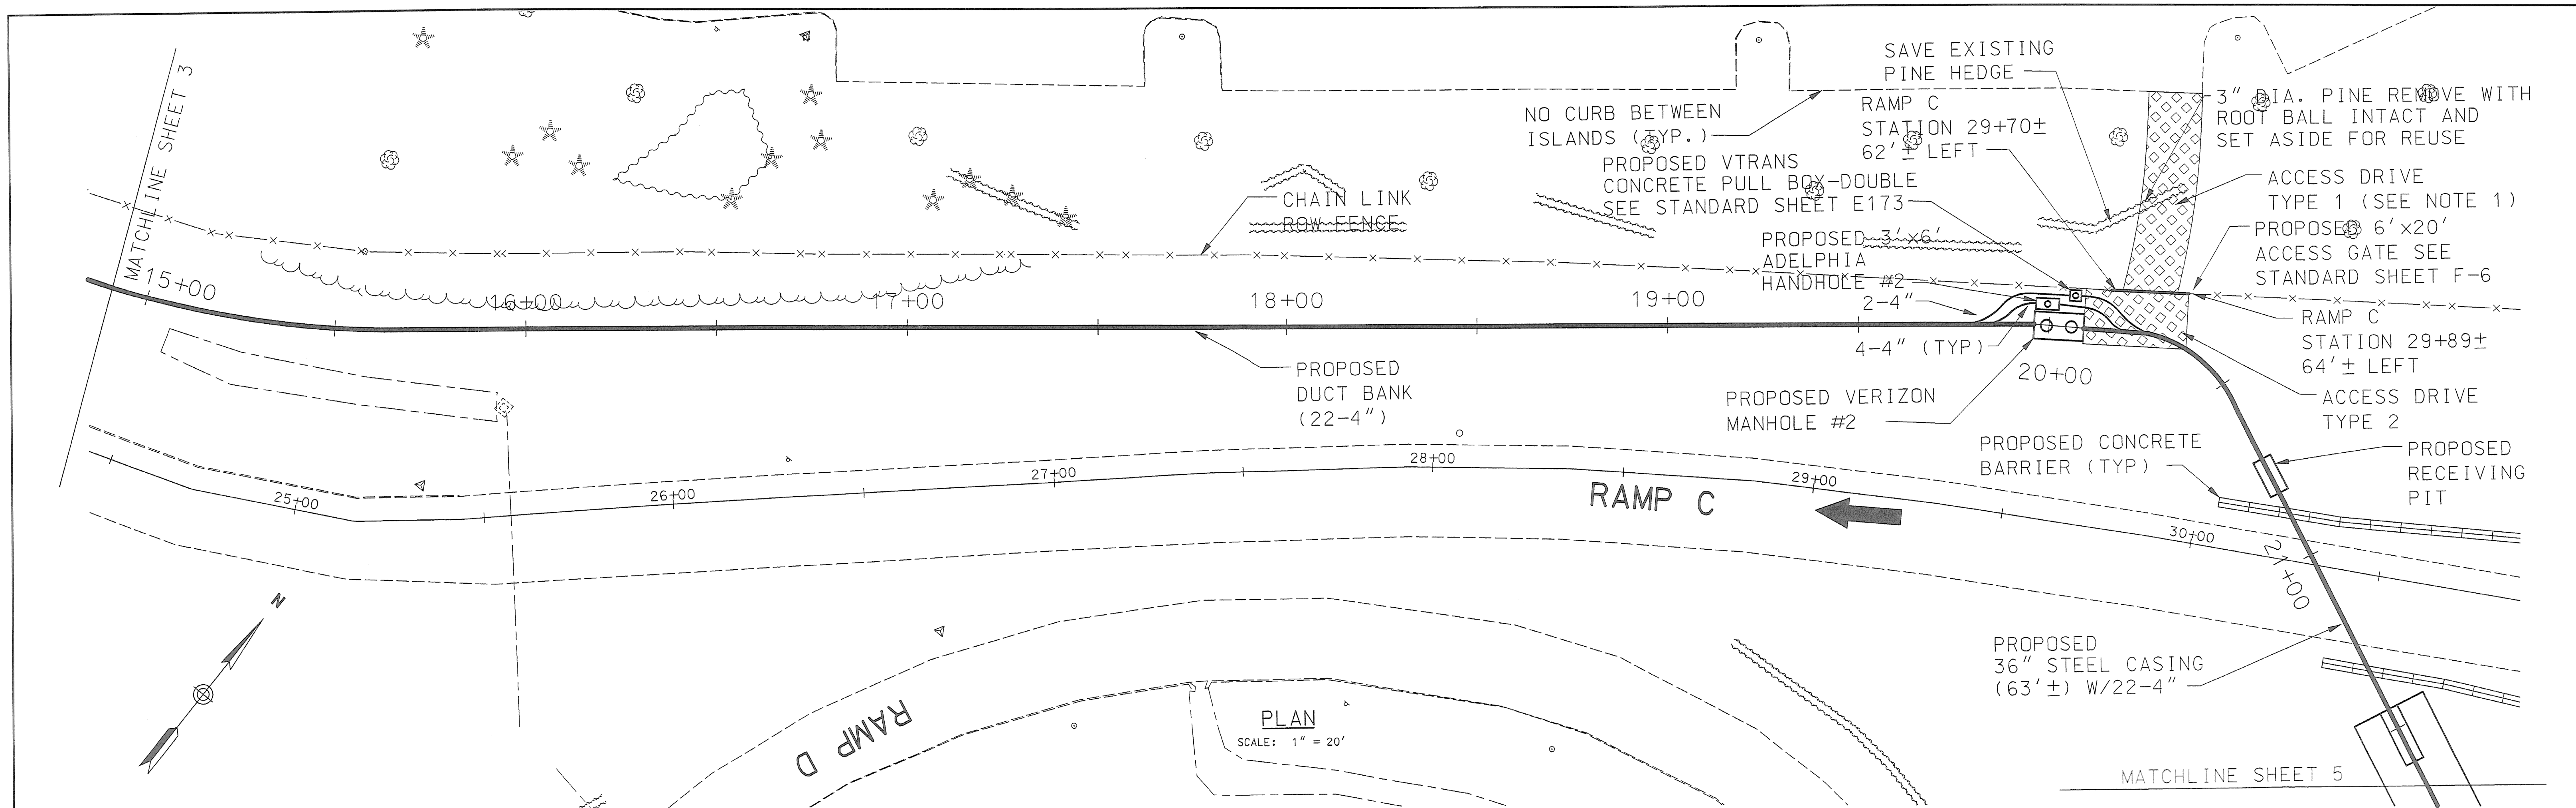

PROFILE
SCALE: 1" = 20'

NOTES:
1. CONTRACTOR TO PERFORM NO WORK OUTSIDE OF ACCESS DRIVE, EXCEPT REMOVAL OF 3" DIAMETER PINE.

VANASSE HANGEN BRUSTLIN, INC.

STATE OF VERMONT AGENCY OF TRANSPORTATION

Town Of	SOUTH BURLINGTON	Bridge No. 68
Highway No.	U.S. 2	Log Sta.
	U.S. 2 OVER I-89	Surv. Sta.
TELECOMMUNICATIONS RELOCATION		
Designed By	M. HAYES	Drawn By M. HAYES
Checked By	Date	Bridge Design Supervisor S. JOHNSON Date
PROJECT	SOUTH BURLINGTON	PROJECT NO. IM DECK (36)
I.G.C. Info.	VTRANS-GEN	Date 10/31/01
Bridge Sheet No.	TD 5 OF 8	Sheet 59E of 75