


FED. ROAD DIST. NO.	STATE	W.P.A. PROJ. NO.	FISCAL YEAR	SHEET NO.	TOTAL SHEETS
3	VI.	1020-B	1936	5	20

BRF 037-1(7)
1936 VILLAGE BRIDGE PLANS
SHEET 152 OF 158
FOR REFERENCE ONLY

REINFORCING STEEL

BAR	SIZE	NO.	REQUIREMENT	LENGTH	DETAIL
A	3/4"	12	4'-1"		
B	3/4"	60	3'-0"		STRAIGHT
C	3/4"	5	27'-3"		STRAIGHT
D	1/2"	18	3'-0"		STRAIGHT
F	5/8"	4	5'-9"		STRAIGHT
G	1/2"	7	16'-0"		STRAIGHT

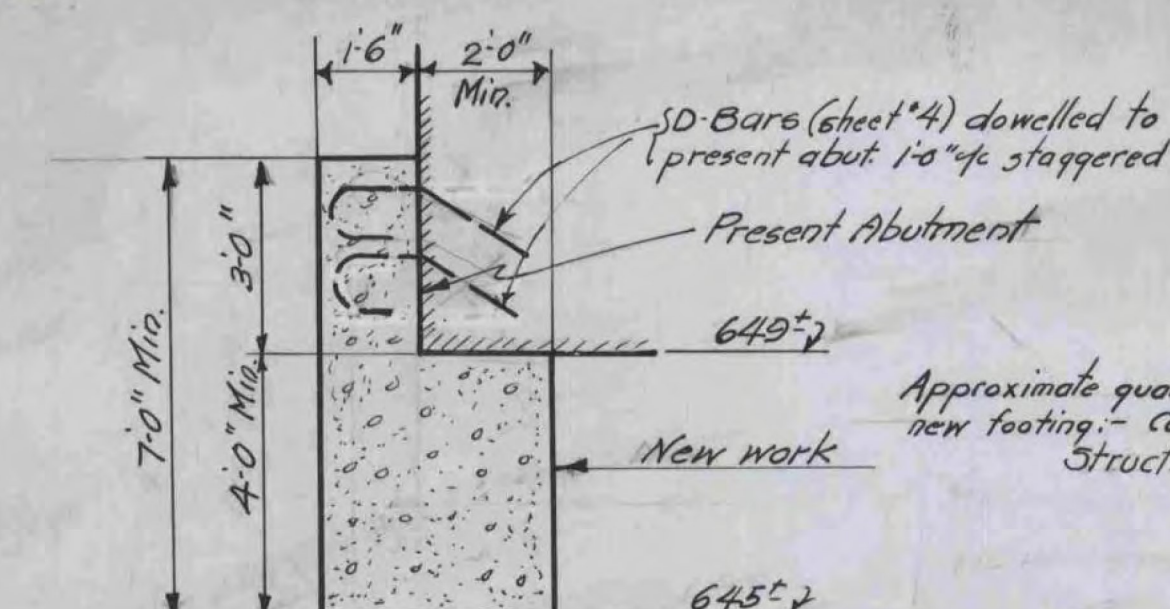

SECTION G-G


NOTE:
THE COST OF DRILLING & GROUTING FOR DOWELS SHALL BE INCLUDED IN THE PRICE BID FOR CONCRETE CLASS "A".
USE THIS SHEET IN CONJUNCTION WITH SIDEWALK DETAIL SHEET

DETAILS OF ABUTMENT NO. 2
EAST MONTELLIER
P.W.A. DOCKET NO. 1020-B
SCALE 3/8"=1'
JAN. 8, 1936

ESTIMATED QUANTITIES

CONCRETE CLASS A	12 cu. yds.	CONCRETE CLASS "B"	49 cu. yds.
REINFORCING STEEL	692 lbs.	CONCRETE CLASS "B"	3352 lbs.
STRUCTURE EXCAVATION	2 cu. yds.	REINFORCING STEEL	21,828 lbs.
SUBBASE GRAVEL	7 cu. yds.	STRUCTURAL STEEL	12 cu. yds.
STRUCTURAL STEEL	634 lbs.	STRUCTURE EXCAVATION	2 cu. yds.
		SUBBASE GRAVEL	

Surveyed by
Designed by
Drawn by F.A.S.
Traced by F.A.S.
Checked by W.H.D.
Series/P.W.A. No. 1020-B
Sheet 5 of 20 Sheets

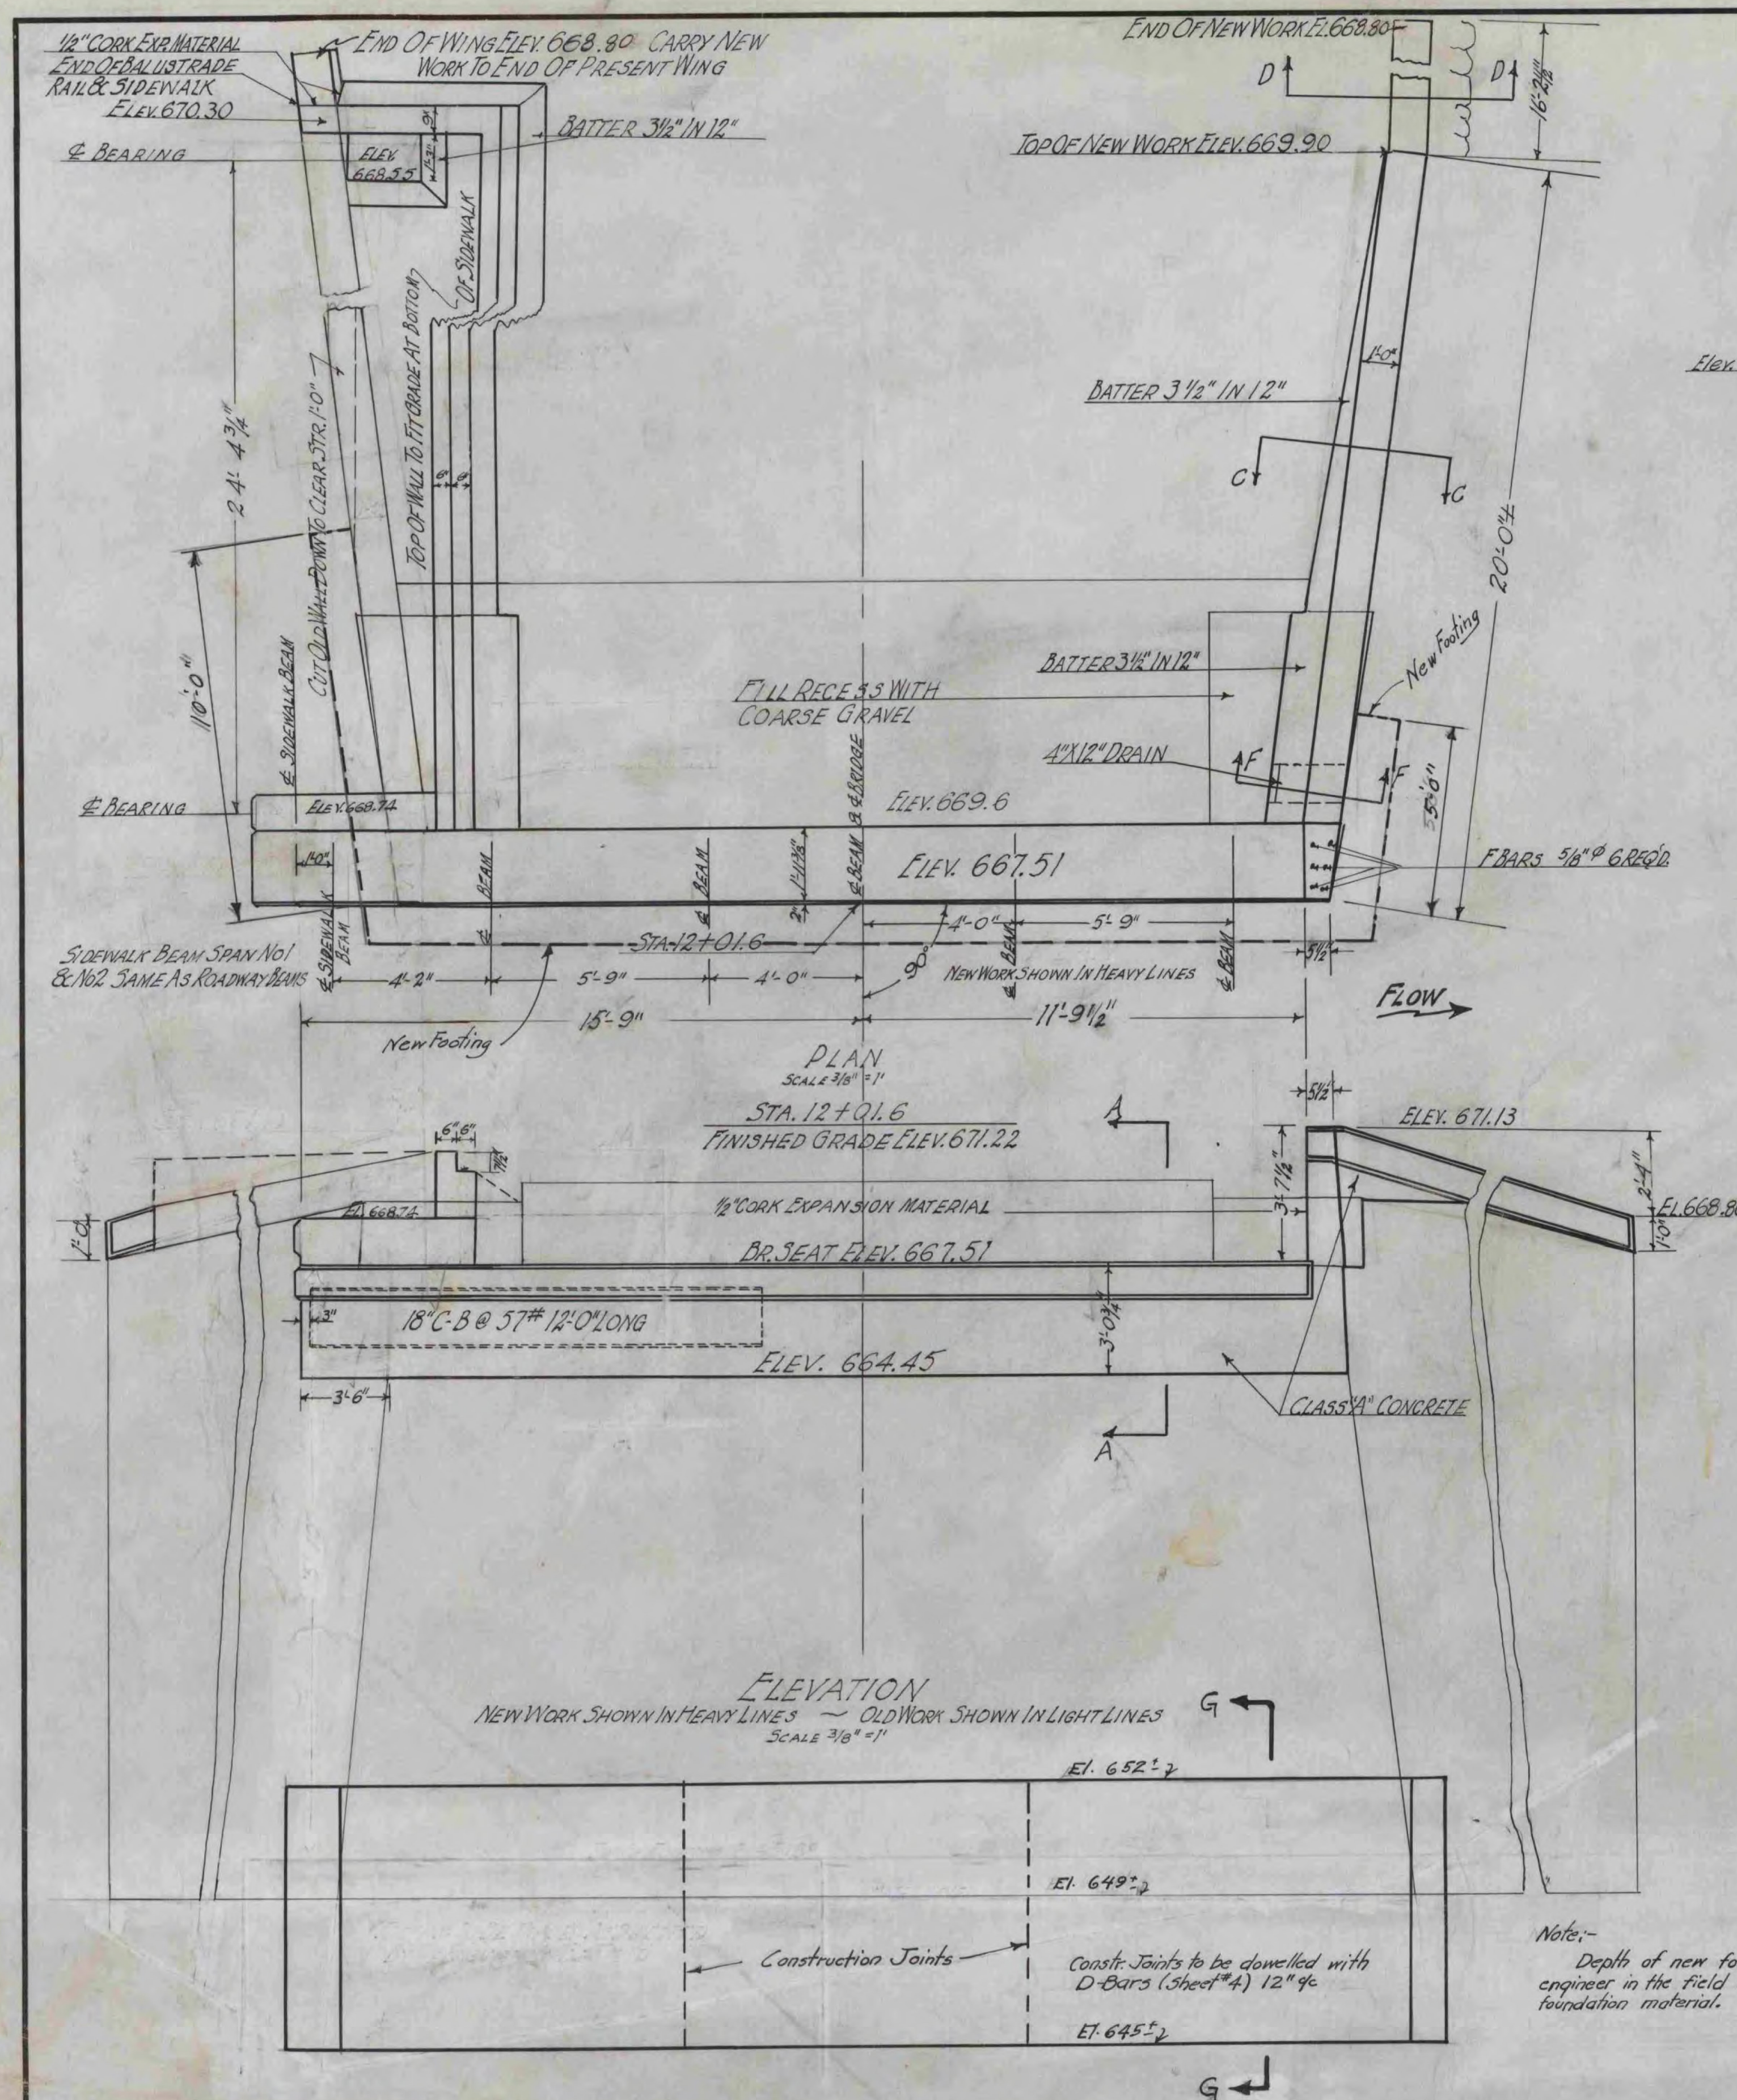

Notes:-
Depth of new footing shall be determined by the engineer in the field and shall be carried to suitable foundation material.