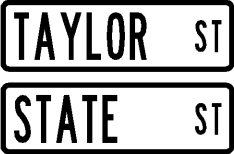


FILE NAME : I:\14586\stn\plans\zsl4586.tss.dgn
DATE/TIME : 10/12/2009
USER : z552

STATE OF VERMONT AGENCY OF TRANSPORTATION																														TRAFFIC SIGN SUMMARY SHEET 2									
MILEMARKER, STATION, OR SIGN NUMBER	SIGN LEGEND	SIGN DIMENSIONS			NEW & SALVAGED SIGNS				EXIST POST RETAIN SALVAGE	NO. OF POST S	NEW SIGN POSTS																			REMARKS (SHS=STANDARD HIGHWAY SIGNS BOOK, FHWA, 2004 EDITION)	SIGN DETAIL								
		E A	WIDTH (in)	HEIGHT (in)	“A”	“B”	SALV SIGN	SALV TIS			FLANGED CHANNEL			SQUARE STEEL (in)			TUBULAR ALUMINUM Ø (in)			TUBULAR STEEL Ø (in)				W-SHAPE STEEL			FRU IT GME NE FRAME D	DETAIL ON DWG. NUMBER	STD. SHEET NUMBER										
											lb/ft	1.12	2.0	3.0	1.75	2.0	2.5	ANCHOR	SLEEVE	3.0	4.0	4.0 MOD	FOUND- ATION	3.0	3.5	4.0					5.0	FTG. SIZE		WEIGHT	POST SIZE				
																																1.3	1.7			1.7	7.6	9.0	10.8
①		I	30	30	6.25					I					X		X																	SIGN ID CODE WII-2 SIGN SHALL BE FLUORESCENT YELLOW GREEN	SHS	-			
		I	24	12	2.00																												SIGN ID CODE W16-7p SIGN SHALL BE FLUORESCENT YELLOW GREEN	SHS	-				
②		I	30	30	6.25					I					X		X																SIGN ID CODE WII-2 SIGN SHALL BE FLUORESCENT YELLOW GREEN	SHS	-				
		I	24	12	2.00																												SIGN ID CODE W16-7p SIGN SHALL BE FLUORESCENT YELLOW GREEN	SHS	-				
③		I	30	30	6.25					I					X		X																SIGN ID CODE RI-1 SIGN ID CODE VD-700 BACK-TO-BACK	SHS -	- E-138				
④								I	I	I					X		X																MOUNT SALVAGED SIGNS ON NEW POST. TOP MOUNTING BRACKET REQUIRED TO INSTALL SALVAGED SIGNS ON NEW POST. COSTS ASSOCIATED WITH BRACKET ARE INCIDENTAL TO THE SIGN POST.	-	-				
		I	30	30	6.25																													SHS	-				
⑤		I	30	30	6.25					I					X		X																SIGN ID CODE WII-2 SIGN SHALL BE FLUORESCENT YELLOW GREEN	SHS					
		I	24	12	2.00																												SIGN ID CODE W16-7p SIGN SHALL BE FLUORESCENT YELLOW GREEN	SHS					
⑥		I	30	30	6.25					I					X		X																SIGN ID CODE WII-2 SIGN SHALL BE FLUORESCENT YELLOW GREEN	SHS					
		I	24	12	2.00																												SIGN ID CODE W16-7p SIGN SHALL BE FLUORESCENT YELLOW GREEN	SHS					
	SUBTOTAL THIS SHEET SHEET 16 SUBTOTAL				45.92 39.58			2 4							84 42	- 50																		NOTE: SEE SHEET 43 FOR SIGN LAYOUT.					
FINAL POST LENGTHS ARE TO BE DETERMINED IN THE FIELD. POST SIZES ARE COMPUTED BASED ON INFORMATION FURNISHED ON THE VTRANS STANDARD SHEETS AND VTRANS "SIGN POST DESIGN GUIDELINE."												LF	LF	LF	LF	LF	LF	EA.	LB	LB	LB			LB	LB	LB	LB						TRAFFIC SIGN SUMMARY SHEET (2)						
												LF			LF				LB			EA.	LB			EA.	EA.	LB	PROJECT NAME: MONTPELIER PROJECT NUMBER: BHF 6400(31)										
					TOTALS	SF 85.5	SF	EA. 6	SF			LF			LF 176				LB			EA.	LB			EA.	EA.	LB	FILE NAME: \$FILES\$ PROJECT MANAGER: SUSAN SCRIBNER DESIGNED BY: D.D'AMATO			PLOT DATE: 10/12/2009 DRAWN BY: D.D'AMATO CHECKED BY: P. PERKINS SHEET 17 OF 63							