



PROFILE	SURVEYED _____	DATE _____
NOTE BOOK _____	PLOTTED _____	8-17-48
NO. _____	DIMENSIONS CHECKED _____	7-19-49
	B. M'S NOTED _____	
	STRUCTURE NOTATION CHANGED _____	
	REMARKS BULEVA 3. PARASIS	

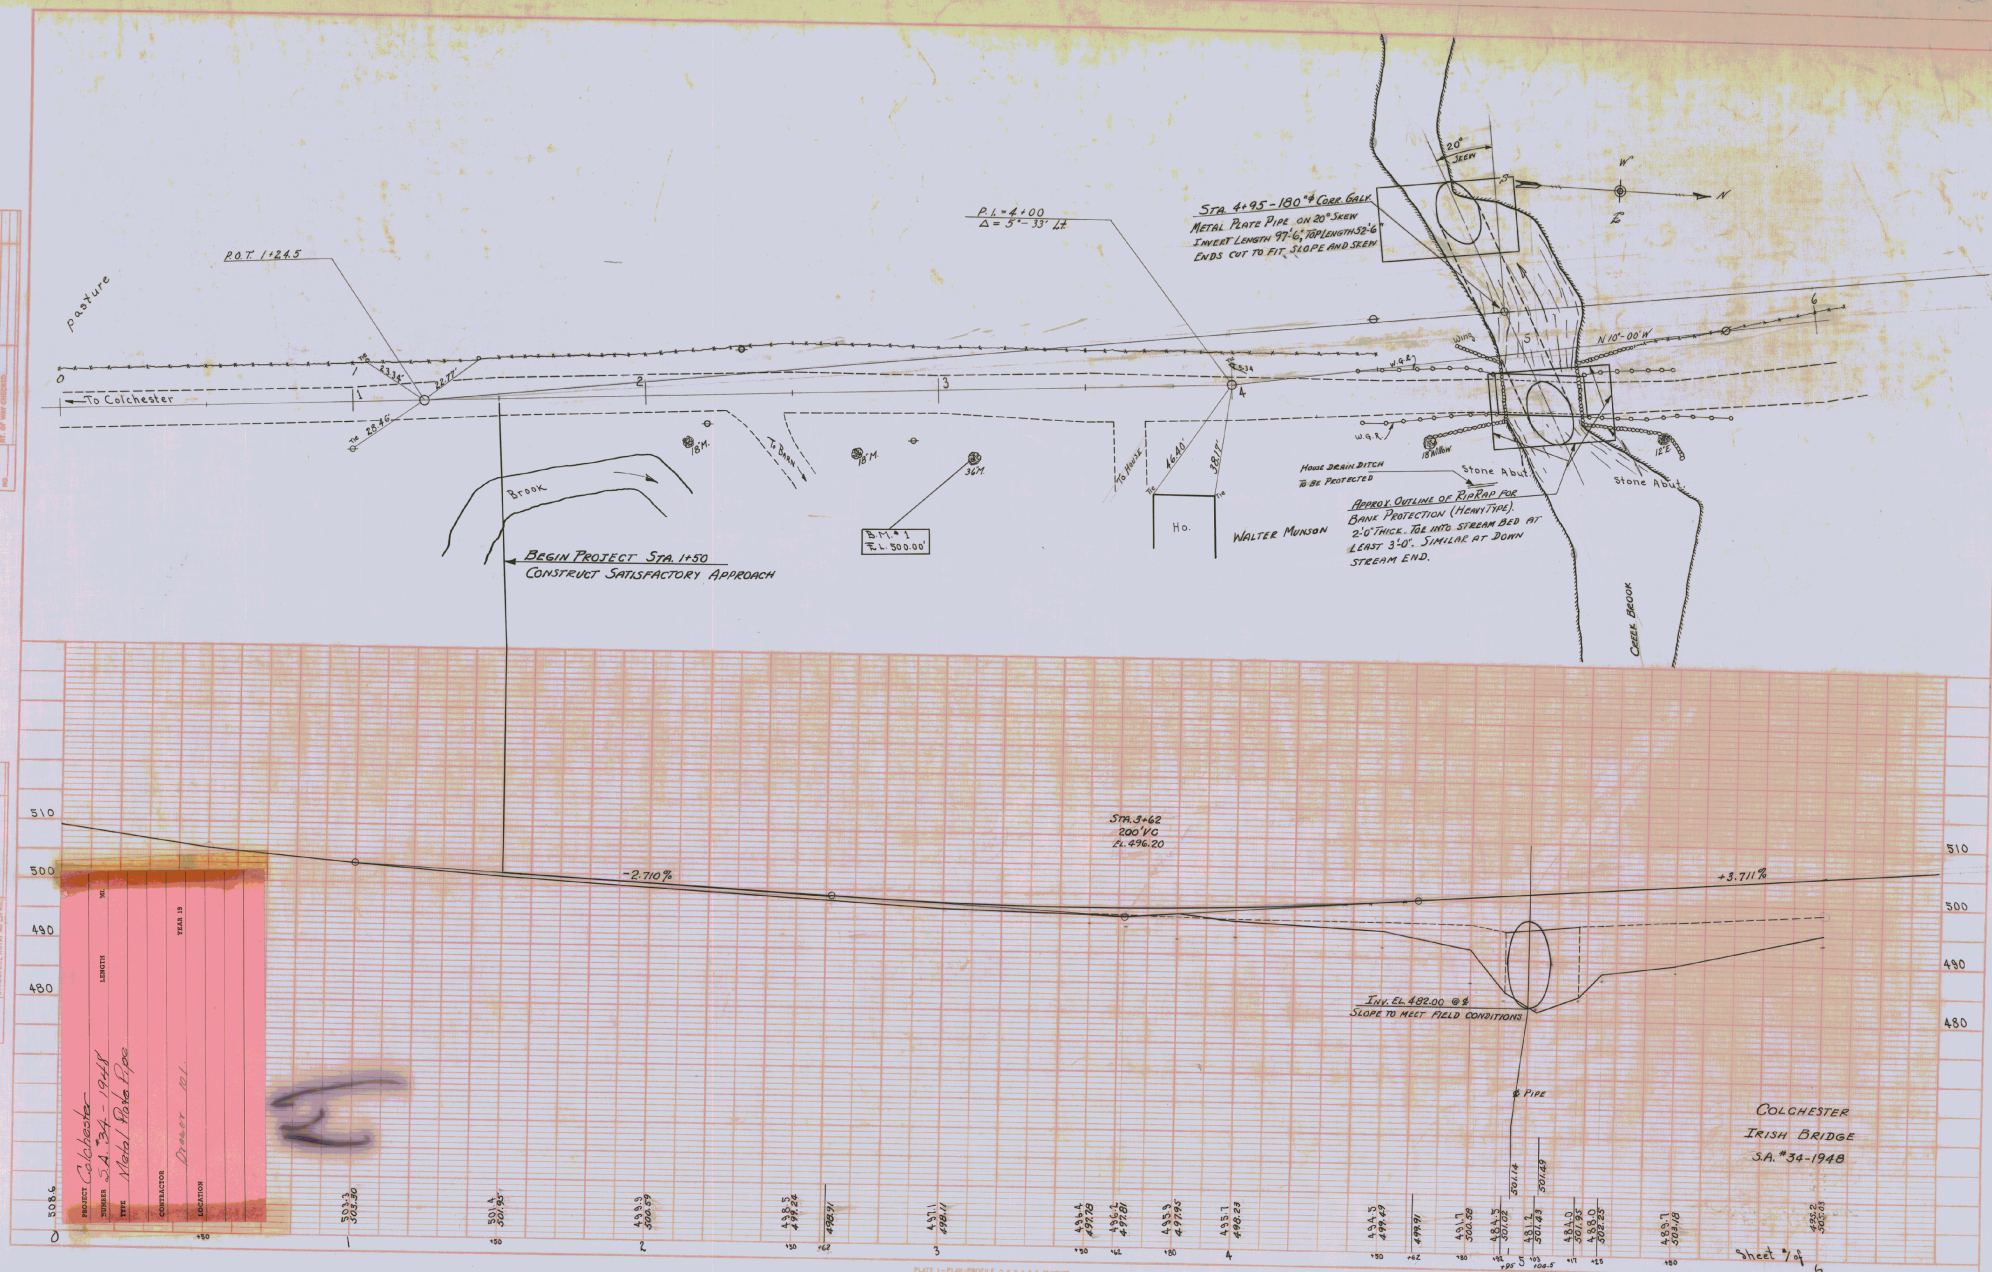

PLAN	DATE	BY	CHKD
PROJECT	NO.	NAME	NAME
NO.	NO.	NO.	NO.

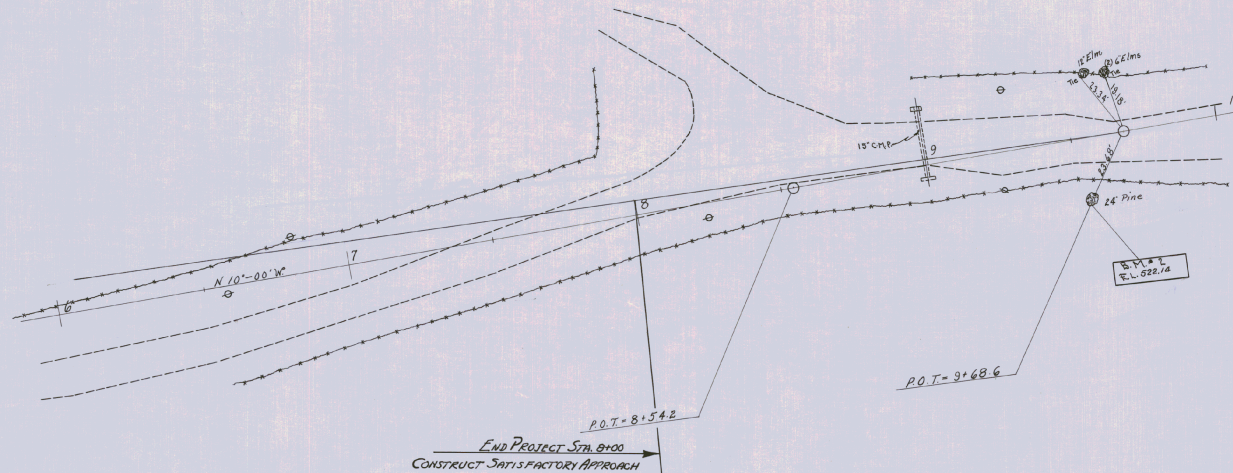

PROFILE	DATE	BY	CHKD
PROJECT	NO.	NAME	NAME
NO.	NO.	NO.	NO.

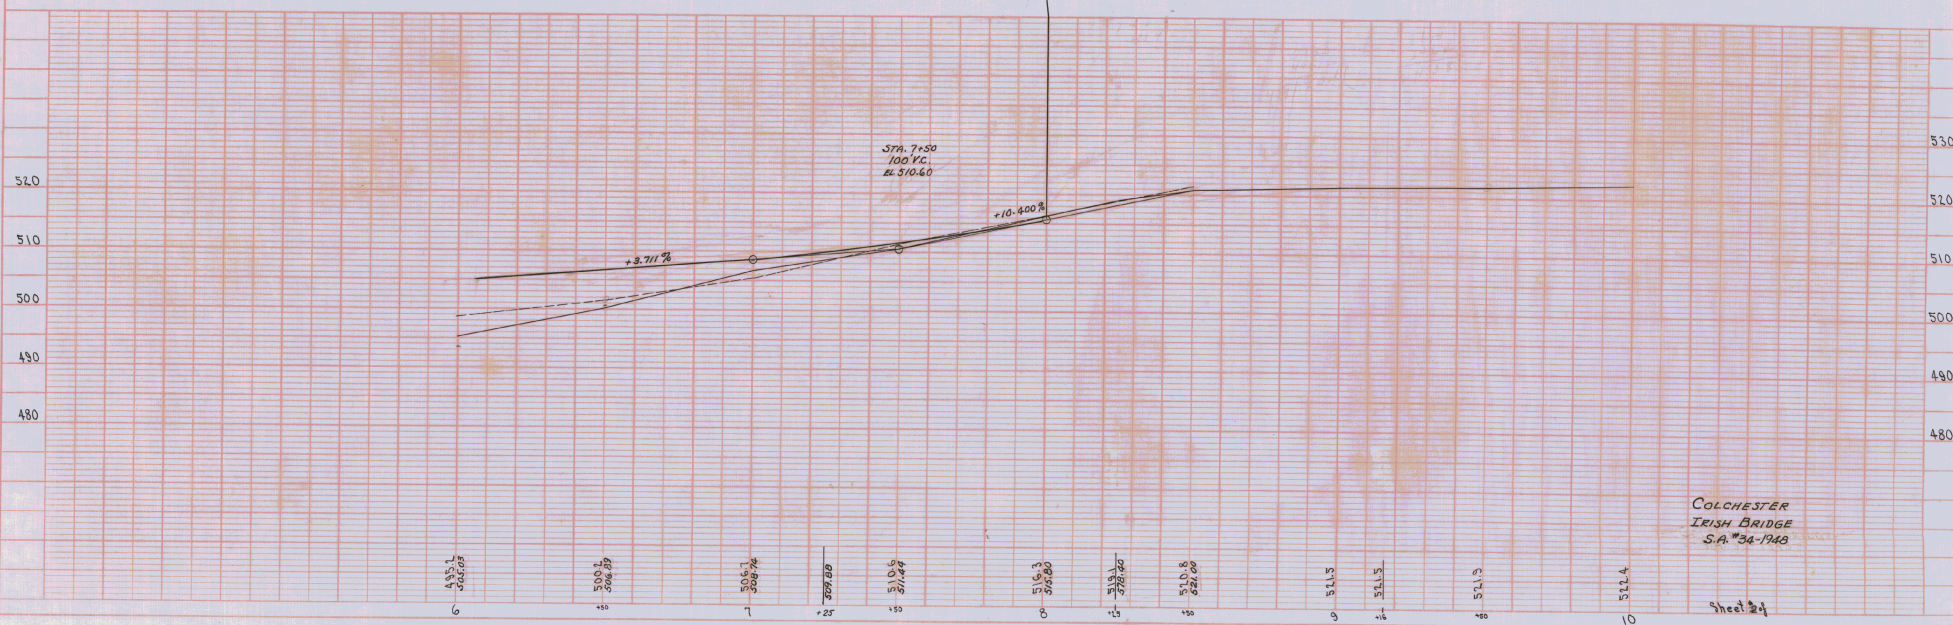



COLCHESTER
 IRISH BRIDGE




COLCHESTER
Department of Highways
Aug. 19 48

EARTHWORK SHEET NO.

GRADES	VERTICAL CURVES	VOLUMES	REVISIONS	PROFILE				Total Excavation Earth and Rock	Balance and Rock Excavation	Embankment	Shaping Course of Gravel				
				ELEVATION		Correction for Vertical Curve						DIST.			
Completed by	Checked by	Completed by	Checked by	V.C.	STATION	On Grades	On V Curves	AREA	CU. YDS.	AREA	CU. YDS.		AREA	CU. YDS.	AREA
CARRIED FORWARD				CARRIED FORWARD				CARRIED FORWARD				CARRIED FORWARD			
COLUMN FOOTINGS				COLUMN FOOTINGS				COLUMN FOOTINGS				COLUMN FOOTINGS			

GRADES	VERTICAL CURVES	VOLUMES	REVISIONS	PROFILE				Total Excavation Earth and Rock	Balance and Rock Excavation	Embankment	Shaping Course of Gravel				
				ELEVATION		Correction for Vertical Curve						DIST.			
Completed by	Checked by	Completed by	Checked by	V.C.	STATION	On Grades	On V Curves	AREA	CU. YDS.	AREA	CU. YDS.		AREA	CU. YDS.	AREA
CARRIED FORWARD				CARRIED FORWARD				CARRIED FORWARD				CARRIED FORWARD			
COLUMN FOOTINGS				COLUMN FOOTINGS				COLUMN FOOTINGS				COLUMN FOOTINGS			

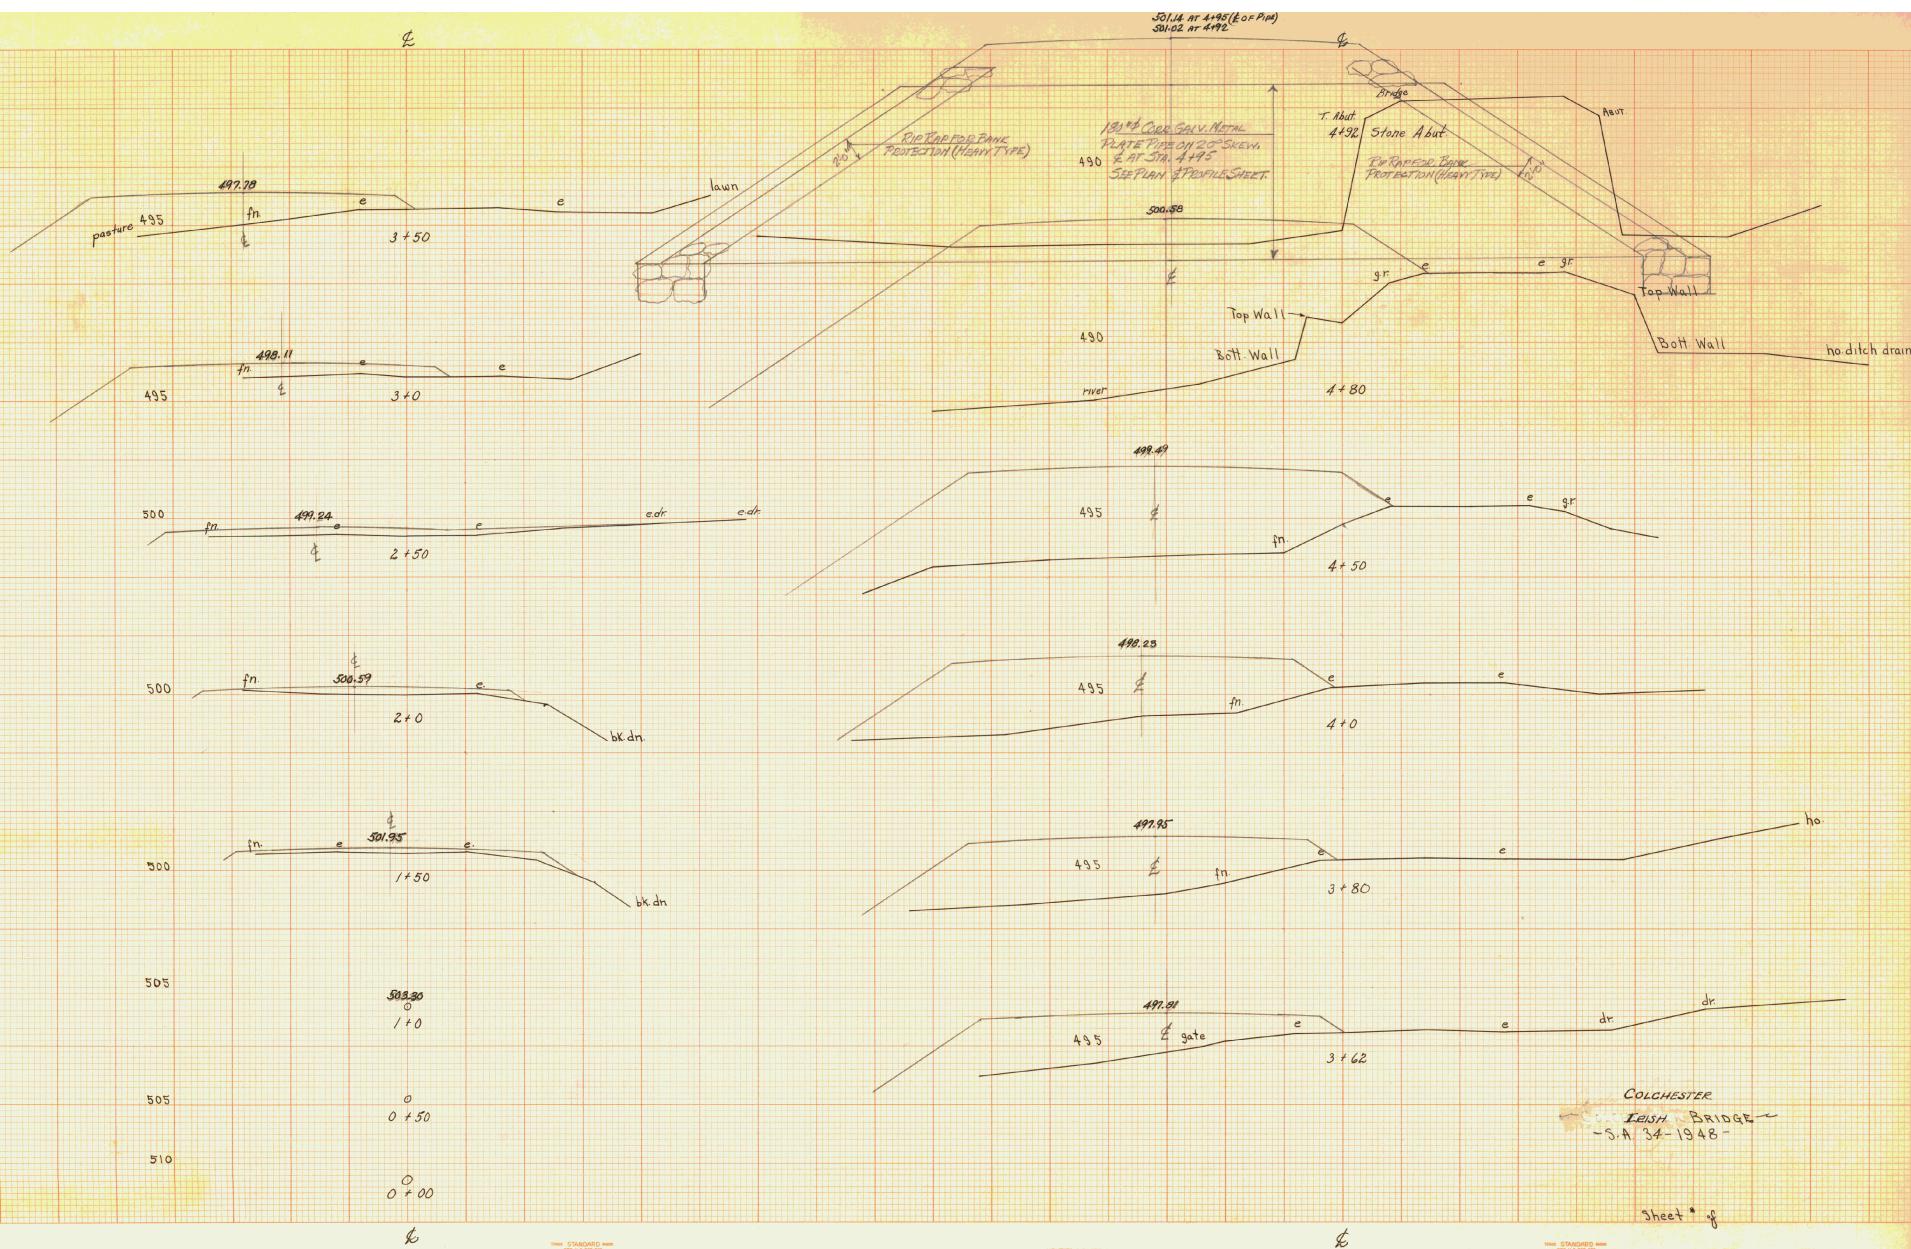

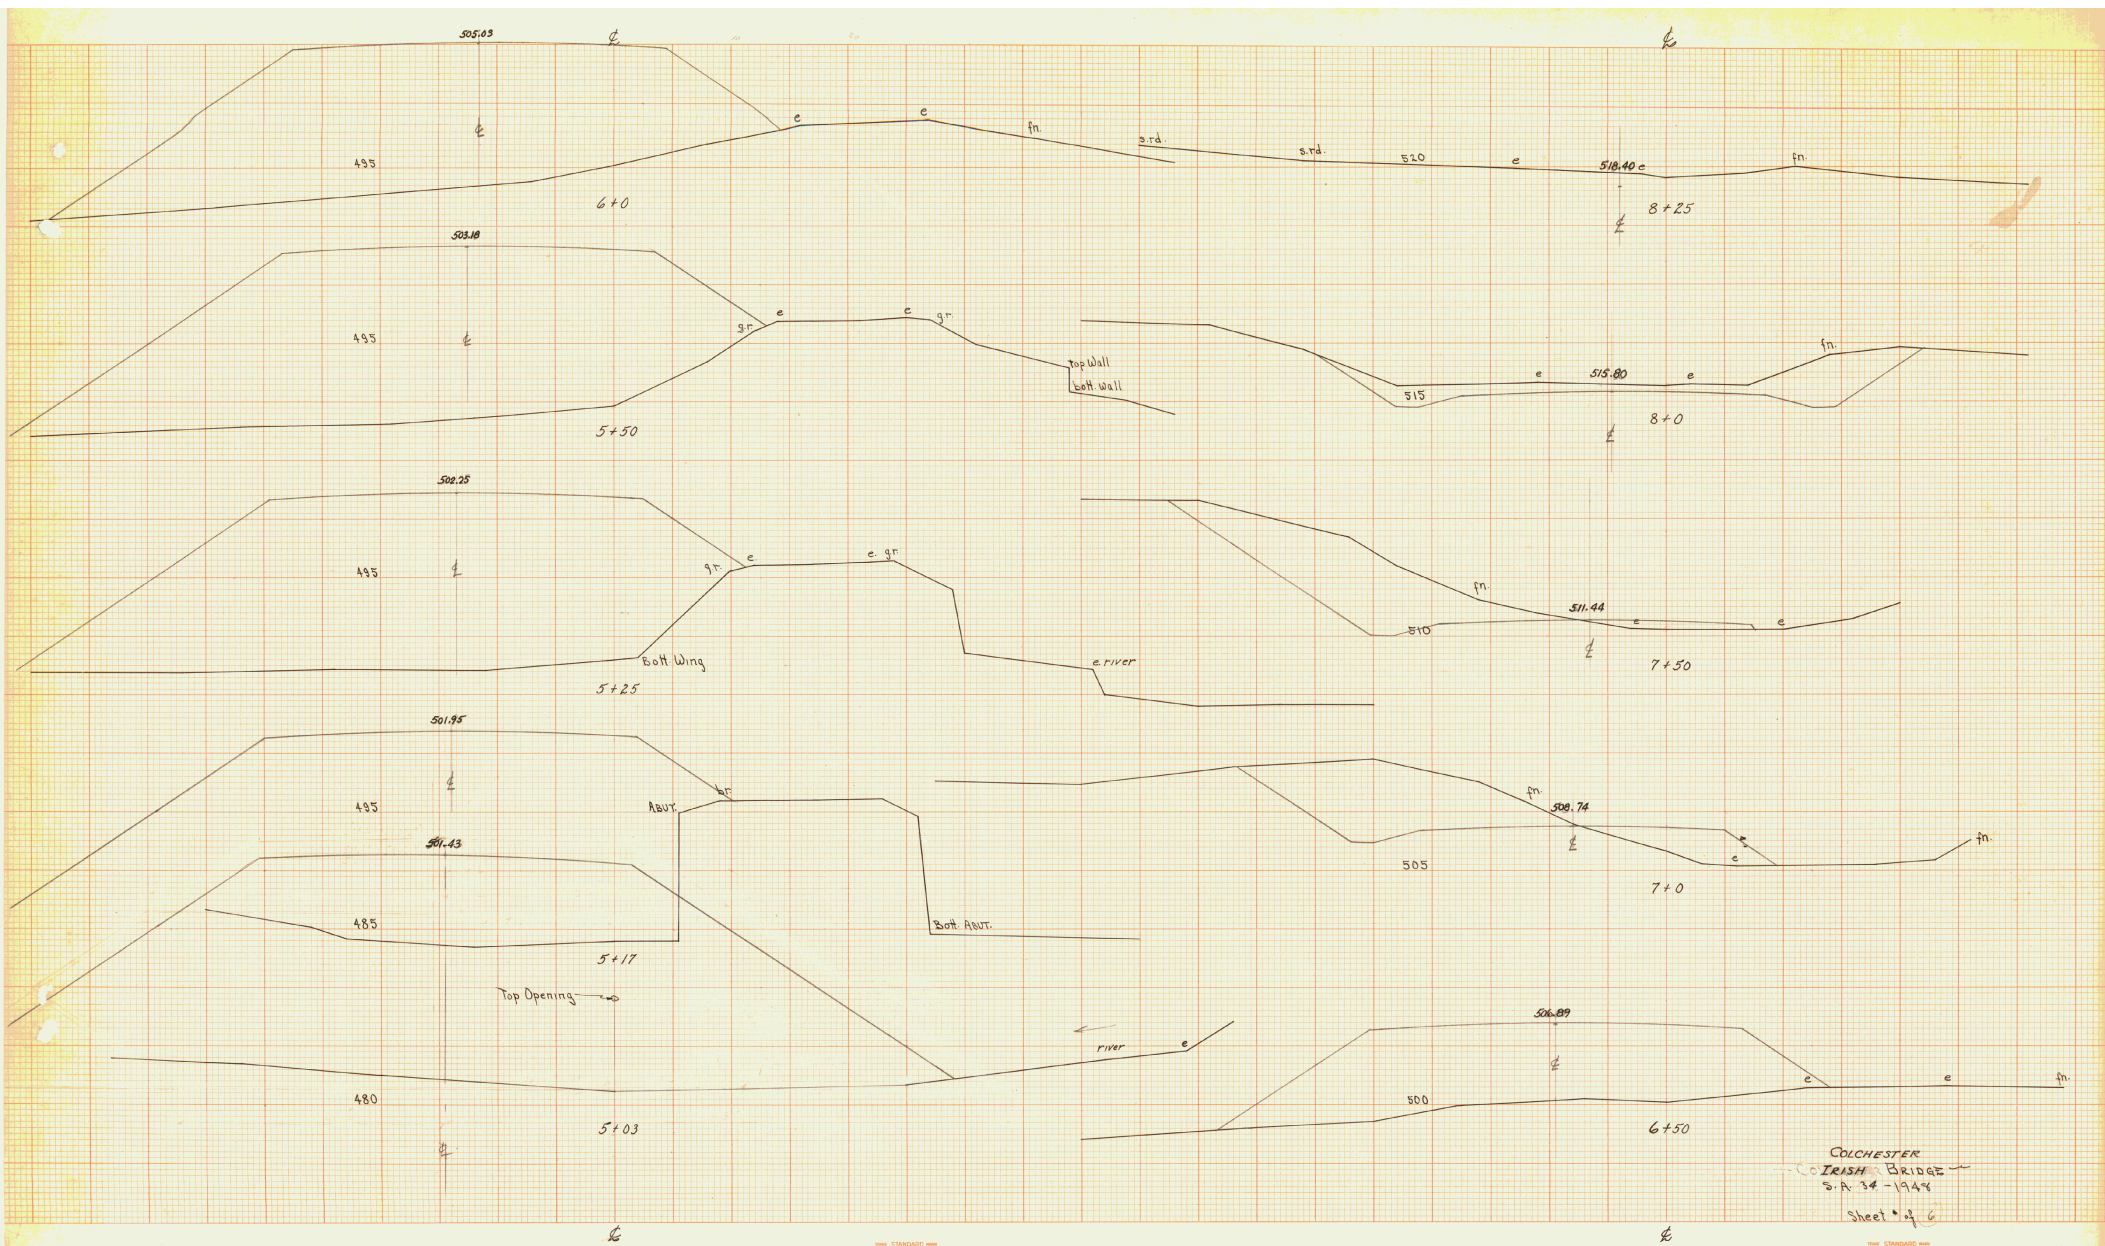

2

520
10+0

520
9+50

520 TC BC
9+16
15' C.M.P.
hd. pc bc

520
9+0
ditch

csrd. 520
8+50

COLCHESTER
IRISH BRIDGE
S.A. 34-194B

Sheet of 6

2