


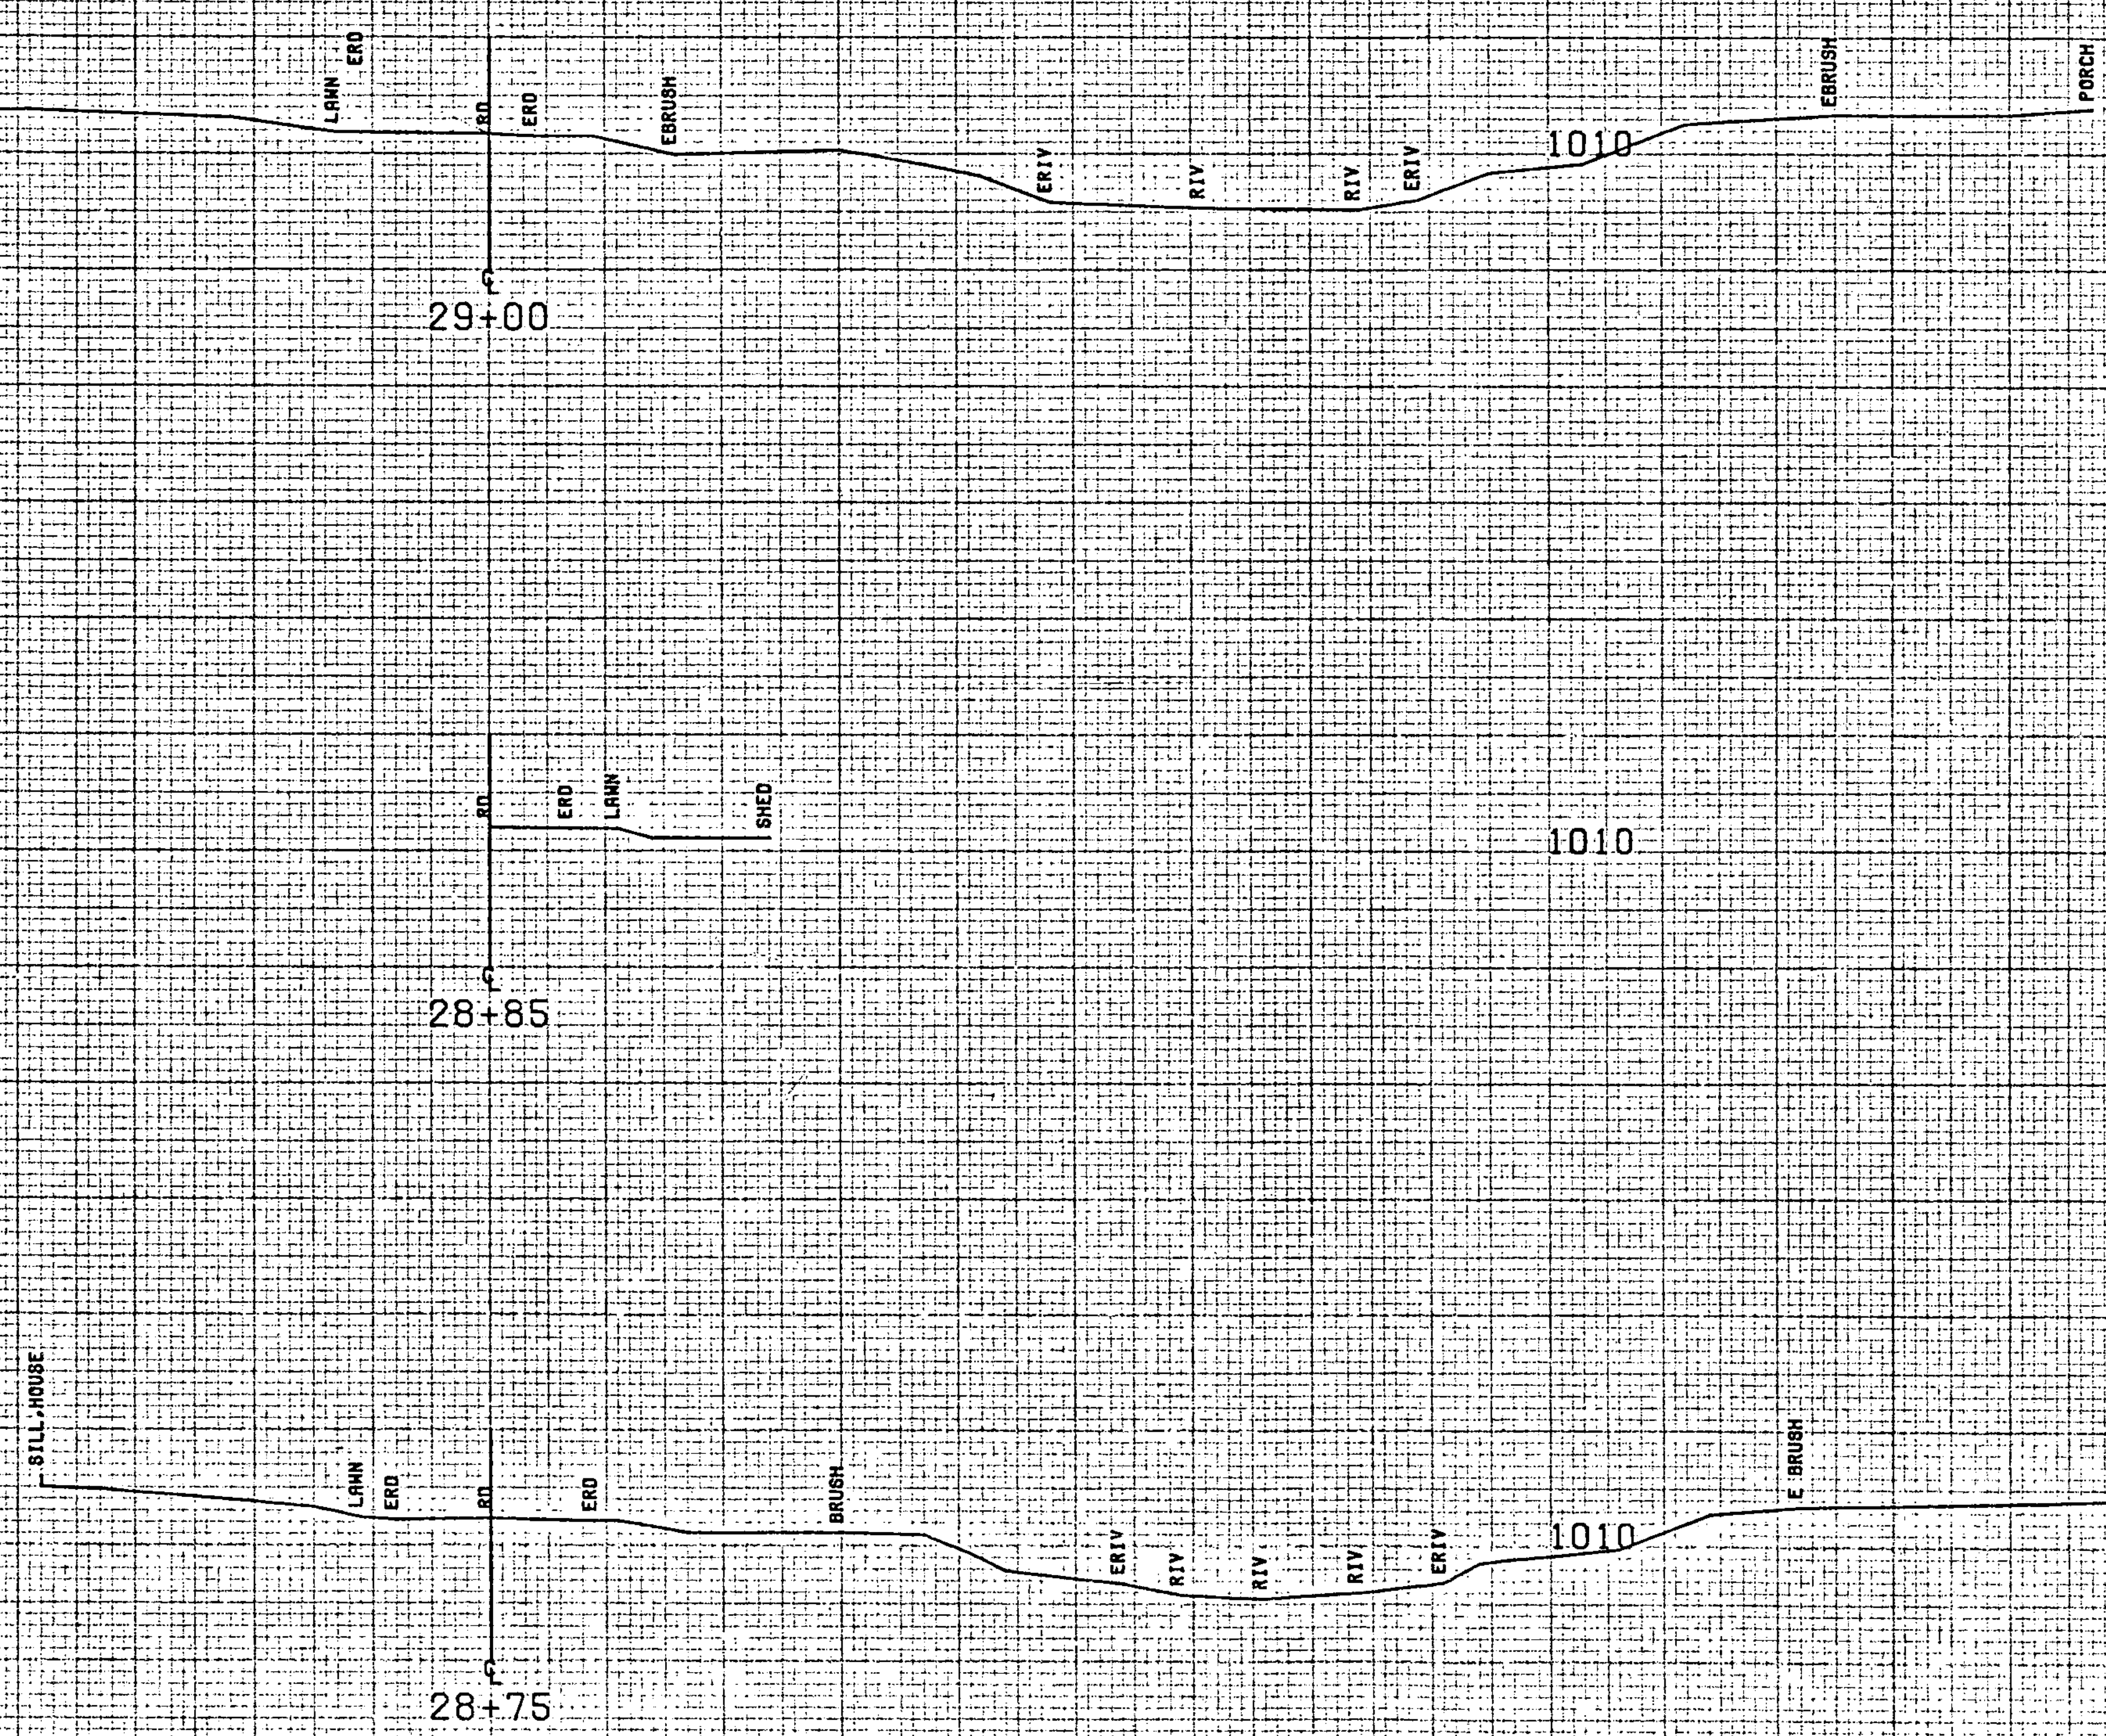

FROM STA. 28+75	TO STA. 29+00
PROJECT NAME	GRANVILLE TH4
NO.	BR21444(9)
SURVEYED BY	FANTONI
SHEET 22	OF 44 SHEETS
PLOTTED 11/16/82	
JUNE 1982	

SCALE 10 FEET