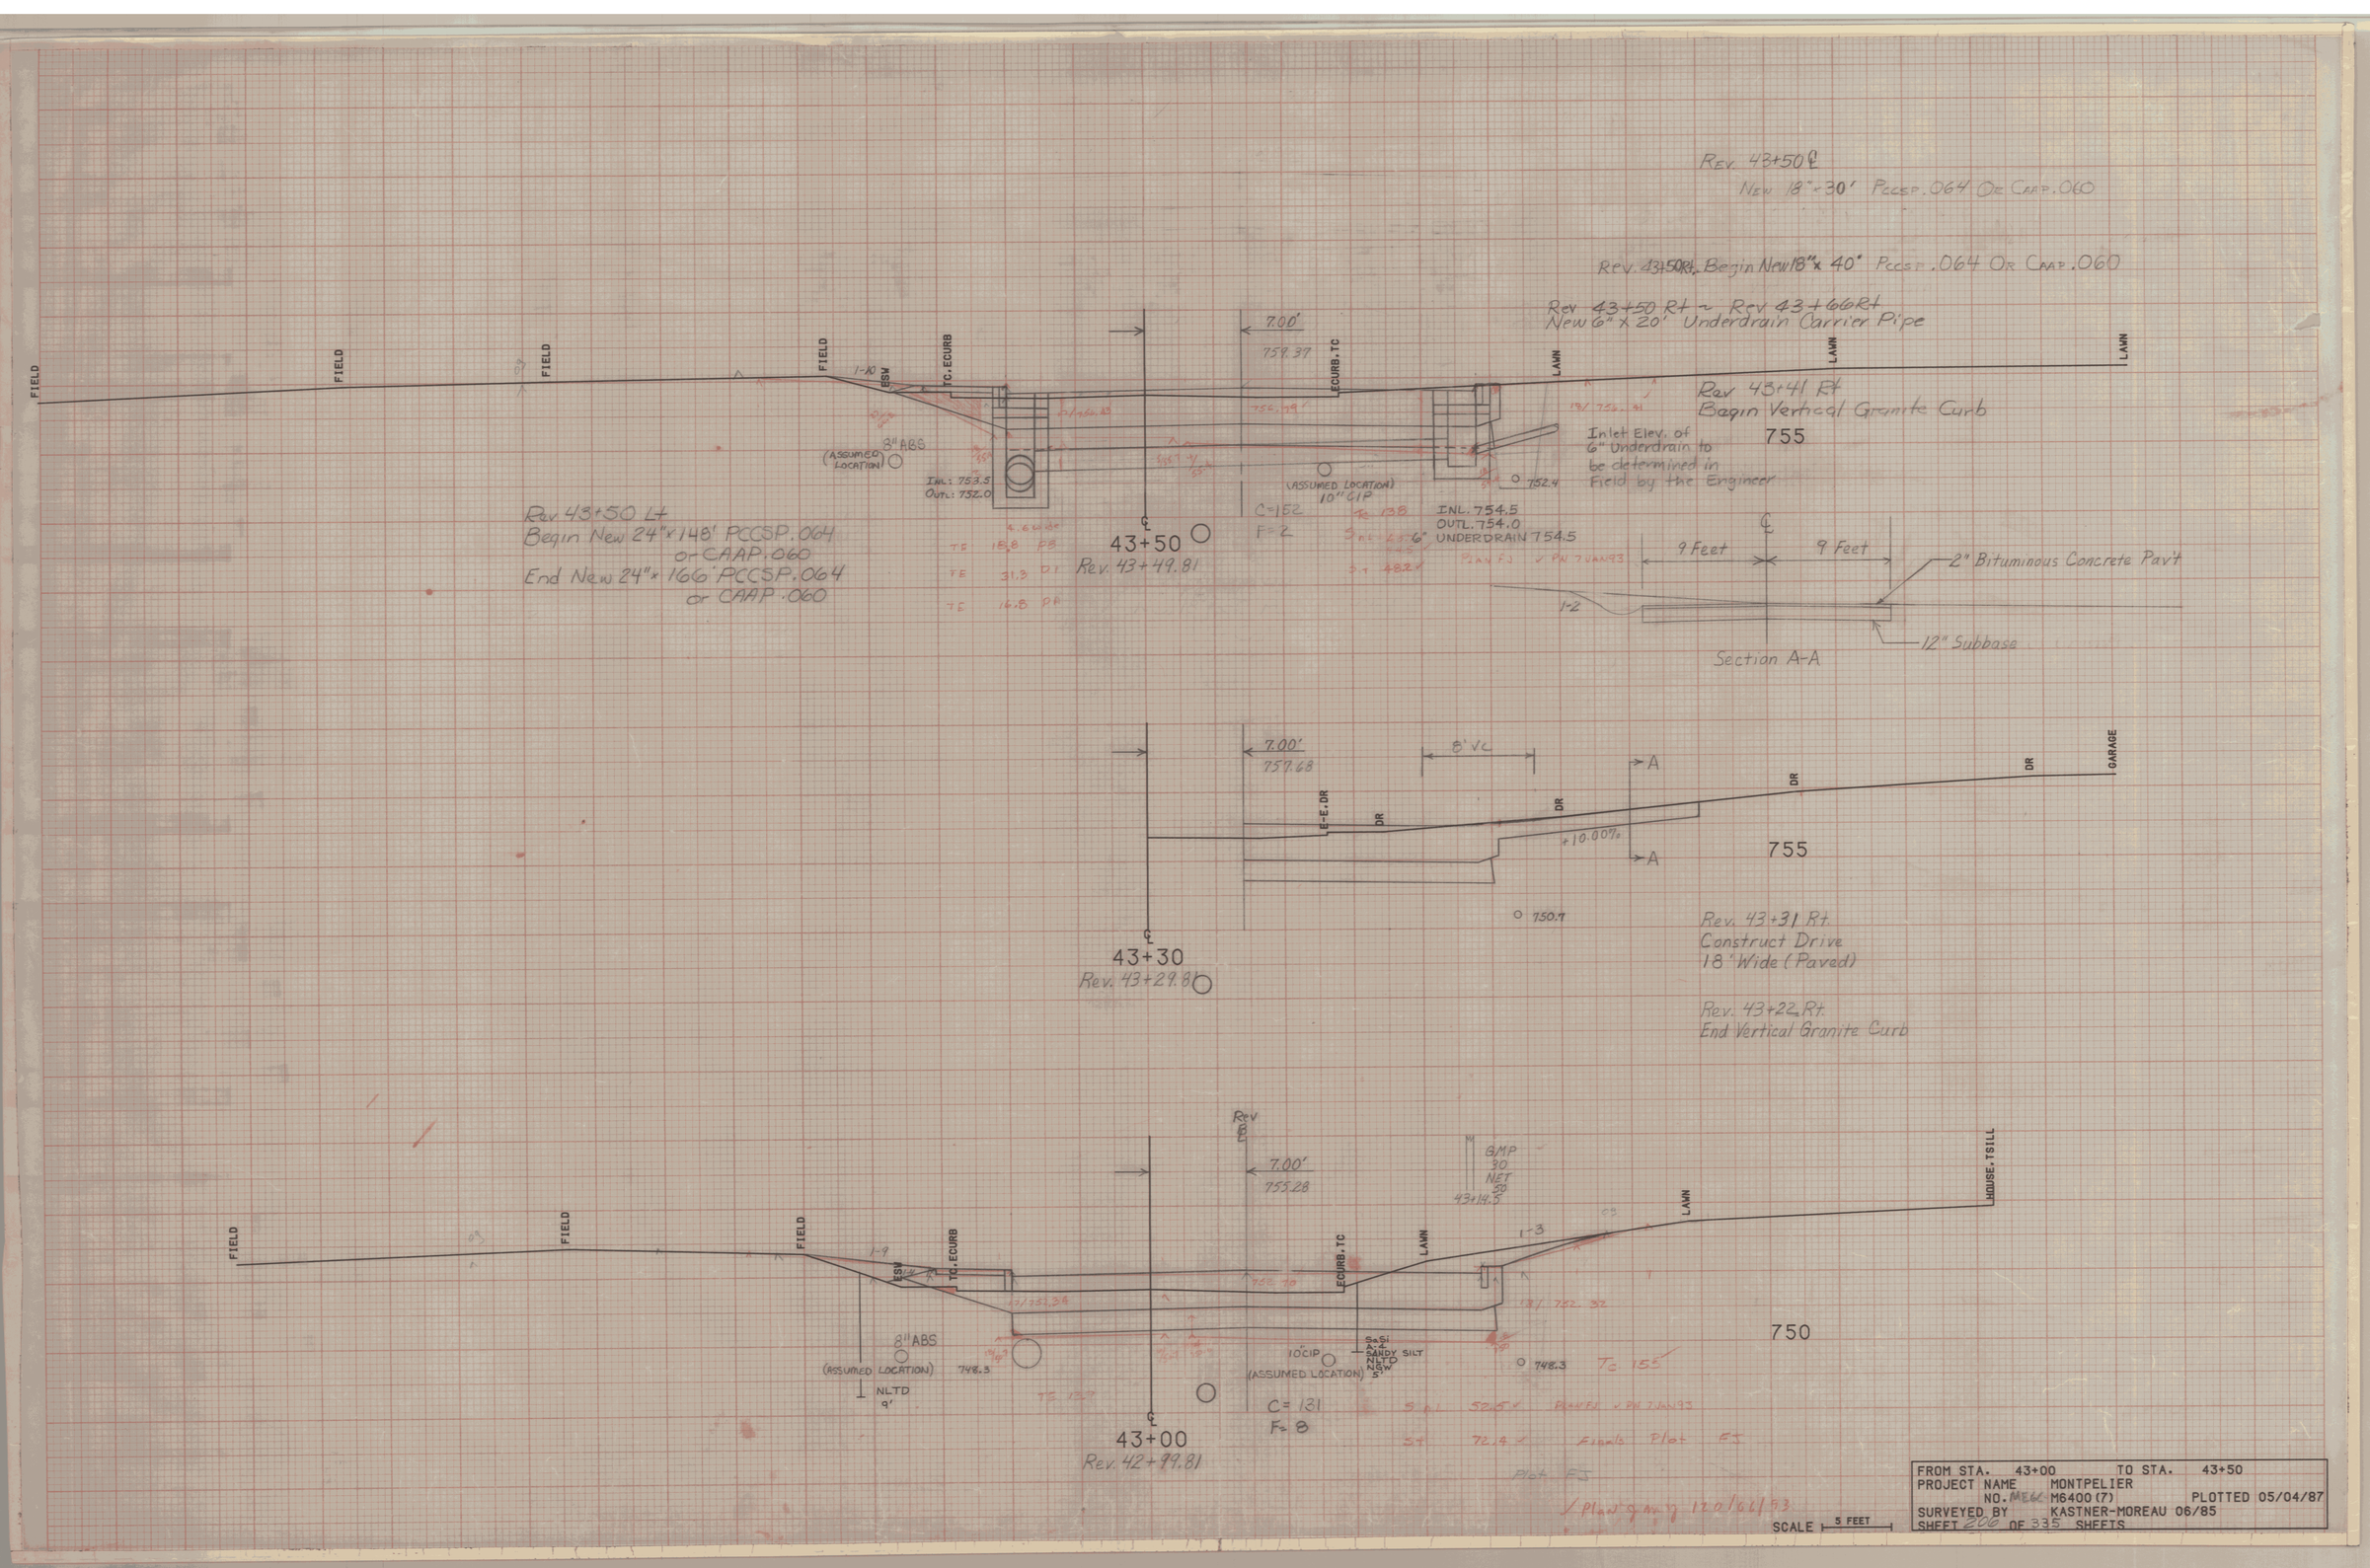

FROM STA. 43+00		TO STA. 43+50	
PROJECT NAME	MONTPELIER		
NO.	M6400 (7)		PLOTTED 05/04/87
SURVEYED BY	KASTNER-MOREAU 06/85		
SHEET 206 OF 335 SHEETS			