


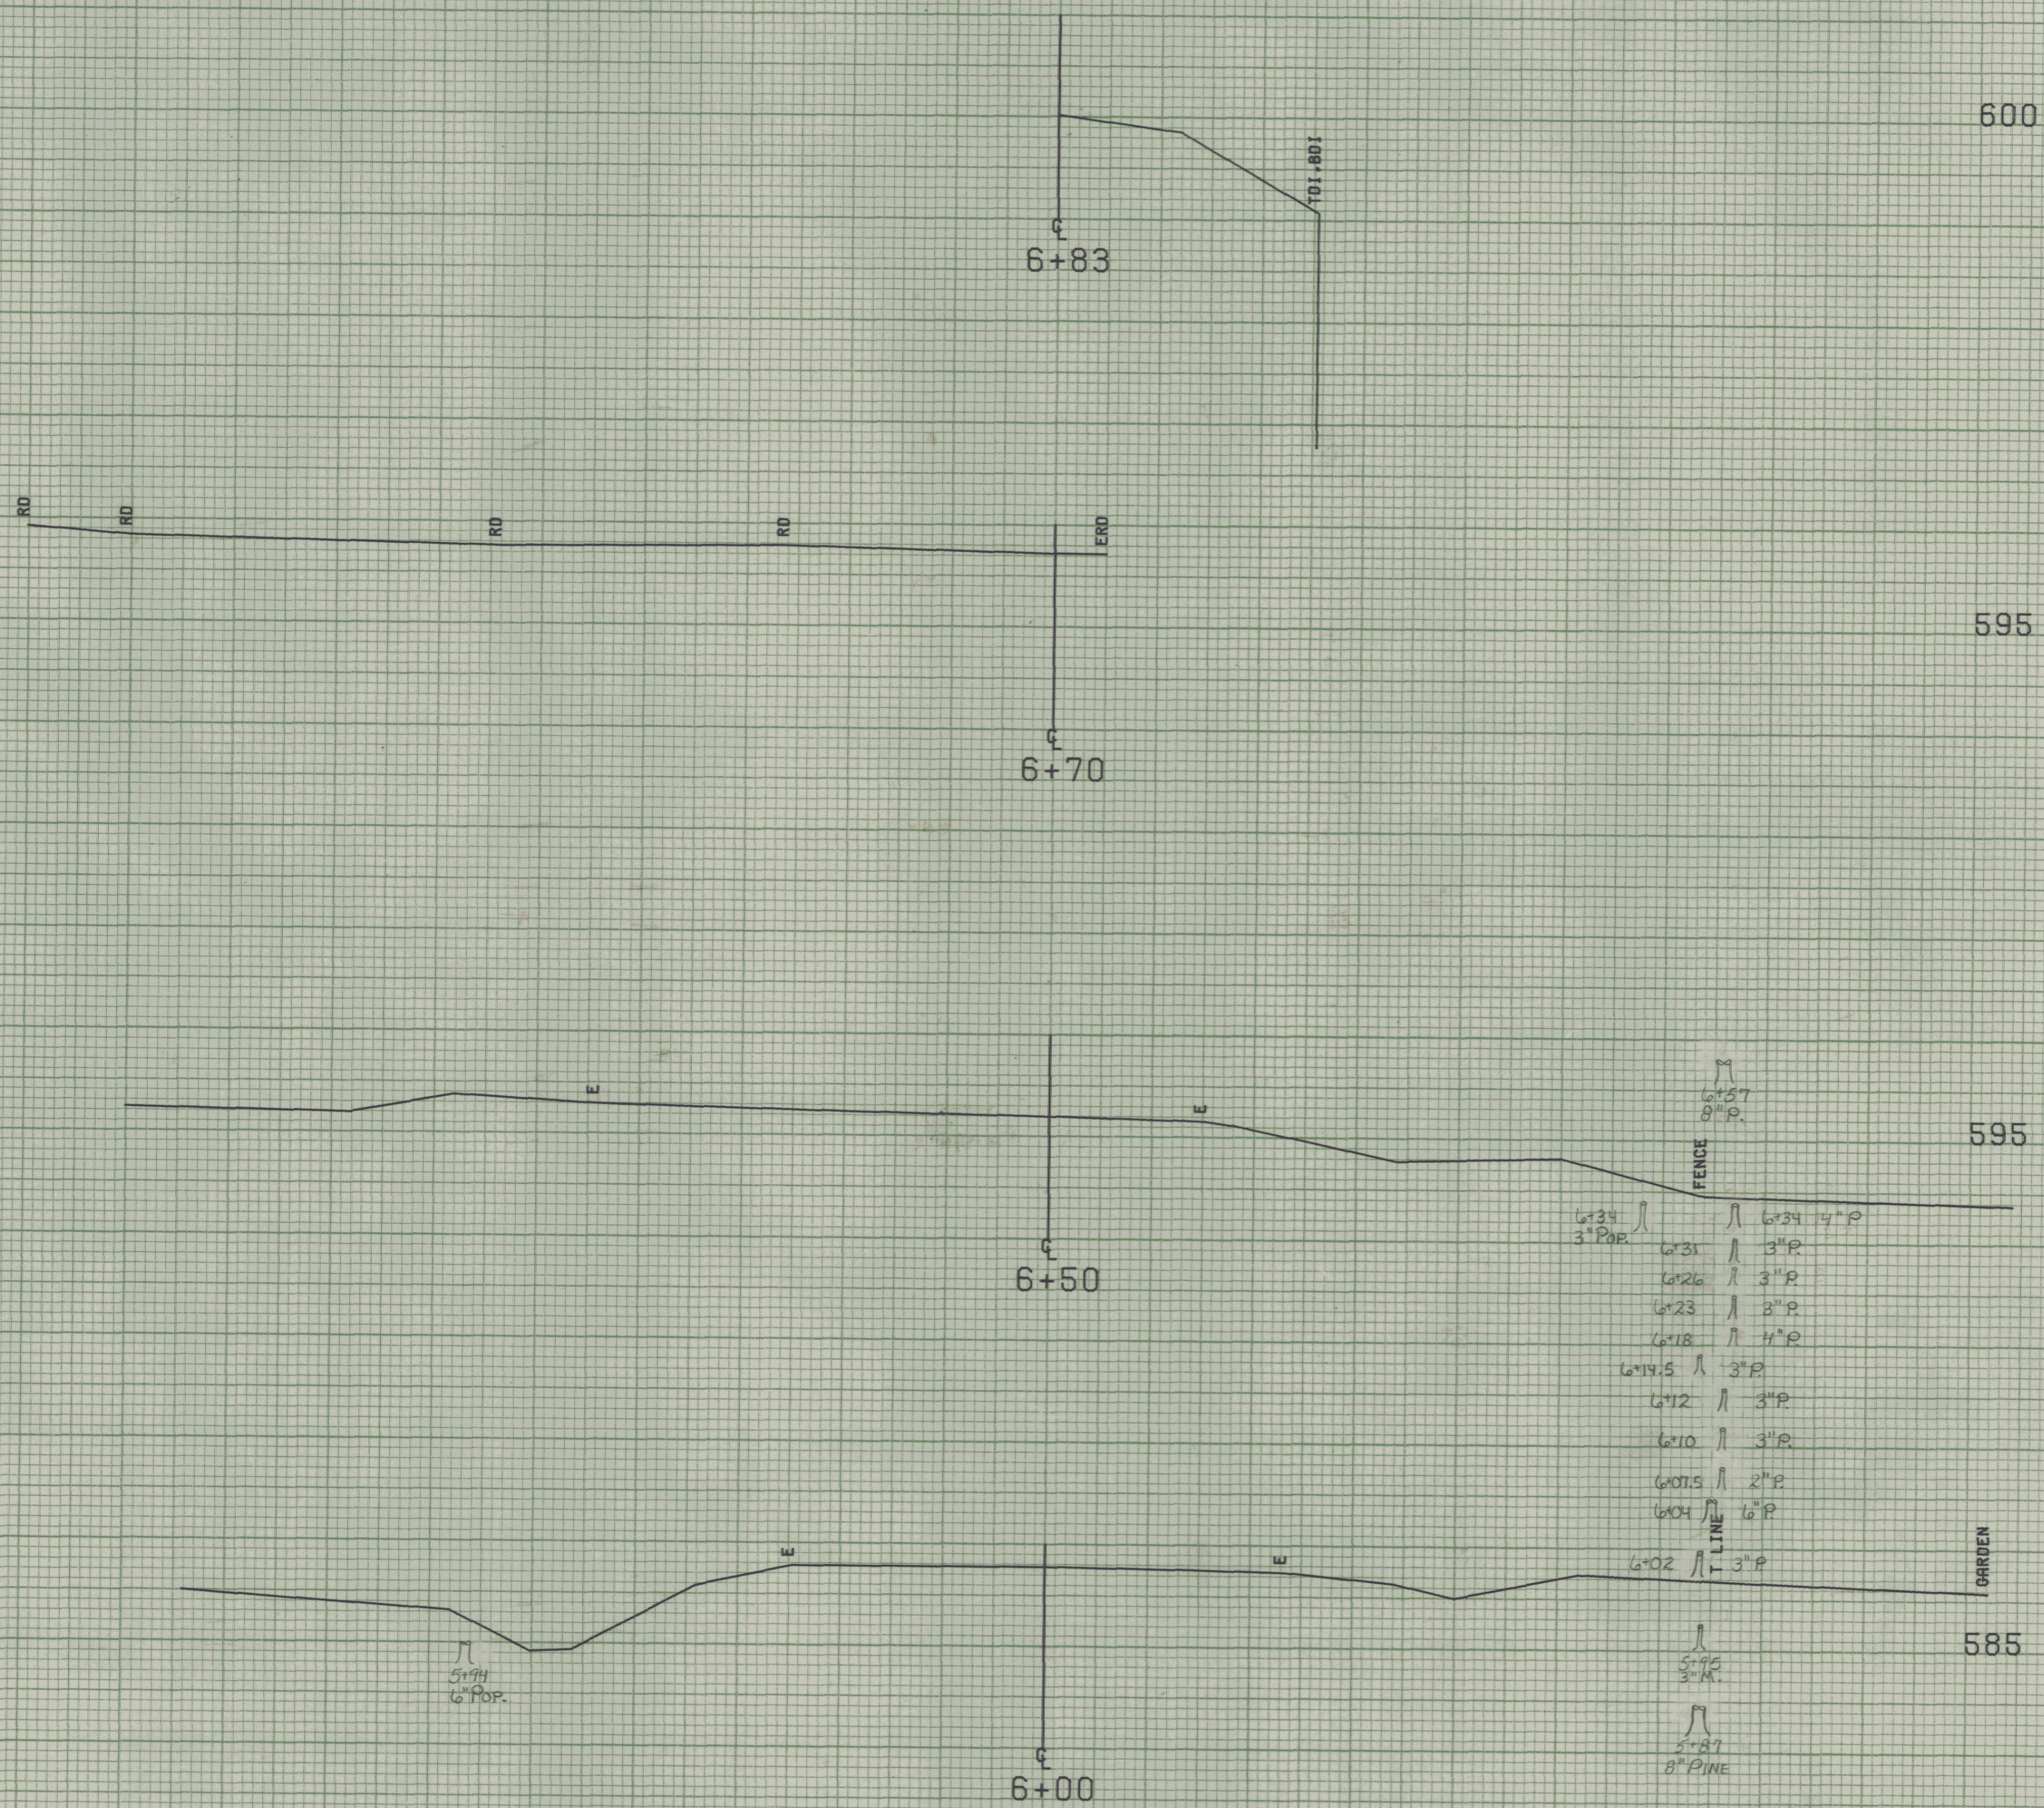

FROM STA.	6+00	TO STA.	6+83
PROJECT NAME	MONTPELIER OCTOBER		
NO.	M6400(7)		
SURVEYED BY	KASTNER-MOREAU JUNE 1985		
SHEET	256	OF	335 SHEETS

SCALE 5 FEET