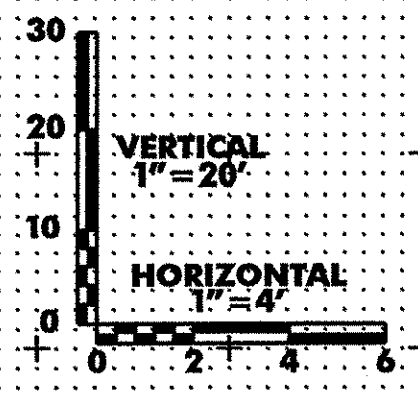
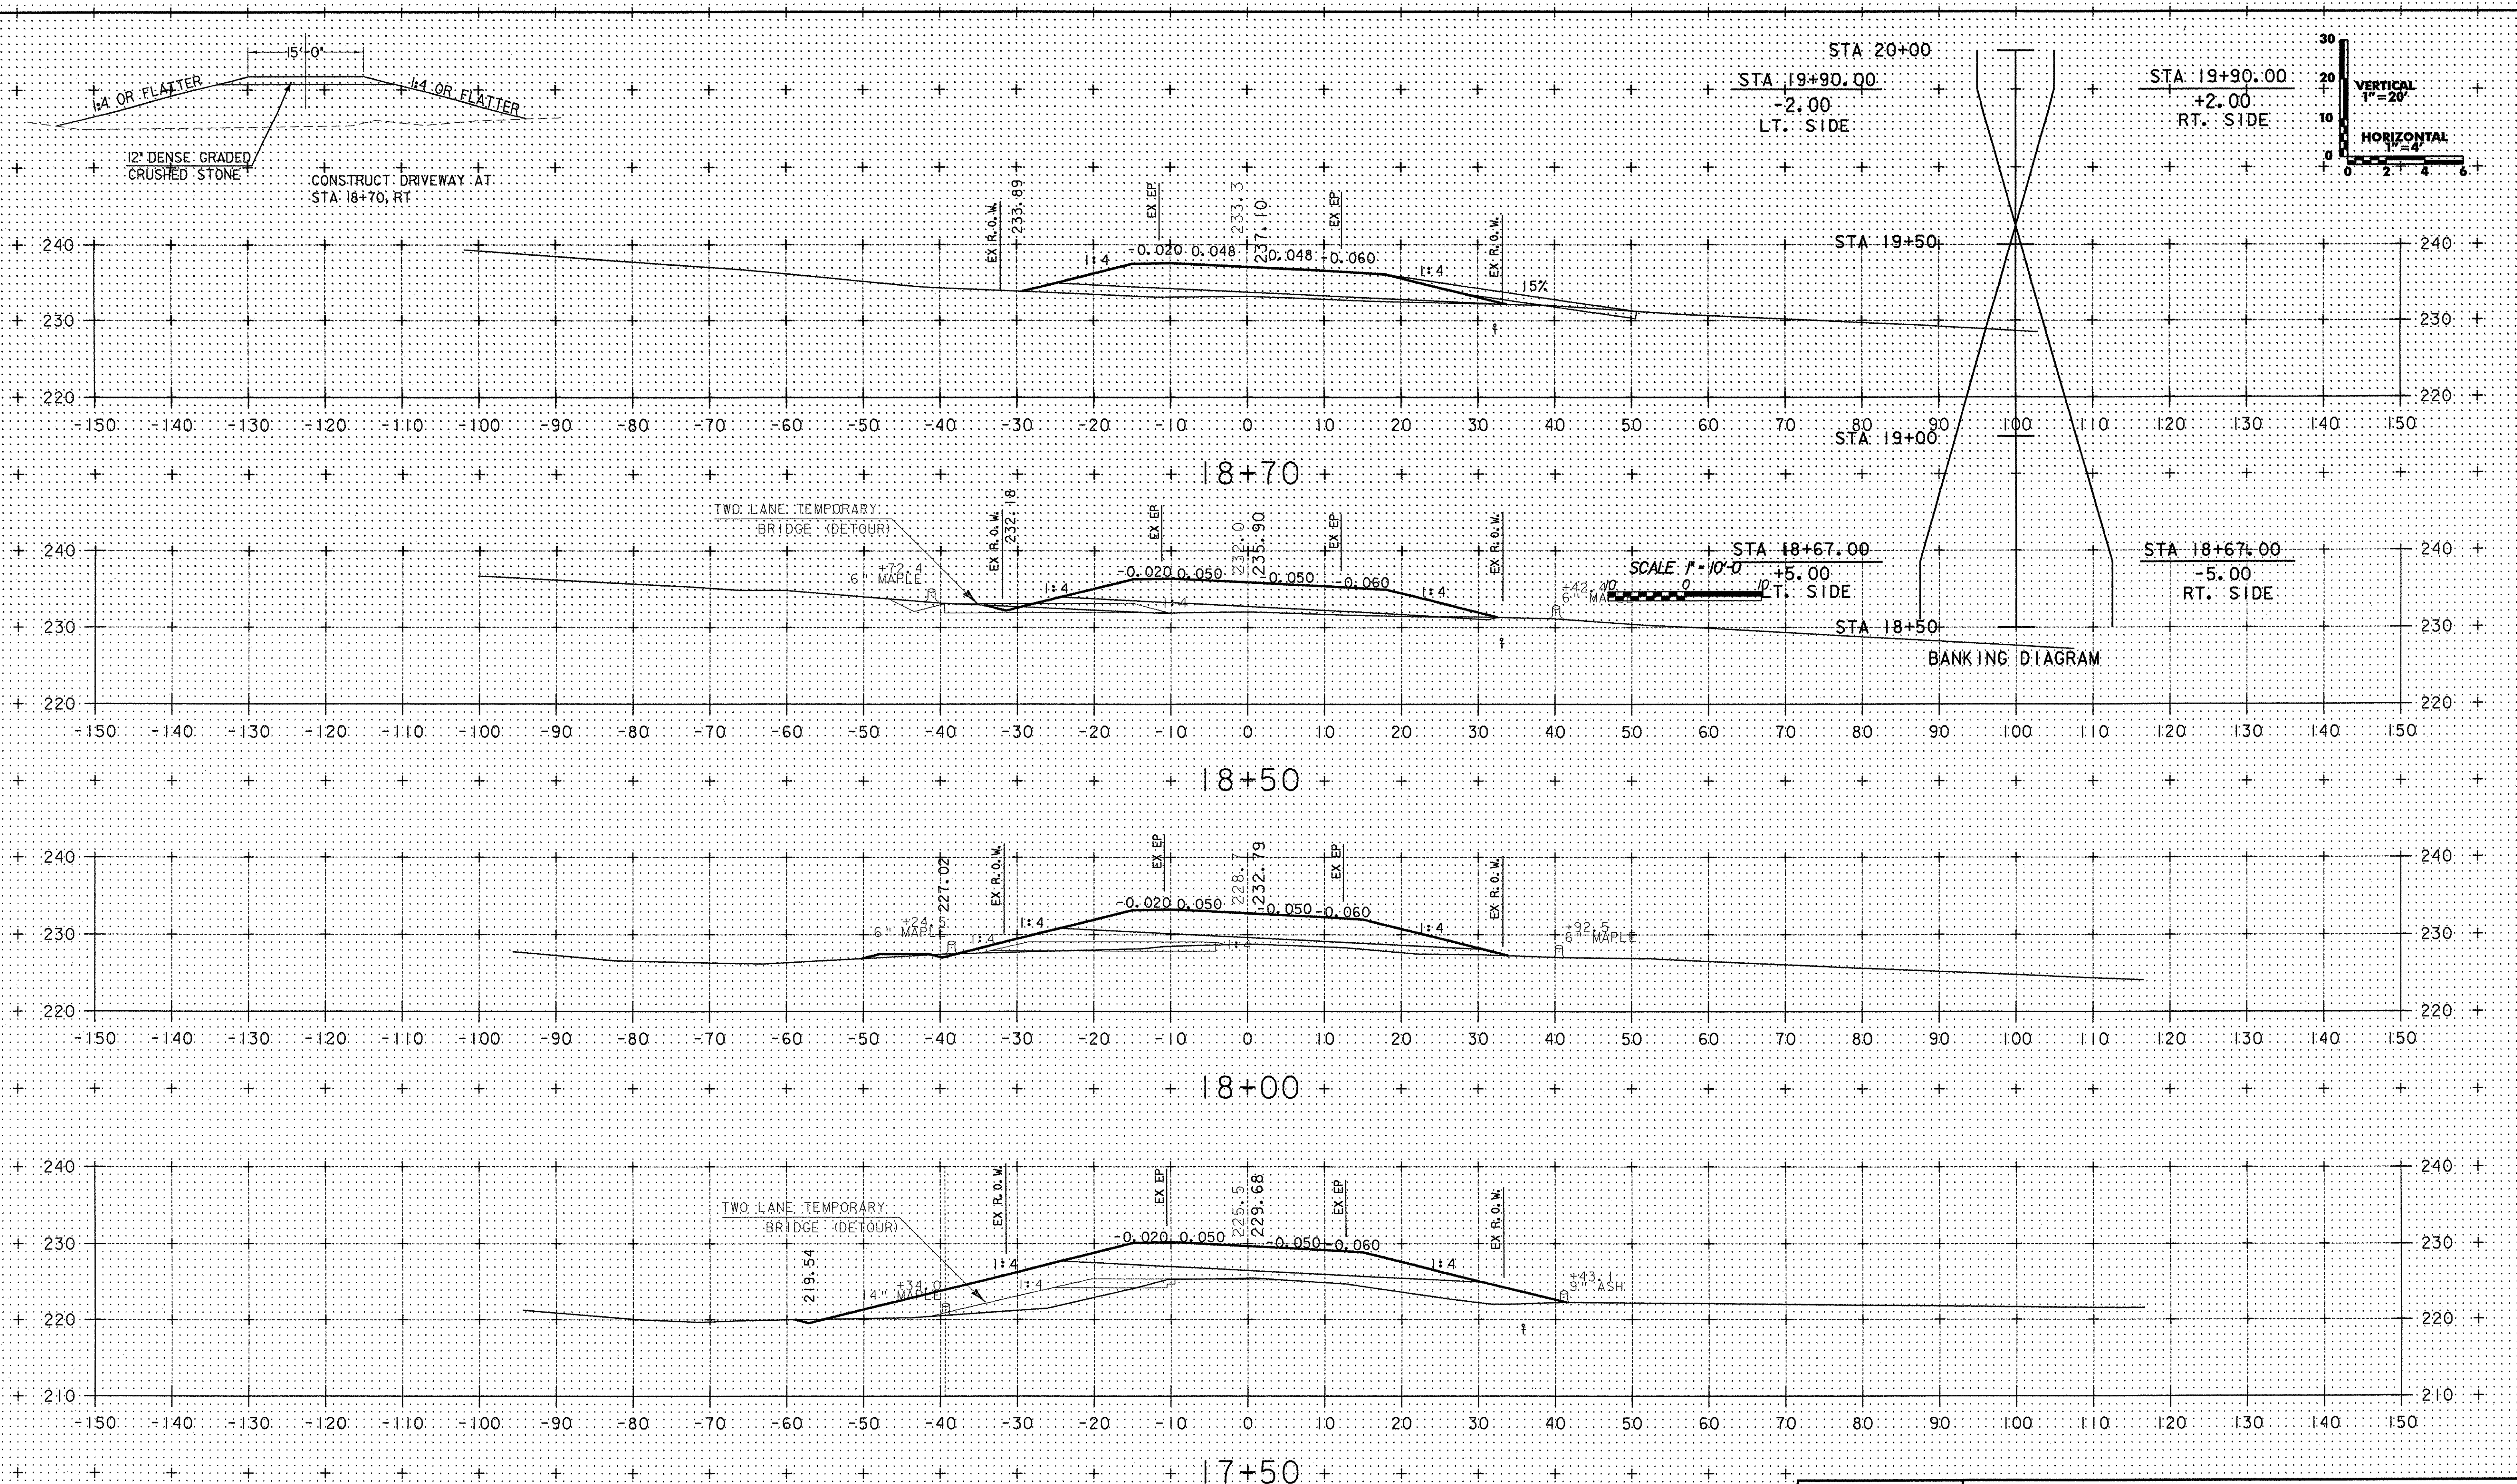


BOSTWICK ROAD

PROJECT NAME:	SHELBURNE	PROJECT NUMBER:	BRO 1445(30)
FILE NAME:	M:\1595402 Bostwick\HWY\DRAW\J196wrk.dgn	PROJECT LEADER:	MBZ
DESIGNED BY:	DMB	DRAWN BY:	DMB
CHECKED BY:	MDL	SHEET	63 OF 73
		DATE:	01-AUG-2003