



2 GROUP MEMBERS GM7

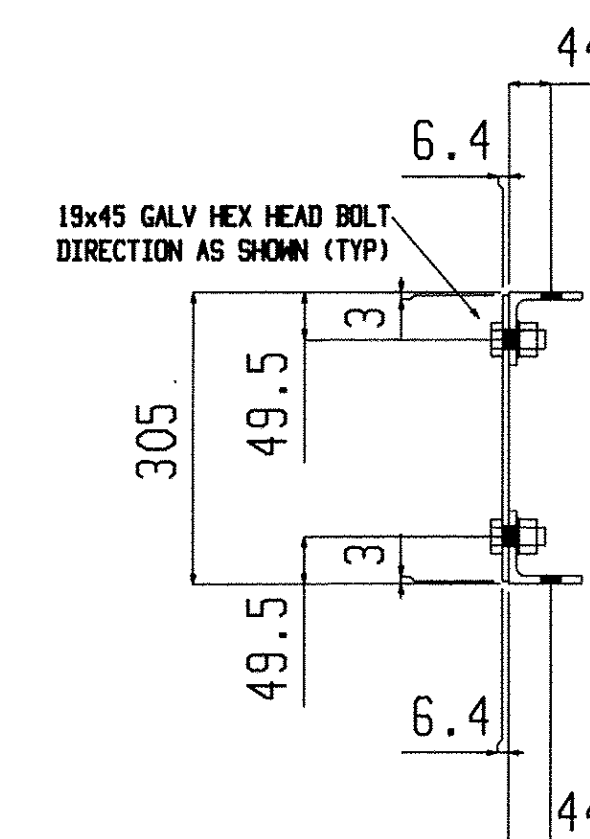


Section A-A

GM7

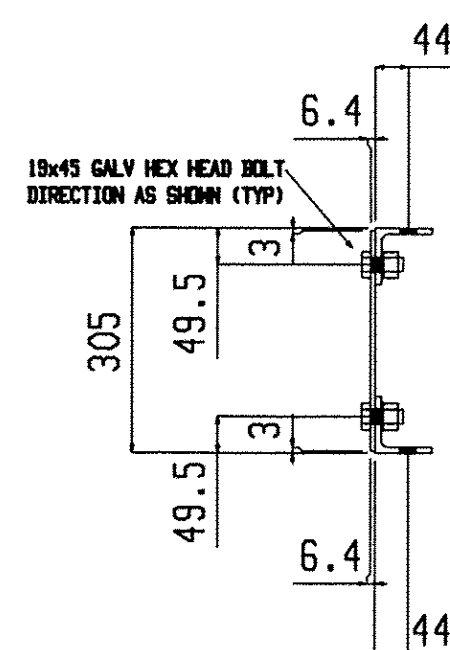

Section A-A

GM8

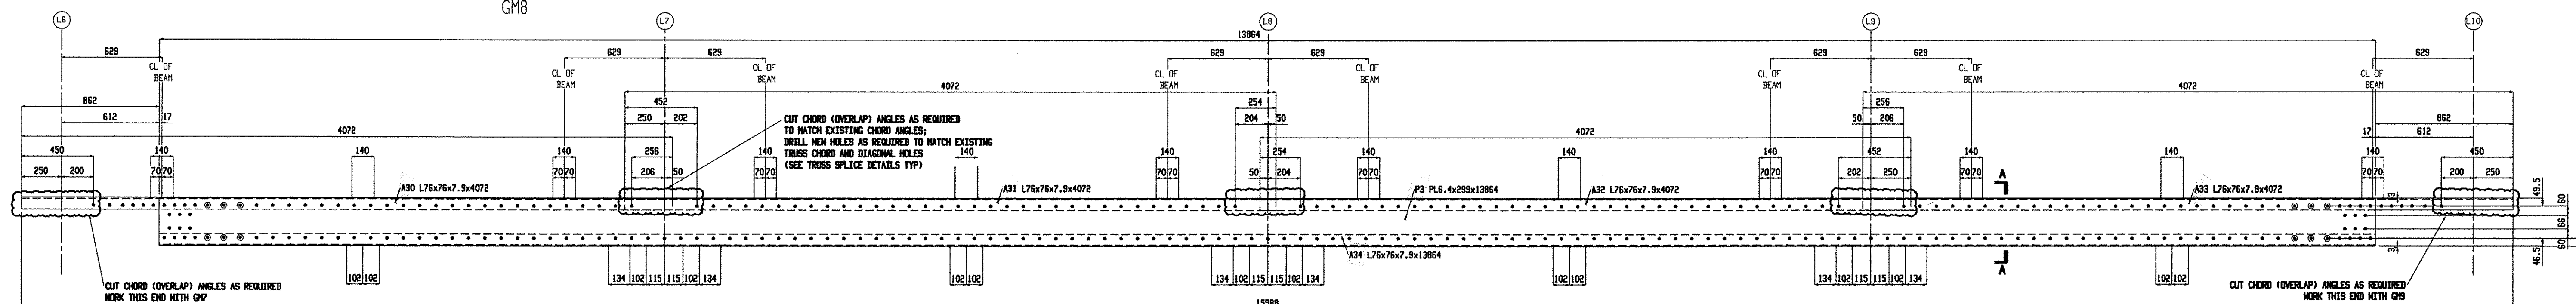

2 GROUP MEMBERS GM8

BILL OF MATERIAL									BILL OF MATERIAL									BILL OF MATERIAL									
Qty	Piece			Seq	Seq	Adv	Steel		Qty	Piece			Seq	Seq	Adv	Steel		Qty	Piece			Seq	Seq	Adv	Steel		
Tot.	Mark	Description	Length	NO.	Qty	ABM #	Grade	Remarks	Tot.	Mark	Description	Length	NO.	Qty	ABM #	Grade	Remarks	Tot.	Mark	Description	Length	NO.	Qty	ABM #	Grade	Remarks	
2	GM7	GROUP MEMBER							2	GM8	GROUP MEMBER																
2	P2	PL6.4x299	11337				M270M-345		2	P3	PL6.4x299	13864				M270M-345											
2	A29	L76x76x7.9	11337				M270M-345		2	A34	L76x76x7.9	13864				M270M-345											
2	A26	L76x76x7.9	4072				M270M-345		2	A30	L76x76x7.9	4072				M270M-345											
2	A27	L76x76x7.9	4072				M270M-345		2	A31	L76x76x7.9	4072				M270M-345											
2	A28	L76x76x7.9	4072				M270M-345		2	A32	L76x76x7.9	4072				M270M-345											
									2	A33	L76x76x7.9	4072				M270M-345											

Total weight : 1722

RECEIVED
CK'D BY _____ OK'D BY _____
NOV 17 2009
RESUBMIT _____ APPROVED _____
BY _____ DATE _____

Renaud Bros. Inc.
283 Fort Bridgeman Rd. #2
Vernon, VT. 05354
Phone 1-802 257-7383

Holes: 21mm UNO
BOLTS: 19mm DIA. M16M-I GALV UNO
Steel GR: M270M-GR345 UNO
Paint: PER SPECS (GREEN) UNO
Surface Prep: PER SPECS

Project: DUMMERSTON BRIDGE
DUMMERSTON, VT

Rev.No: _____ Date: 9-9-09 Job No. B40 1442 (28)
DMN. BY: EG Checked: MRS Sheet No. -GM7, GM8