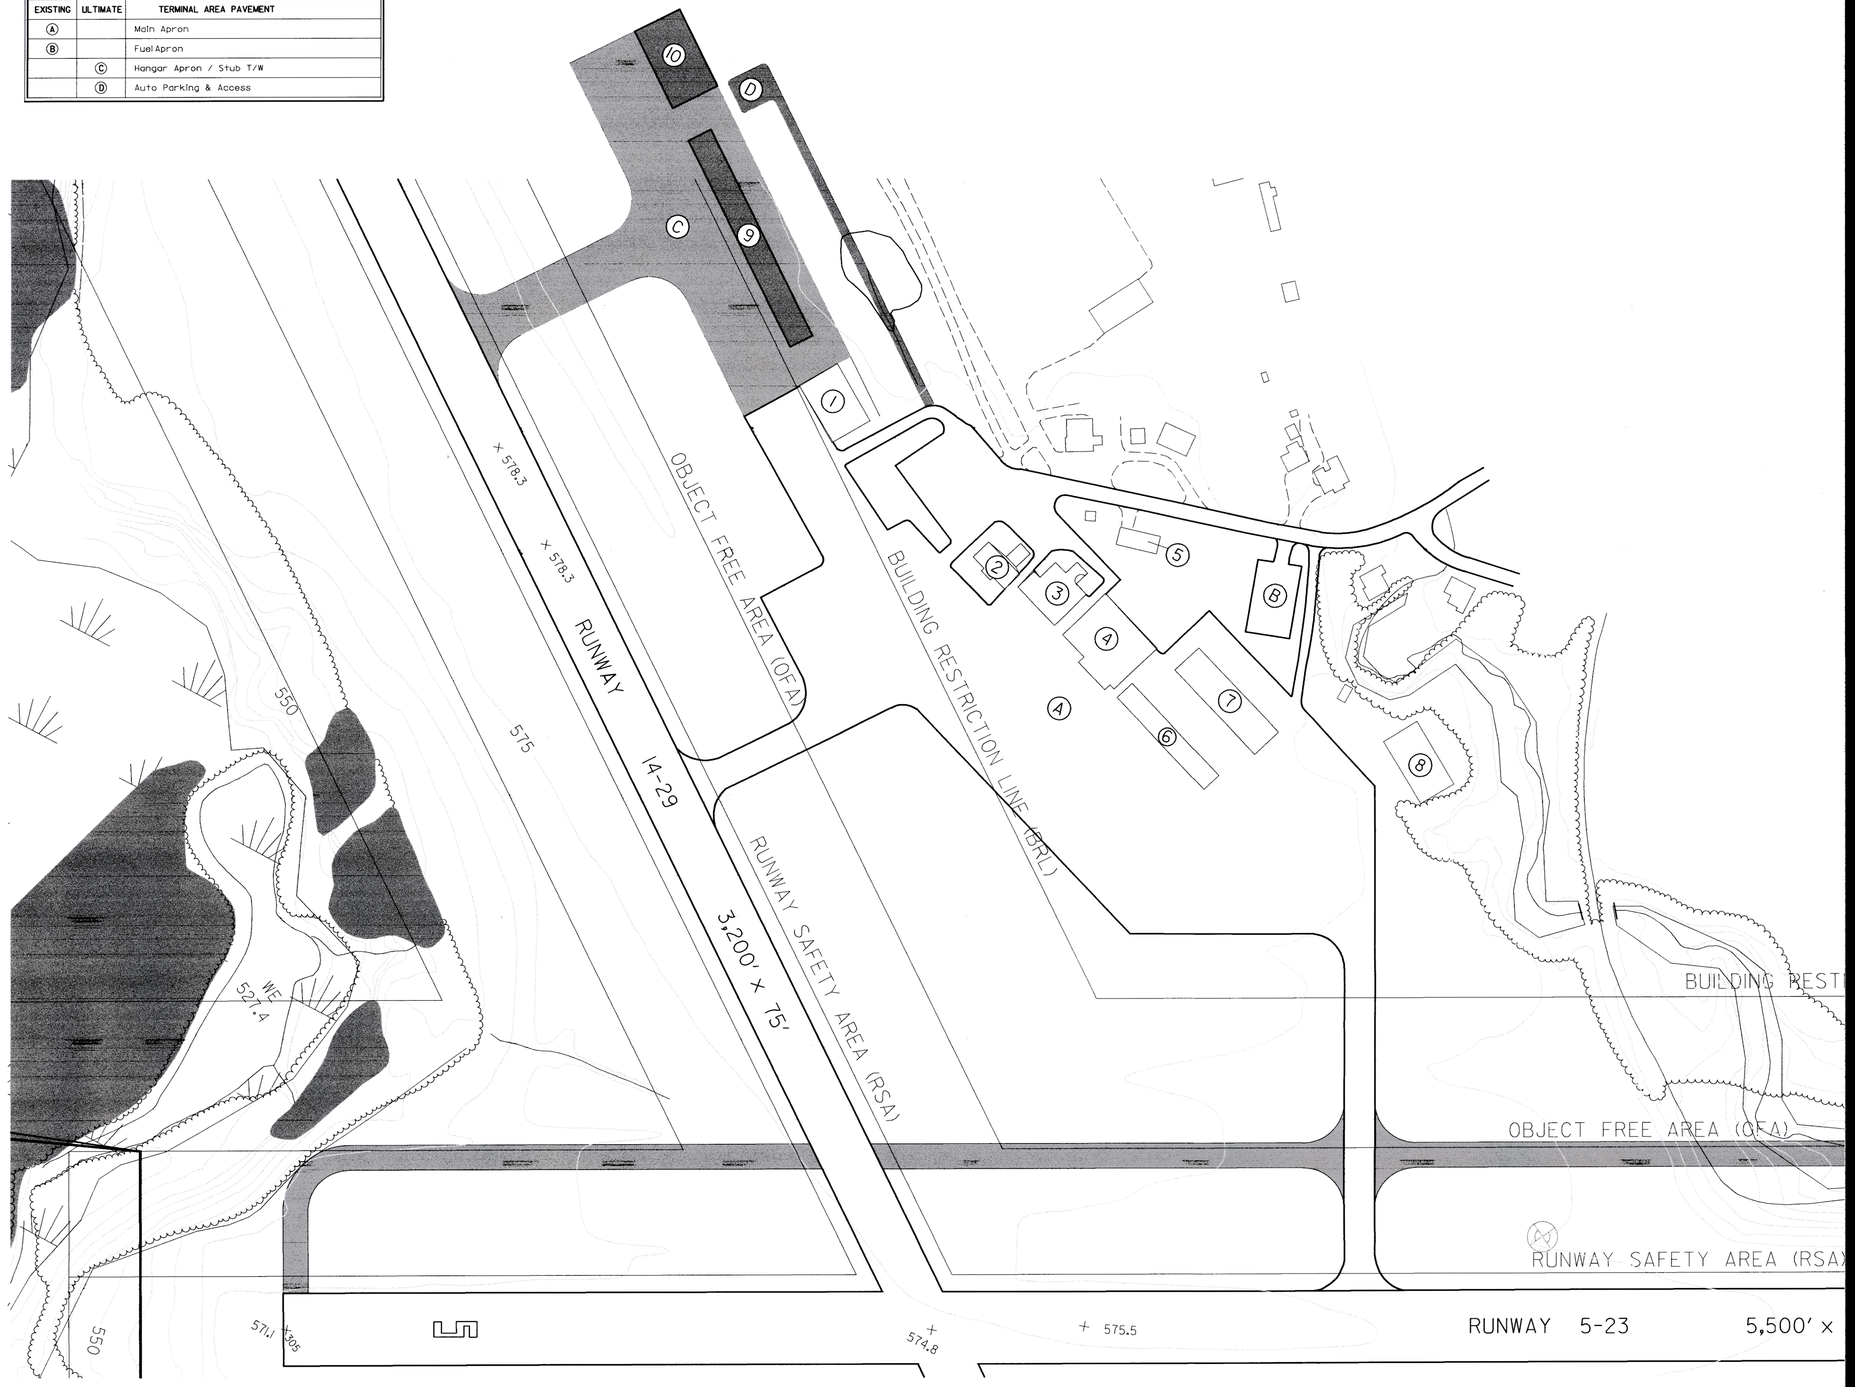| EXISTING | ULTIMATE | BUILDINGS |
|---|---|---|
| 1 | | Maintenance Hangar / Springfield Aviation |
| 2 | | 48' x 48' Hangar Under Construction |
| 3 | | Hangar 3 Units |
| 4 | | T-Hangar |
| 5 | | T-Hangar |
| 6 | | GA Hangar |
| 7 | | Hangar 3 Units |
| 8 | | Prestige Paint Shop Hangar |
| | 9 | 10 Unit T-Hangar |
| | 10 | Corporate / FBO Hangar |
| **EXISTING** | **ULTIMATE** | **TERMINAL AREA PAVEMENT** |
| A | | Main Apron |
| B | | Fuel Apron |
| | C | Hangar Apron / Stub T/W |
| | D | Auto Parking & Access |