LEGEND

ITEM	EXISTING	ULTIMATE
AIRPORT PROPERTY LINE		
MISCELLANEOUS PROPERTY LINE		
CONTOURS (USGS-MSL) DATUM	700	700
AIRPORT REFERENCE POINT (A.R.P.)		
AIRPORT ROTATING BEACON		
BUILDING RESTRICTION LINE (B.R.L.)		
EASEMENT		
RUNWAYS/TAXIWAYS/APRON		
WATER COURSE		
TREELINE/BRUSH		
SAFETY AREA		
AIRPORT PAVEMENTS		
AIRPORT BUILDINGS		
AUTO PARKING	AS SHOWN	AS SHOWN
TIEDOWNS	AS SHOWN	AS SHOWN
RUNWAY SAFETY AREA LIMITS		
AIRPLANE PARKING LIMITS		
NEW PERIMETER FENCING		
PROPERTY TO BE ACQUIRED		
PROPERTY TO BE TRANSFERED		

LIGHTING LEGEND

- EXISTING PARKING LOT LUMINARES
- PROPOSED APRON LIGHTING LUMINARES

AIRPORT BUILDINGS

IDENTIFIER	DESCRIPTION
1	FIRE STATION
2	STATE STORAGE HANGAR
3	TERMINAL
4	STORAGE HANGAR
5	FBO OFFICE & MAINTENANCE HANGAR
6	STORAGE AND T-HANGARS
7	T-HANGARS
8	FUEL FARM
9	STORAGE HANGAR
10	FBO MAINTENANCE HANGAR
11	CIVIL AIR PATROL

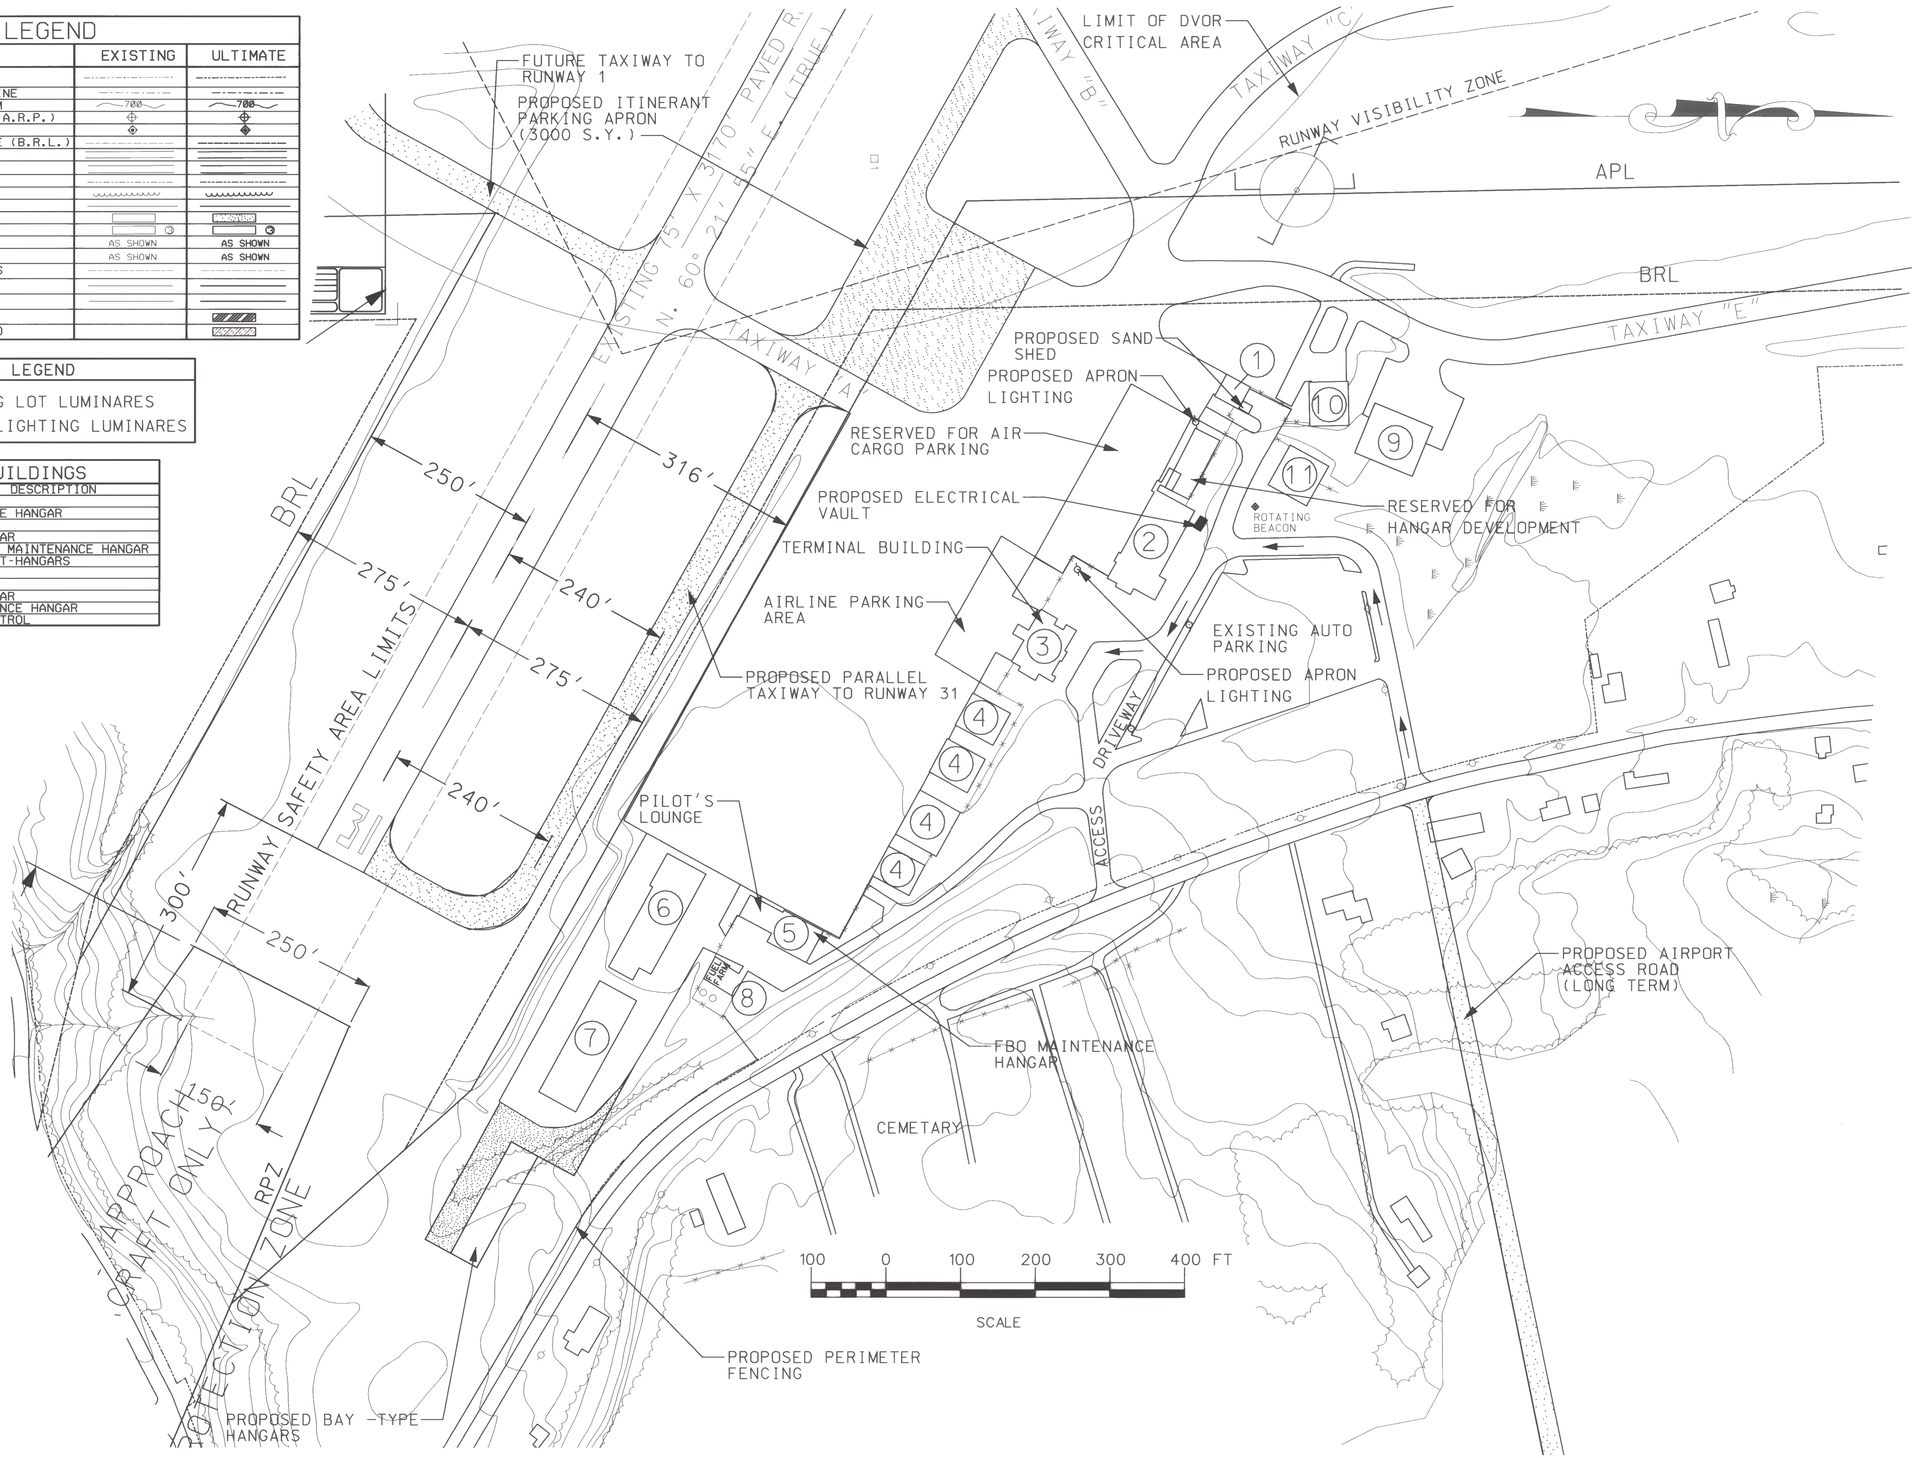

REV.	DATE	DESCRIPTION
1	1/2001	EXTEND PARALLEL TAXIWAY

Job No. F200001719.00

File No.

RUTLAND STATE AIRPORT
CLARENDON, VERMONT

AIRPORT MASTER PLAN UPDATE
TERMINAL & SUPPORT AREA PLAN "A"

URS Greiner
1 NORTHWAY LN.
LATHAM, NEW YORK

Designed by: G.W.D.
Drawn by: AL BEY
Checked by: M.L.C.
Approved by: G.W.D.

Scale: 1" = 100'

Date: JAN. 2001

Sheet 6 of 10

Drawing No.
6