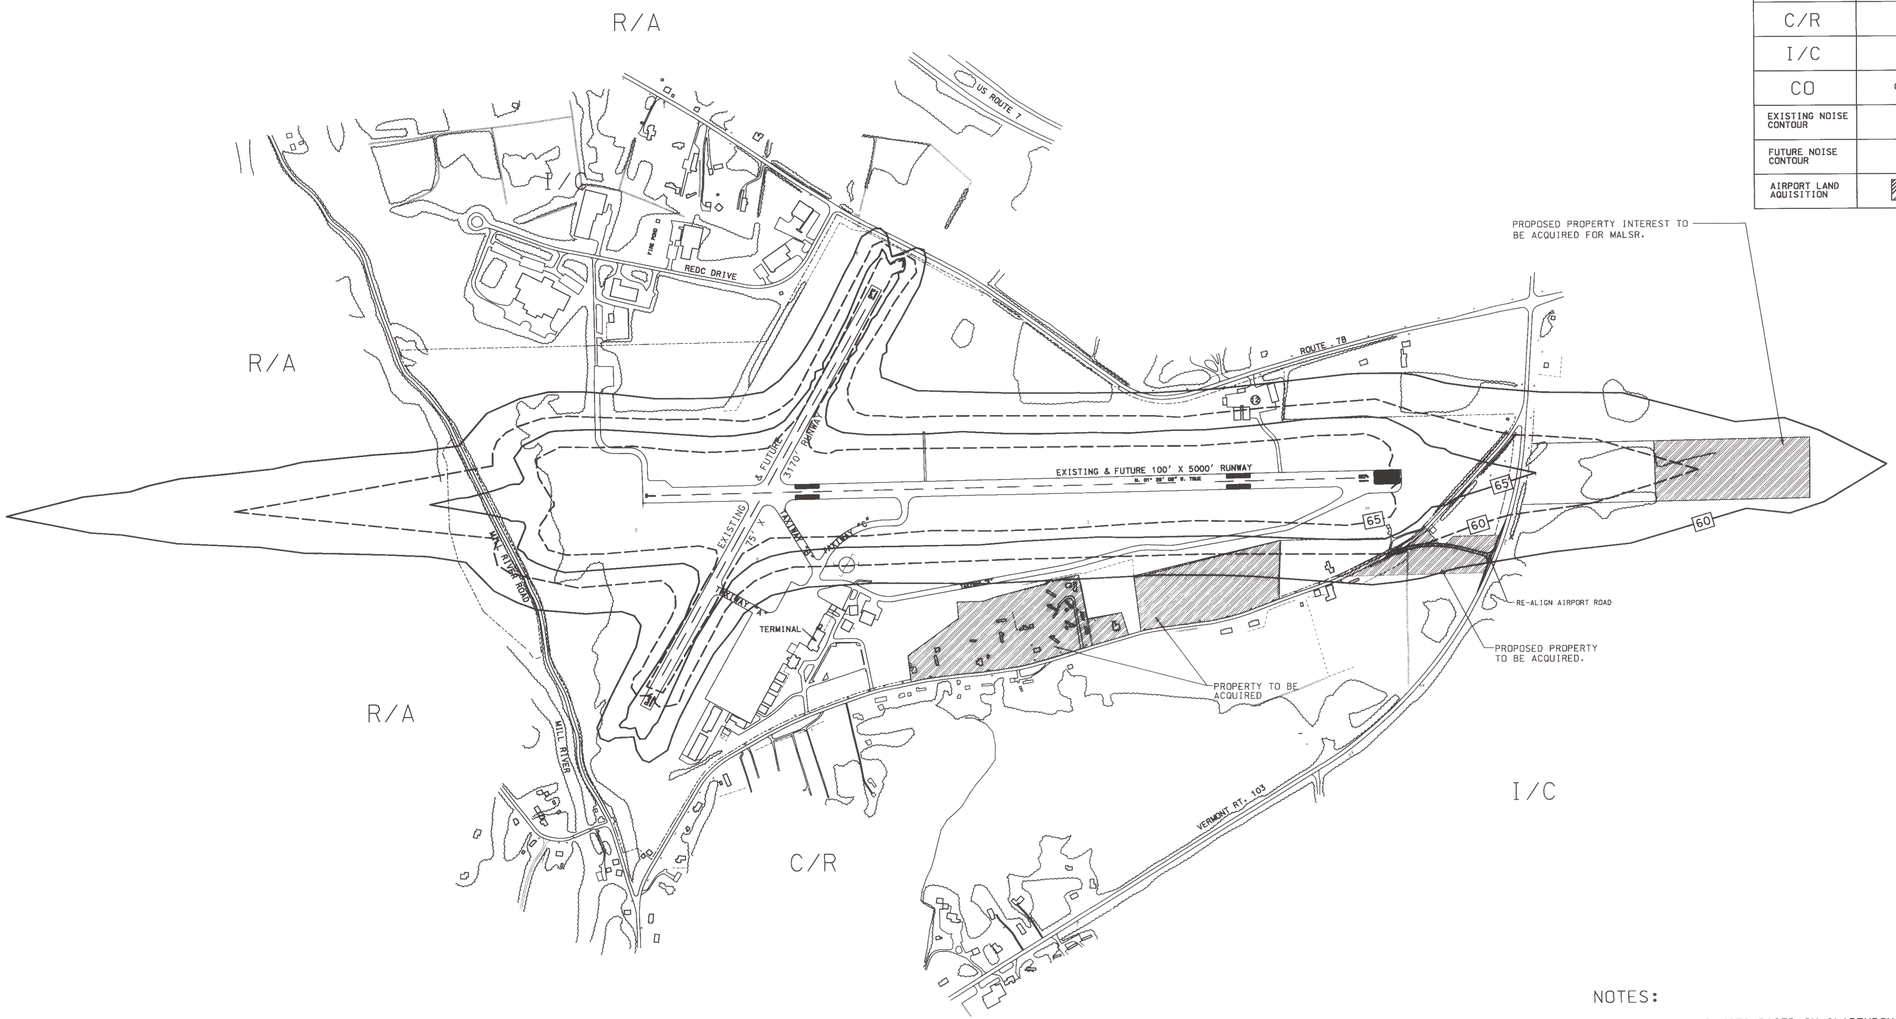

LEGEND	
AIRPORT PROPERTY LINE	
GENERALIZED	LAND USE
R/A	RESIDENTIAL AGRICULTURAL
C/R	COMMERCIAL RESIDENTIAL
I/C	INDUSTRIAL COMMERCIAL
CO	CONSERVATION
EXISTING NOISE CONTOUR	60
FUTURE NOISE CONTOUR	60
AIRPORT LAND AQUISITION	

GRAPHIC SCALE

500 0 250 500 1000 2000

(IN FEET)
1 inch = 500 ft.

NOTES:

1. ADJACENT LAND USES BASED ON CLARENDON ZONING MAP AND GENERALIZED LAND USE PLAN FROM CLARENDON TOWN PLAN.
2. EXISTING AND FUTURE NOISE CONTOURS FROM 1989 AIRPORT MASTER PLAN BY HTA.
3. REFER TO APPENDIX 5-1. IN AIRPORT MASTER PLAN REPORT FOR DISCUSSION OF NOISE ANALYSIS.

REV.	DATE	DESCRIPTION

Job No. F200000719.00

File No.

RUTLAND STATE AIRPORT
CLARENDON, VERMONT

AIRPORT MASTER PLAN UPDATE
OFF-AIRPORT LAND USE PLAN

URS Greiner
1 NORTHWAY LN.
LATHAM, NEW YORK

Designed by: G.W.D.
Drawn by: AL BEY
Checked by: M.L.C.
Approved by: G.W.D.

Scale: 1"=500'

Date: JAN. 2000

Sheet 8 of 10

Sheet No
8