


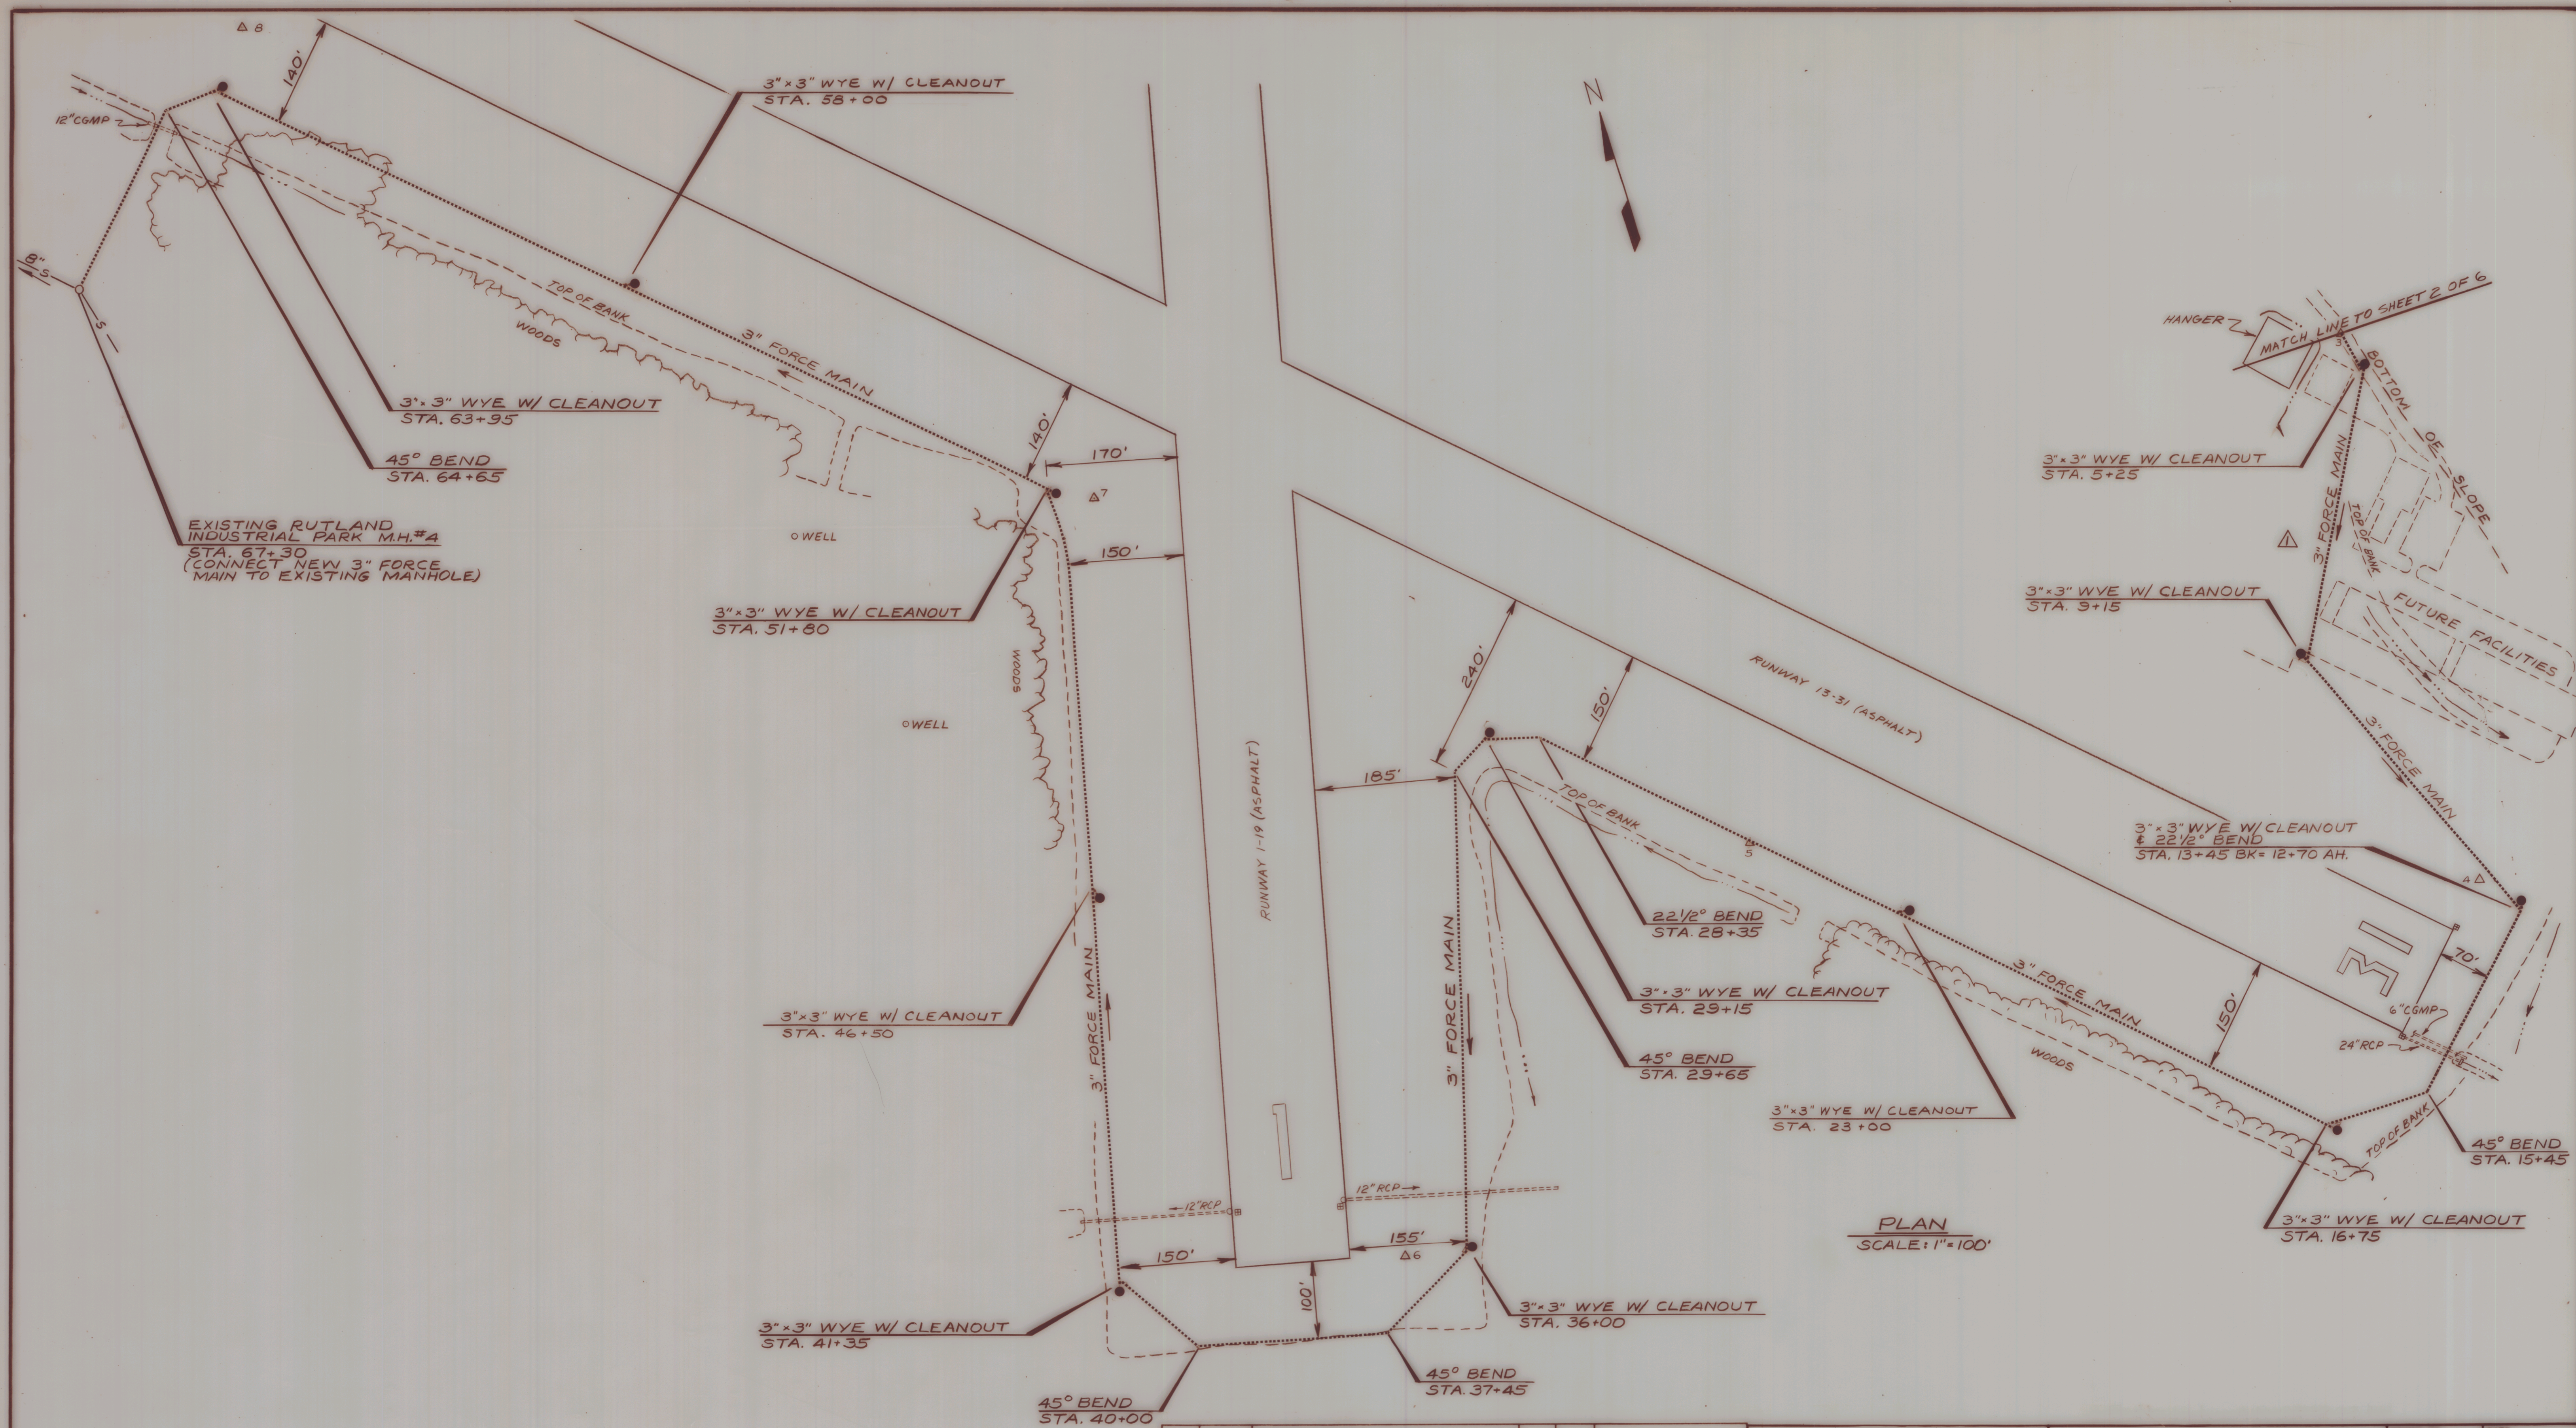

PLAN
SCALE: 1"=100'

NO.	DATE	REVISIONS	BY	CHK'D
1	11/21/84	ADDED FUTURE FACILITIES & REVISED F.M. ALIGNMENT	RFO	ESC



DuBois & King Inc.
engineering planning management development

STATE OF VERMONT
AGENCY OF TRANSPORTATION
RUTLAND STATE AIRPORT
AIR 03-2034
SEWER FORCE MAIN
PLAN

DRAWN BY ECS, RFO	DATE 6/21/84
CHECKED BY JH/W	PROJ. NO. 45903
PROJ. ENG. ESC	DRAW. NO. 5355
SHEET 3 OF 6	