



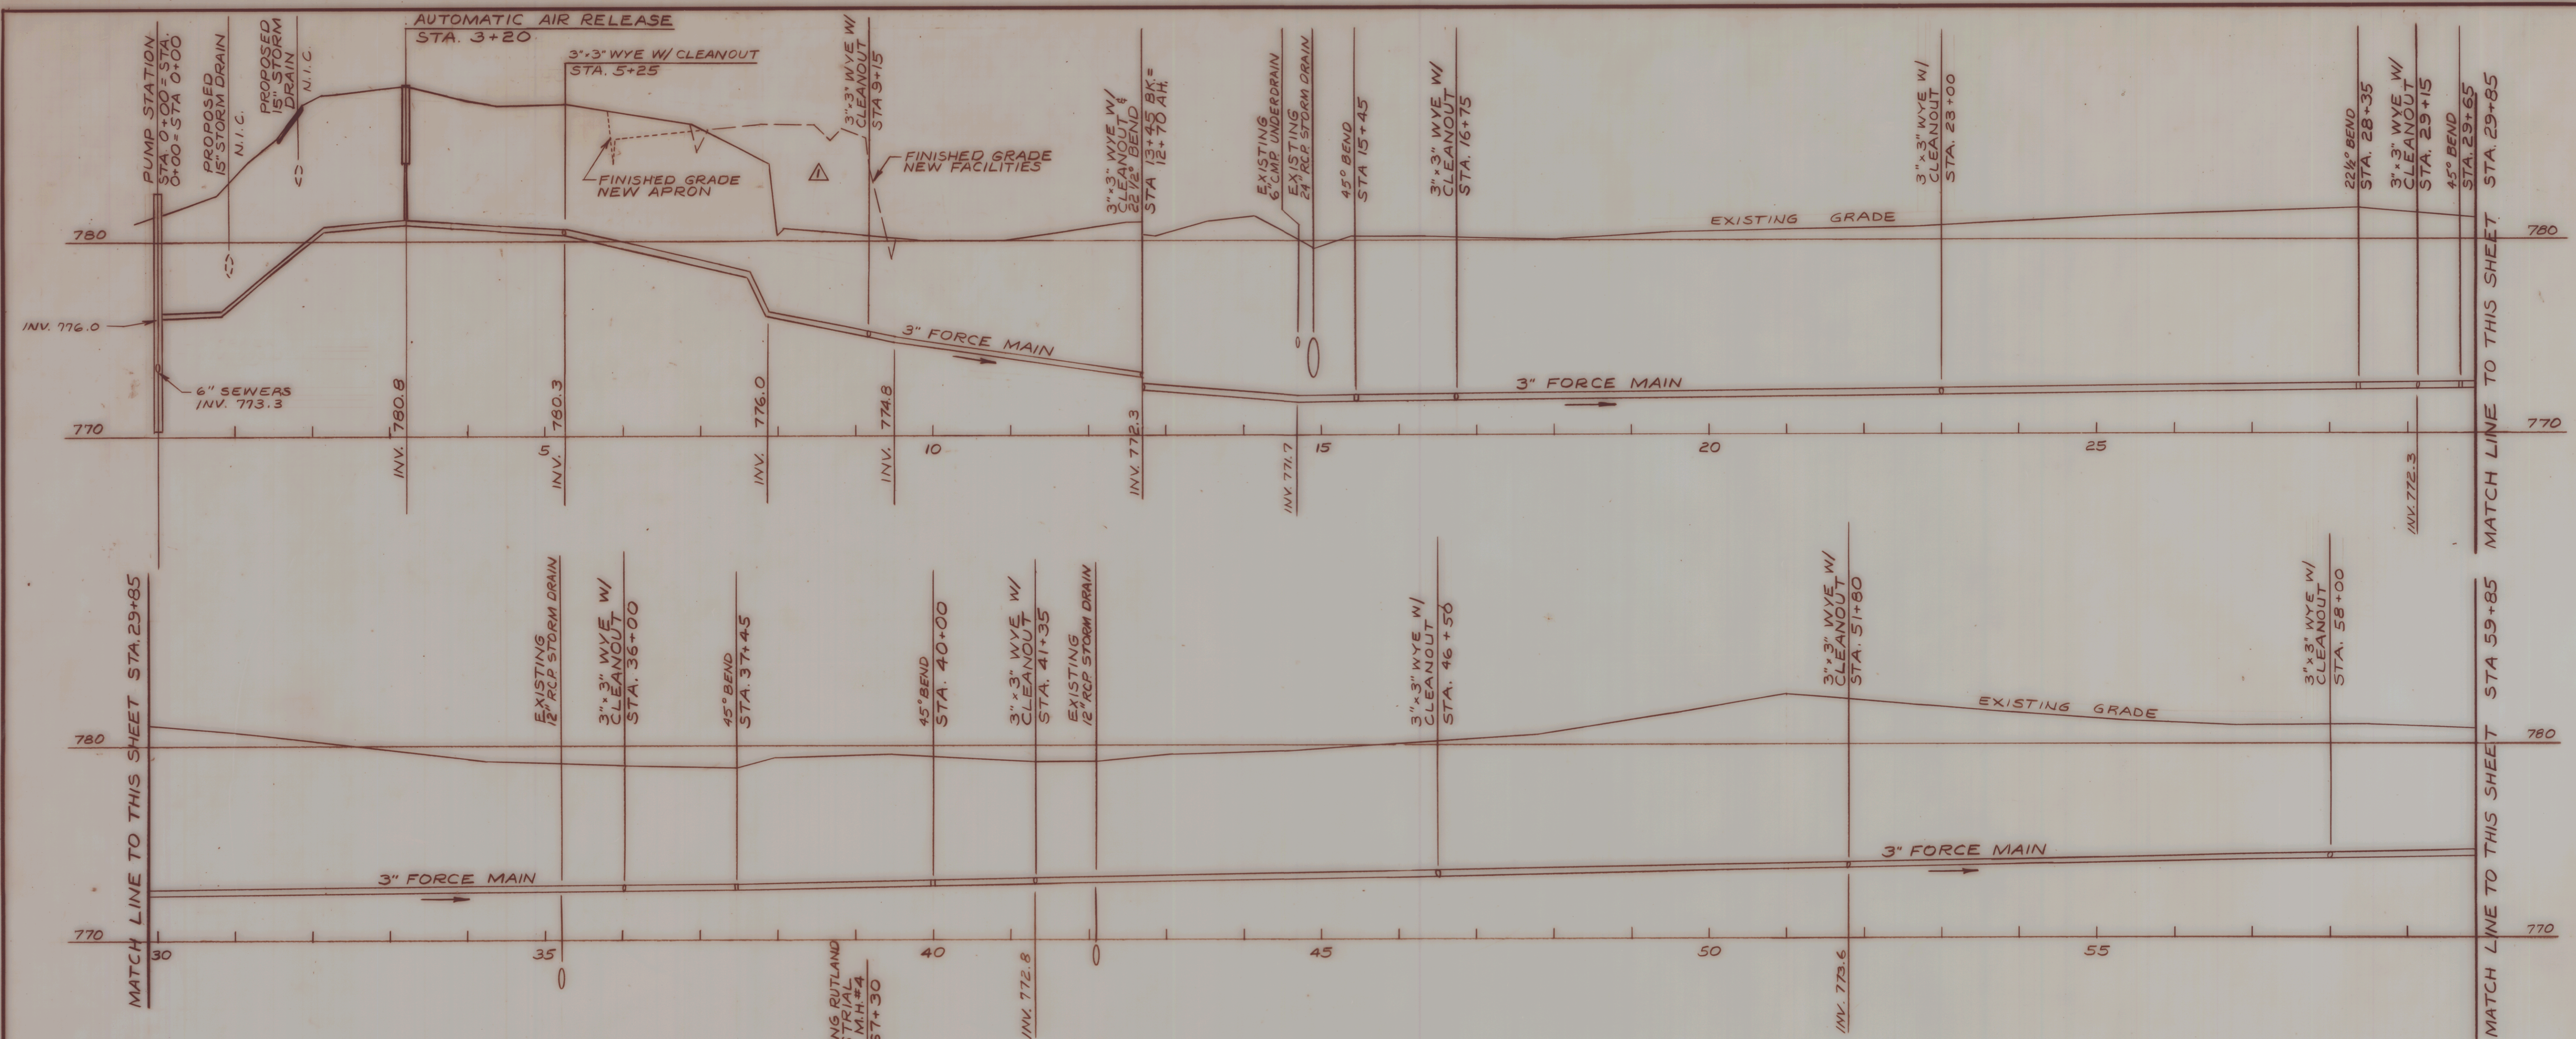


PROFILE
SCALE: HORIZ. 1" = 100'
VERT. 1" = 4'

N.I.C. - NOT INCLUDED IN THIS CONTRACT.

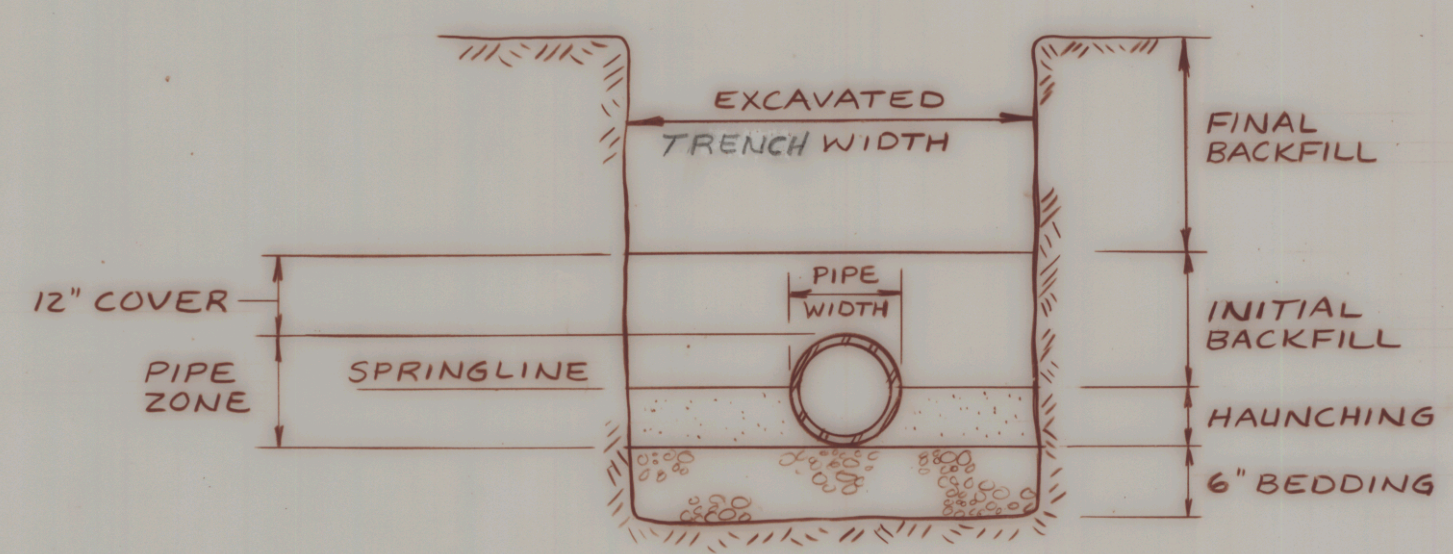

△ TYPICAL TRENCH DETAIL
FOR PVC PIPE
NO SCALE

NO.	DATE	REVISIONS	BY	CHK'D
1	12/5/84	ADDED TYPICAL TRENCH DETAIL	SJT	ESC
2	11/21/84	REVISED PROFILE	RFO	ESC

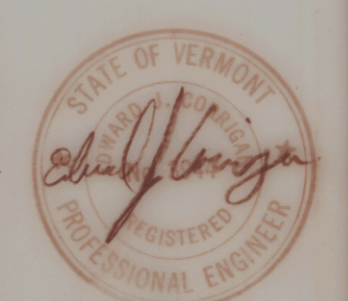

DuBois & King Inc.
engineering planning management development

STATE OF VERMONT
AGENCY OF TRANSPORTATION
RUTLAND STATE AIRPORT
AIR 03-2034
SEWER FORCE MAIN
PROFILE

DRAWN BY ESC, RFO	DATE 6/22/84
CHECKED BY JH	PROJ. NO. 45903
PROJ. ENG. ESC	DRAW. NO. 5356
SHEET 4 OF 6	