


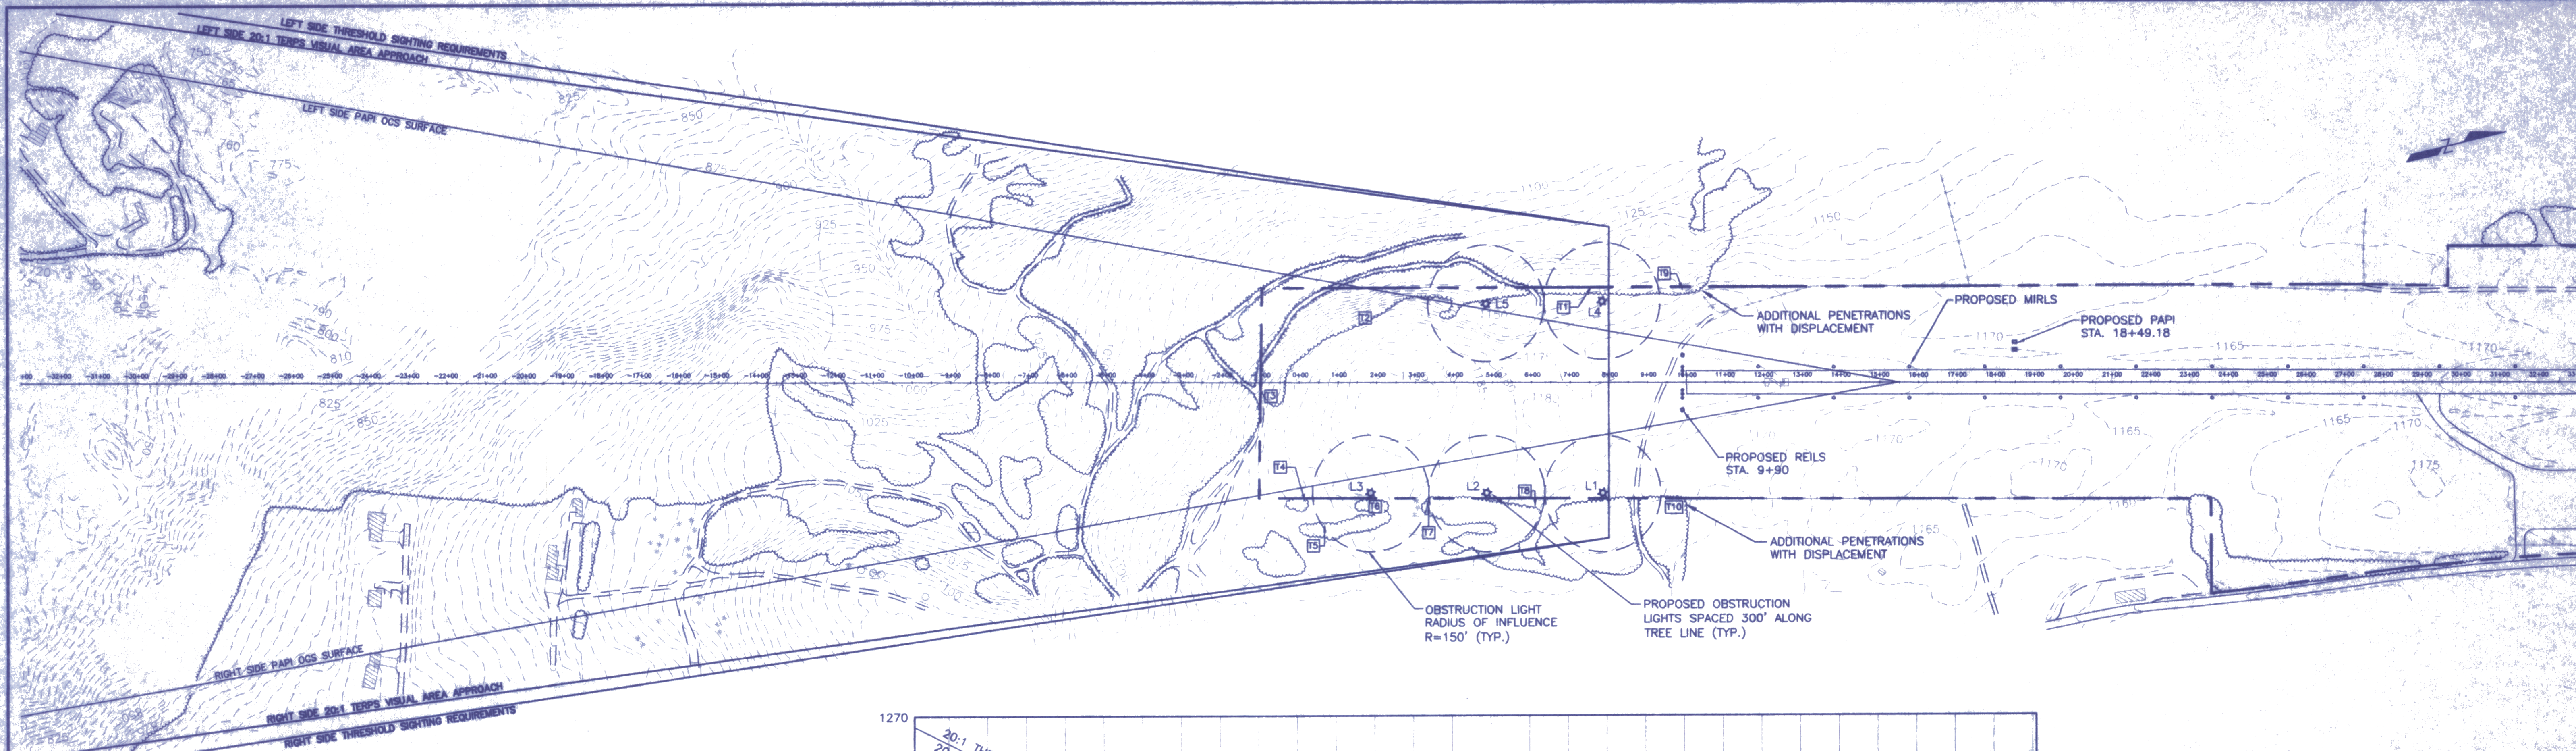


RUNWAY 2

	APPROACH TYPE	APPROACH SLOPE	INNER WIDTH	SPLAY	LENGTH
TERPS SURFACES	STRAIGHT-IN	20:1	800	0.138:1	10,000
	APPROACH TYPE	APPROACH SLOPE	INNER WIDTH	OUTER WIDTH	LENGTH
THRESHOLD SITING	INSTRUMENT	20:1	800	3800	10,000

NOTES:

1. TERPS SURFACE INFORMATION TAKEN FROM FAA ORDER 8260.3B CHG 18, SECTION 5.
2. RUNWAY 2 THRESHOLD SITING REQUIREMENTS TAKEN FROM FAA ADVISORY CIRCULAR AC 150/5300-13 CHG 6, APPENDIX 2, CATEGORY E, APPROACH END OF RUNWAYS EXPECTED TO SUPPORT INSTRUMENT STRAIGHT-IN NIGHT OPERATIONS.
3. RIGHT AND LEFT EDGE GROUND PROFILES FOLLOW THE RIGHT AND LEFT EDGE OF THE TERPS VISUAL AREA APPROACH SURFACE.
4. TOPOGRAPHIC INFORMATION ORIGINATED FROM AERIAL SURVEY AND WAS PROVIDED BY VAOT. TREE TOP ELEVATIONS TAKEN FROM FIELD SURVEY CONDUCTED BY DUBOIS & KING.

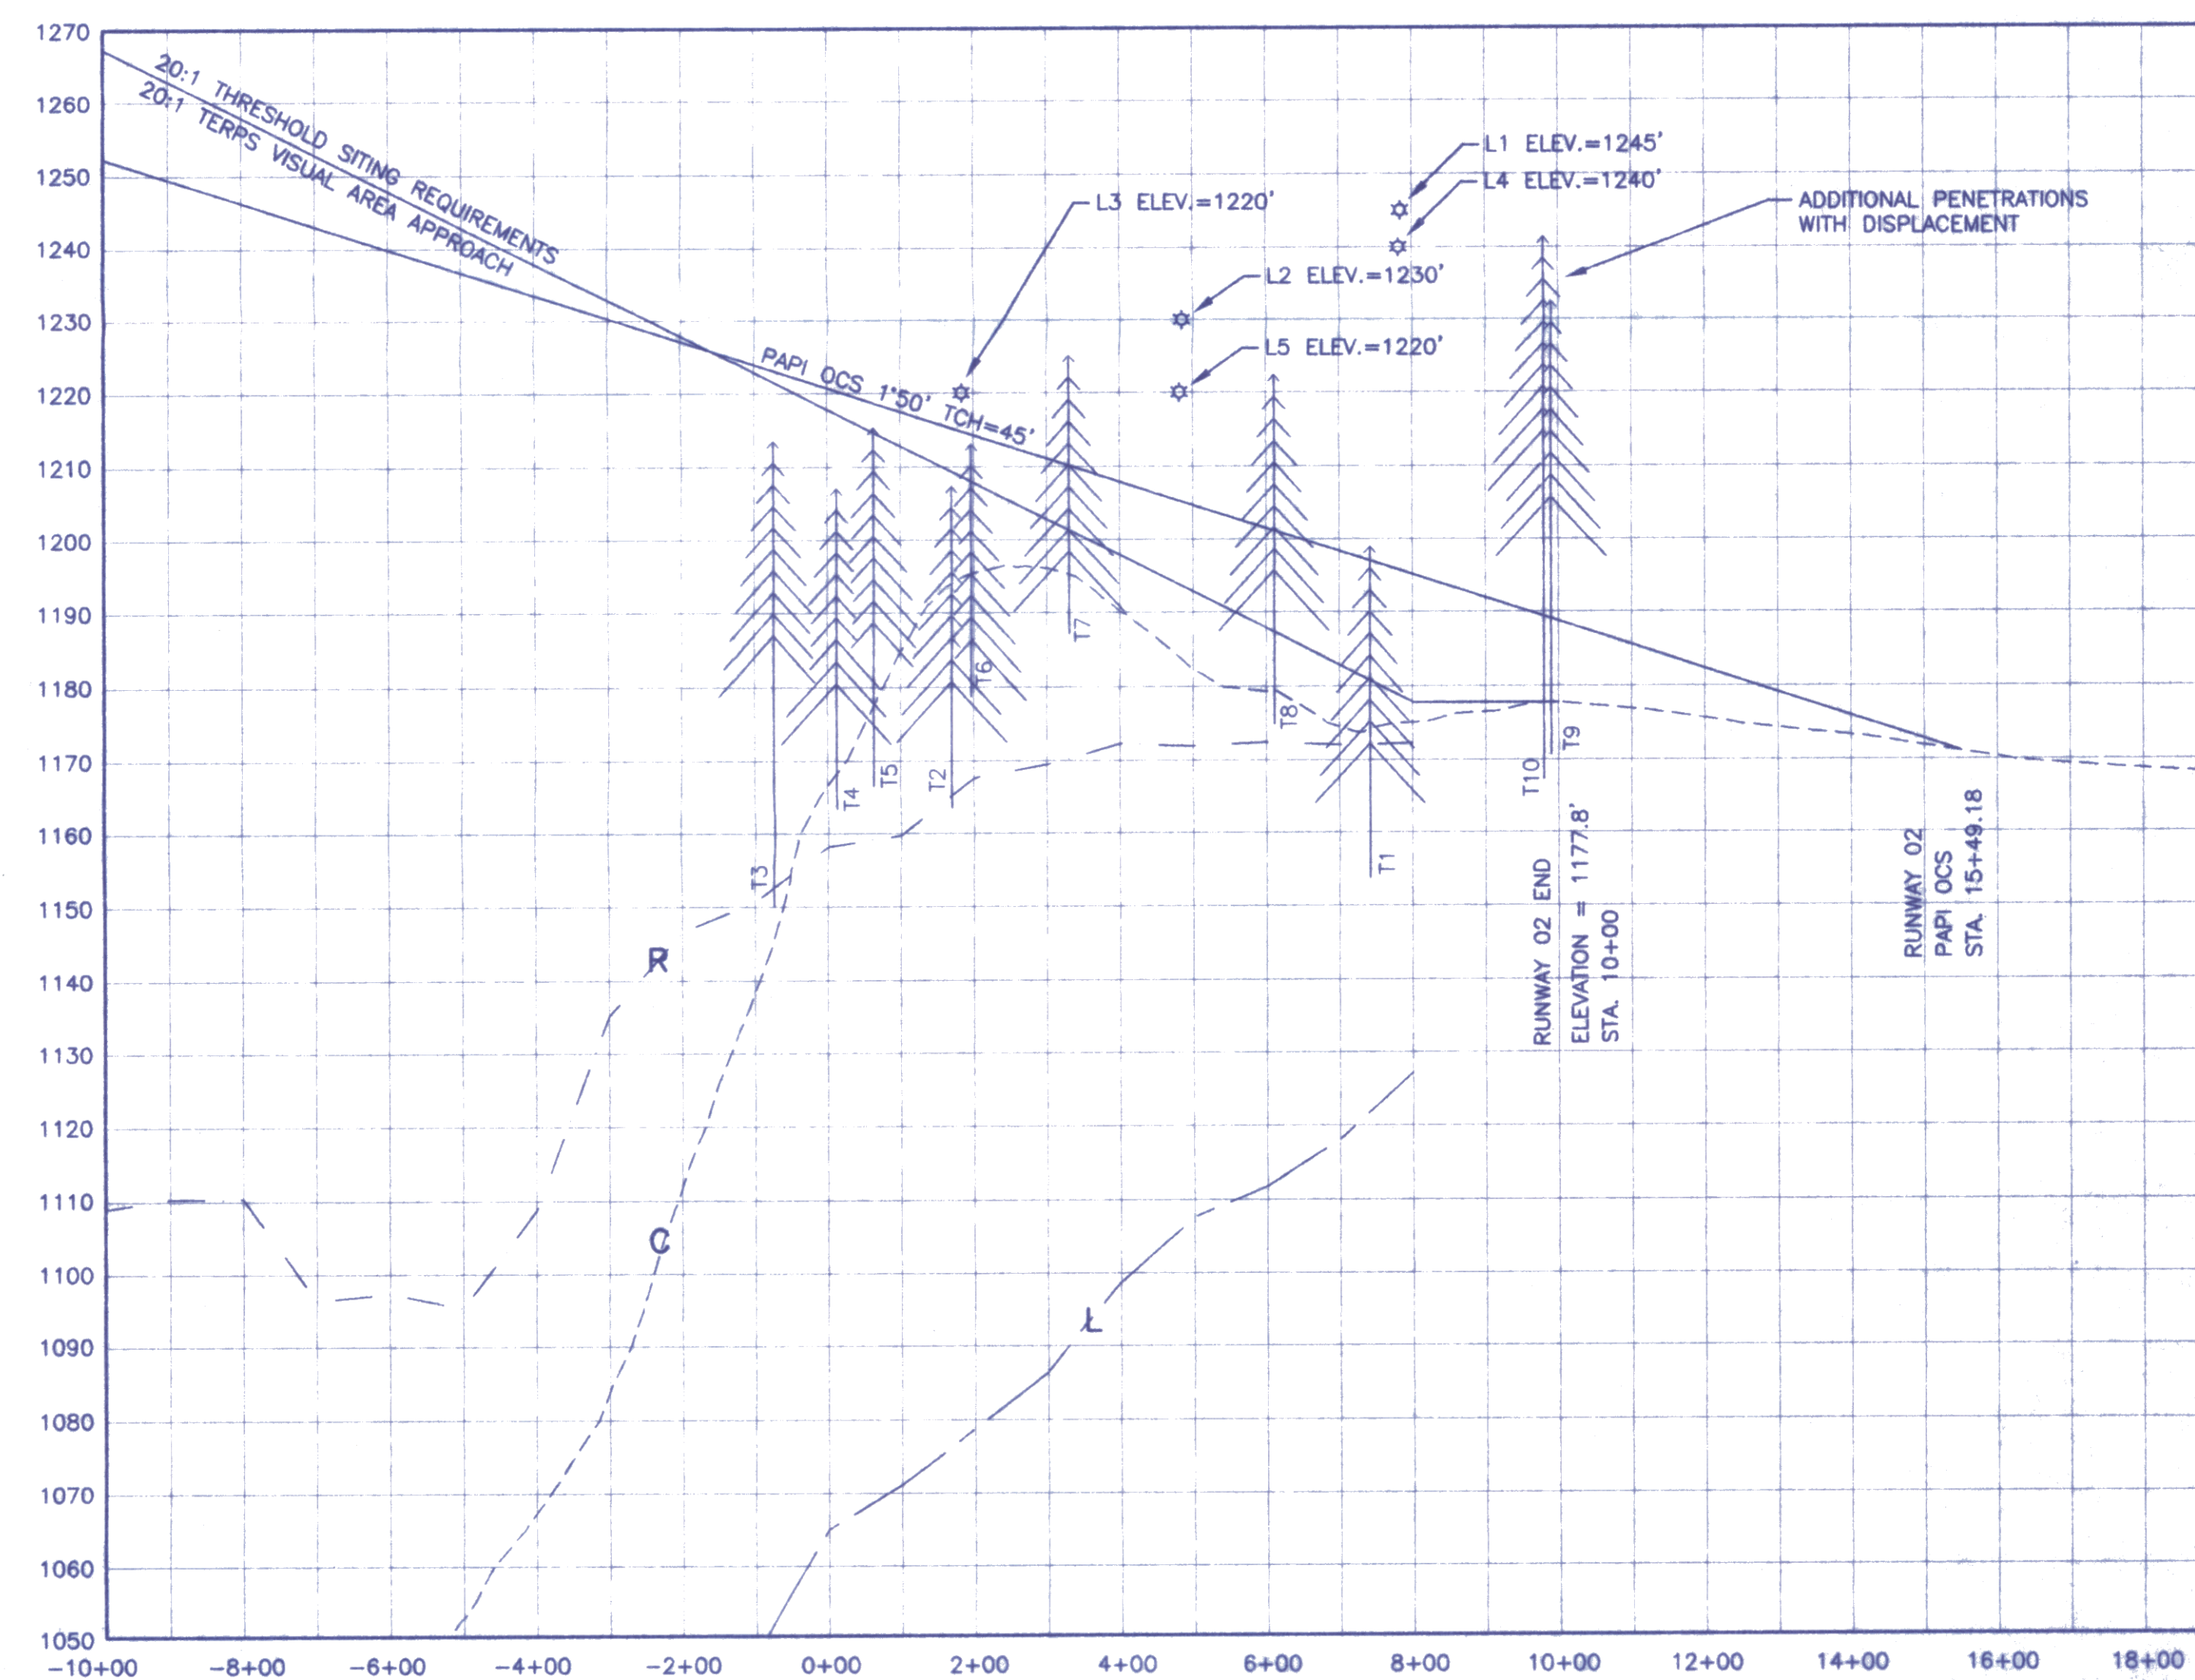


LEGEND

- PROPERTY LINE
- CENTER OF EXISTING GROUND PROFILE
- LEFT EDGE OF EXISTING GROUND PROFILE
- RIGHT EDGE OF EXISTING GROUND PROFILE

GRAPHIC SCALE

HORIZONTAL 1" = 200'

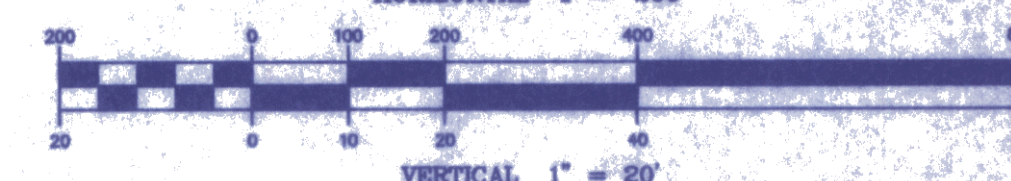

NO.	DATE	REVISIONS	BY	CK'D

DuBois & King
engineering planning management development

STATE OF VERMONT
AGENCY OF TRANSPORTATION
CALEDONIA COUNTY STATE AIRPORT
APPROACH PLAN
RUNWAY 2


DRAWN BY MDL	DATE JULY 2001
CHECKED BY N17151	PROJ. NO. N17151
PROJ. ENG.	DRAW. NO.
SHEET 14	OF 15



	APPROACH TYPE	APPROACH SLOPE	INNER WIDTH	SPLAY	LENGTH
TERPS SURFACE	VISUAL	20:1	400	0.150:1	10,000
	APPROACH TYPE	APPROACH SLOPE	INNER WIDTH	OUTER WIDTH	LENGTH
THRESHOLD SITING	VISUAL	20:1	400	1000	10,000


NOTES:

1. TERPS SURFACE INFORMATION TAKEN FROM FAA ORDER 8260.3B CHG 18, SECTION 5.
2. RUNWAY 20 DISPLACED THRESHOLD SITING REQUIREMENTS TAKEN FROM FAA ADVISORY CIRCULAR AC 150/5300-13 CHG 6, APPENDIX 2, CATEGORY C, APPROACH END OF RUNWAYS EXPECTED TO SERVE LARGE AIRPLANE, OR INSTRUMENT MINIMUMS GREATER THAN ONE STATUTE MILE, DAY ONLY.
3. RIGHT AND LEFT EDGE GROUND PROFILES FOLLOW THE RIGHT AND LEFT EDGE OF THE TERPS VISUAL AREA APPROACH SURFACE.
4. TOPOGRAPHIC INFORMATION ORIGINATED FROM AERIAL SURVEY AND WAS PROVIDED BY VAOT. TREE TOP ELEVATIONS TAKEN FROM DUFRESNE-HENRY REPORT TITLED "ANALYSIS OF RUNWAY 2-20 RELOCATION" DATED AUGUST, 2000.

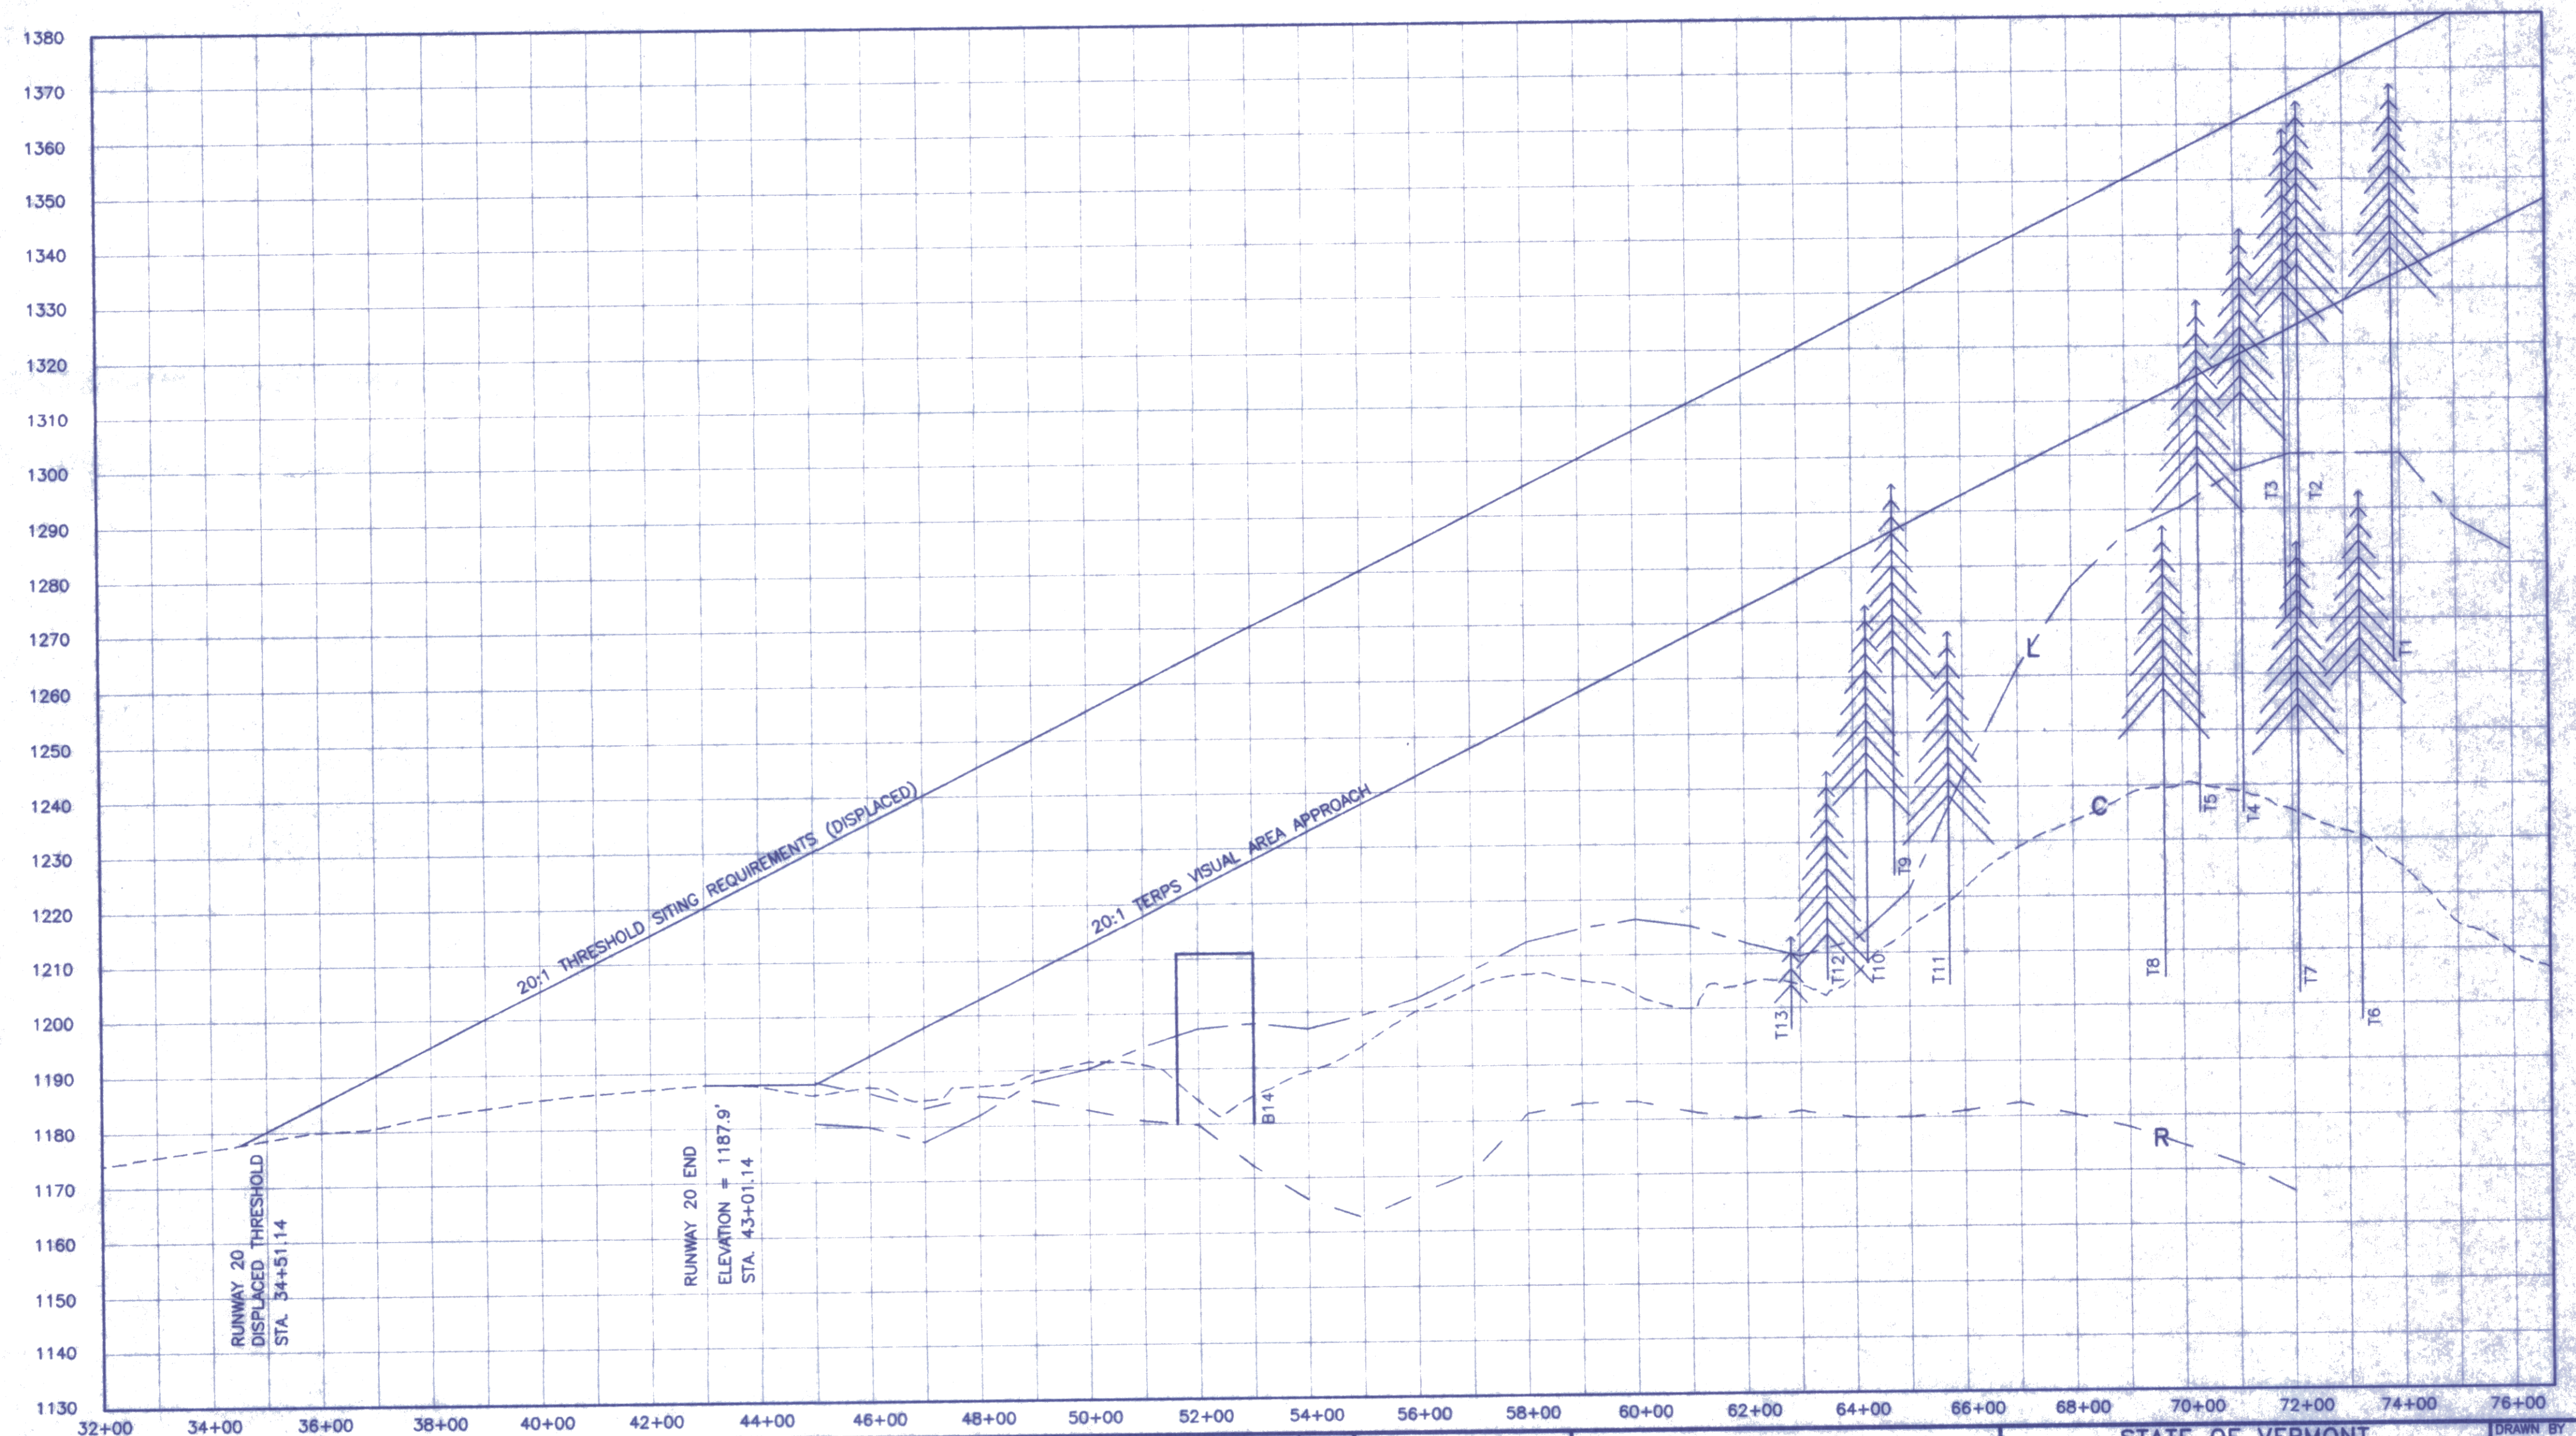

LEGEND

- — — — — PROPERTY LINE
 — — — — — CENTER OF EXISTING GROUND PROFILE
 — — — — — LEFT EDGE OF EXISTING GROUND PROFILE
 — — — — — RIGHT EDGE OF EXISTING GROUND PROFILE

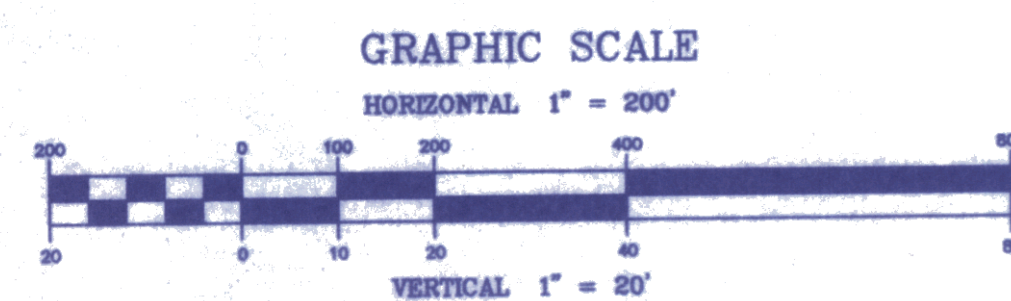[illegible]

DuBois & King inc.

engineering planning management development

STATE OF VERMONT
AGENCY OF TRANSPORTATION
CALEDONIA COUNTY STATE AIRPORT
APPROACH PLAN
RUNWAY 20

DRAWN BY MDL	DATE JULY 2001
CHECKED BY	PROJ. NO. N17151
PROJ. ENG.	DRAW. NO.

SHEET 15 OF 15