


Section 5 to 6 & 6 to 5


ORIGINAL	SURVIVED	BY _____	DATE _____
SURVEY	PLOTTED		
NOTE BOOK	TEMPLATE		
	AREAS		
NO. _____	AREAS CHECKED		

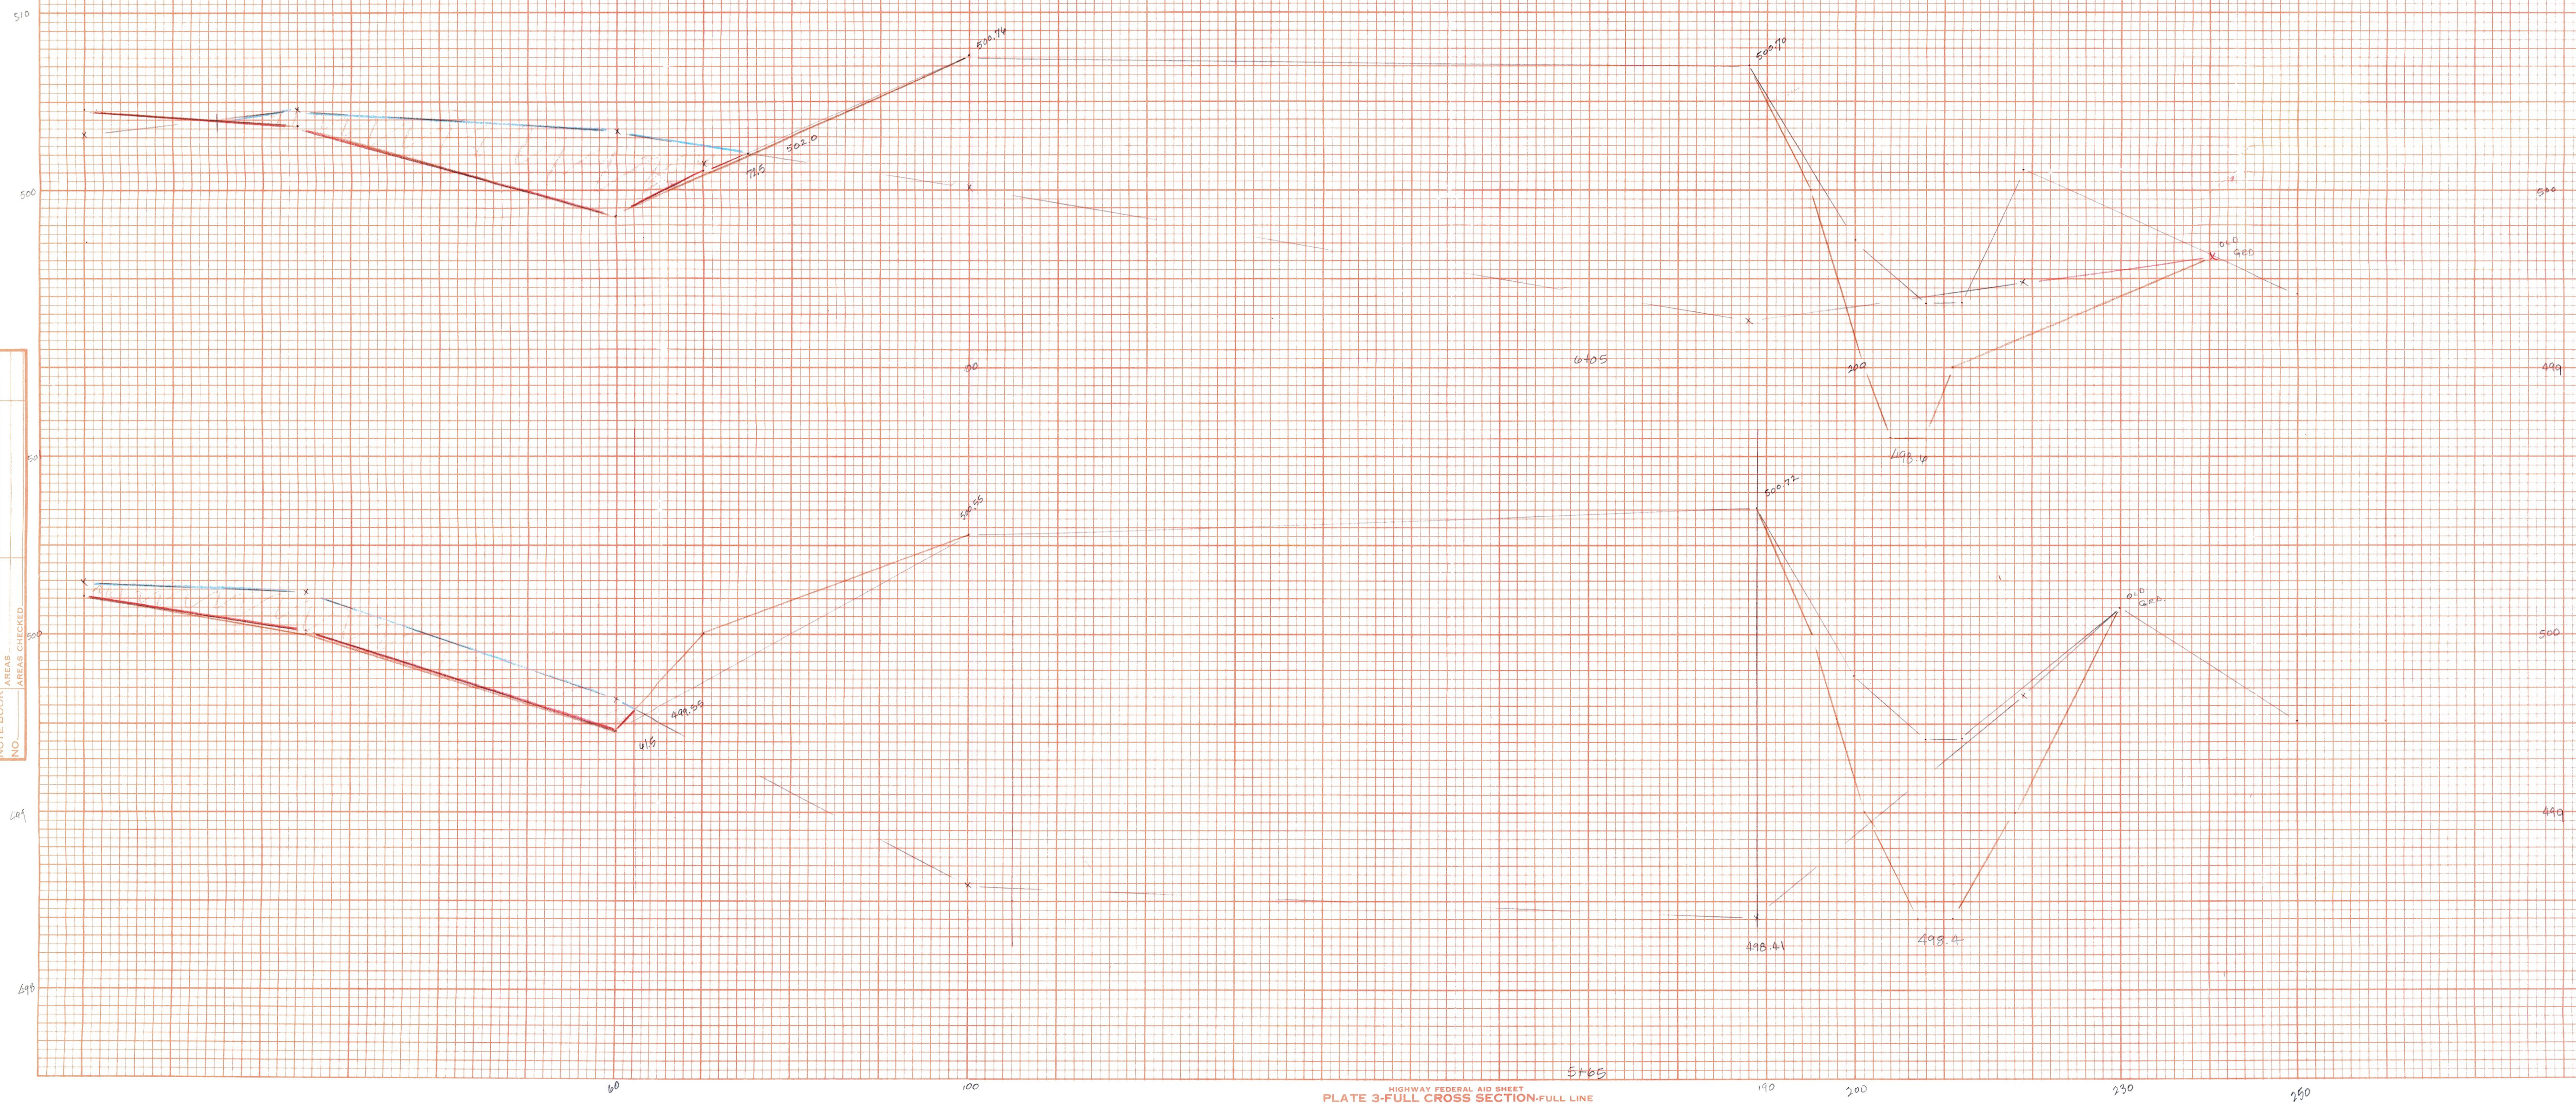

SECTIONS $6+15 \sim 6+65$


FINAL SURVEY	BY	DATE
SURVEYED		
PLOTTED		
TEMPLATE		
NOTE BOOK		
AREAS		
AREAS CHECKED		
NO.		

ORIGINAL SURVEY	SURVEYED	BY	DATE
	PLOTTED		
	TEMPLATE		
	AREAS		

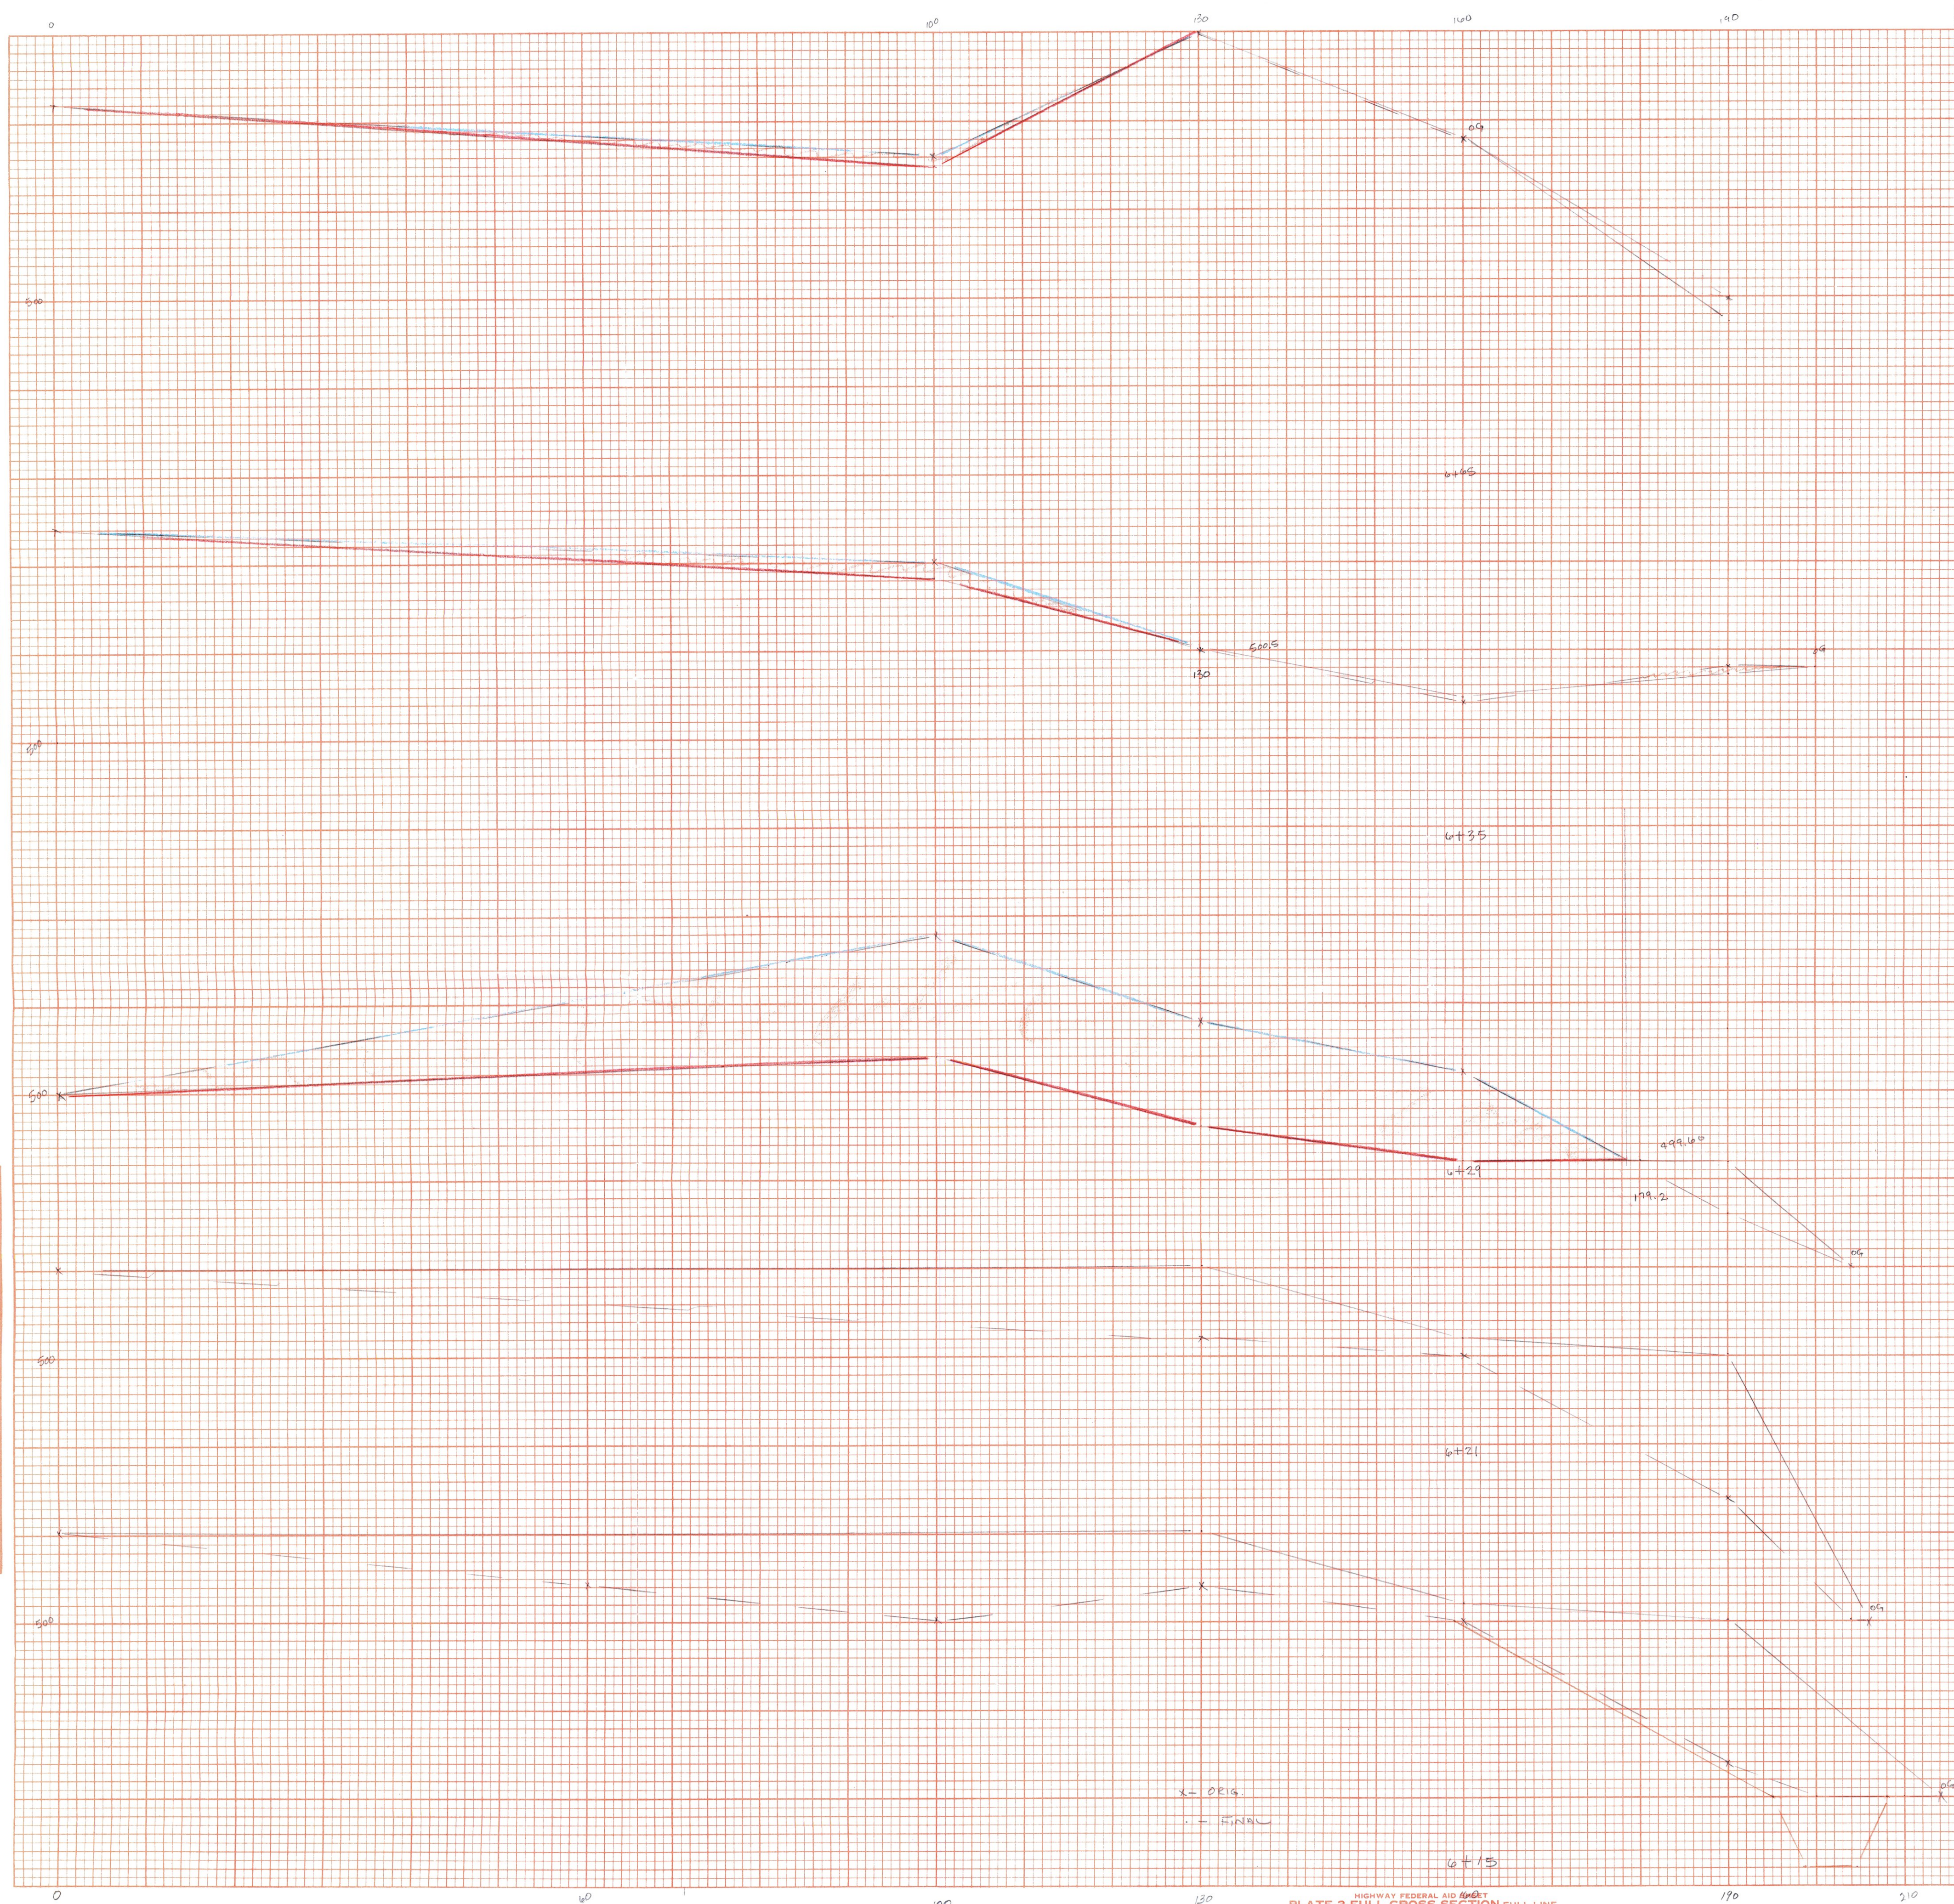

ROCHESTER STP SALT (6)

DATE	BY
FINAL SURVEY	SURVEYED
NOTE BOOK	PLOTTED
NO.	AREAS CHECKED

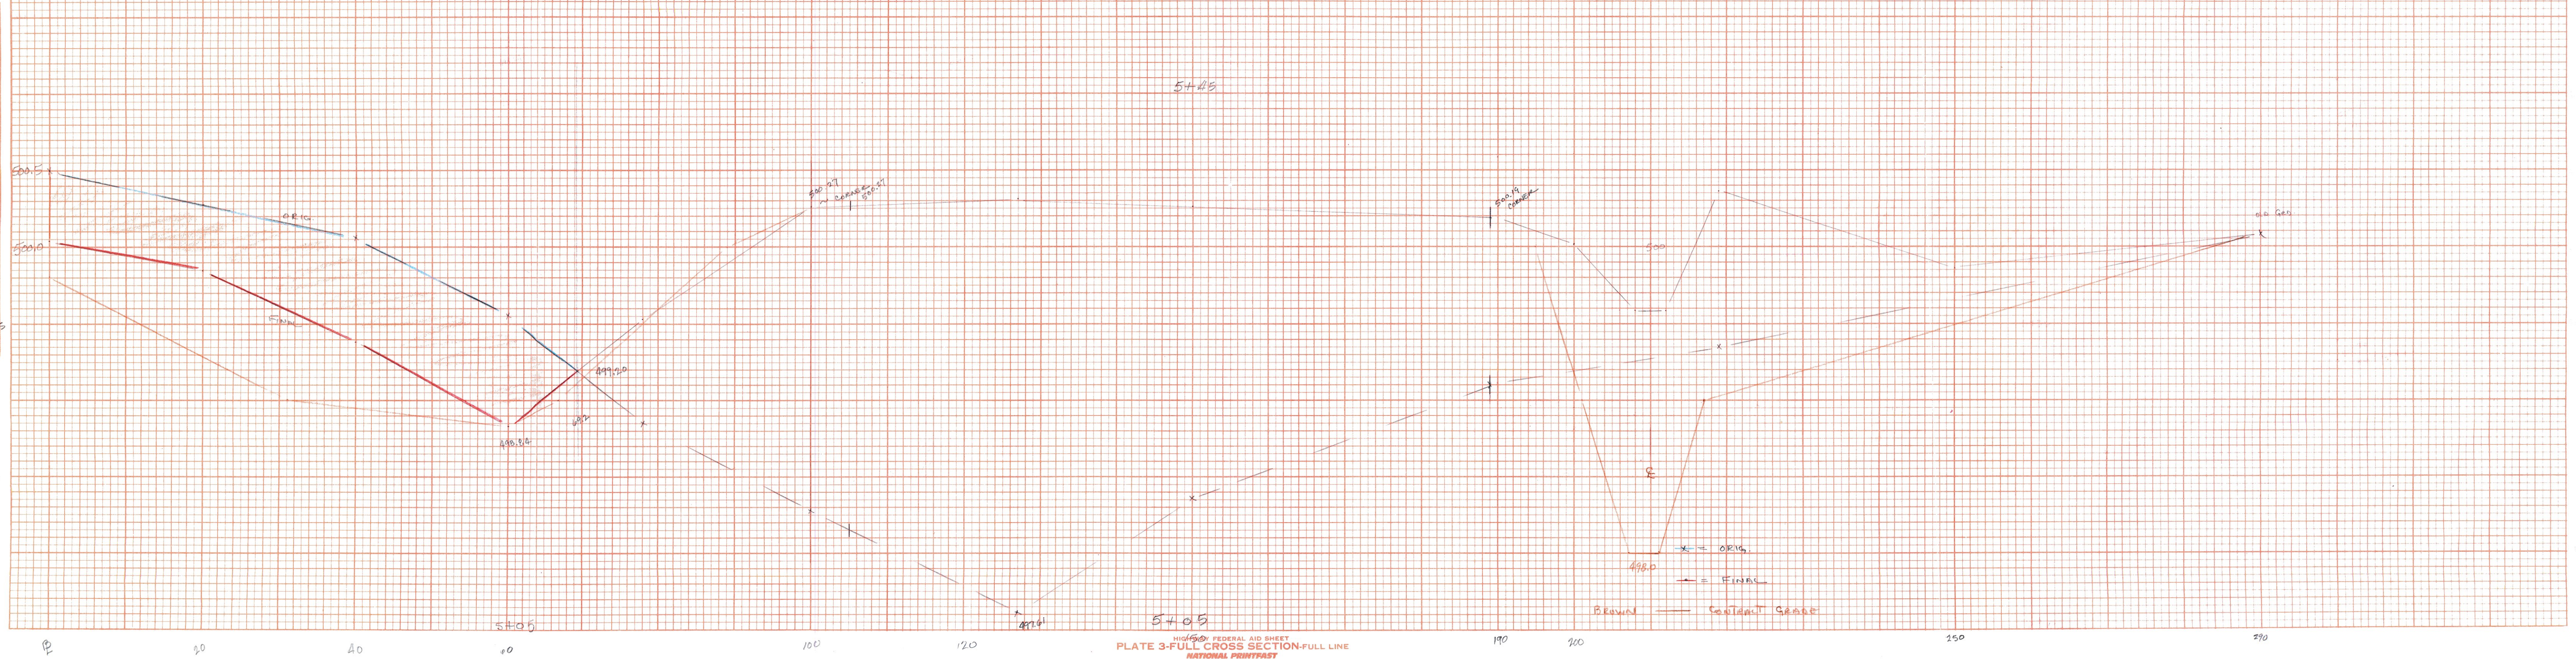


ROCHESTER
STP SALT SHED (6)

SECTION 5403 5445

ROCHESTER STP SAL (6)

DATE	BY	SURVEYING	PLATTED	AREAS CHECKED
		NO.	NO.	NO.

FINAL	SURVEYED	DATE
SURVEY	PLATTED	
NOTE BOOK	AREAS CHECKED	
NO.	NO.	

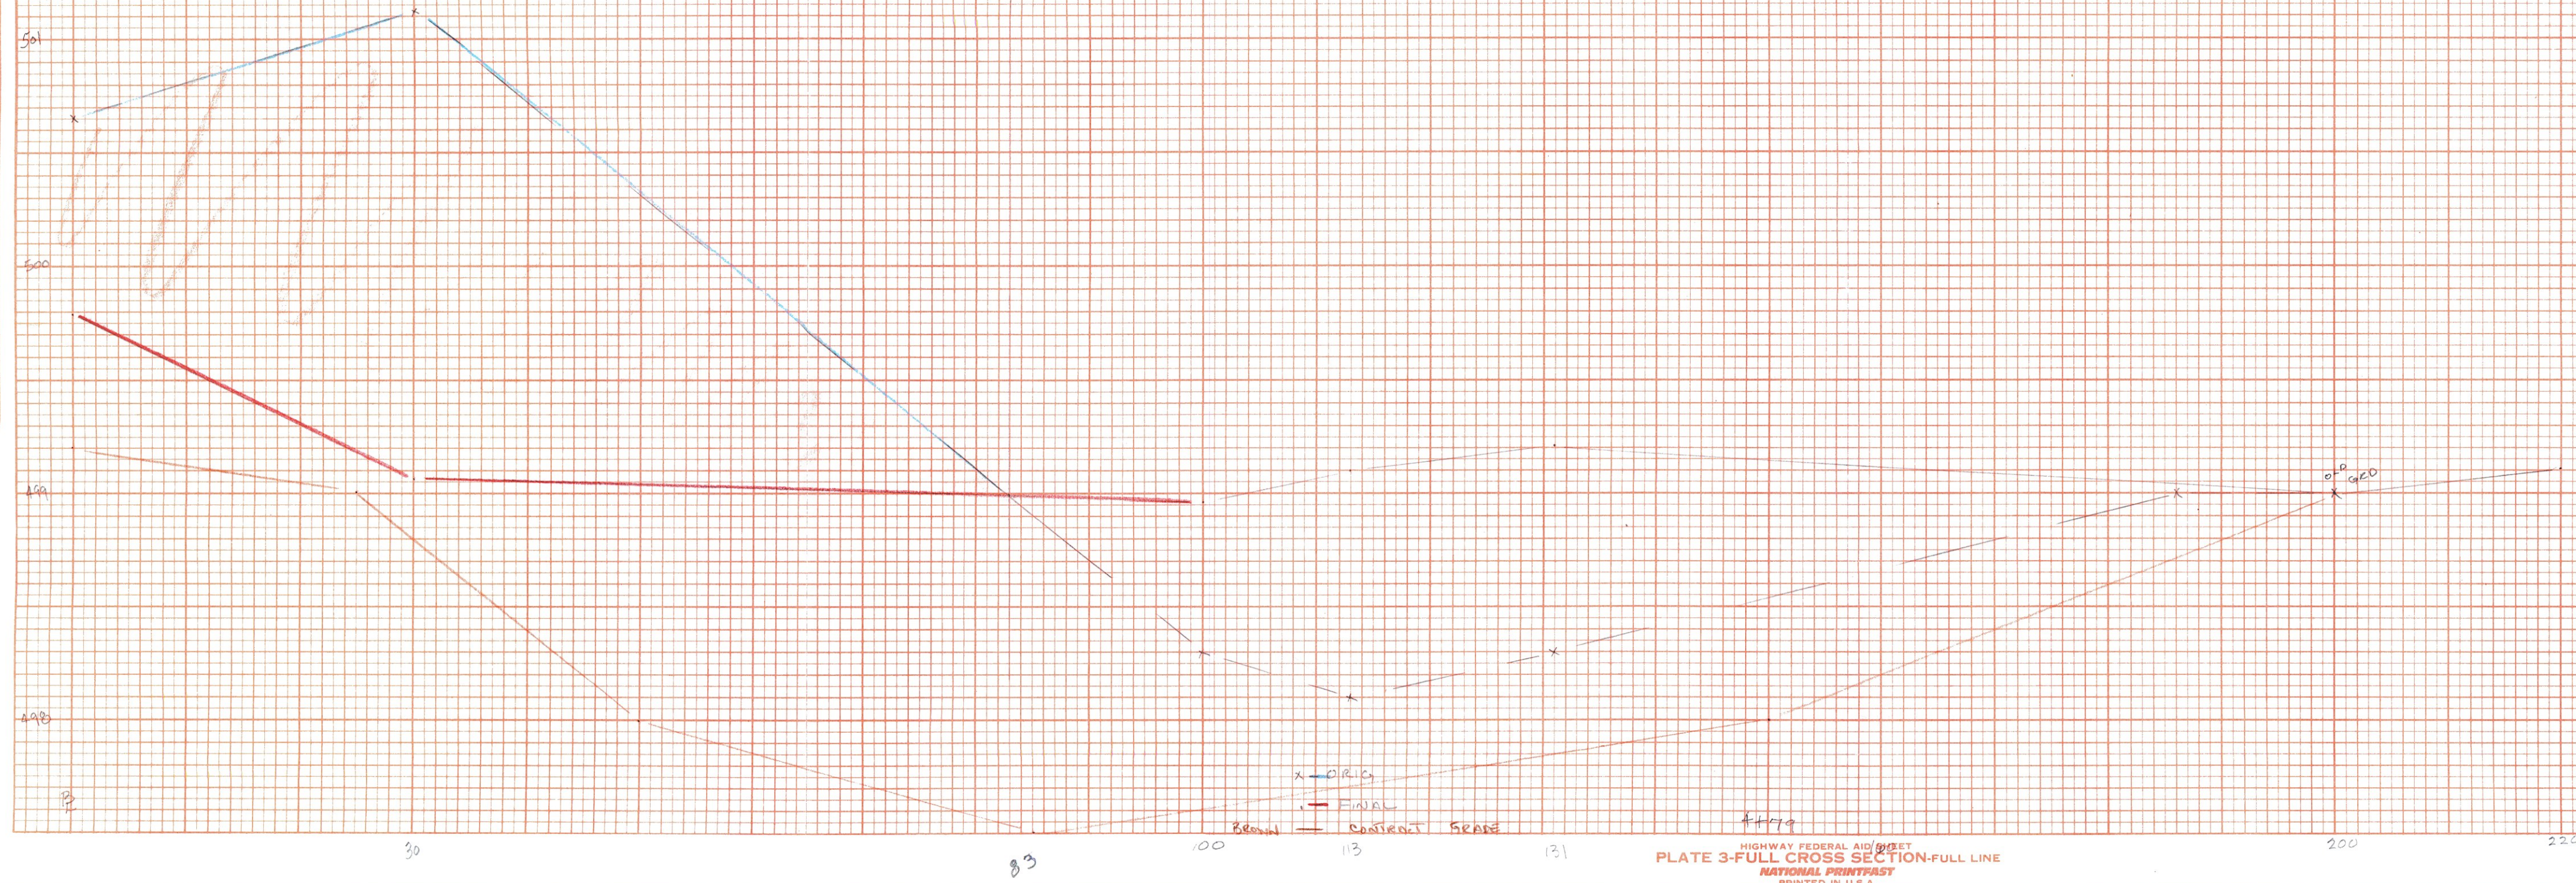


SECTION 4+16 ~ 4+58




ORIGINAL SURVEY	BY	DATE
SURVEYED		
PLOTTED		
TEMPLATE		
NOTE BOOK		
AREAS		
NO.		
AREAS CHECKED		



Rochester STP SAU (6)

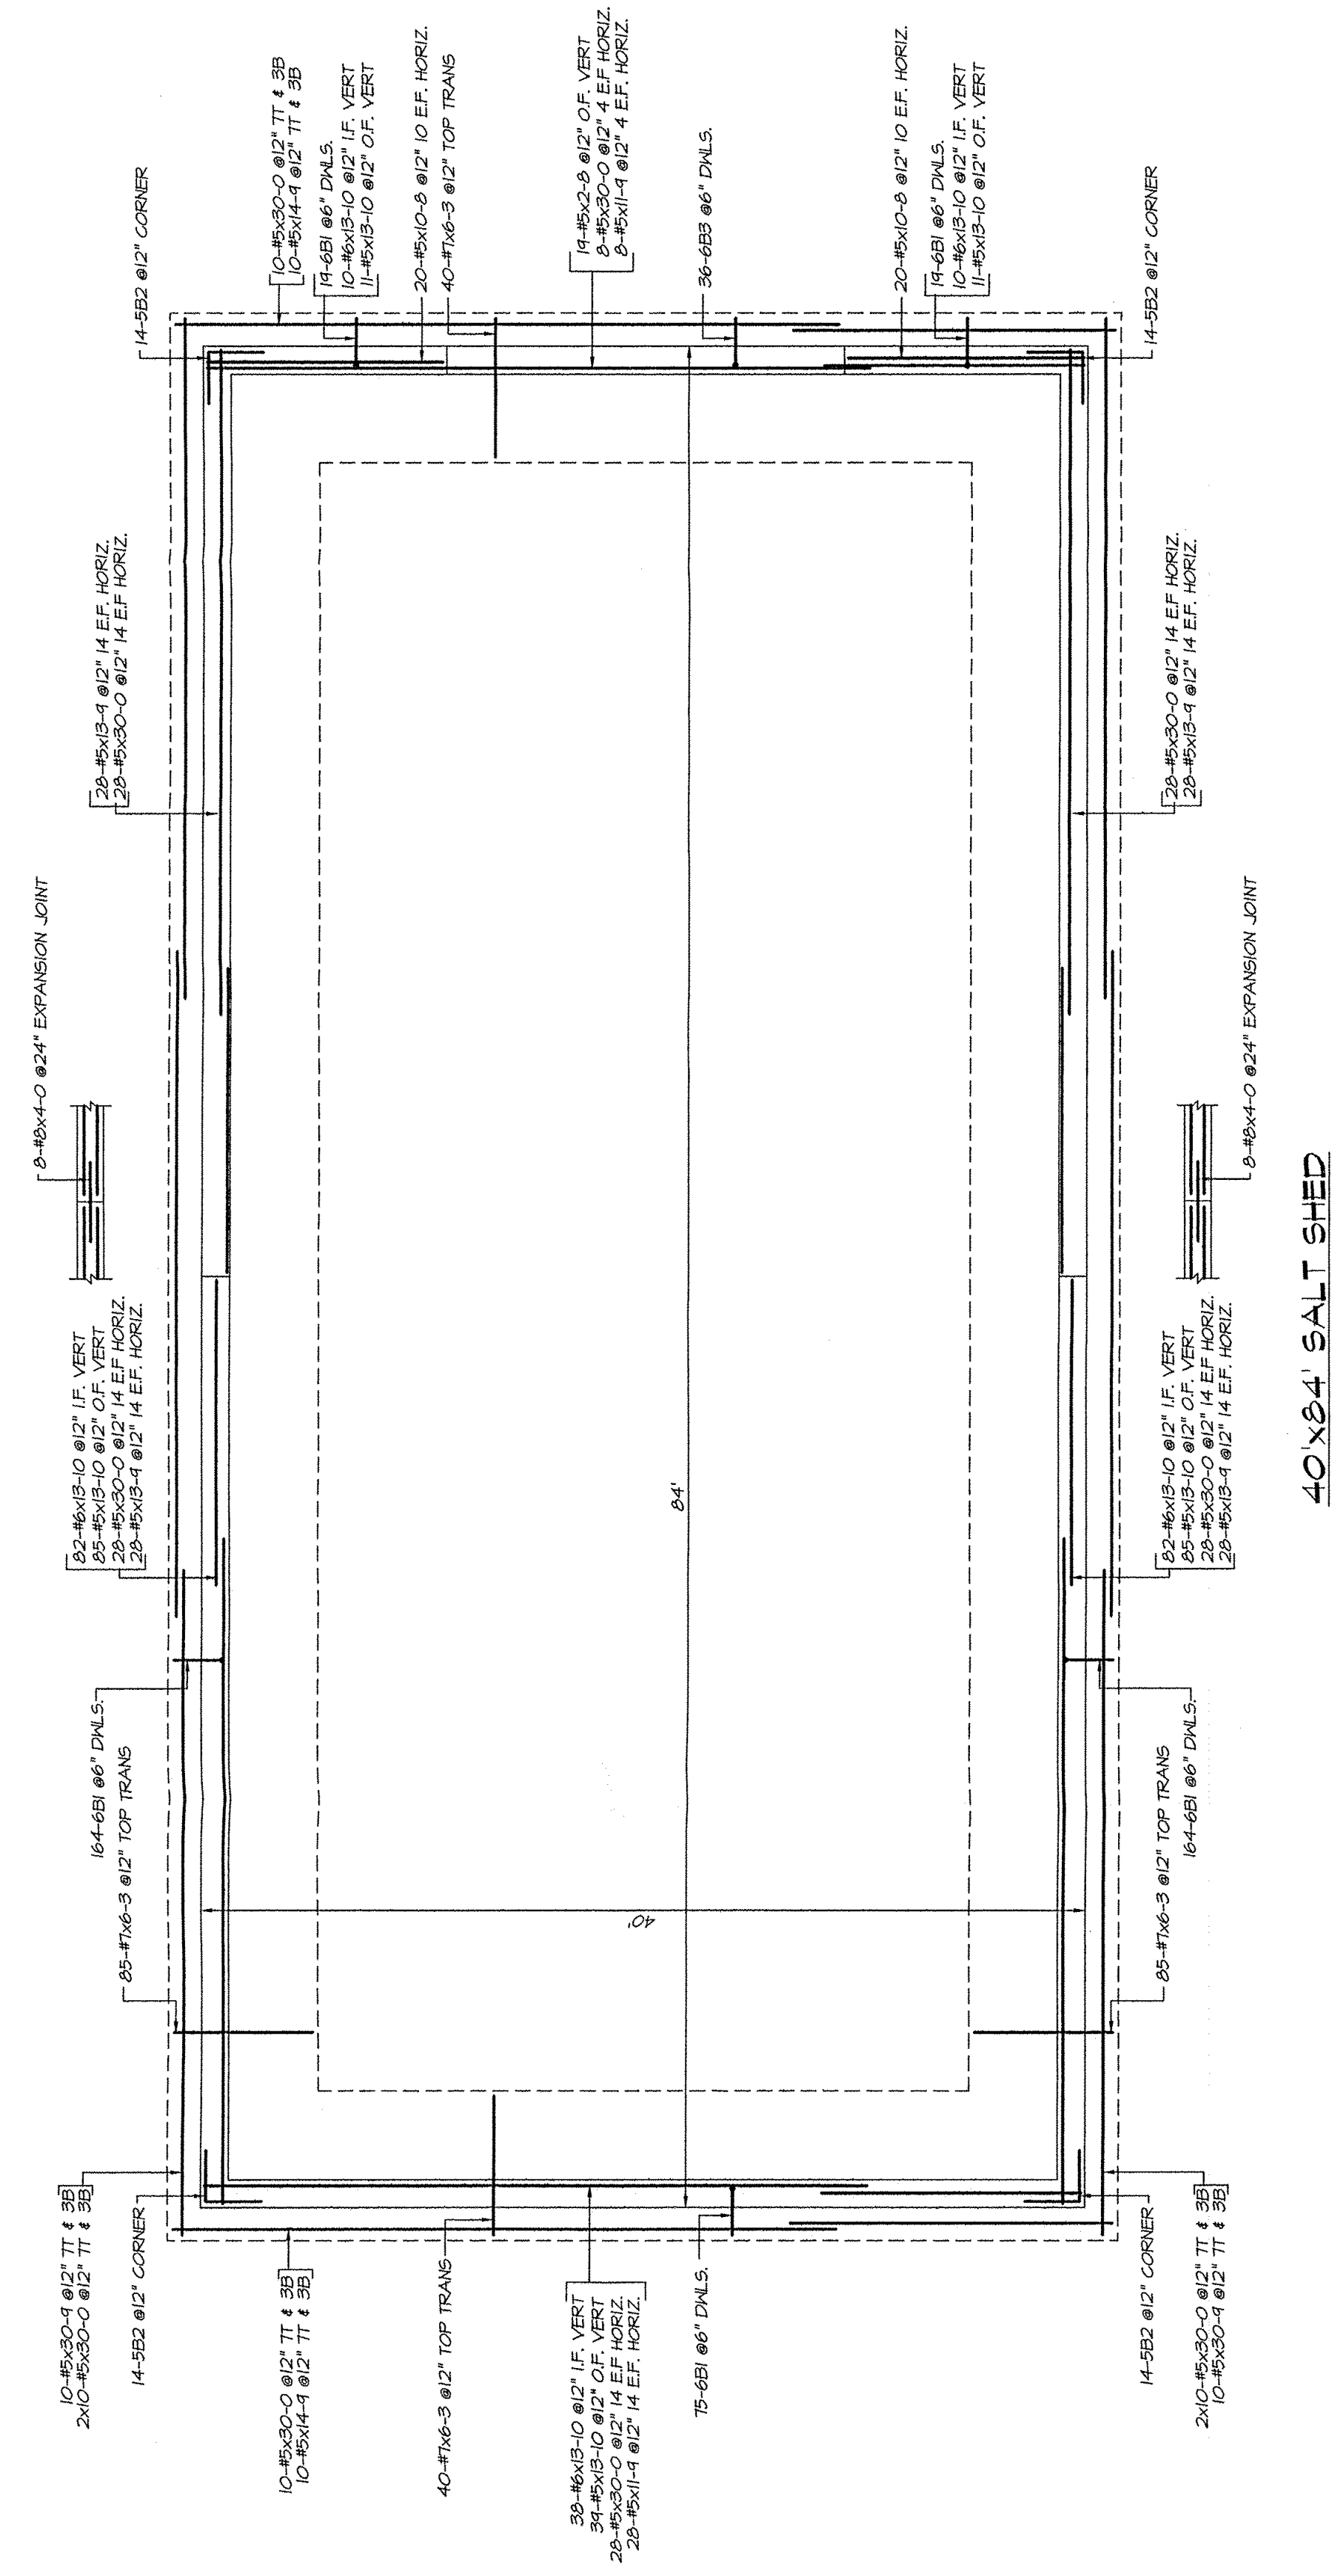


40'x84' SALT SHED

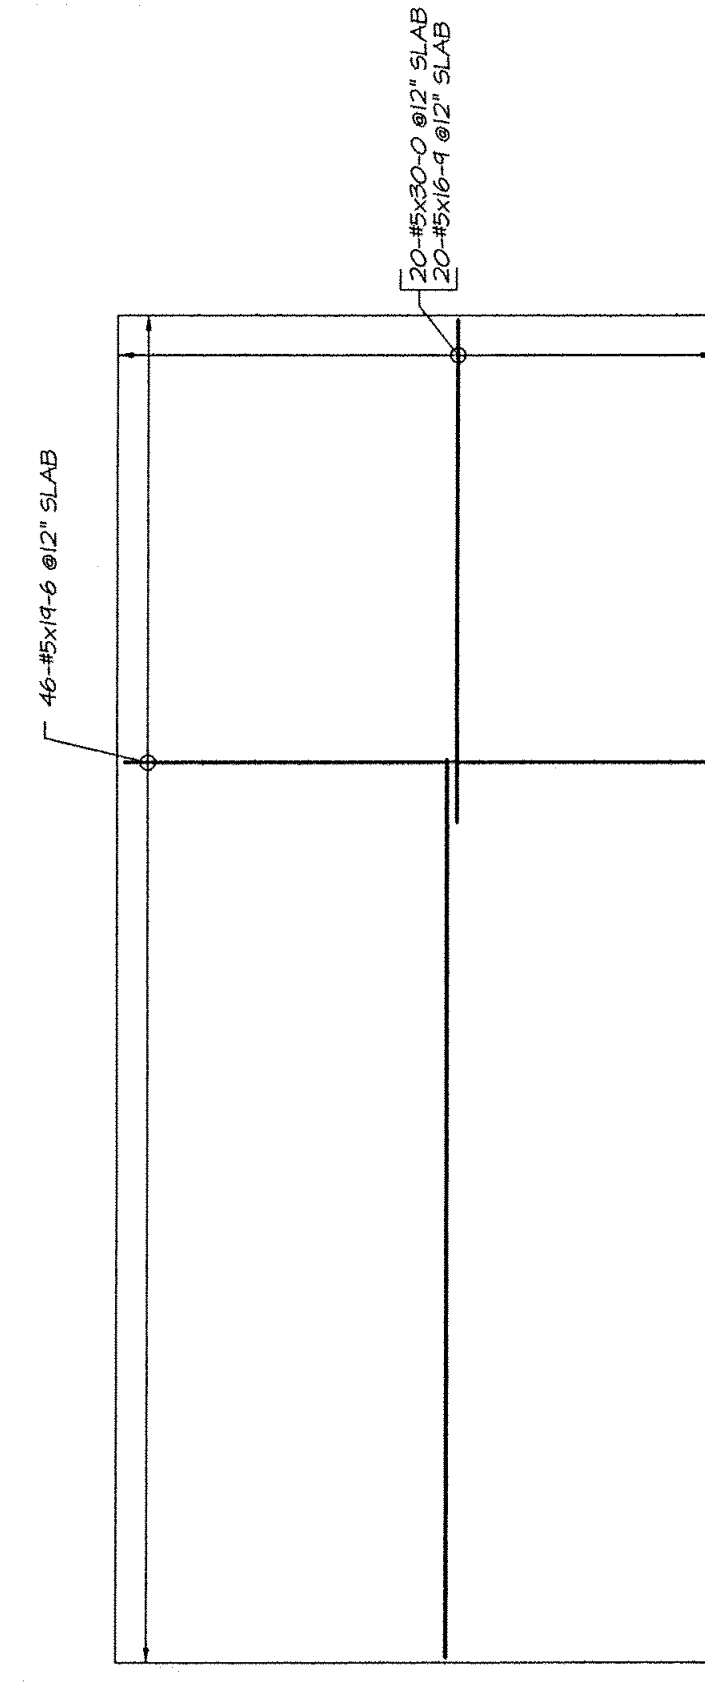

20'x45' PAD

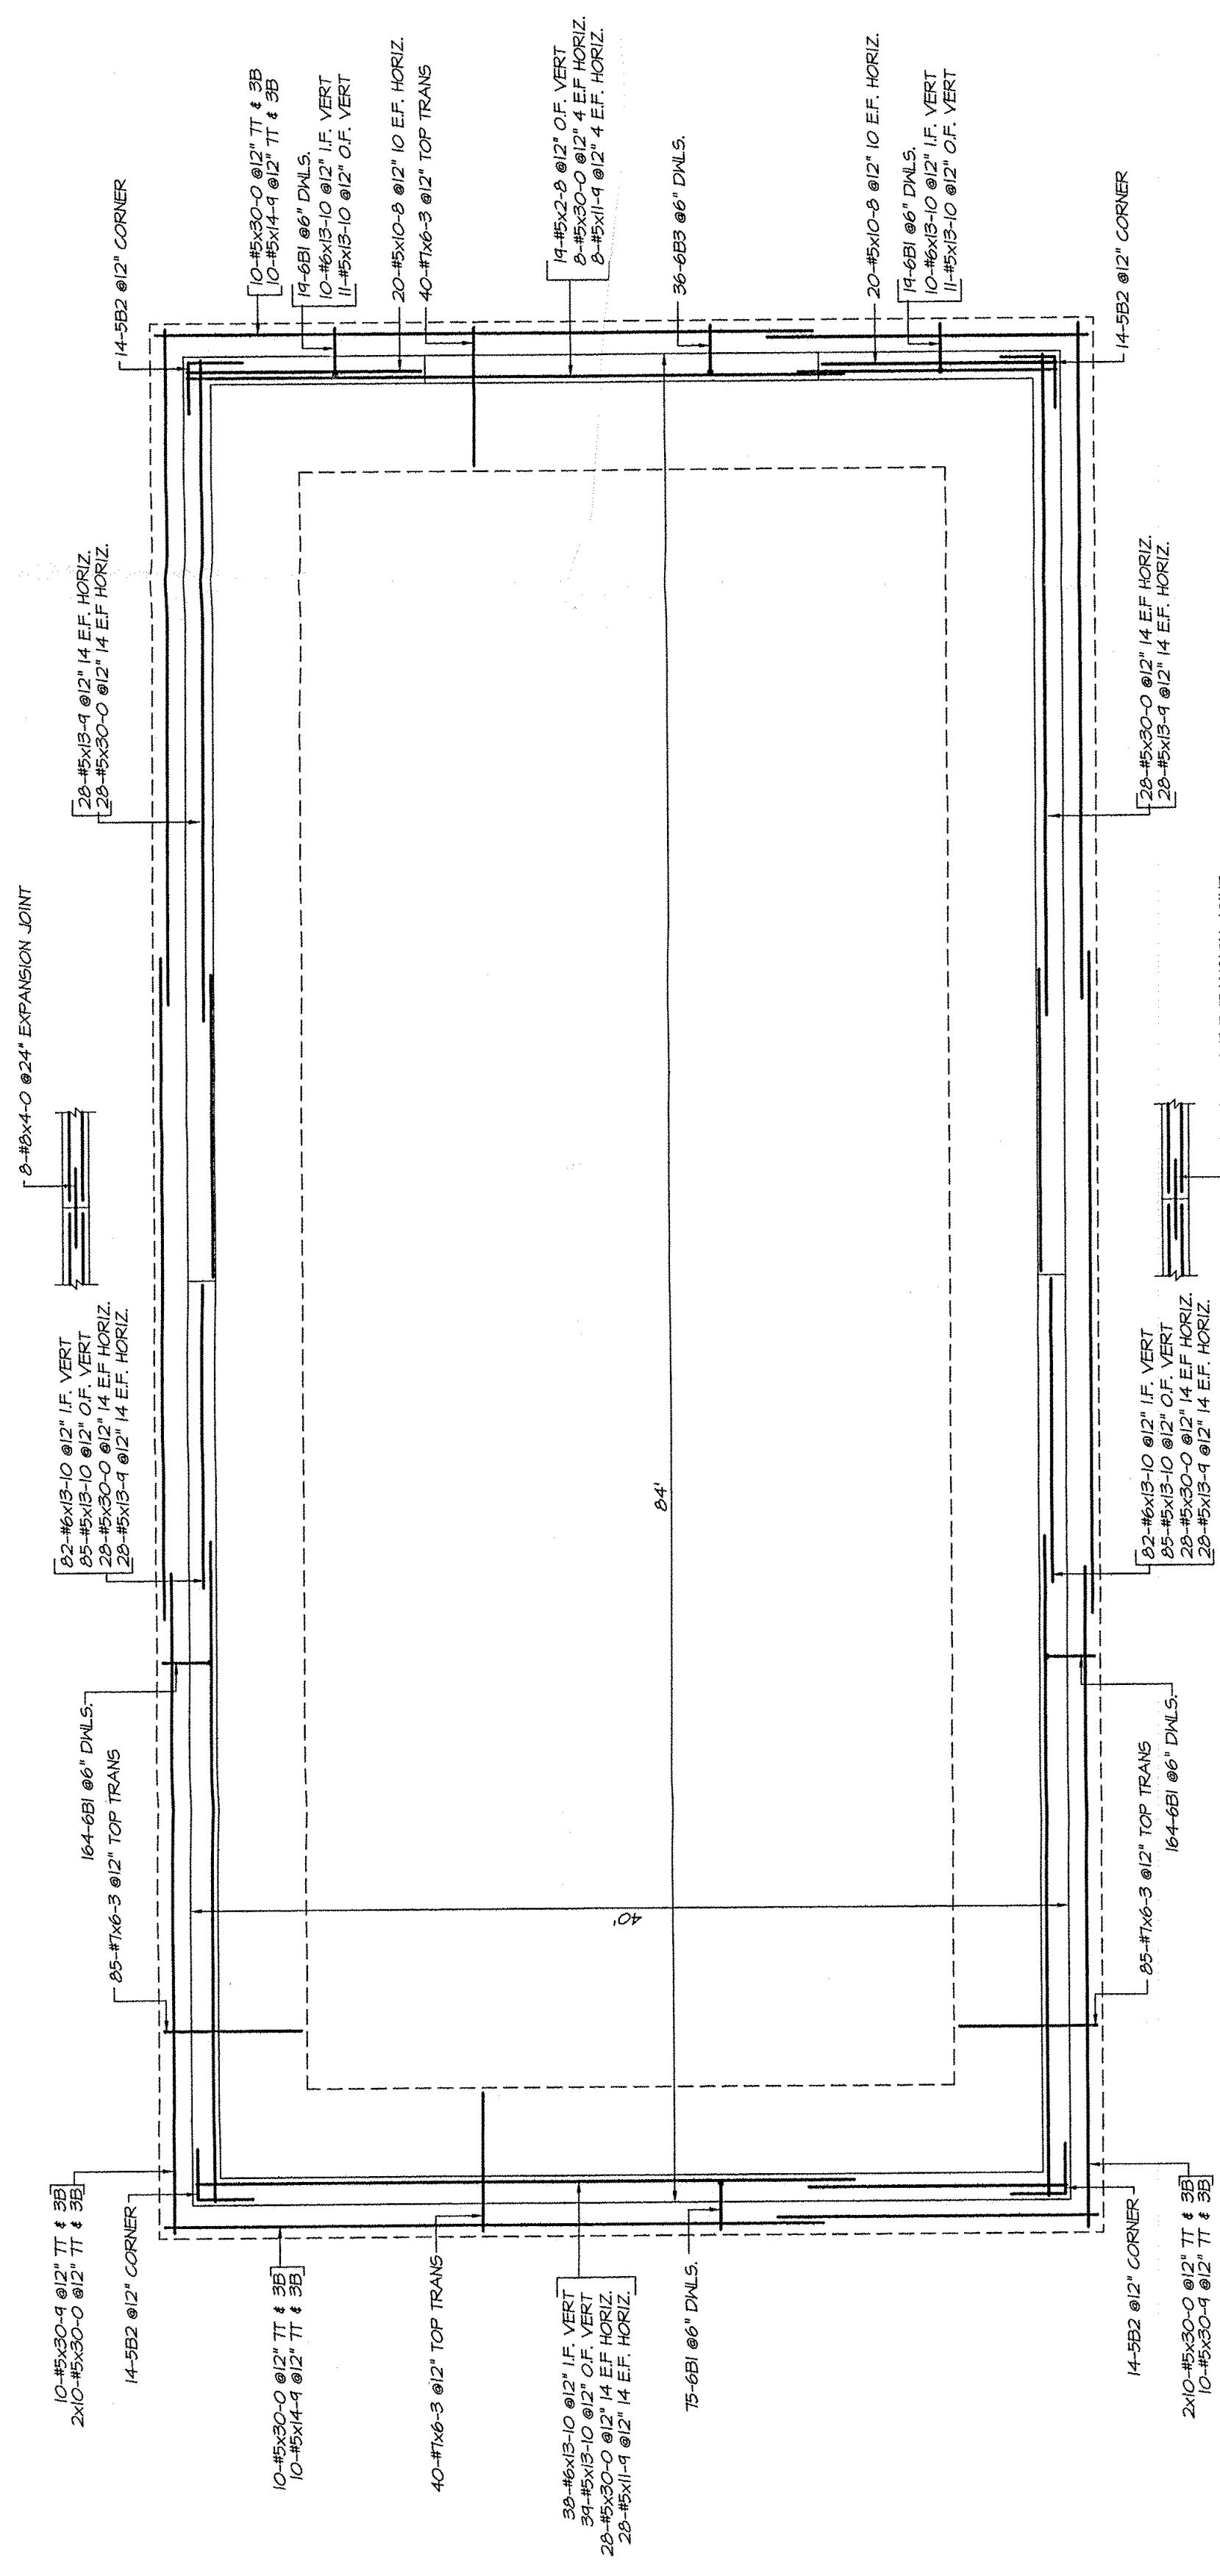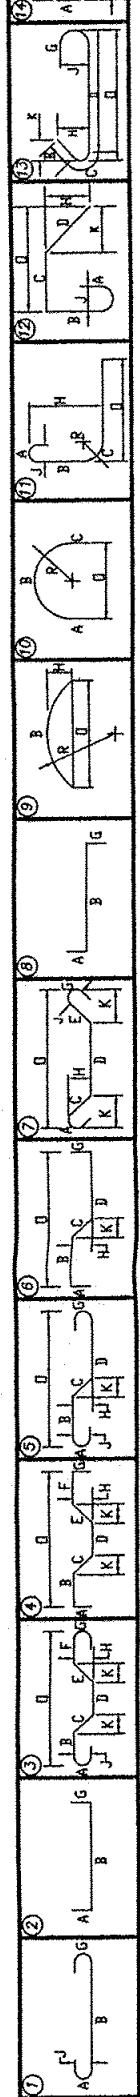

40' X 84' SALT SHED

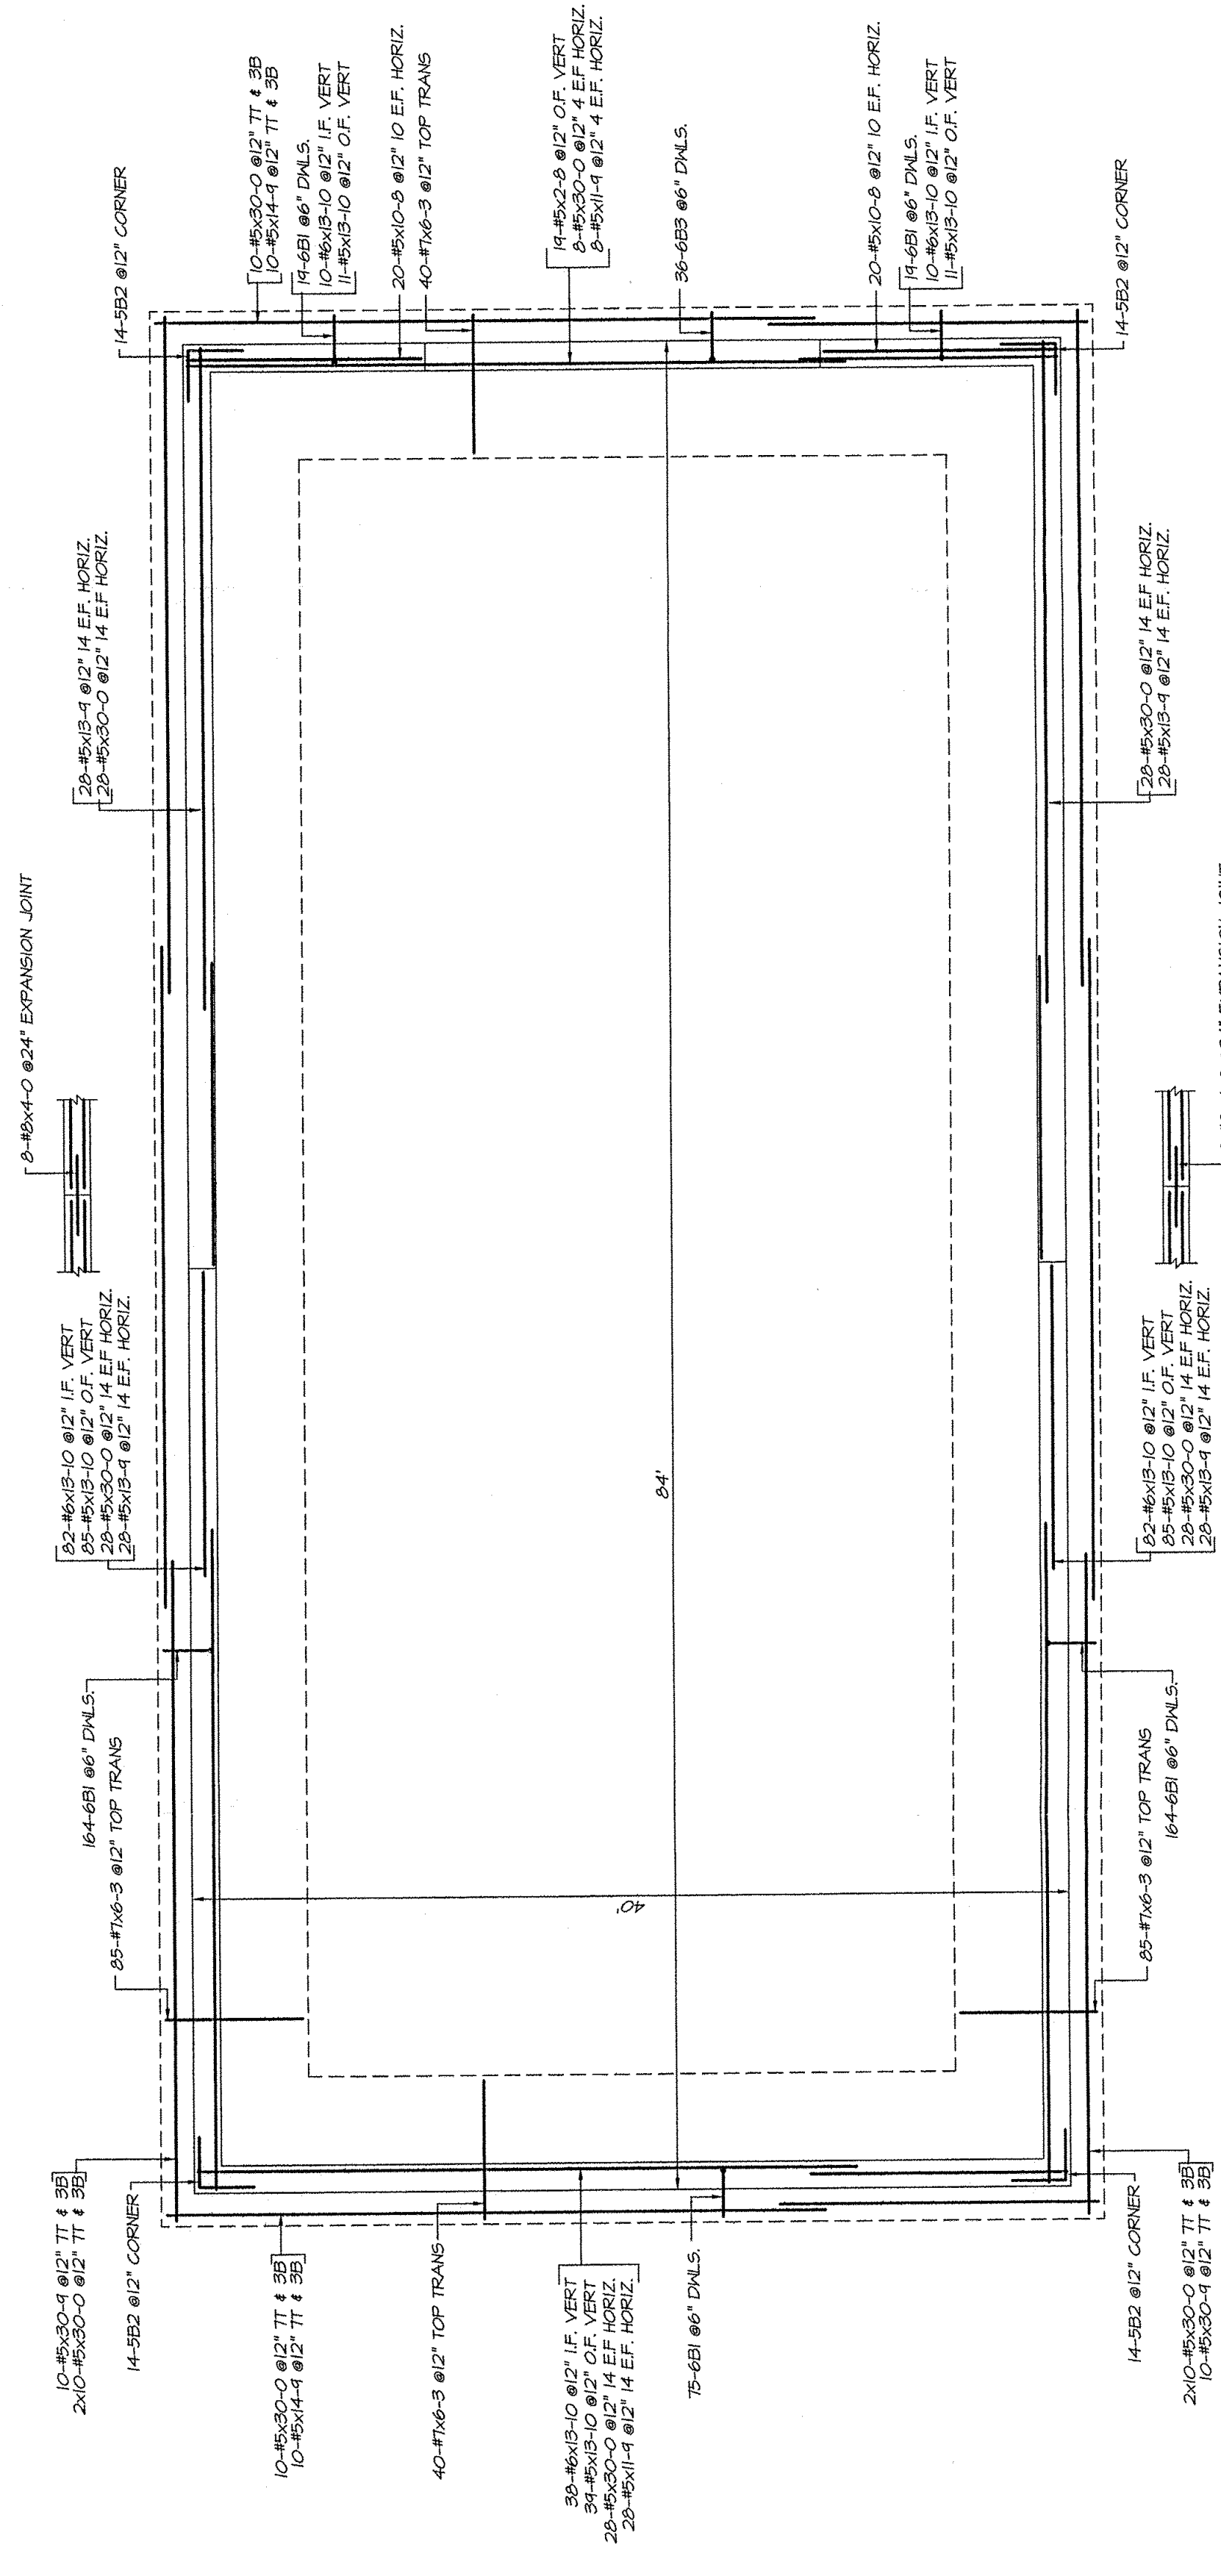

40' X 84' SALT SHED