



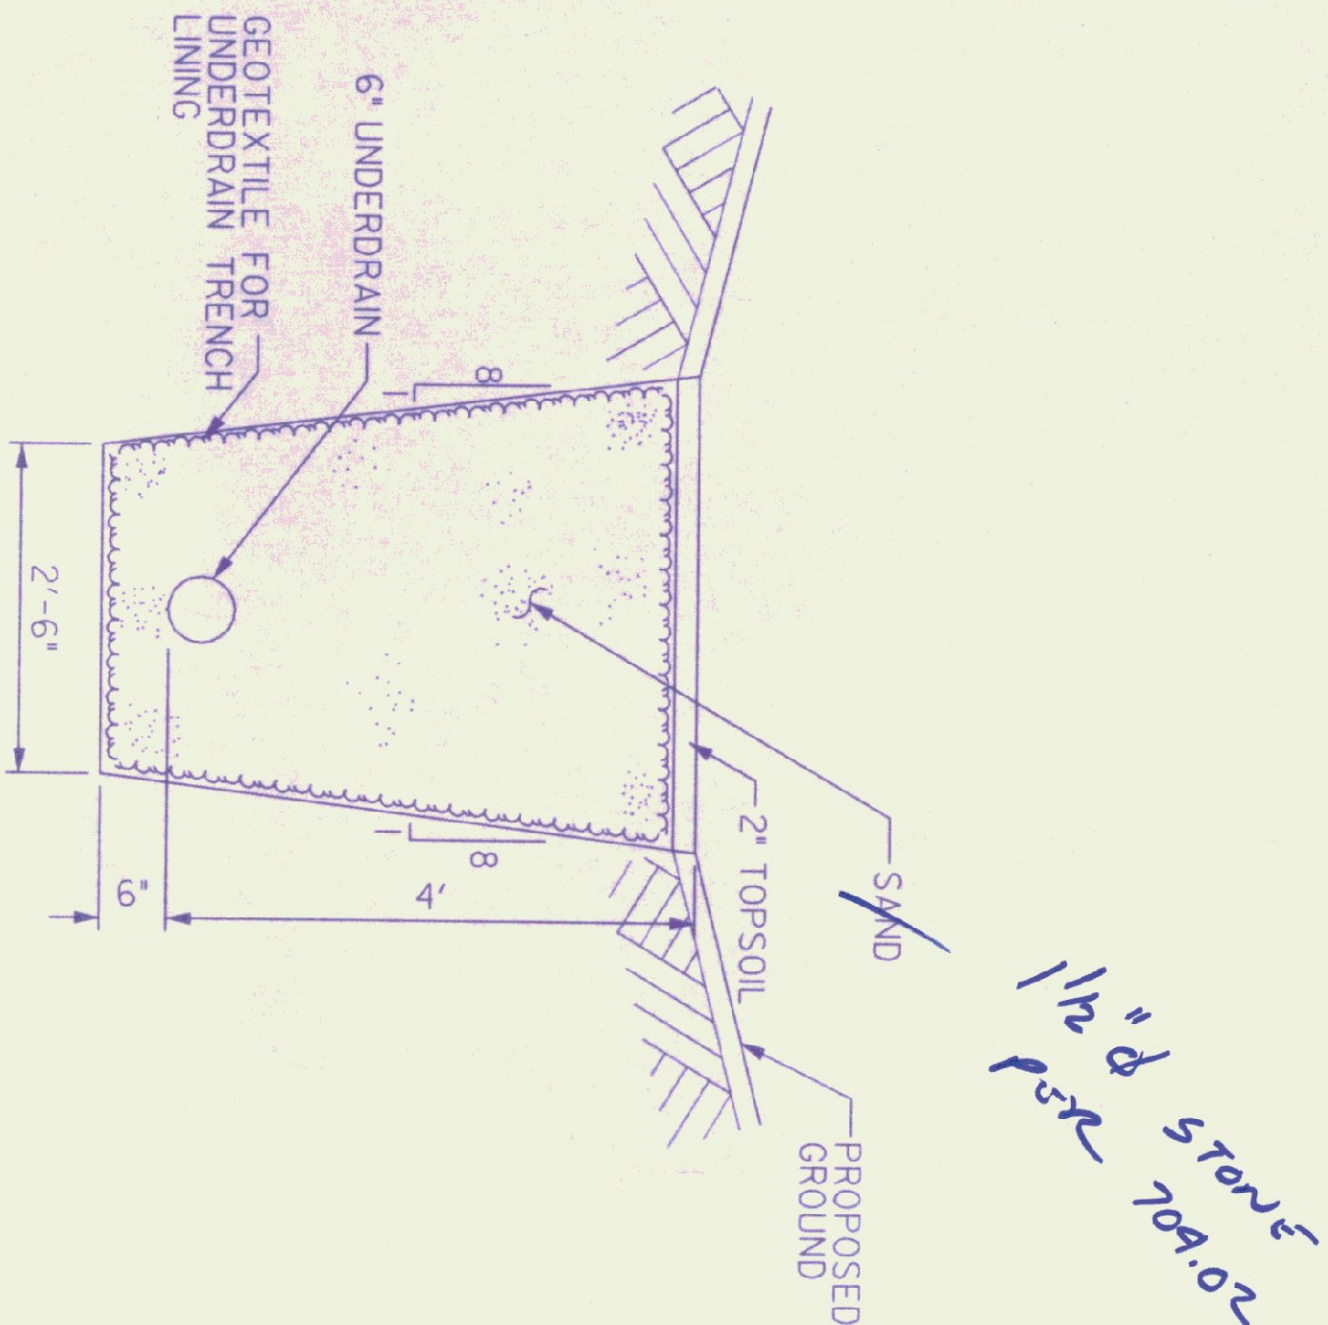

UNDERDRAIN DETAIL

SCALE: 3/4" = 1'-0"

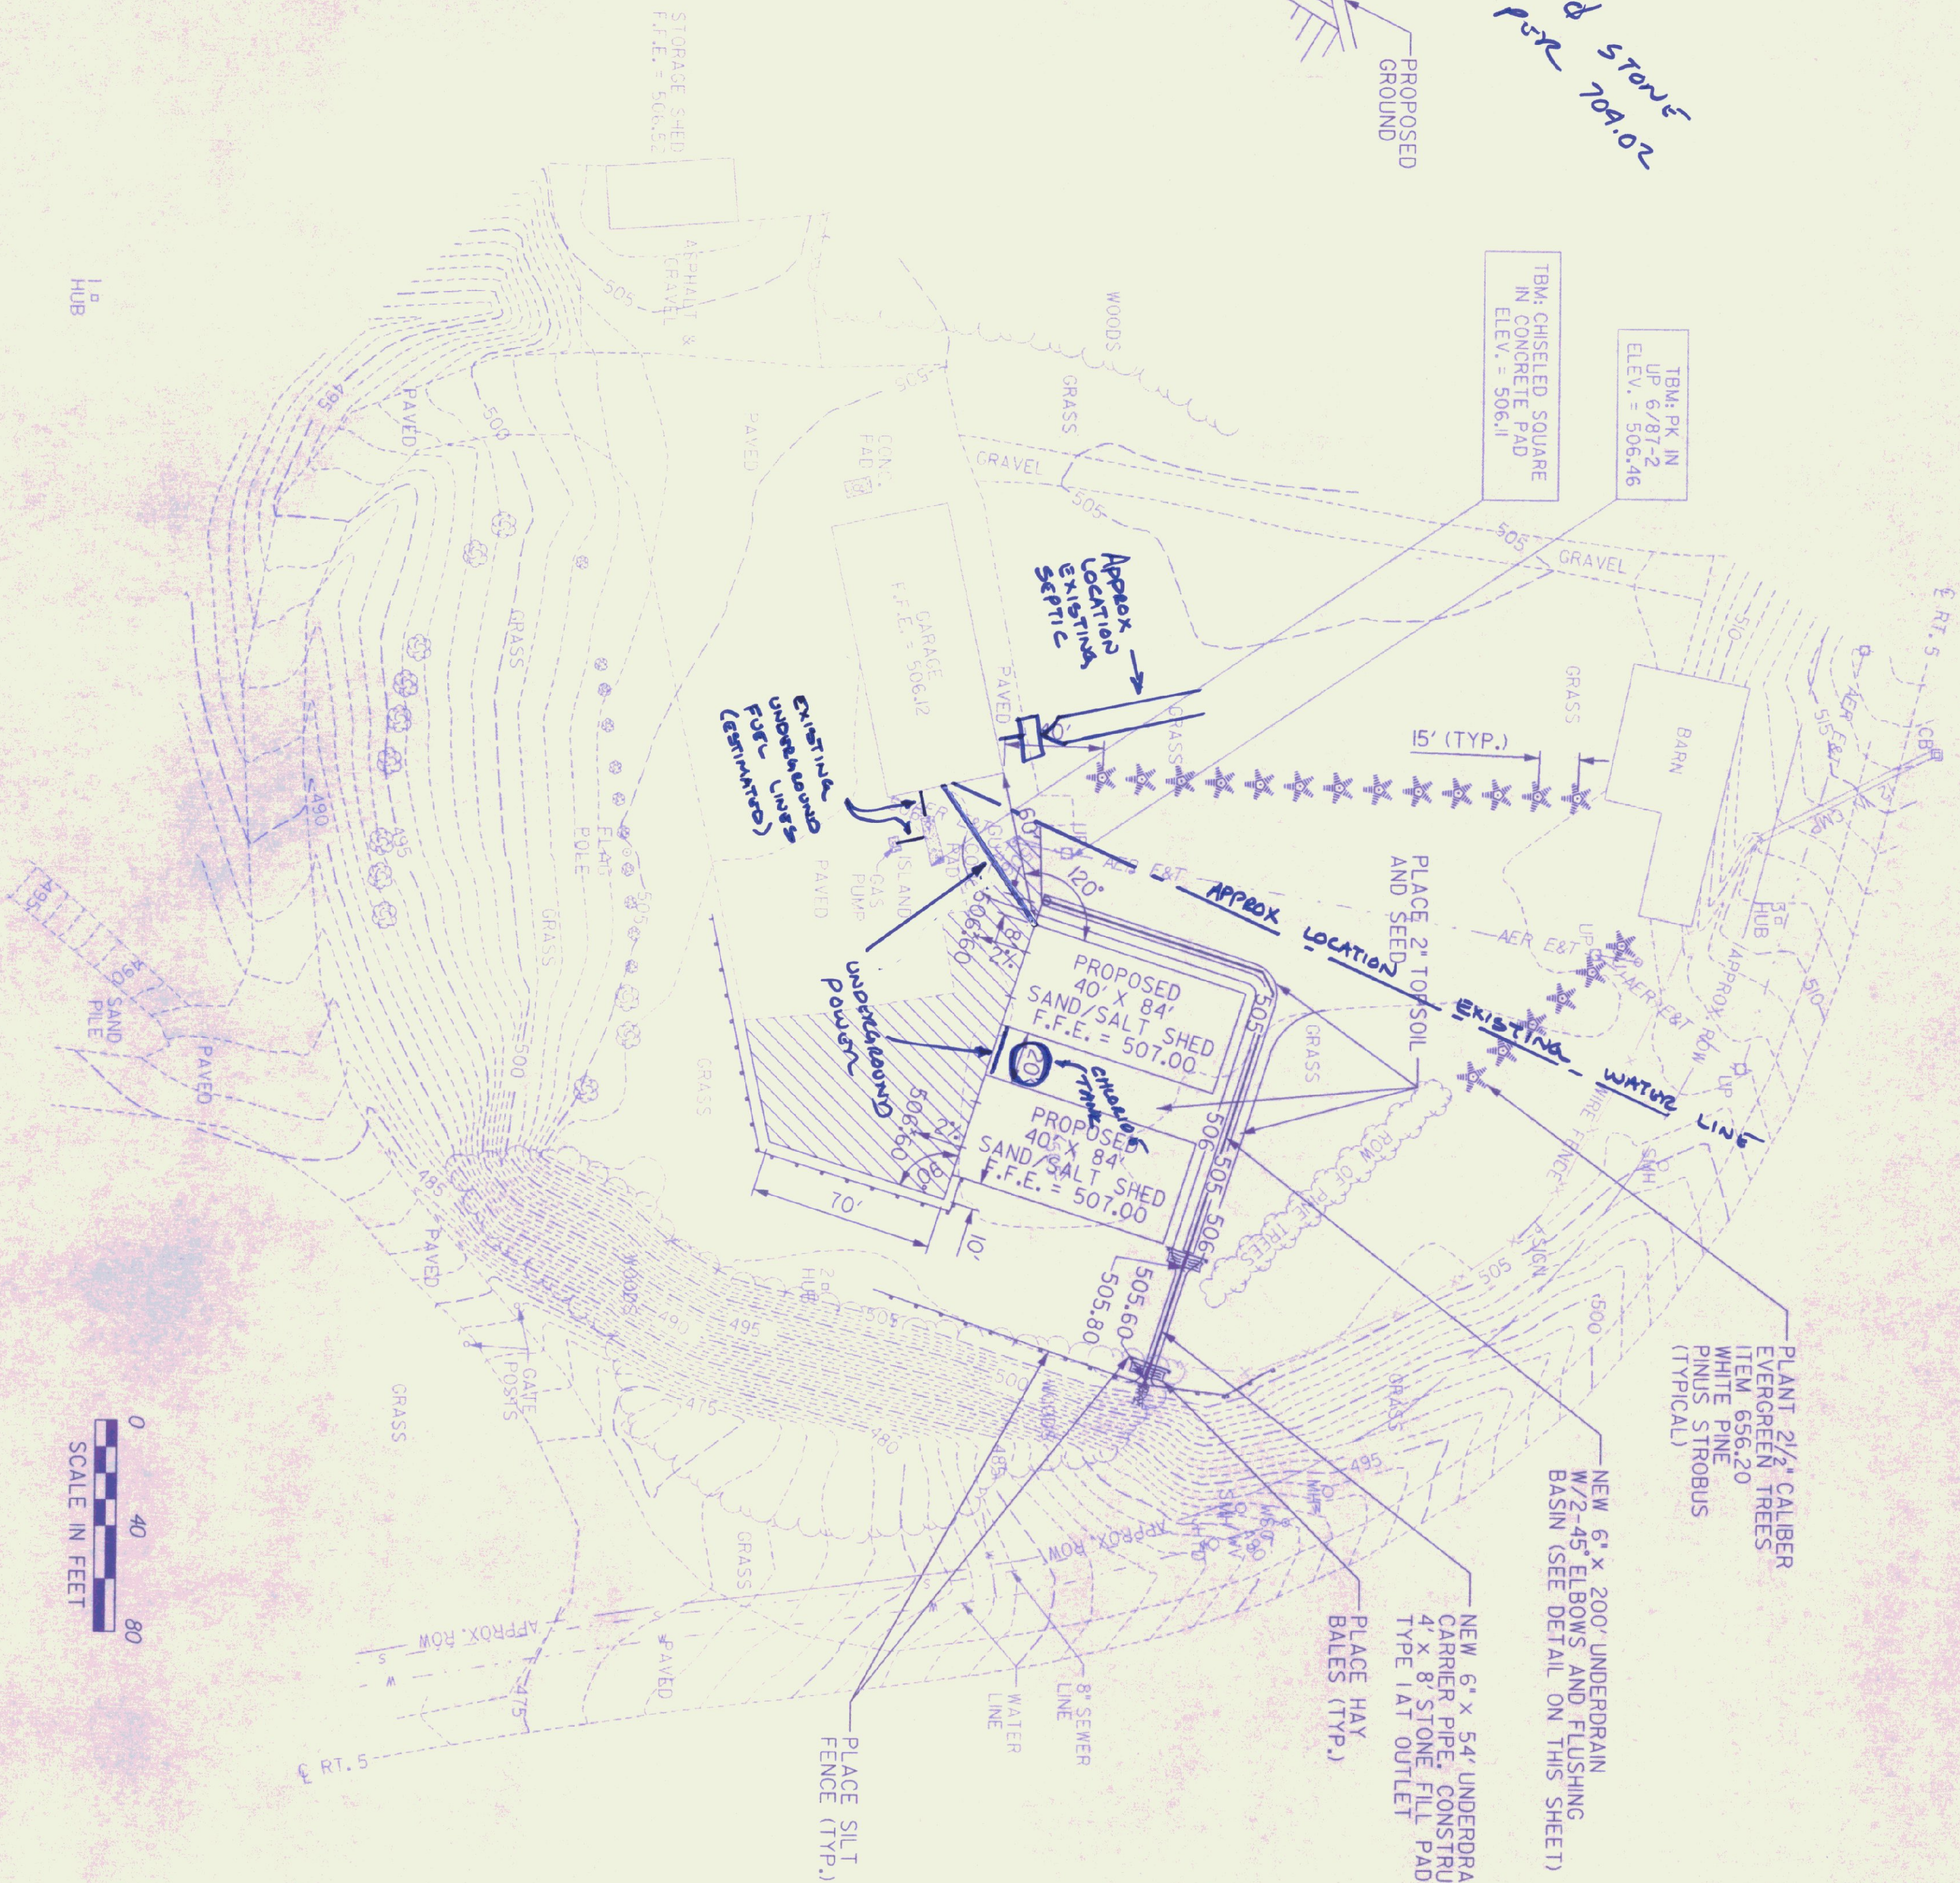

RIGHT OF WAY
FROM A PLAN DATED AUG. 1, 1983 TITLED
"FIVE BAY GARAGE DISTRICT 4, WINDSOR
VERMONT" AS PROVIDED BY THE VERMONT
AGENCY OF TRANSPORTATION, R.O.W.
INFORMATION IS SHOWN FOR GRAPHICAL
PURPOSES ONLY AND SHOULD BE CONSIDERED
APPROXIMATE.

10
HUB

0 40 80
SCALE IN FEET

LEGEND



CONSTRUCT PAVED DRIVE WITH 12" SUBBASE
OF CRUSHED GRAVEL (FINE GRADED) AND
PAVE WITH 3" BCP. EXCAVATION FOR THIS
AREA SHALL BE PAID AS ITEM 203.15,
COMMON EXCAVATION.

N
MAG 1998

FOR REVIEW ONLY
NOT FOR CONSTRUCTION

PROJECT:	WINDSOR SALT SHED	PROJECT NO.:	STP SALT(17)
DESIGN FILE NAME:	98264bdr.dgn	PLOT DATE:	05 MAR 1999
IPARM FILE NAME:		SURVEY DATE:	11/98
SURVEYED BY:	C.D. CONSULTING ENGINEERS	DRAWN BY:	JP
SQUAD LEADER:	J. WARNER	SHEET:	50-2