


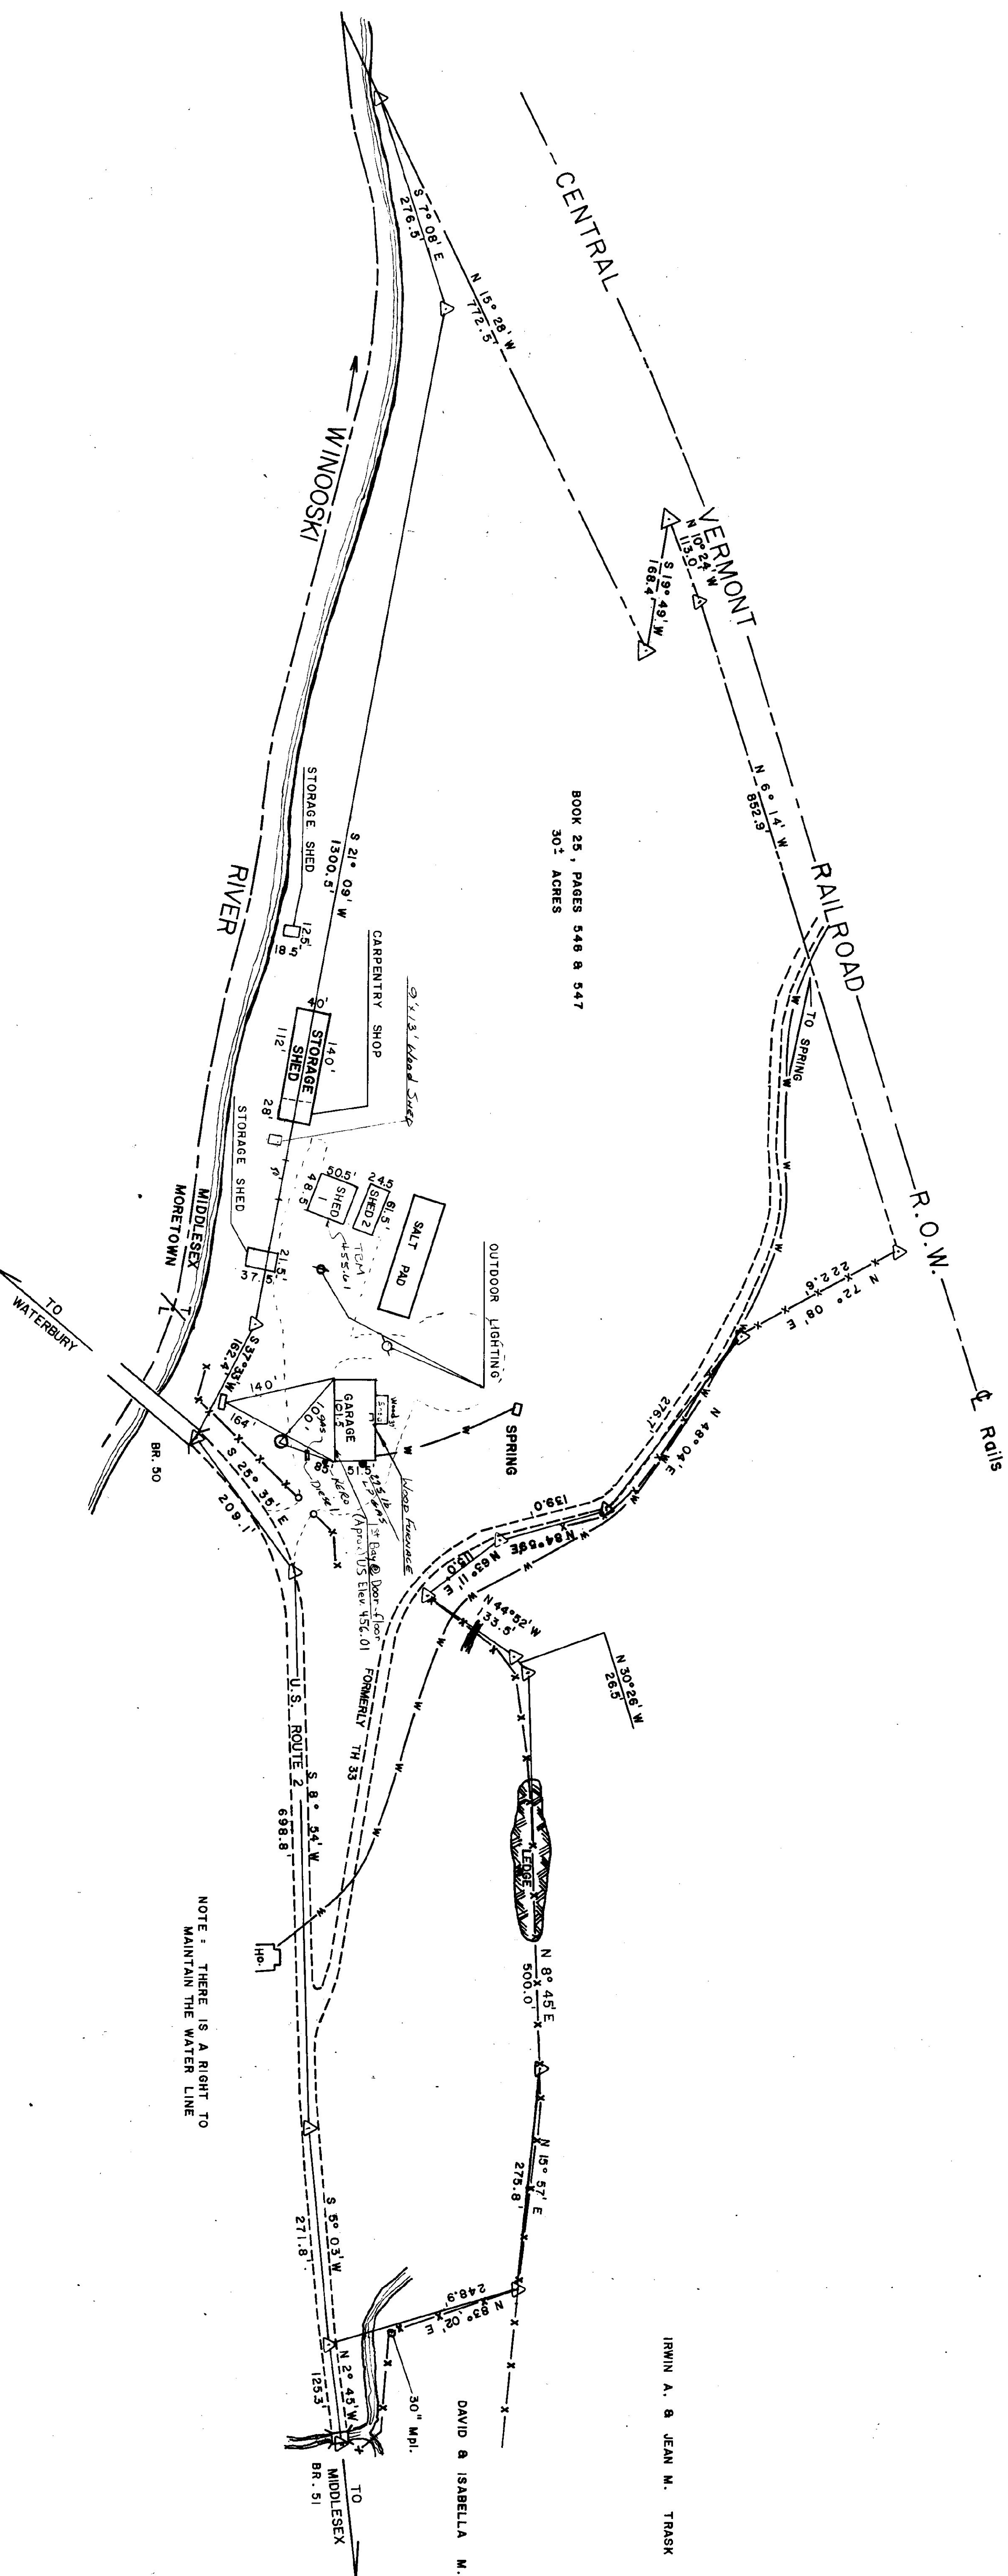

IRWIN A. & JEAN M. TRASK

DAVID & ISABELLA M. AUBERTIN

NOTE : THERE IS A RIGHT TO
MAINTAIN THE WATER LINE



STATE OF VERMONT	
DEPARTMENT OF HIGHWAYS	
DISTRICT NO. 6	
MIDDLESEX GARAGE PROPERTY	
TOWN OF MIDDLESEX, VERMONT	
SCALE 1" = 100'	