


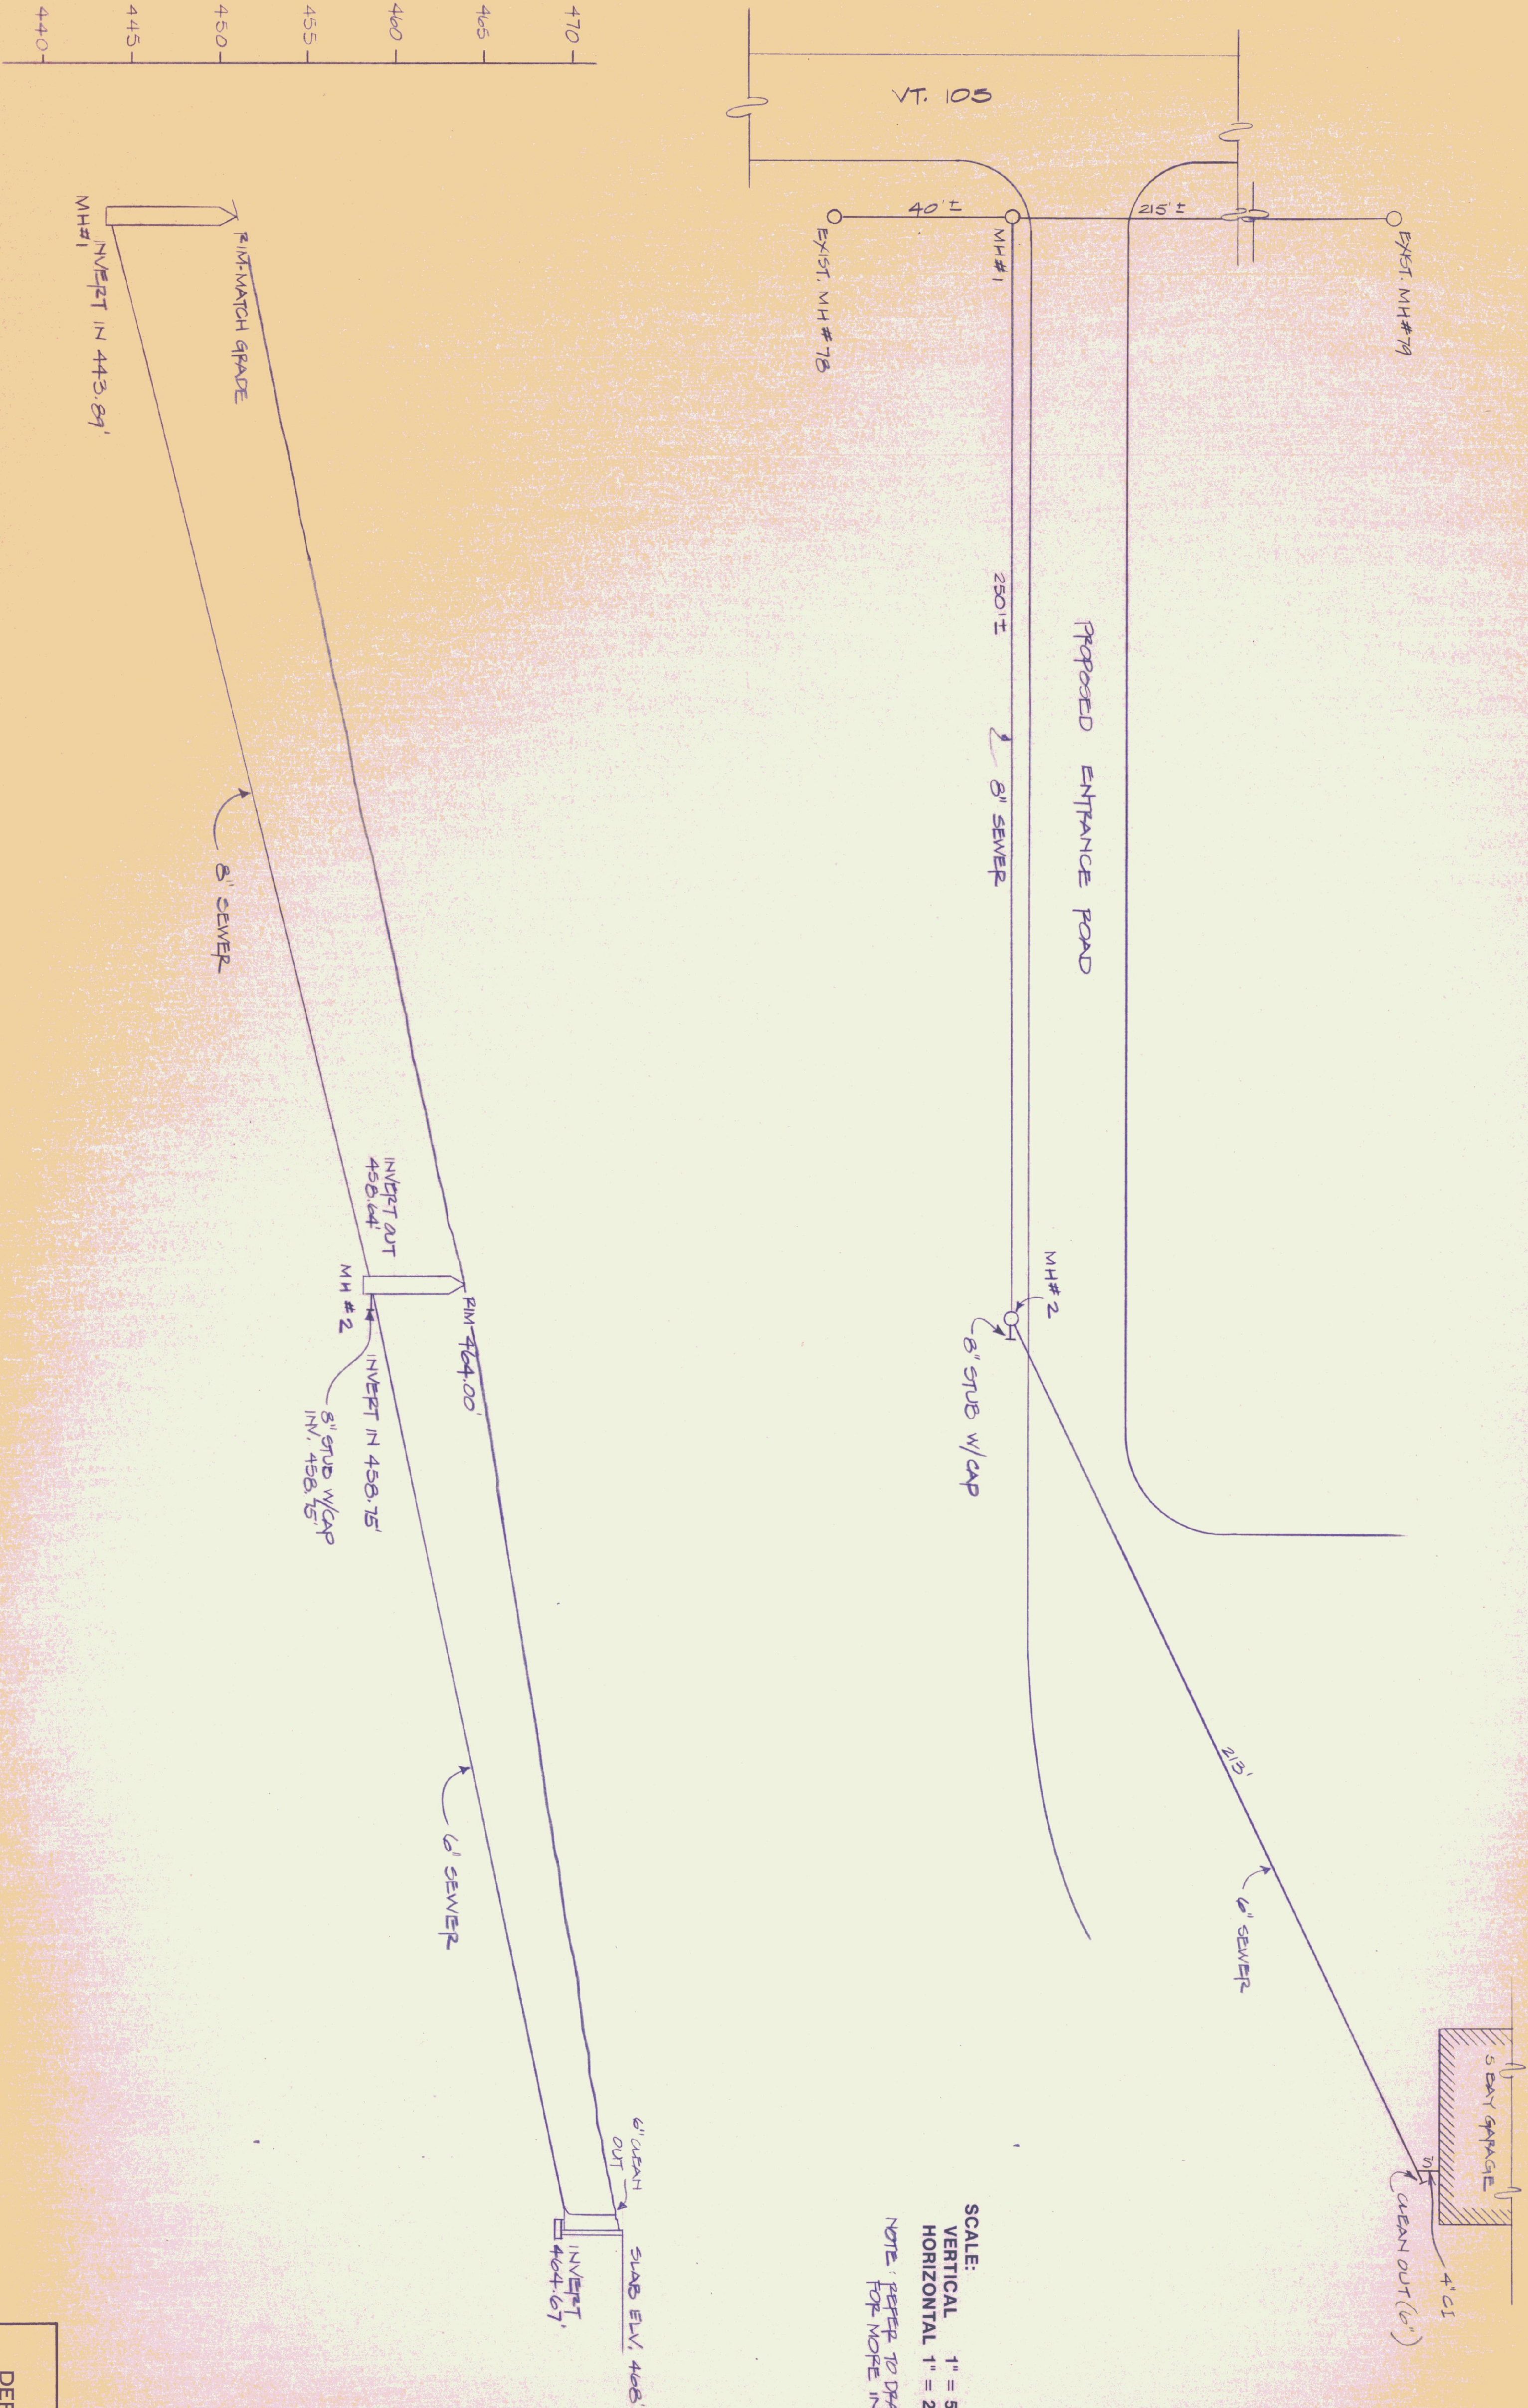

SCALE:
VERTICAL 1" = 5'-0"
HORIZONTAL 1" = 20'-0"
NOTE: REFER TO DRAWING SD-1 & SD-2
FOR MORE INFORMATION

STATE OF VERMONT
DEPARTMENT OF STATE BUILDINGS
AGENCY OF ADMINISTRATION
MONTPELIER, VERMONT

SEWER LINE PLAN & PROFILE
VERMONT AGENCY OF TRANSPORTATION
5 BAY MAINTENANCE GARAGE
VERMONT

DATE:	SCALE:	REVISIONS:	DWG. NO.
MAY 20, 1991	AS NOTED		P-4
DRAWN BY:	APPROVED BY:		20 OF 24
A. POULIN			