
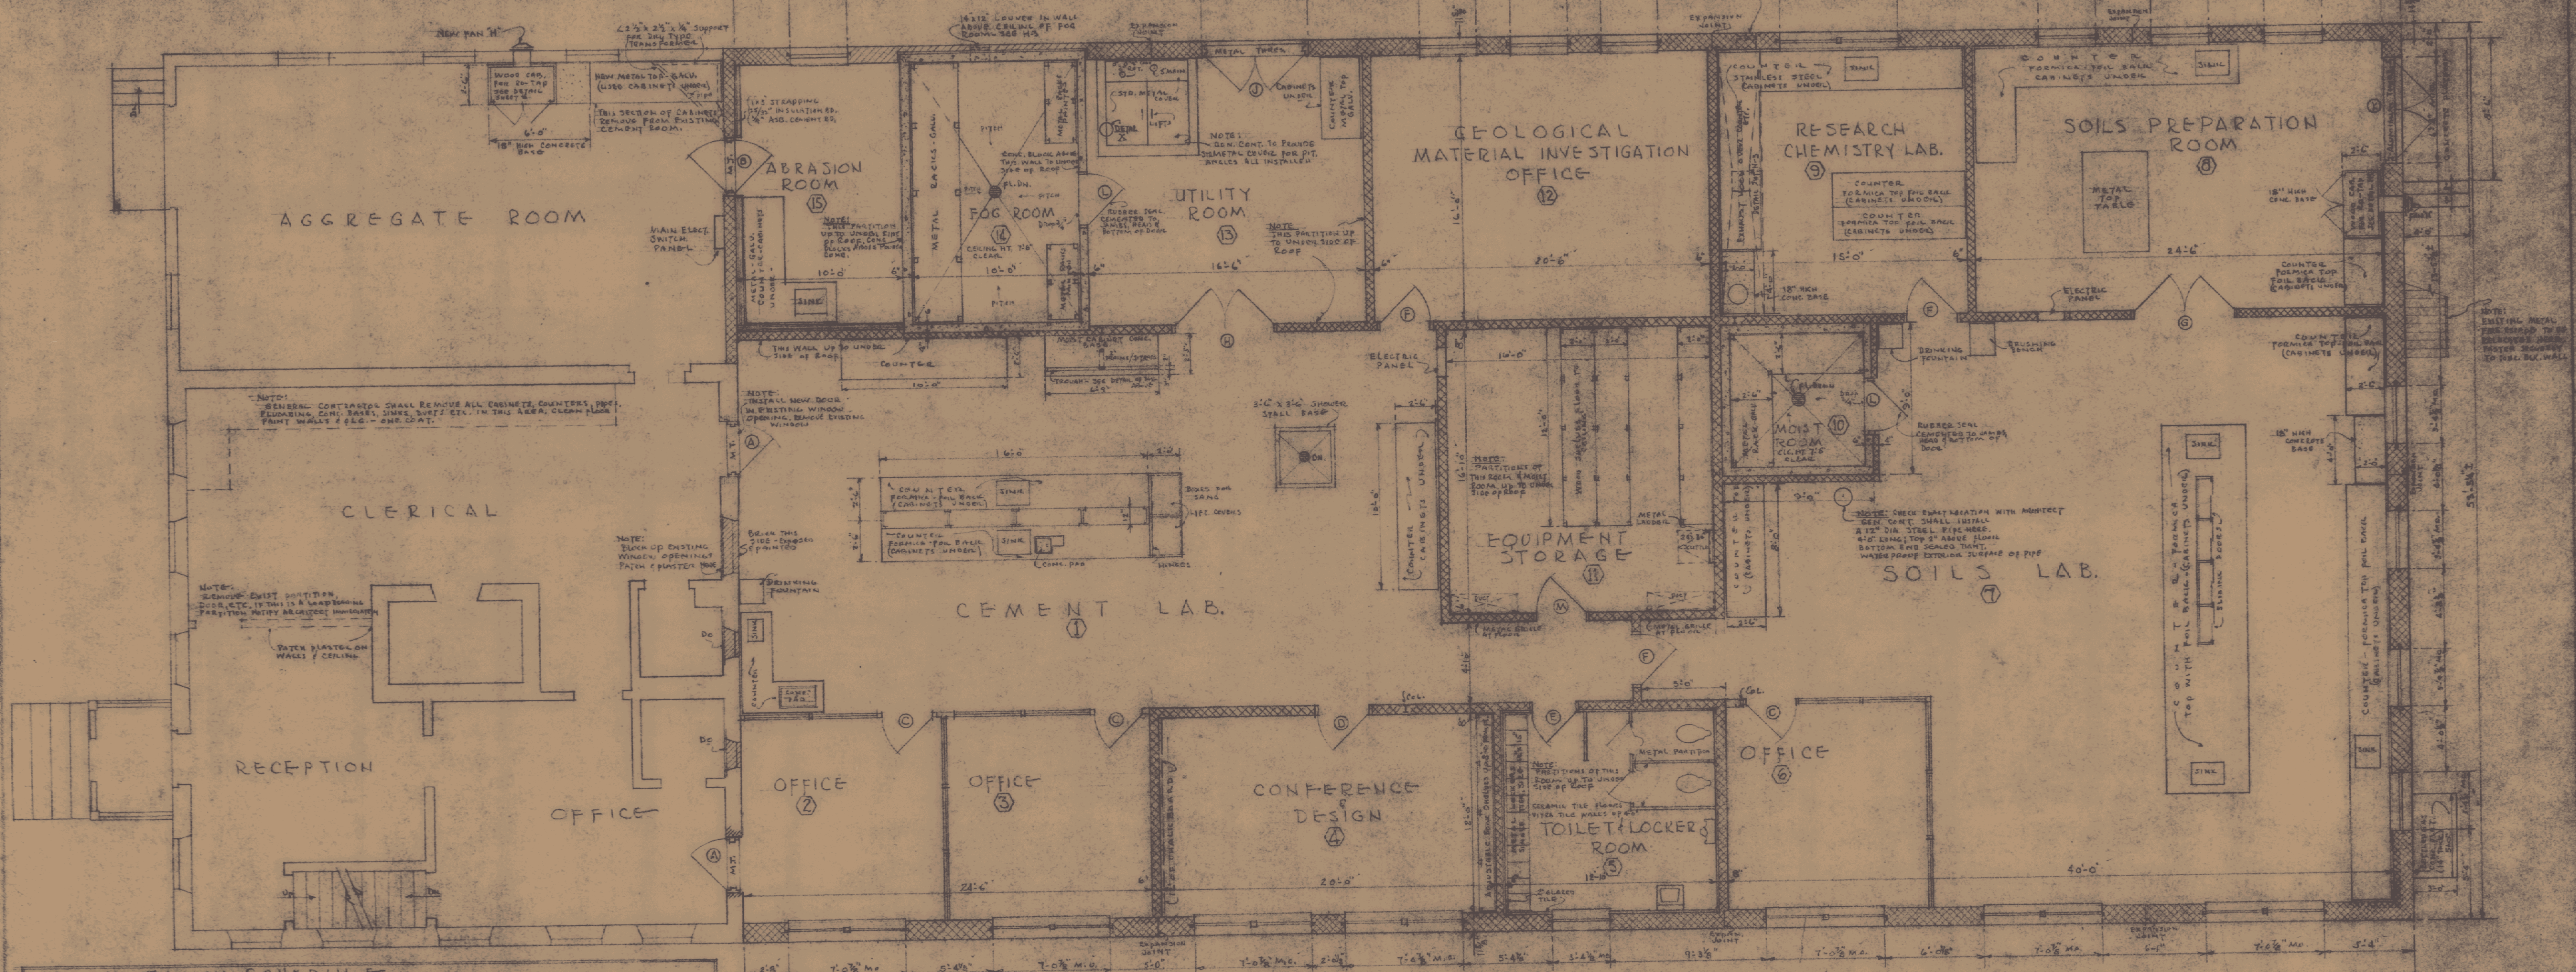
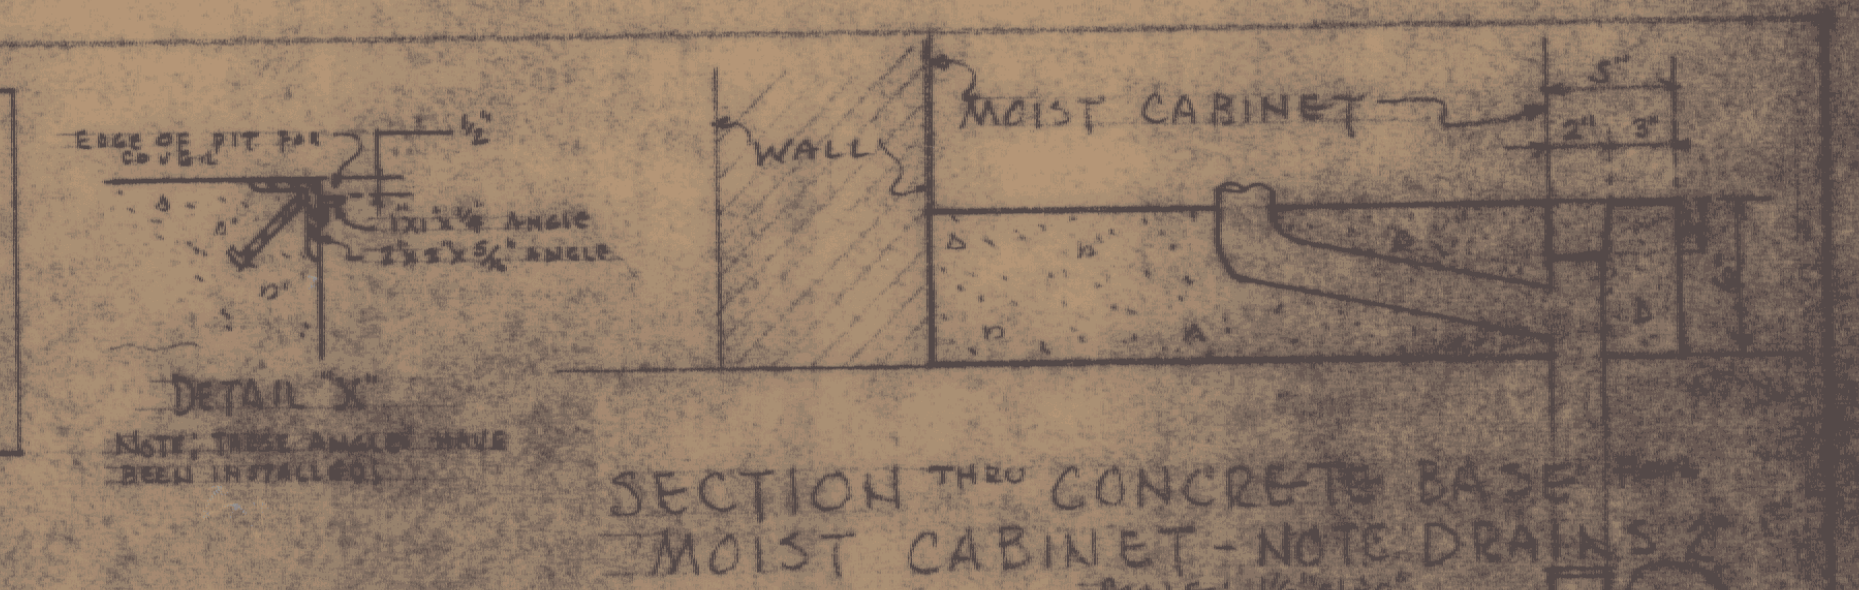


DOOR AND HARDWARE SCHEDULE FOR ADDITION				
TYPE	SIZE	NO. REQ'D	REMARKS	HARDWARE REQ'D
A	3'-0" x 7'-0" x 1 1/4"	2	HOLLOW METAL - 3070-S; FULL FLUSH	PASSAGE LATCH - BOTH SIDES
B	3'-0" x 7'-0" x 1 1/4"	1	HOLLOW METAL - 3070-M; PANEL & WOOD HOLLOW CORE	PASSAGE LATCH - BOTH SIDES
C	3'-0" x 7'-0" x 1 1/4"	2	HOLLOW METAL - 3070-S; FULL FLUSH - PUSH NO. 1441	WITH LOCKING HANDLE

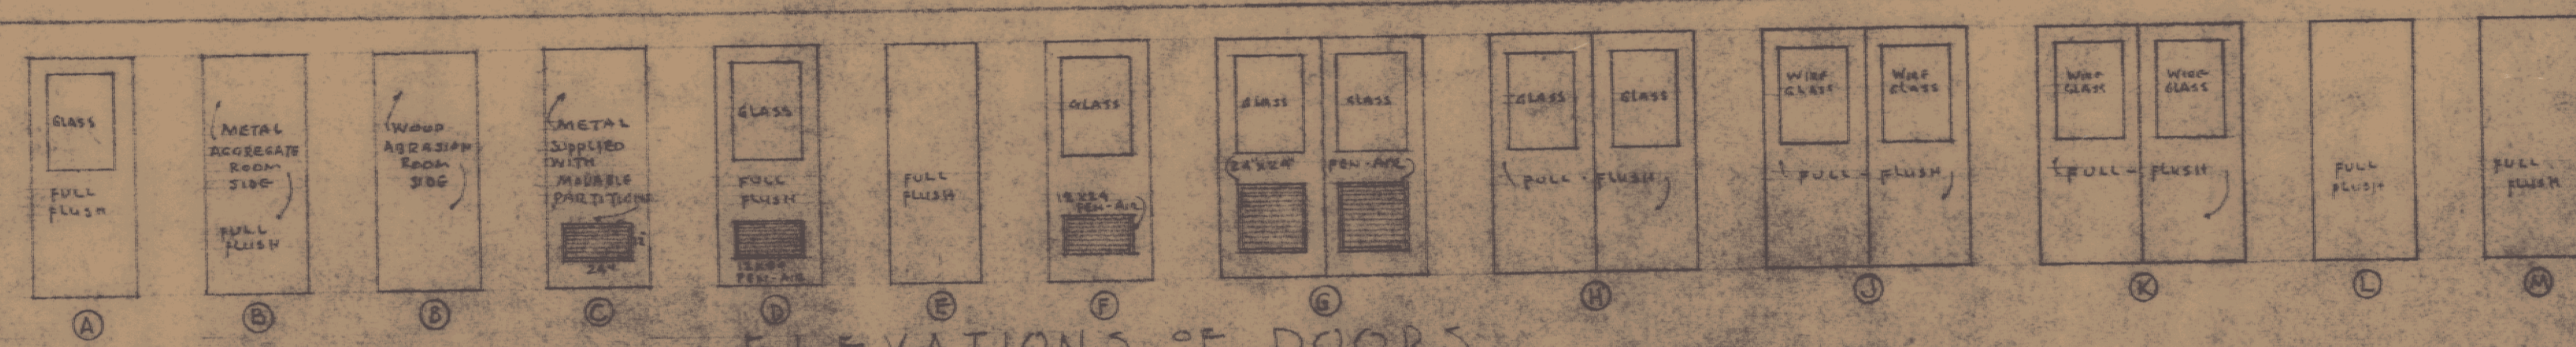

ROOM FINISH SCHEDULE									
ROOM	LAB.	OFFICE	CONF.	TOILET	LOCKER	STORAGE	LAB.	LAB.	LAB.

SPECIAL CONDITIONS: NOTES.

ROOM NO. 15: CONCRETE BLOCK WALLS (TWO WALLS - SEE PLANS) TO BE STRAPPED WITH 1/2" x 12" OF 2" THICK COVERED WITH 1/2" SHEATHING AND THIS SHEATHING COVERED WITH 1/2" ASBESTOS. CEMENT BOARD, CHAMFERED WEATHER STRIP UNDER WOOD DOOR.

REGISTERED ARCHITECT
STATE OF VERMONT

ADDITION TO VERMONT STATE HIGHWAY LABORATORY
MONTPELIER, VERMONT

GORDON G. WOODS
ARCHITECTS
ST. JOHNSBURY, VERMONT

602

2