


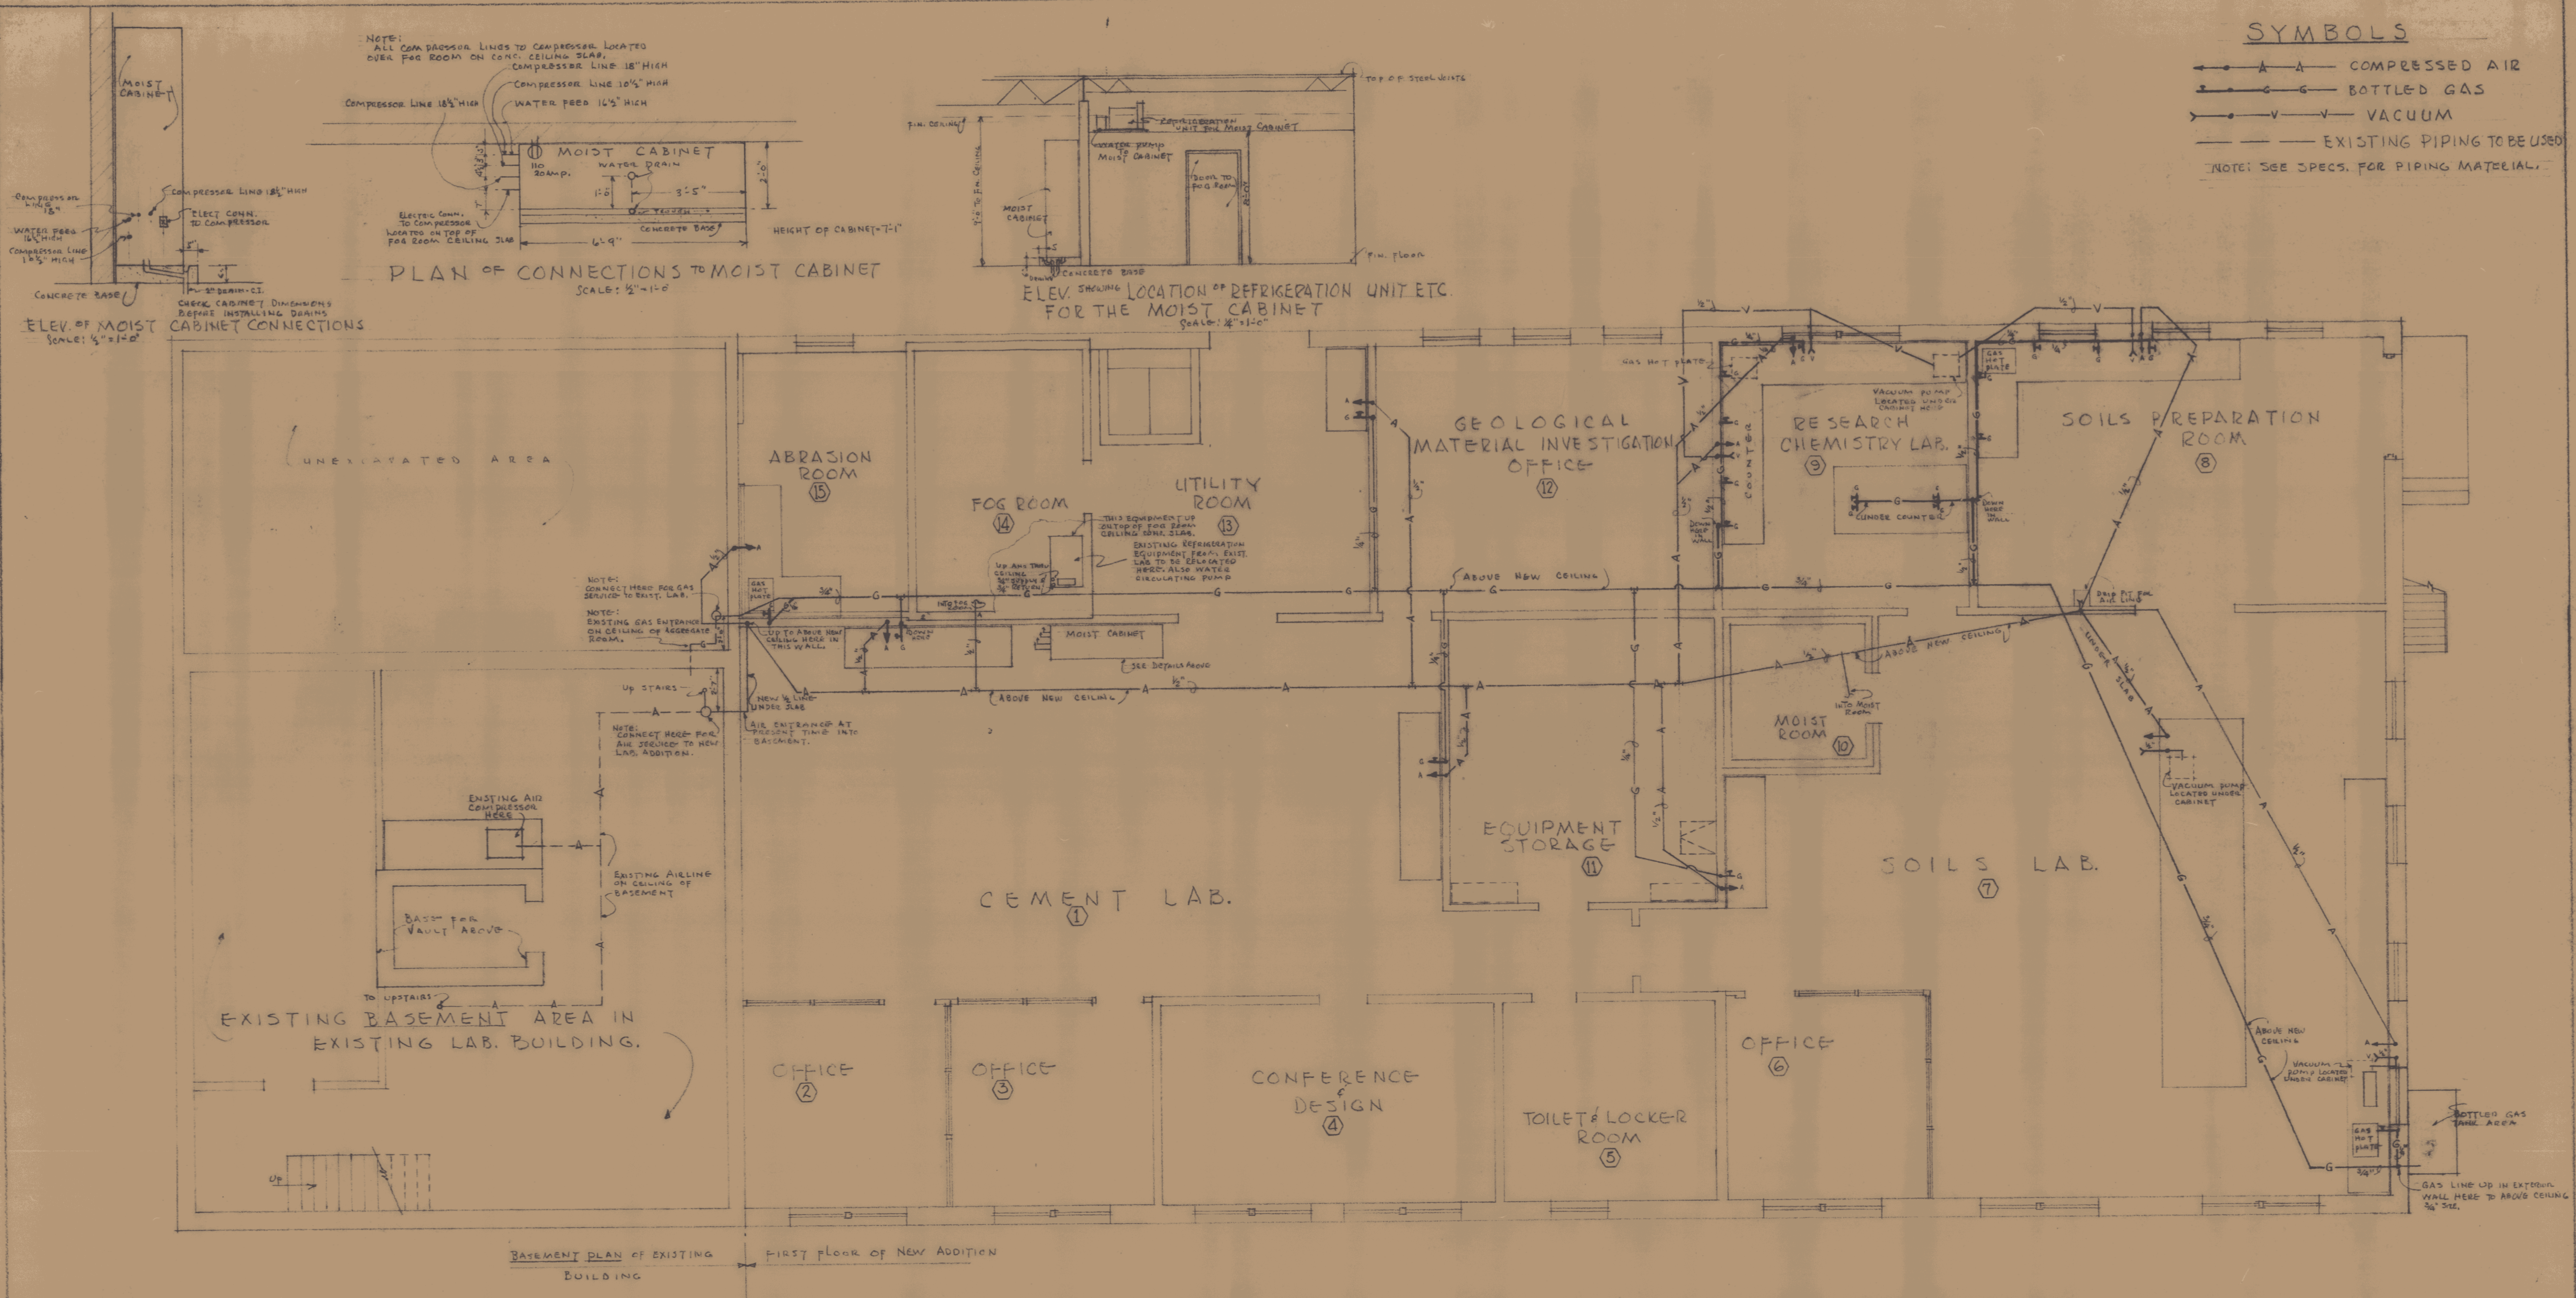

ADDITION TO VERMONT
STATE HIGHWAY LABORATORY
MONTPELIER, VERMONT

GORDON G. WOODS
ARCHITECTS BY
ST. JOHNSBURY, VERMONT

DESIGNED BY
G.W.
DRAWN BY
M.W.
CHECKED BY
I.G.V.