
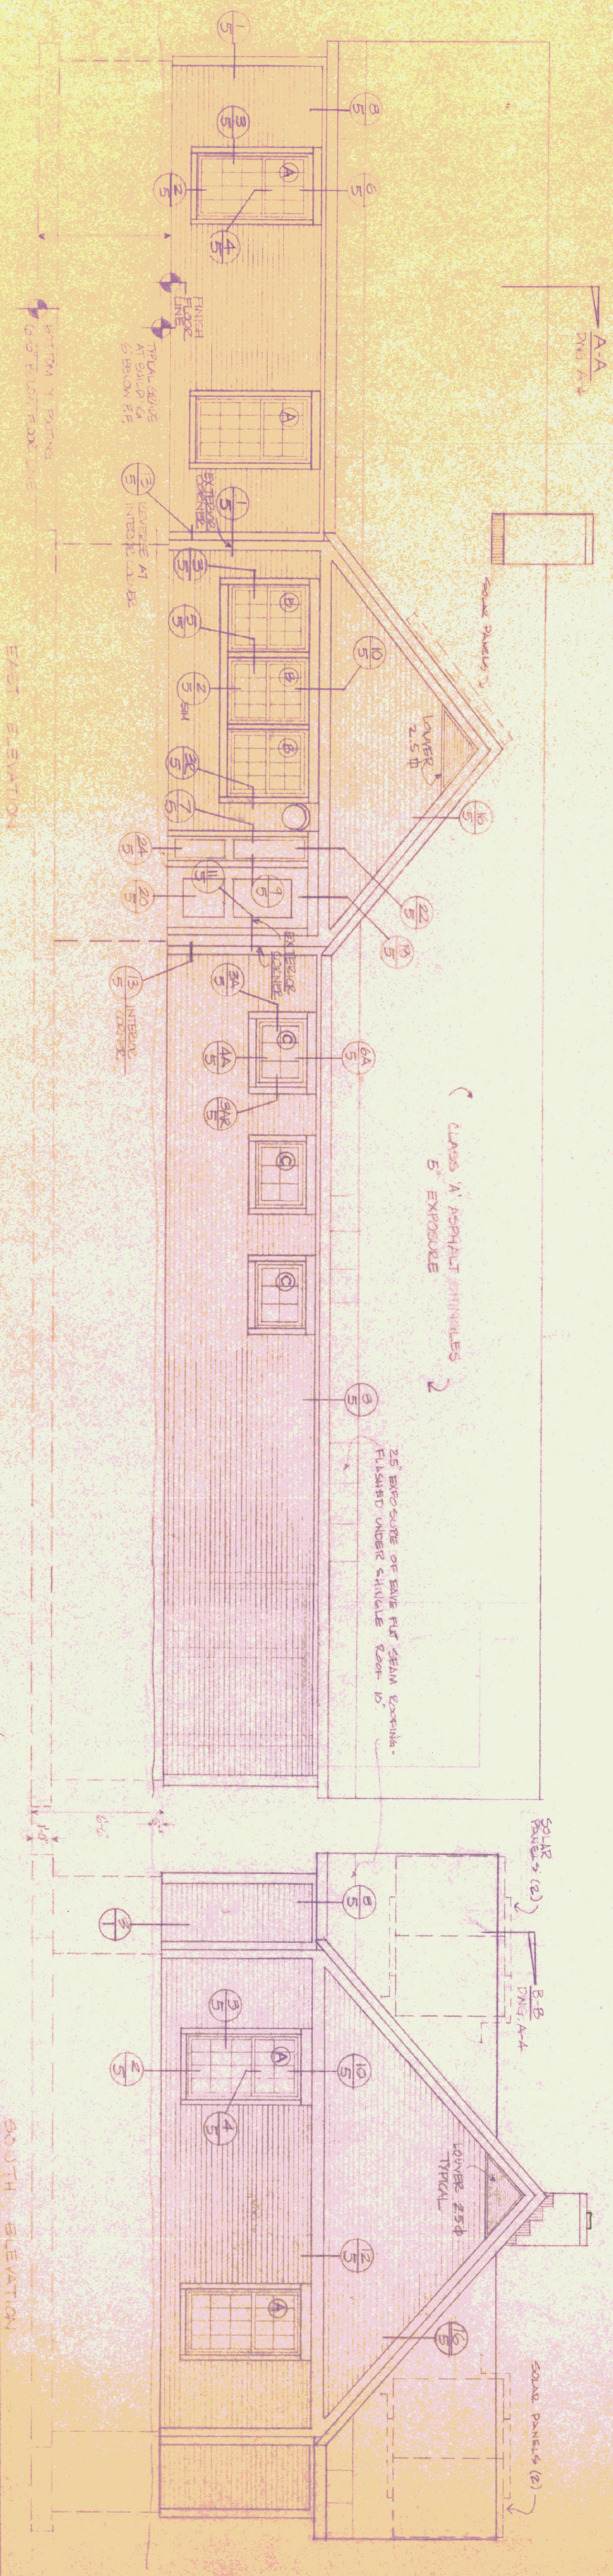


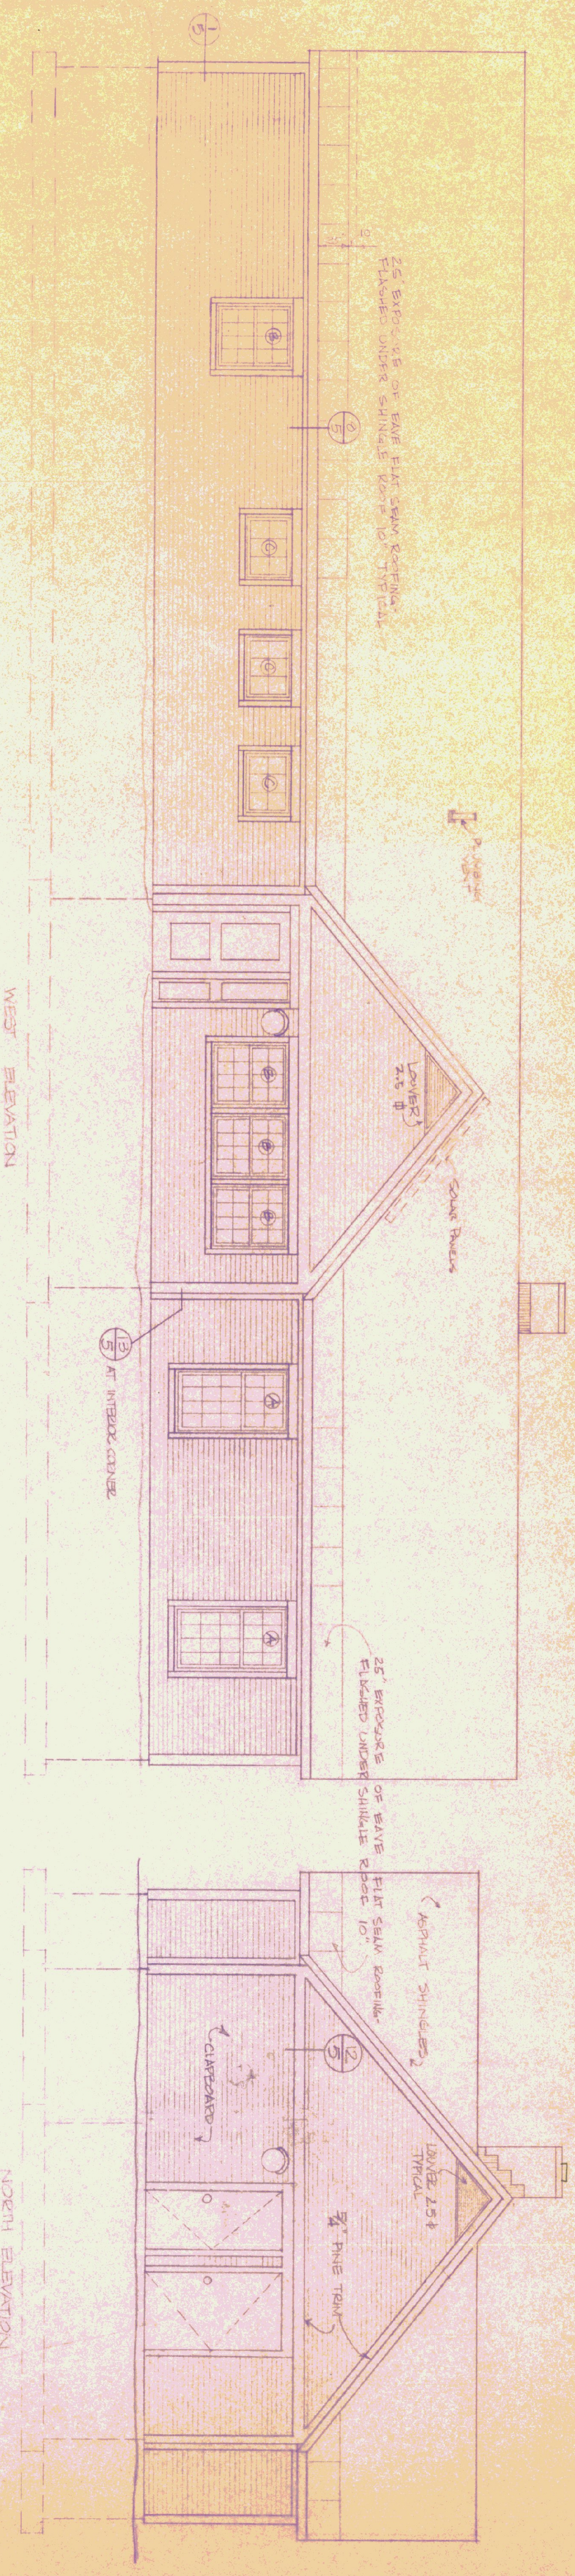

STATE OF VERMONT
DIVISION OF STATE BUILDINGS
AGENCY OF ADMINISTRATION
MONTPELIER, VERMONT

WELCOME CENTER, WATERFORD, VERMONT

ELEVATIONS

IR 93-1(5)

DATE: APRIL 16, 1982	SCALE 1/4" = 1'-0"	REVISIONS:	DWG. NO. A-3
DRAWN BY:	APPROVED BY:		7-01