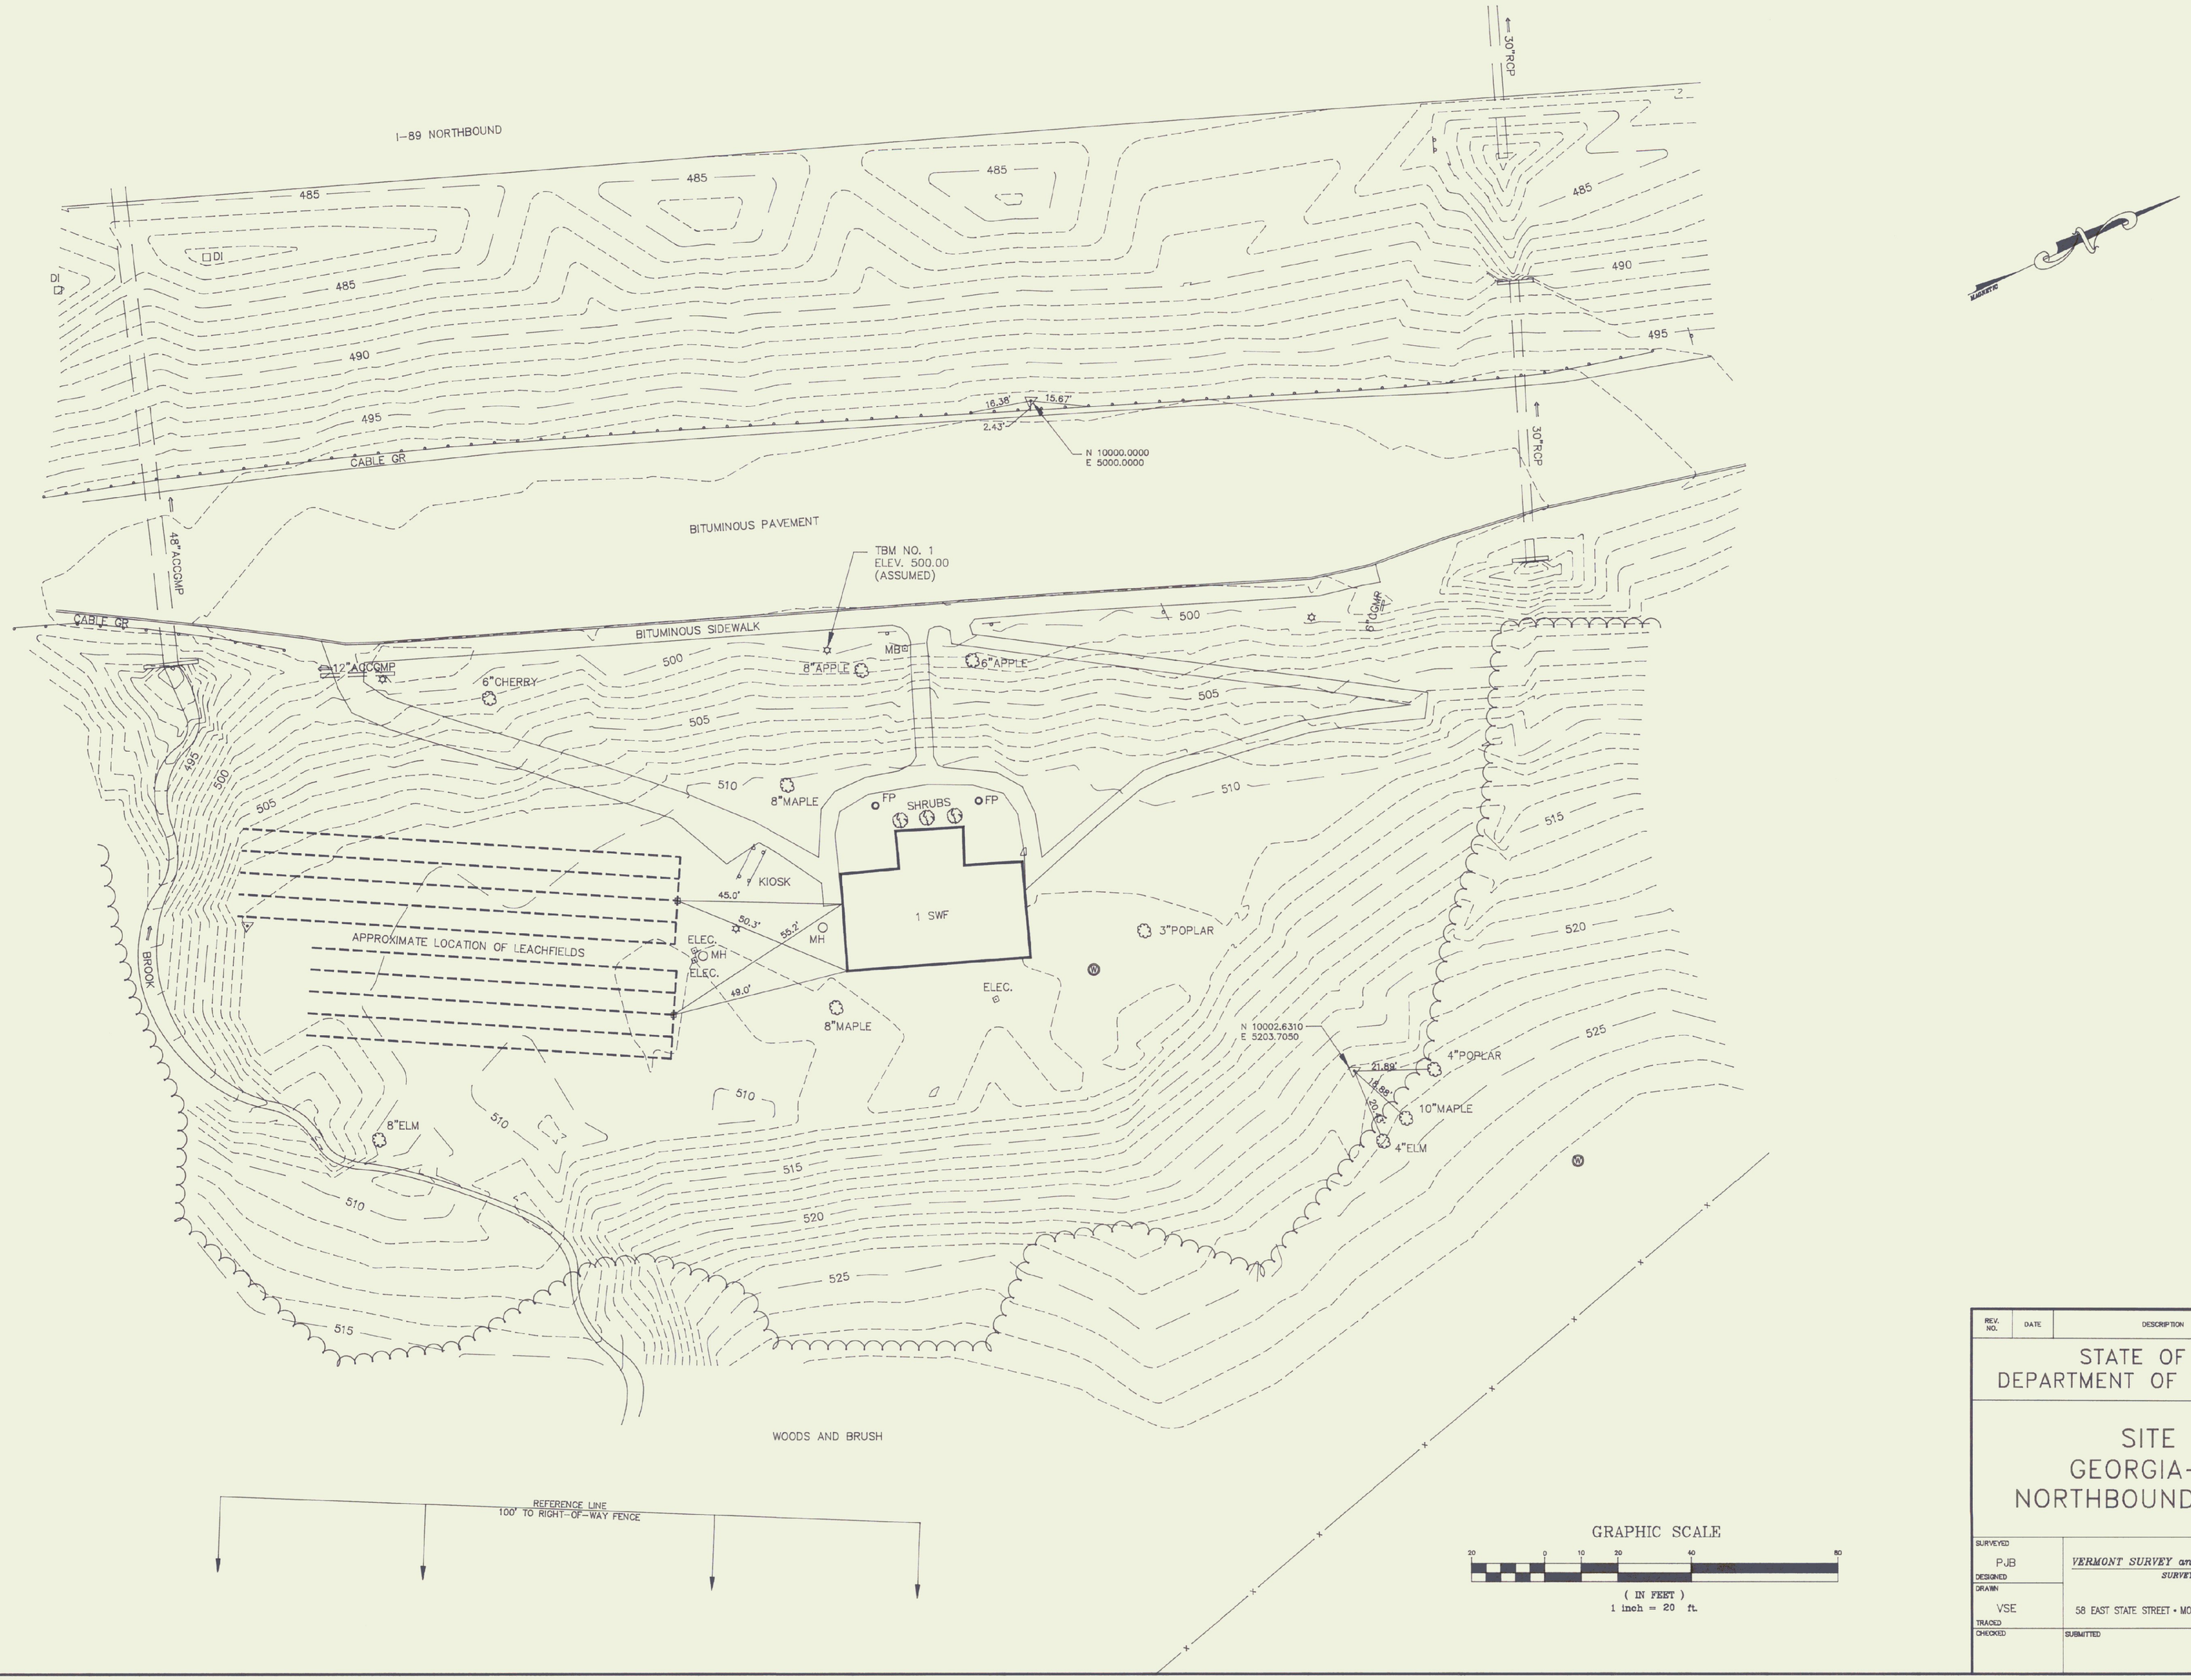

REV. NO.	DATE	DESCRIPTION	MADE BY	CHECKED BY	APPROVED BY

STATE OF VERMONT
DEPARTMENT OF STATE BUILDINGS

SITE PLAN
GEORGIA–FAIRFAX
NORTHBOUND REST AREA

SURVEYED: PJB	*VERMONT SURVEY and ENGINEERING, INC.* *SURVEYORS and CIVIL ENGINEERS*	SCALE: 1" = 20'
DESIGNED		
DRAWN: VSE	58 EAST STATE STREET • MONTPELIER, VERMONT • 05602	PROJECT NO.: 13994
TRACED		
CHECKED	SUBMITTED	DATE: DEC. 1994 — DRAWING NO.: 1 OF 1