


FRONT ELEVATION

SIDE ELEVATION

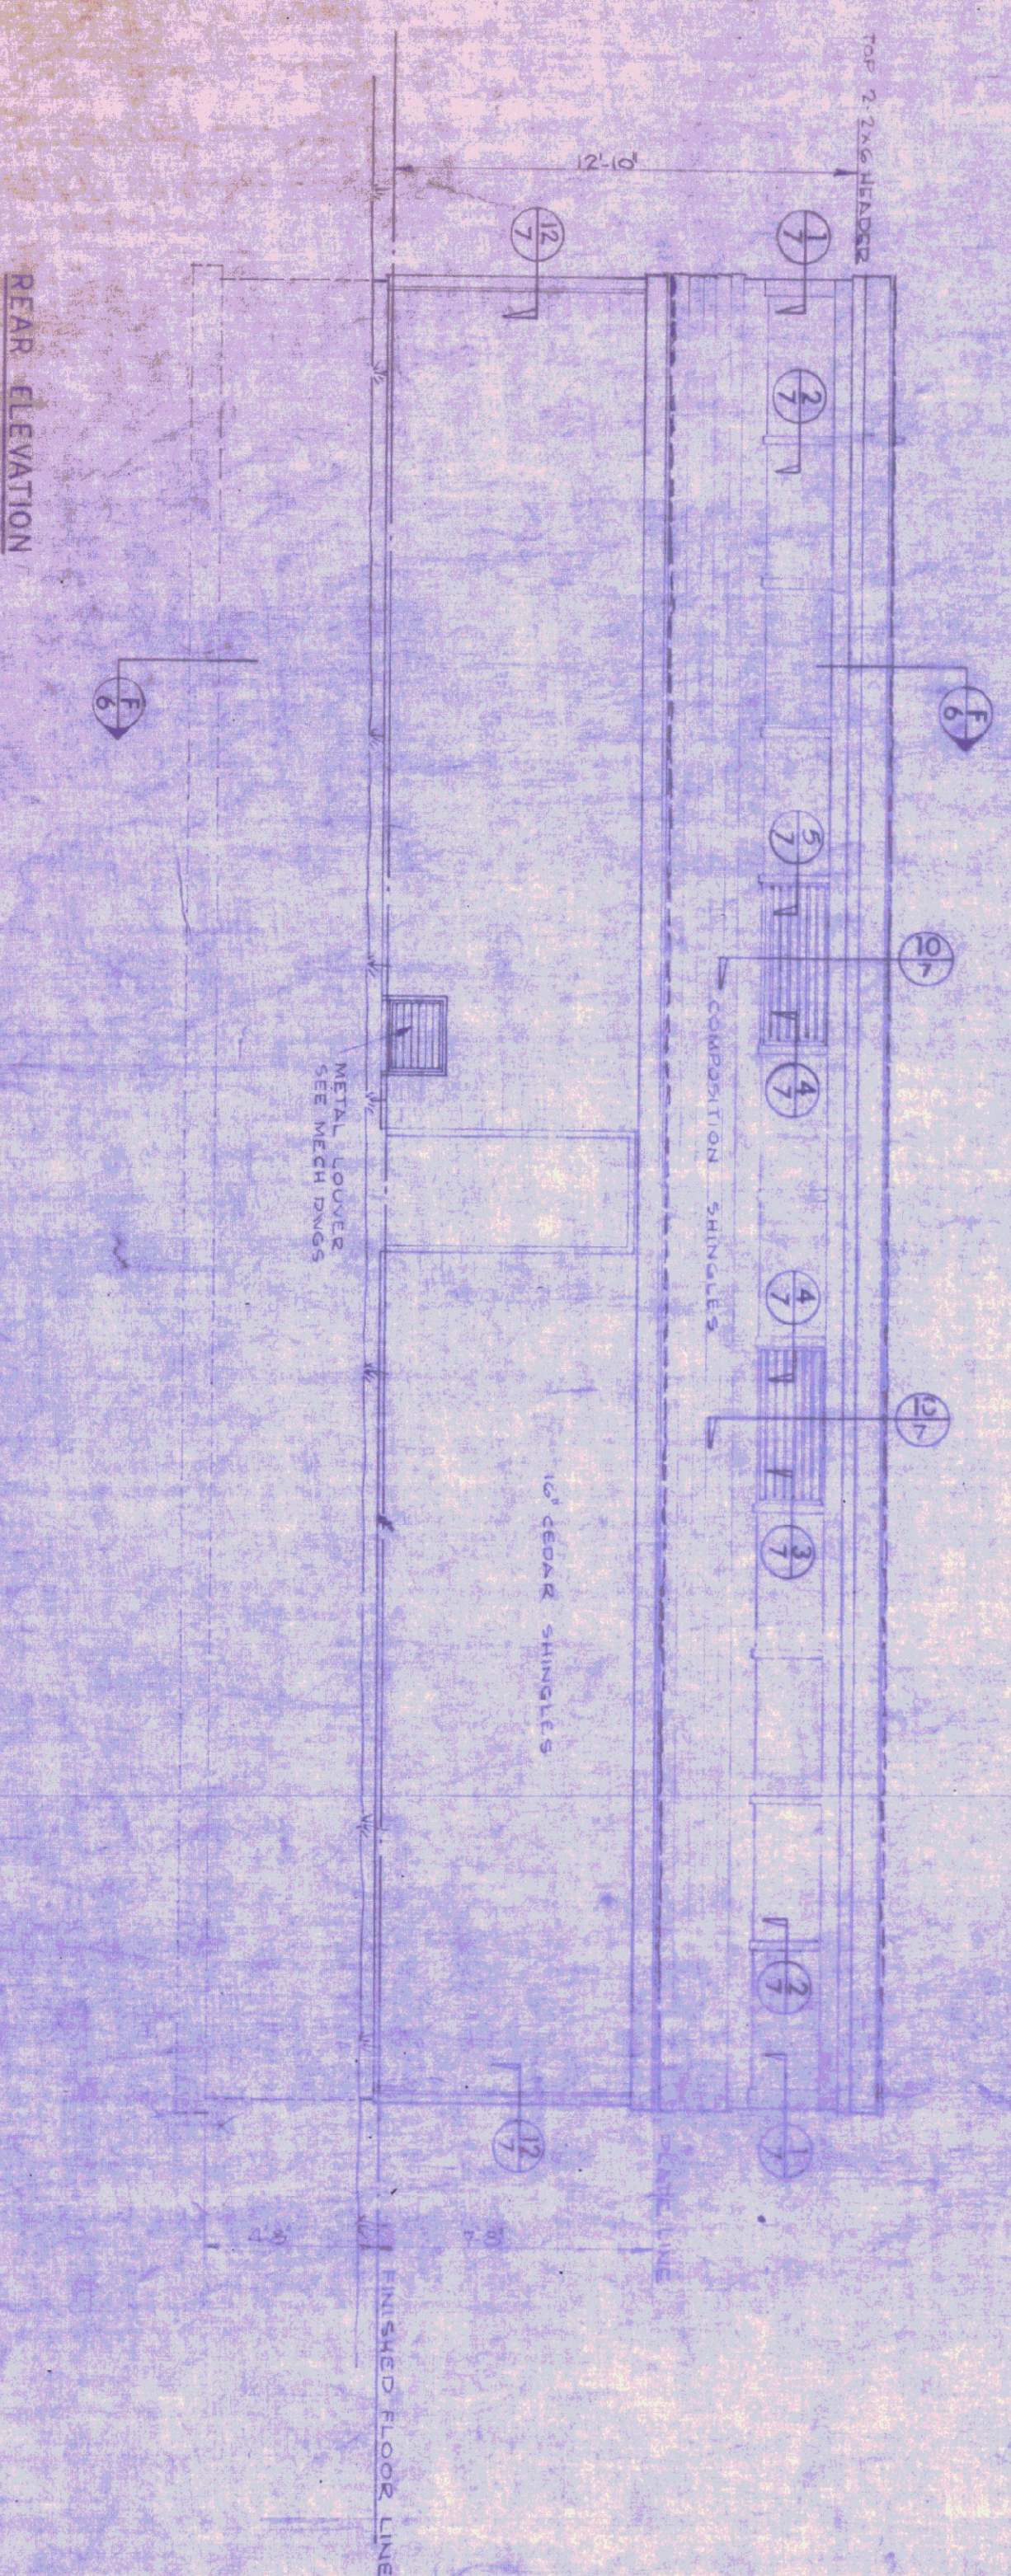

REAR ELEVATION