


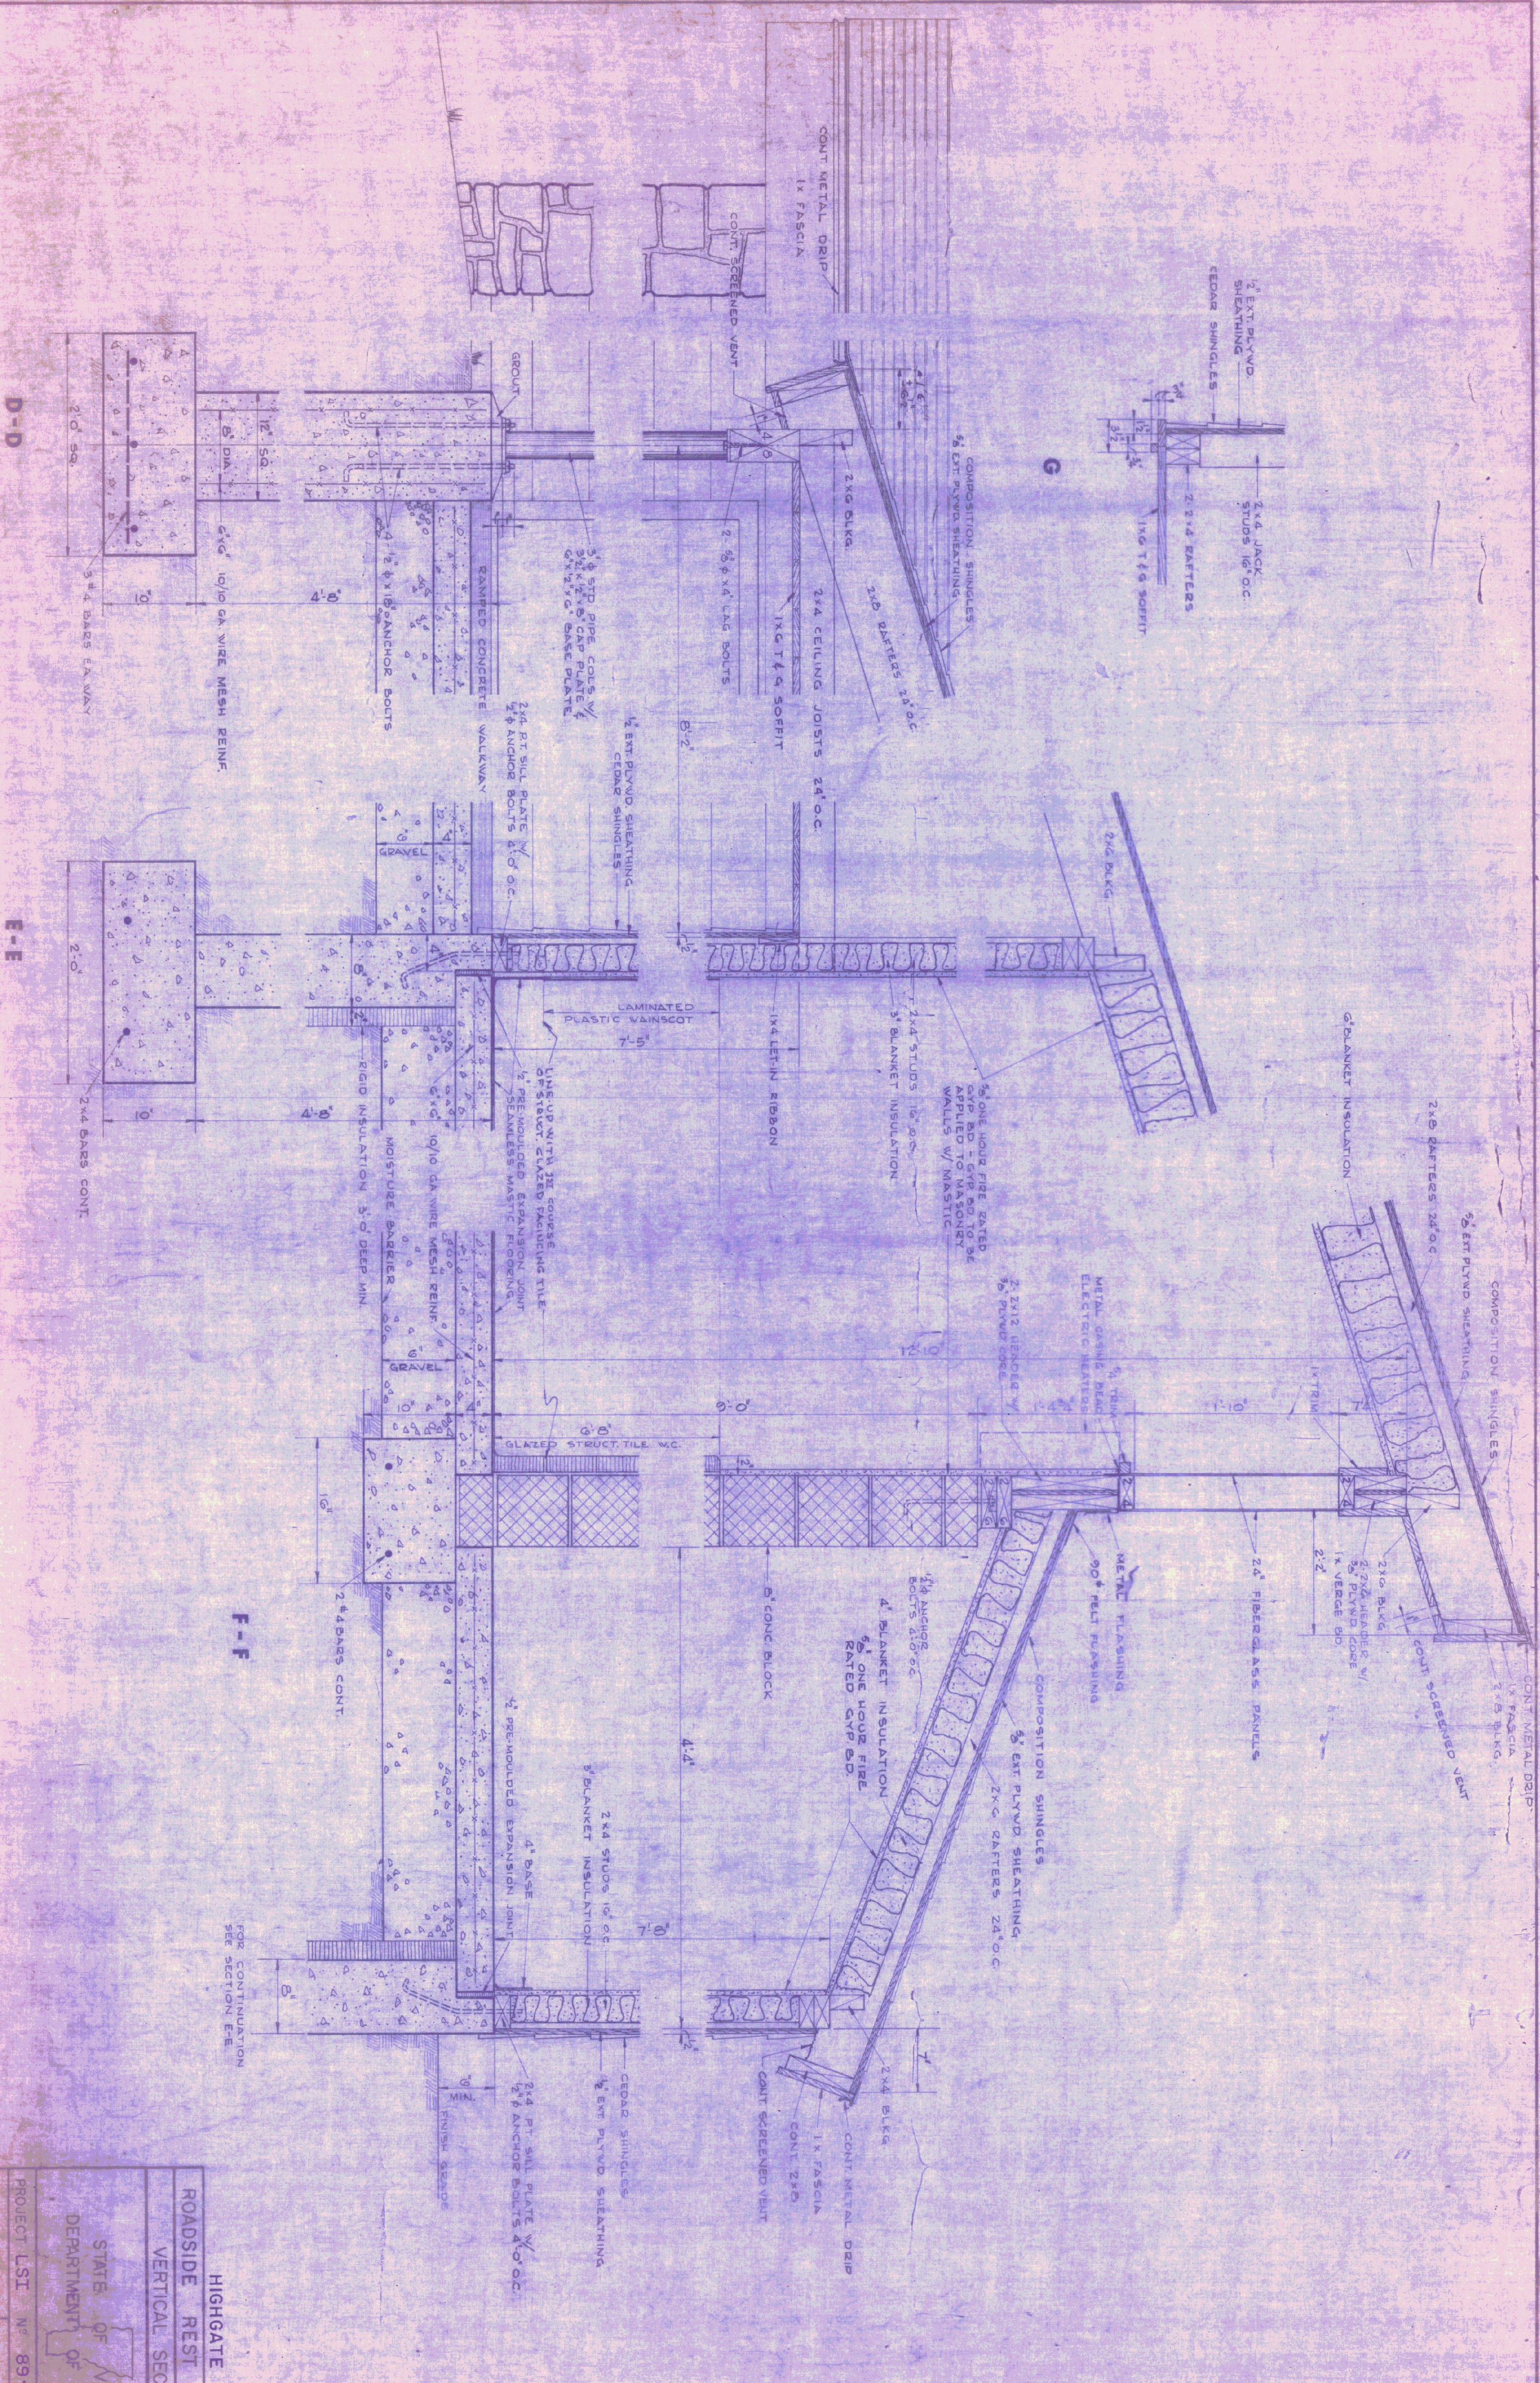

HIGHGATE
ROADSIDE REST FACILITIES
VERTICAL SECTIONS

STATE OF VERMONT
DEPARTMENT OF HIGHWAYS

PROJECT LSI No. 89-3 (3)
SCALE 1/2" = 1'-0"
SHEET 12 OF 40
6