






MS # 202

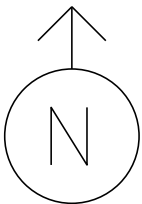

US 5 NORTH

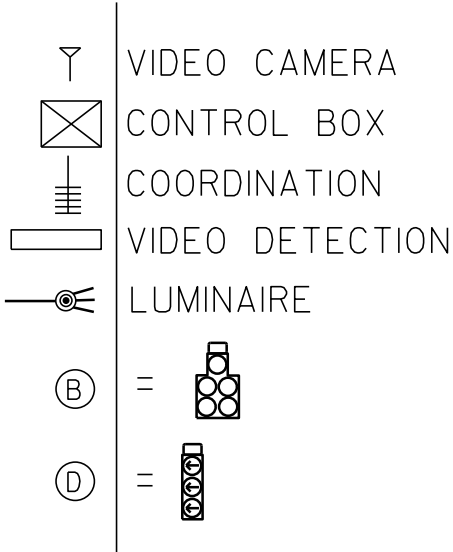


HANAFORDS

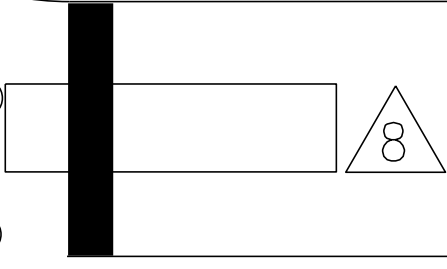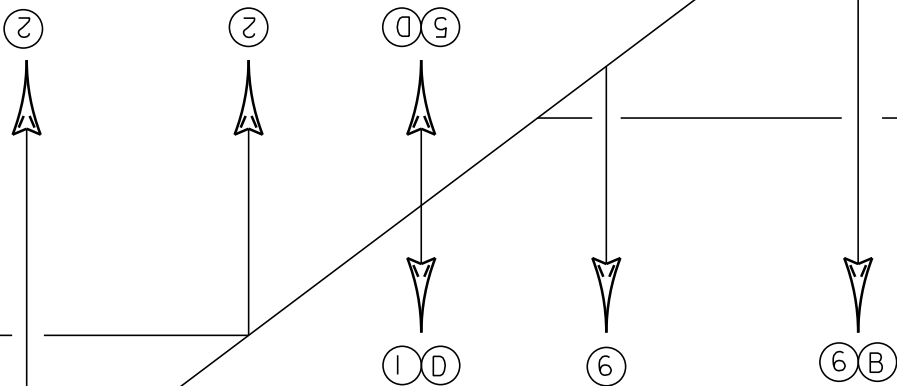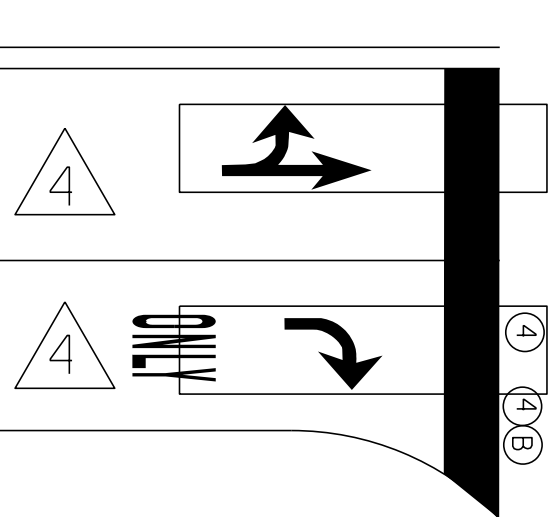


COLONIAL MOTEL

US 5 SOUTH

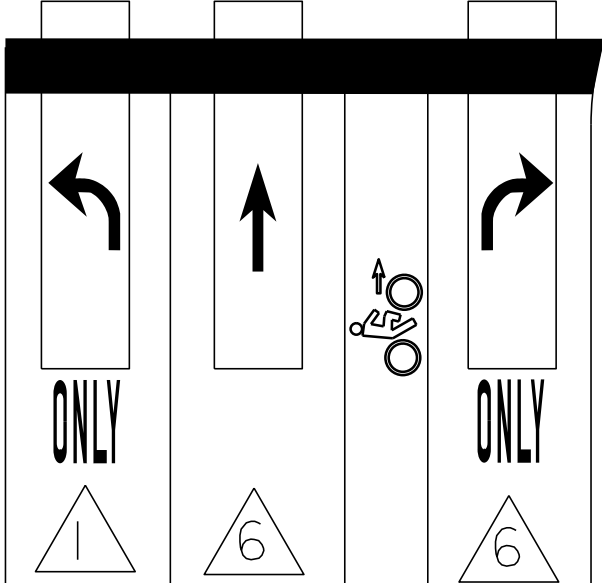

NOT TO SCALE

MS # 202

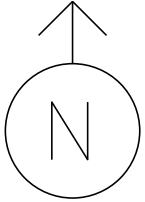


US 5 NORTH

HANAFORDS

11' 6' 11' 10' 11' 6'

LANE LINE 220' LANE LINE 220' LANE LINE 220'

ONLY ONLY ONLY

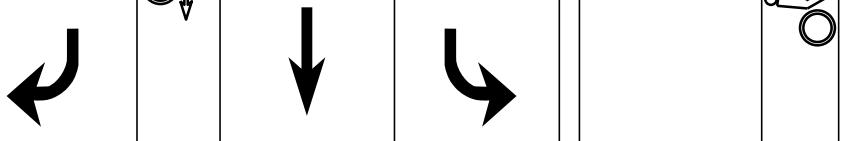

STOP BAR 38'

22'

STOP BAR 23'

11' LANE LINE 20'

11' ONLY

STOP BAR 22'


STOP BAR 38'

COLONIAL MOTEL








US 5 SOUTH

6' 11' 10' 11' 6' 11'

ONLY ONLY ONLY

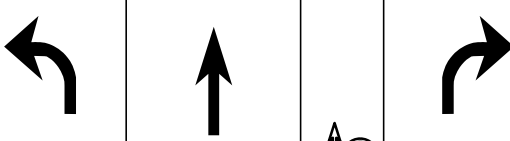

NOT TO SCALE

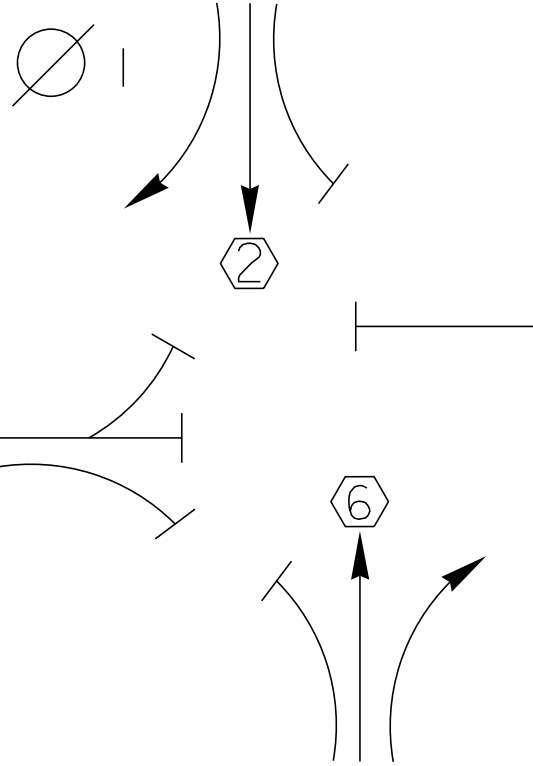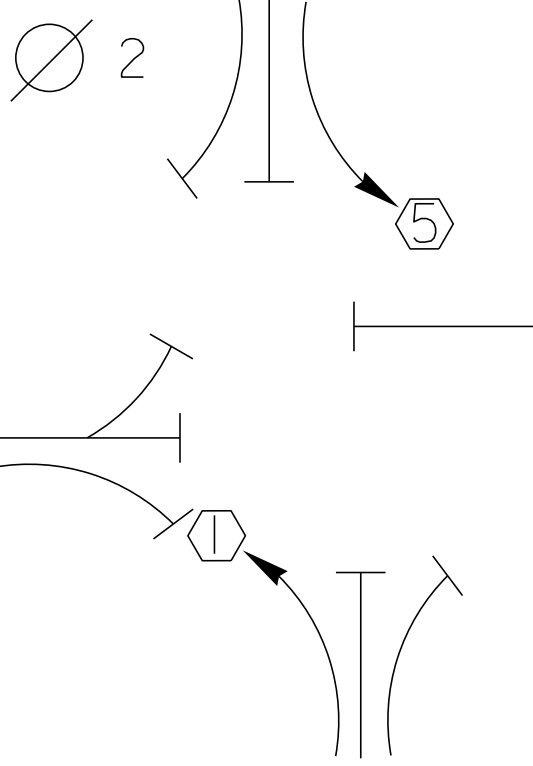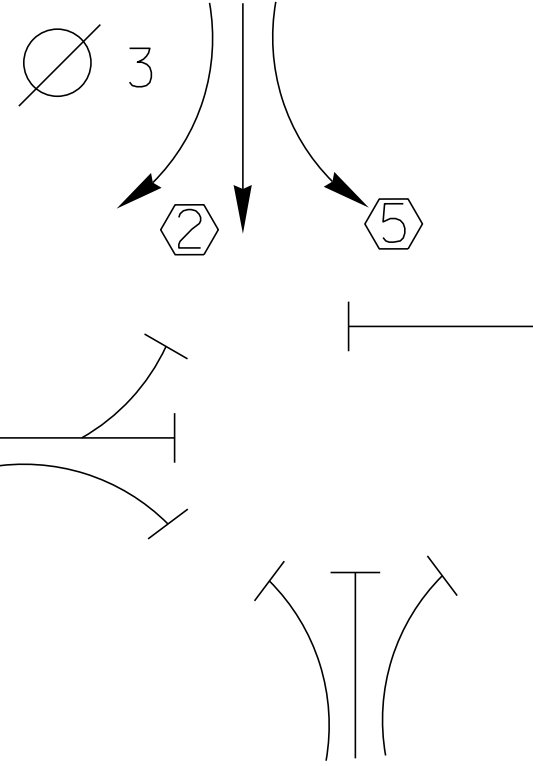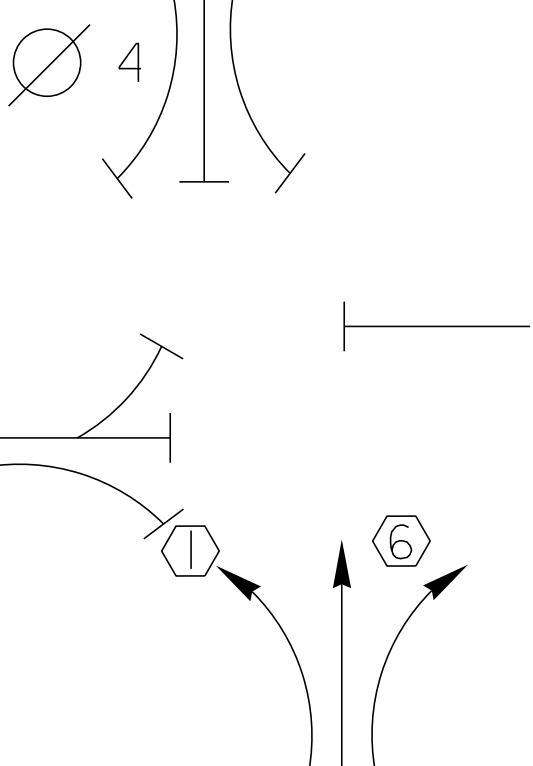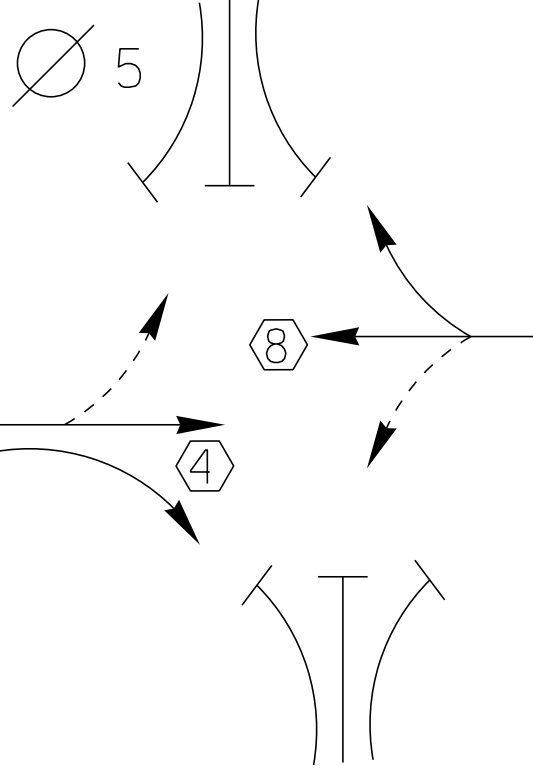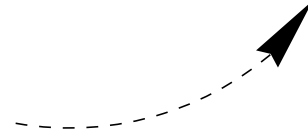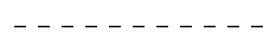D I A G R A M 				
TIMING	G = Y =	G = Y =	G = Y =	G = Y =
D I A G R A M				
TIMING	G = Y =	G = Y =	G = Y =	G = Y =
PROTECTED TURNS	PERMITTED TURNS PEDESTRIAN	CYCLE LENGTH, C= _____ S		



PROPERTY OF:
VT. AGENCY OF TRANS.
MAINTENANCE DIV.

IN EMERGENCY CALL:
DIST. TRANS. OFFICE

BATTLEBROOK 254-5011

NIGHTS & WEEKENDS: 257-7541




WARNING


DO NOT OPERATE
CABINET WITHOUT
CONFLICT MONITOR UNIT

DANGER


115 VOLTS A.C.



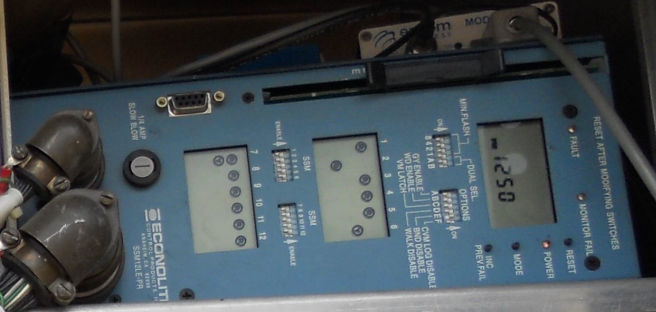

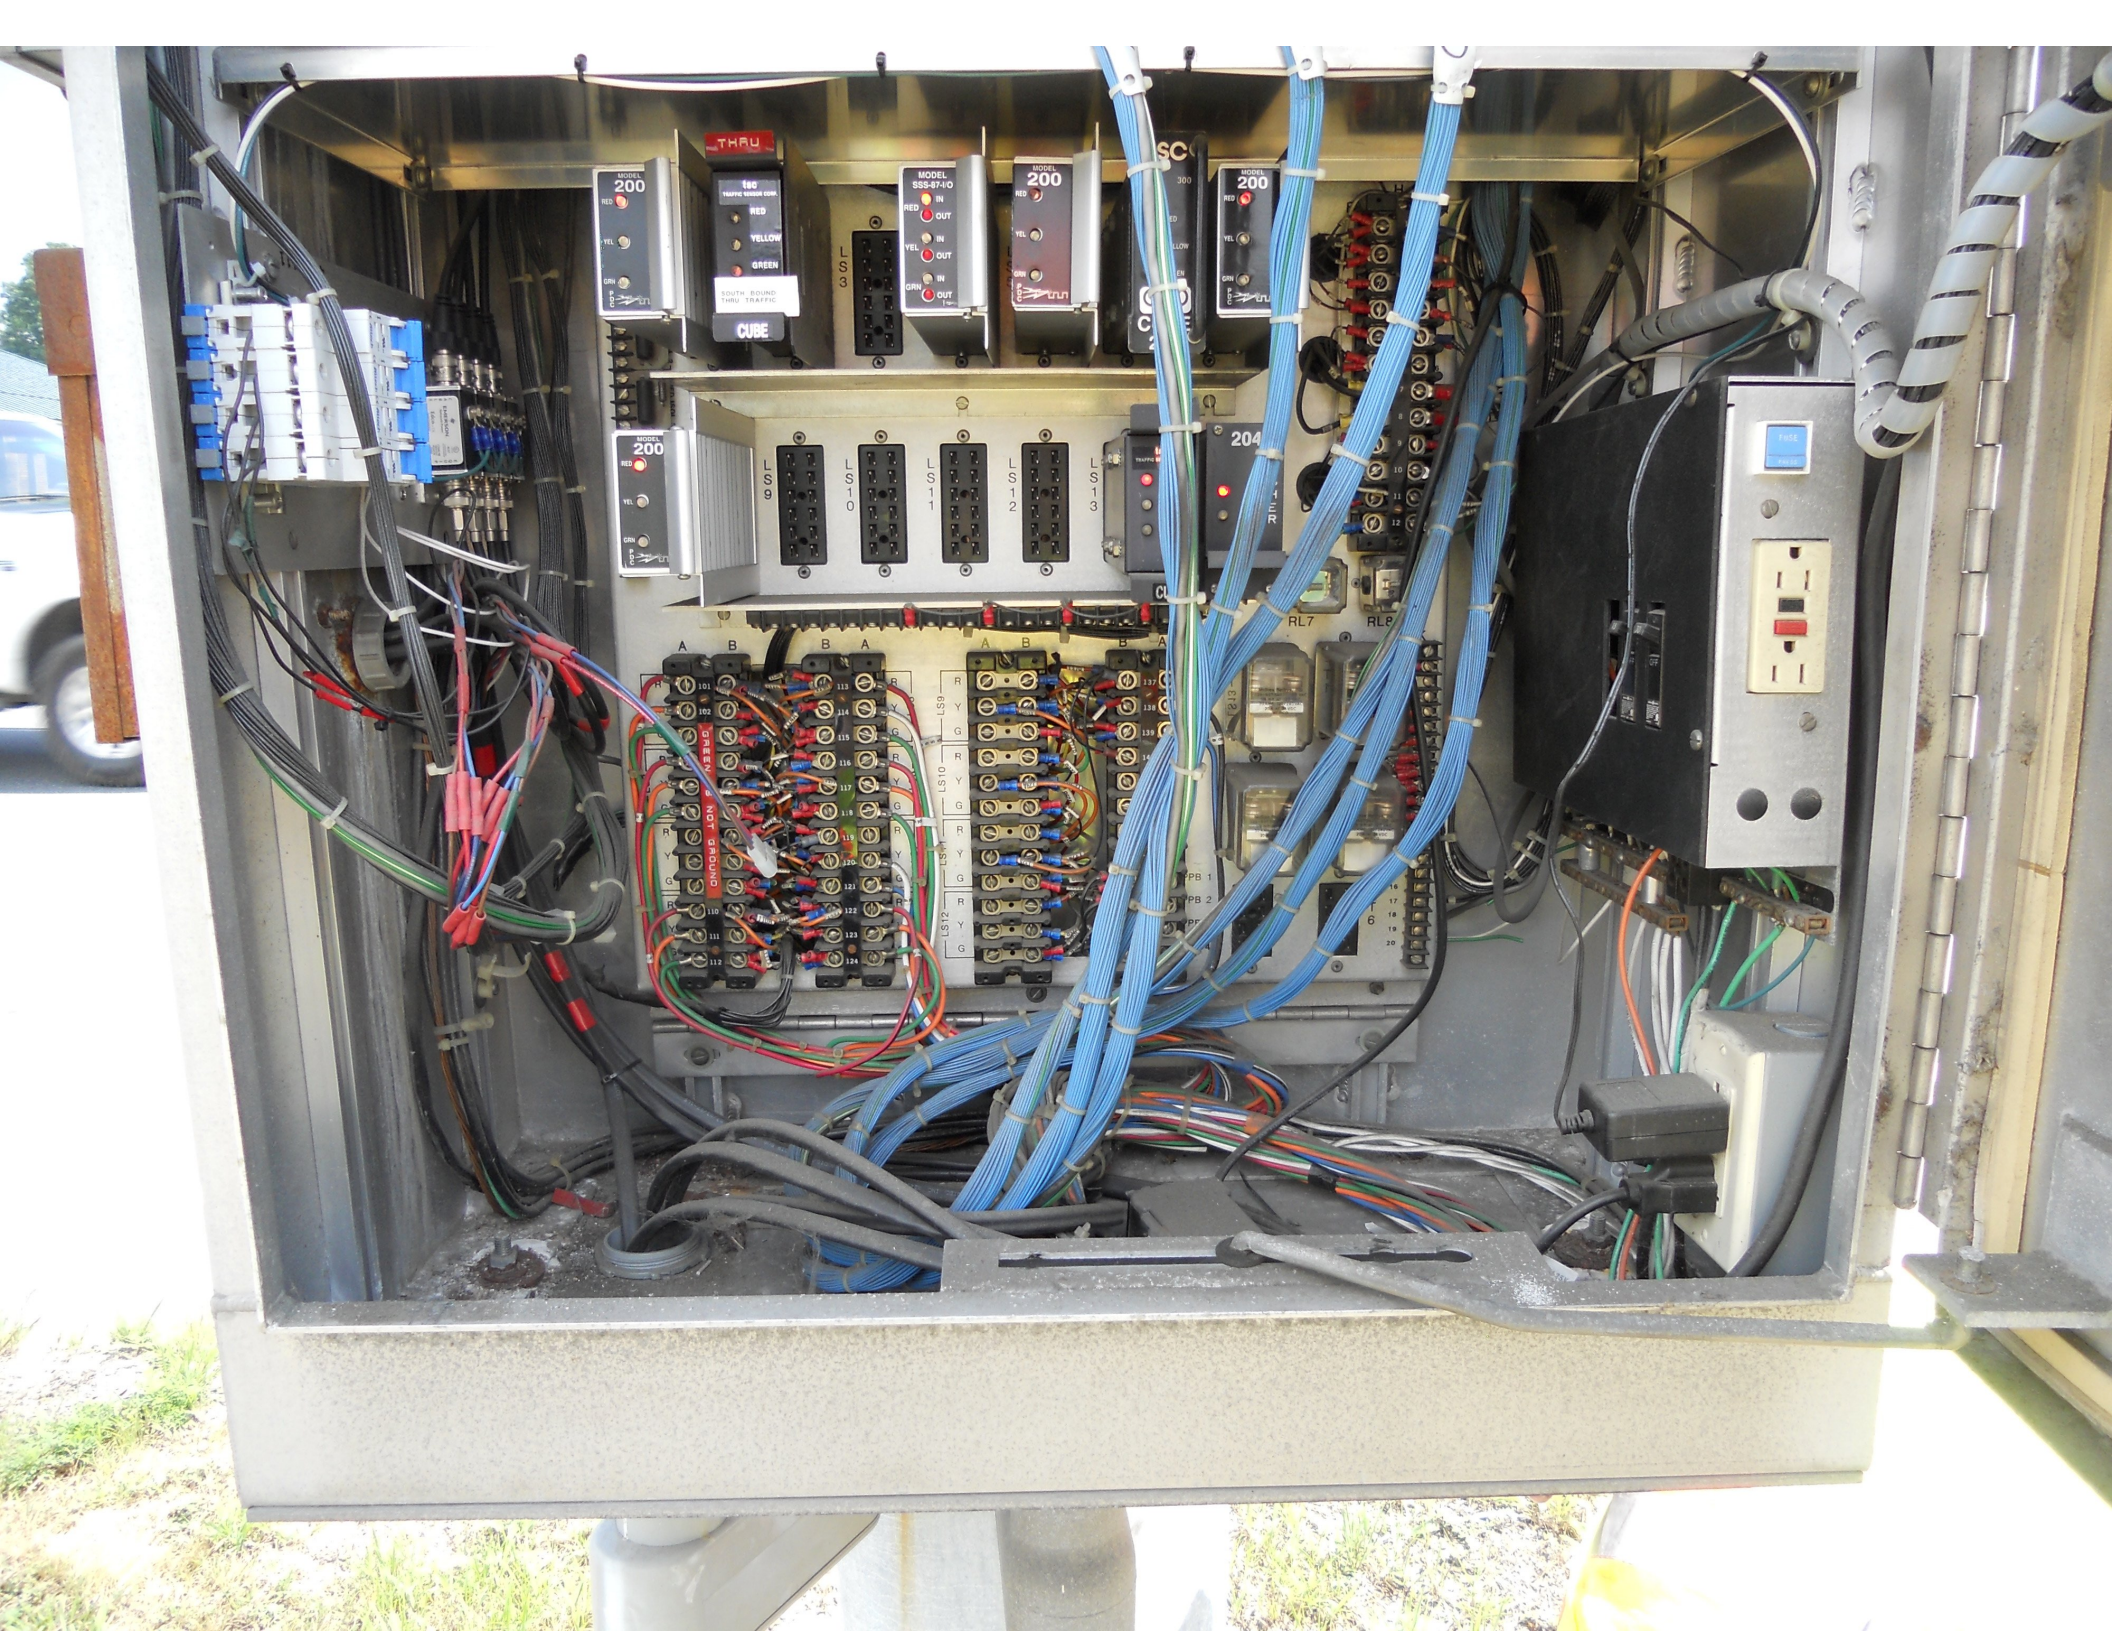



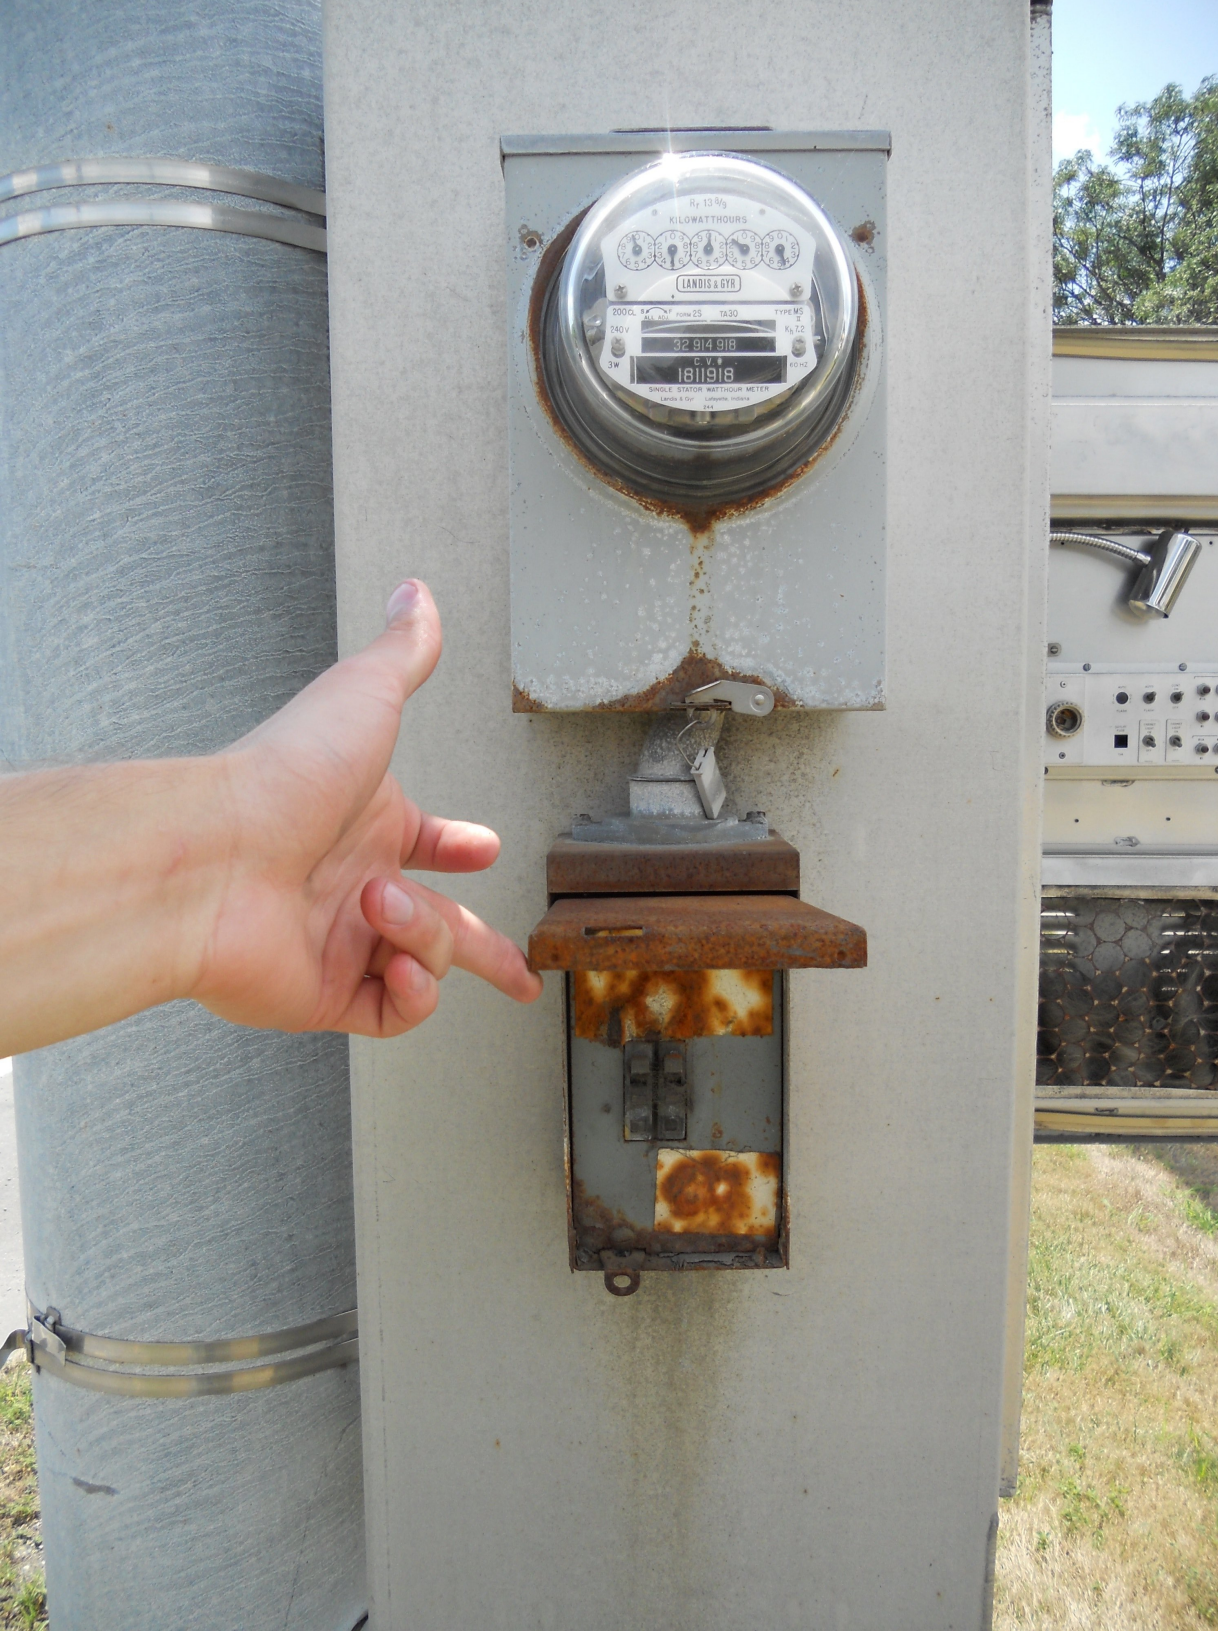











Hannaford
894-896-898

COLONY
MOTEL
FAMILY OWNED SINCE 1954
75 FOOT INDOOR
SWIMMING POOL
TAVERN






STOP
HERE ON
RED
←

Hannaford

FOR LEASE



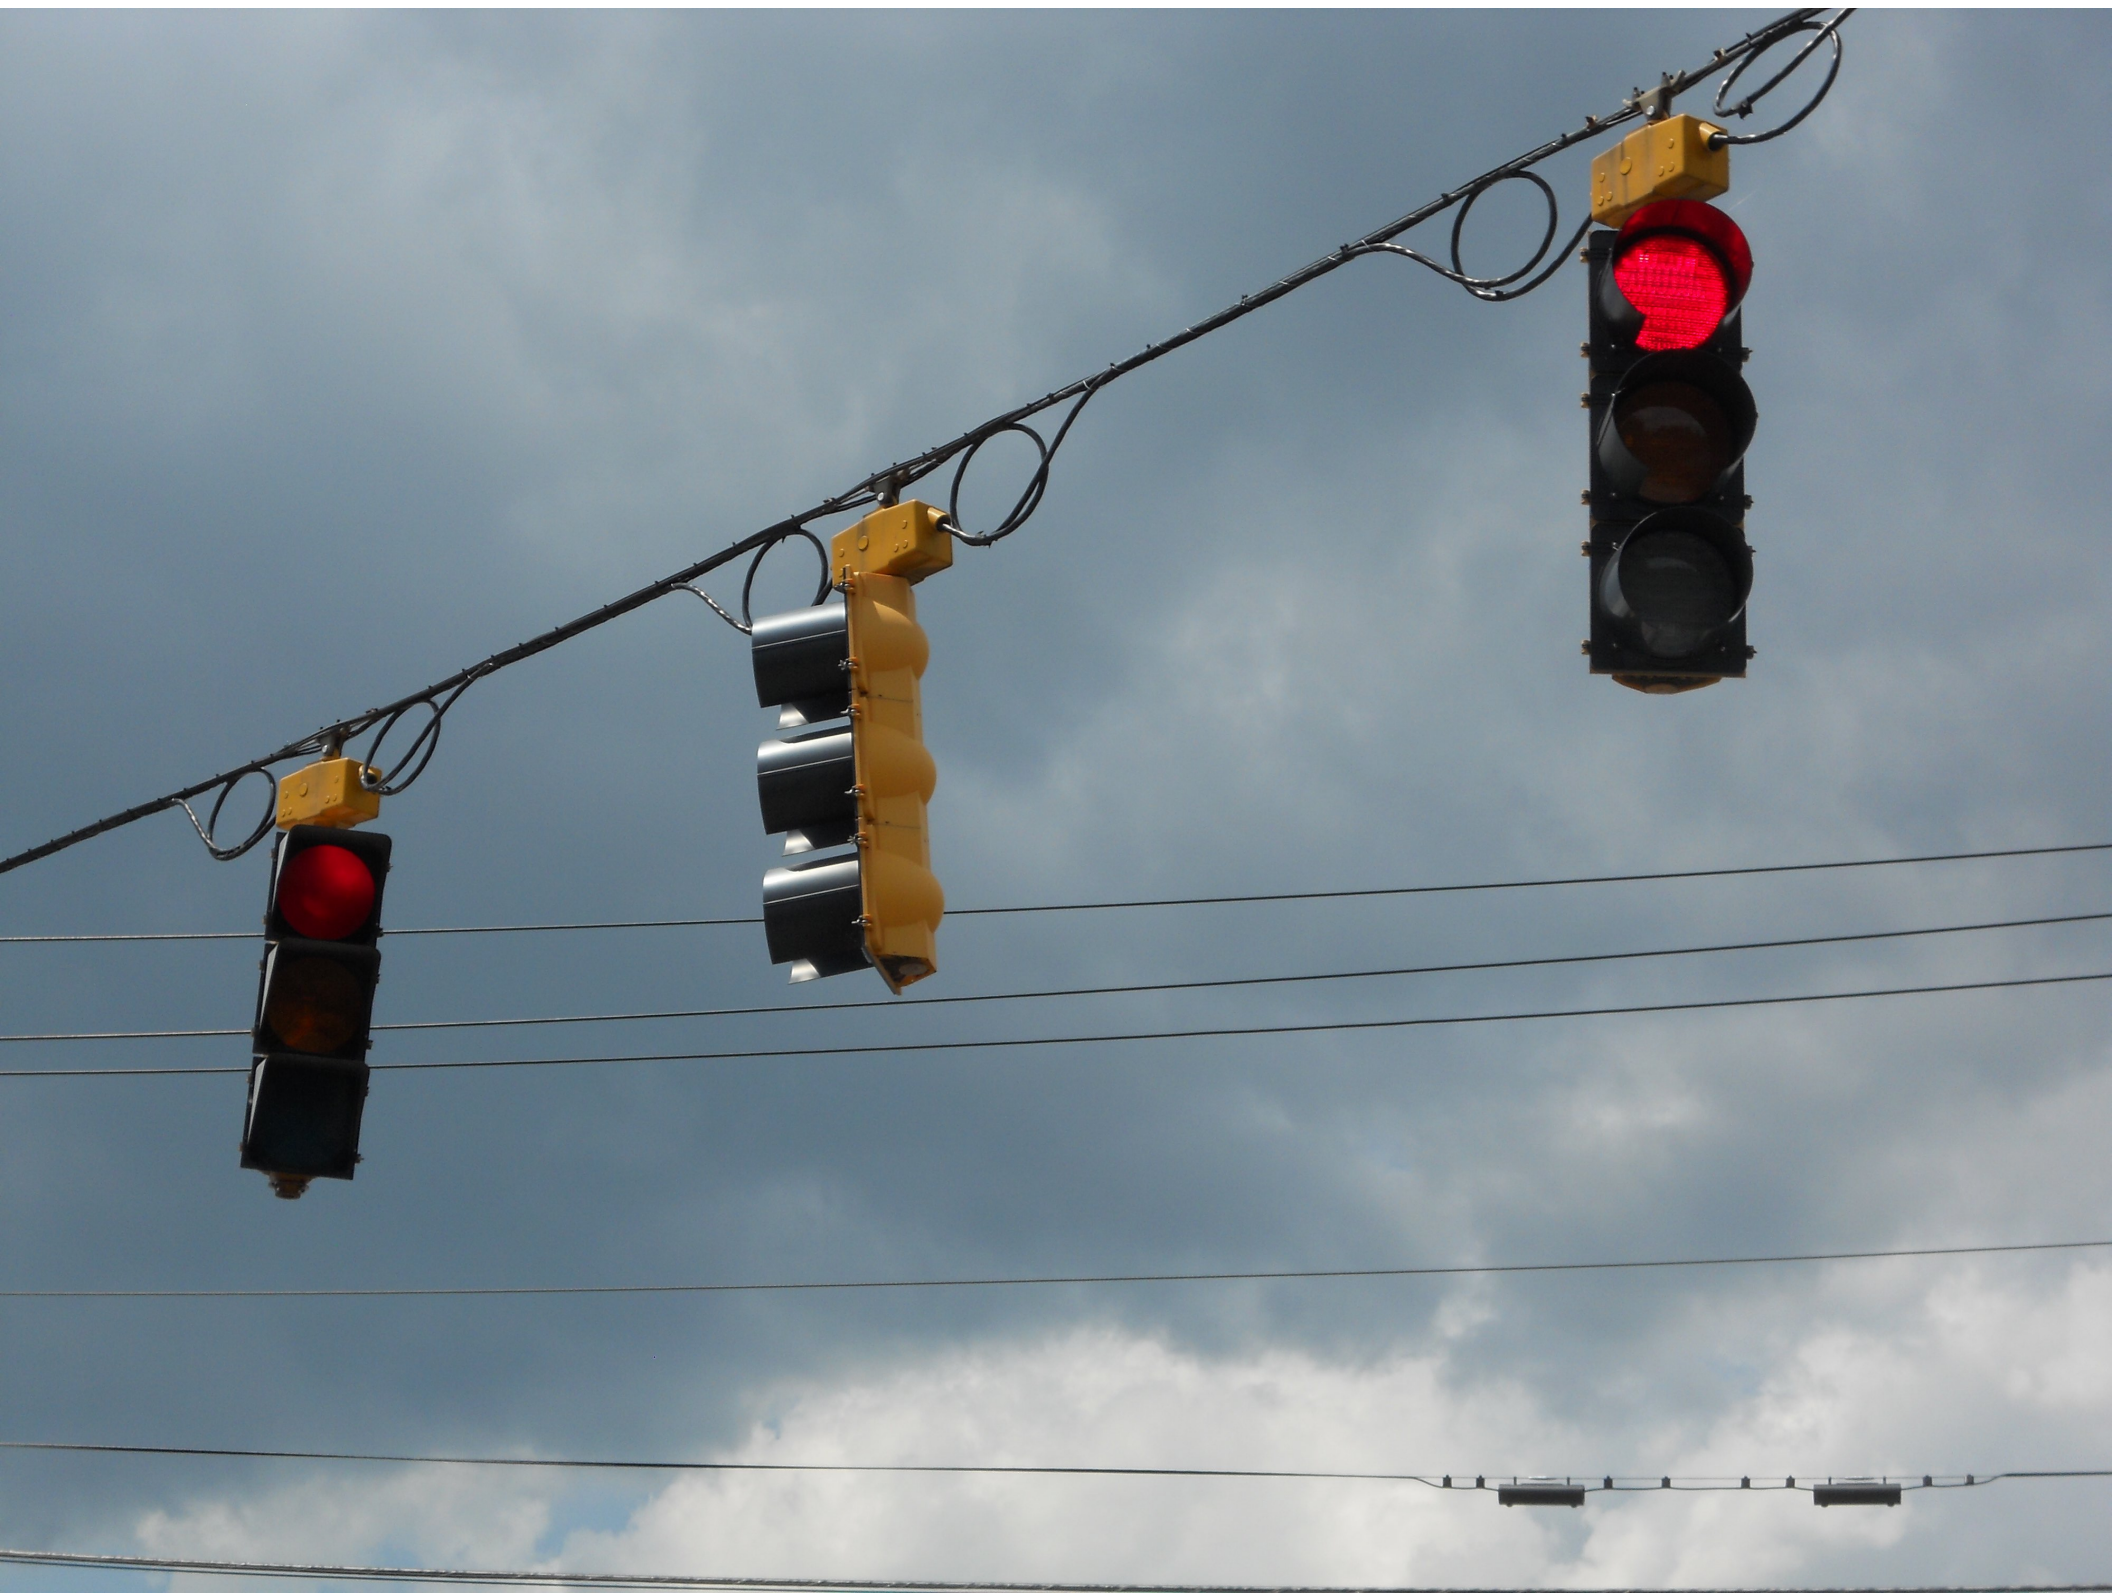











COLONIAL
MOTEL

TAVERN

Hannaford

894-896-898

ONLY





















14 IN-33 ET 011

48 KSI

313 GA

Date: 08/08/2012

Timing Data:

Phase	1	2	3	4	5	6	7	8	9
Phases in use	x	x		x	x	x		x	
Min Green	5	5	0	5	5	5	0	5	
Walk	0	0	0	0	0	0	0	0	
Ped Clr	0	0	0	0	0	0	0	0	
Veh Ext	1.5	0	0	1.5	1.5	0	0	1.5	
MAX 1	10	28	0	12	5	33	0	12	
MAX 2	11	30	0	13	5	36	0	13	
Dy Max Lim	11	34	0	14	5	30	0	14	
Yellow	4	4	3	4	4	4	3	4	
All Red	2	2	0	2	2	2	0	2	
Recall to Max									

Coordination Patterns: ACS3/Naztec Coord. Phases 2 & 6

Pattern 1								
Cycle Length	68	Offset	0	COS	111			
Splits	Ph 1	16	Ph 2	34	Ph 3	0	Ph 4	18
	Ph 5	12	Ph 6	38	Ph 7	0	Ph 8	18
	Ph 9	0	Ph 10	0	Ph 11	0	Ph 12	0
Pattern 2(21)								
Cycle Length	72	Offset	0	COS	211			
Splits	Ph 1	17	Ph 2	36	Ph 3	0	Ph 4	19
	Ph 5	12	Ph 6	49	Ph 7	0	Ph 8	19
	Ph 9	0	Ph 10	0	Ph 11	0	Ph 12	0
Pattern 3								
Cycle Length	74	Offset	0	COS	311			
Splits	Ph 1	14	Ph 2	40	Ph 3	0	Ph 4	20
	Ph 5	11	Ph 6	43	Ph 7	0	Ph 8	20
	Ph 9	0	Ph 10	0	Ph 11	0	Ph 12	0

Day Plan [1]

Event	Action Plan	Step Begins
1	1	0600
2	2	1100
3	3	1400
4	1	1900
5	55	2200

Day Plan [2]

Event	Action Plan	Step Begins
1	1	0600
2	2	1000
3	1	1800
4	55	2200

Day Plan [3]

Event	Action Plan	Step Begins
1	1	0500
2	2	1000
3	3	1300
4	1	1800
5	55	2100

Day Plan [4]

Event	Action Plan	Step Begins
1	1	0500
2	2	0900
3	1	1700
4	55	2100

Day Plan [5]

<i>Event</i>	<i>Action Plan</i>	<i>Step Begins</i>
1	1	0700
2	2	1200
3	3	1500
4	1	2000
5	55	2300

Day Plan [6]

<i>Event</i>	<i>Action Plan</i>	<i>Step Begins</i>
1	1	0700
2	2	1100
3	1	1900
4	55	2300

Action Plan

<i>Action Plan</i>	<i>Pattern</i>
1	1
2	2
3	3
4 to 53	0
54	254-FREE
55	255-FLASH