



MS # 305

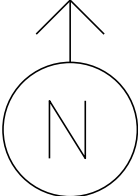

ONLY

US-7 NORTH


- CONTROL BOX
- LOOP DETECTION
- JUNCTION BOX
- LUMINAIRE
- STANCHION
- =
- =

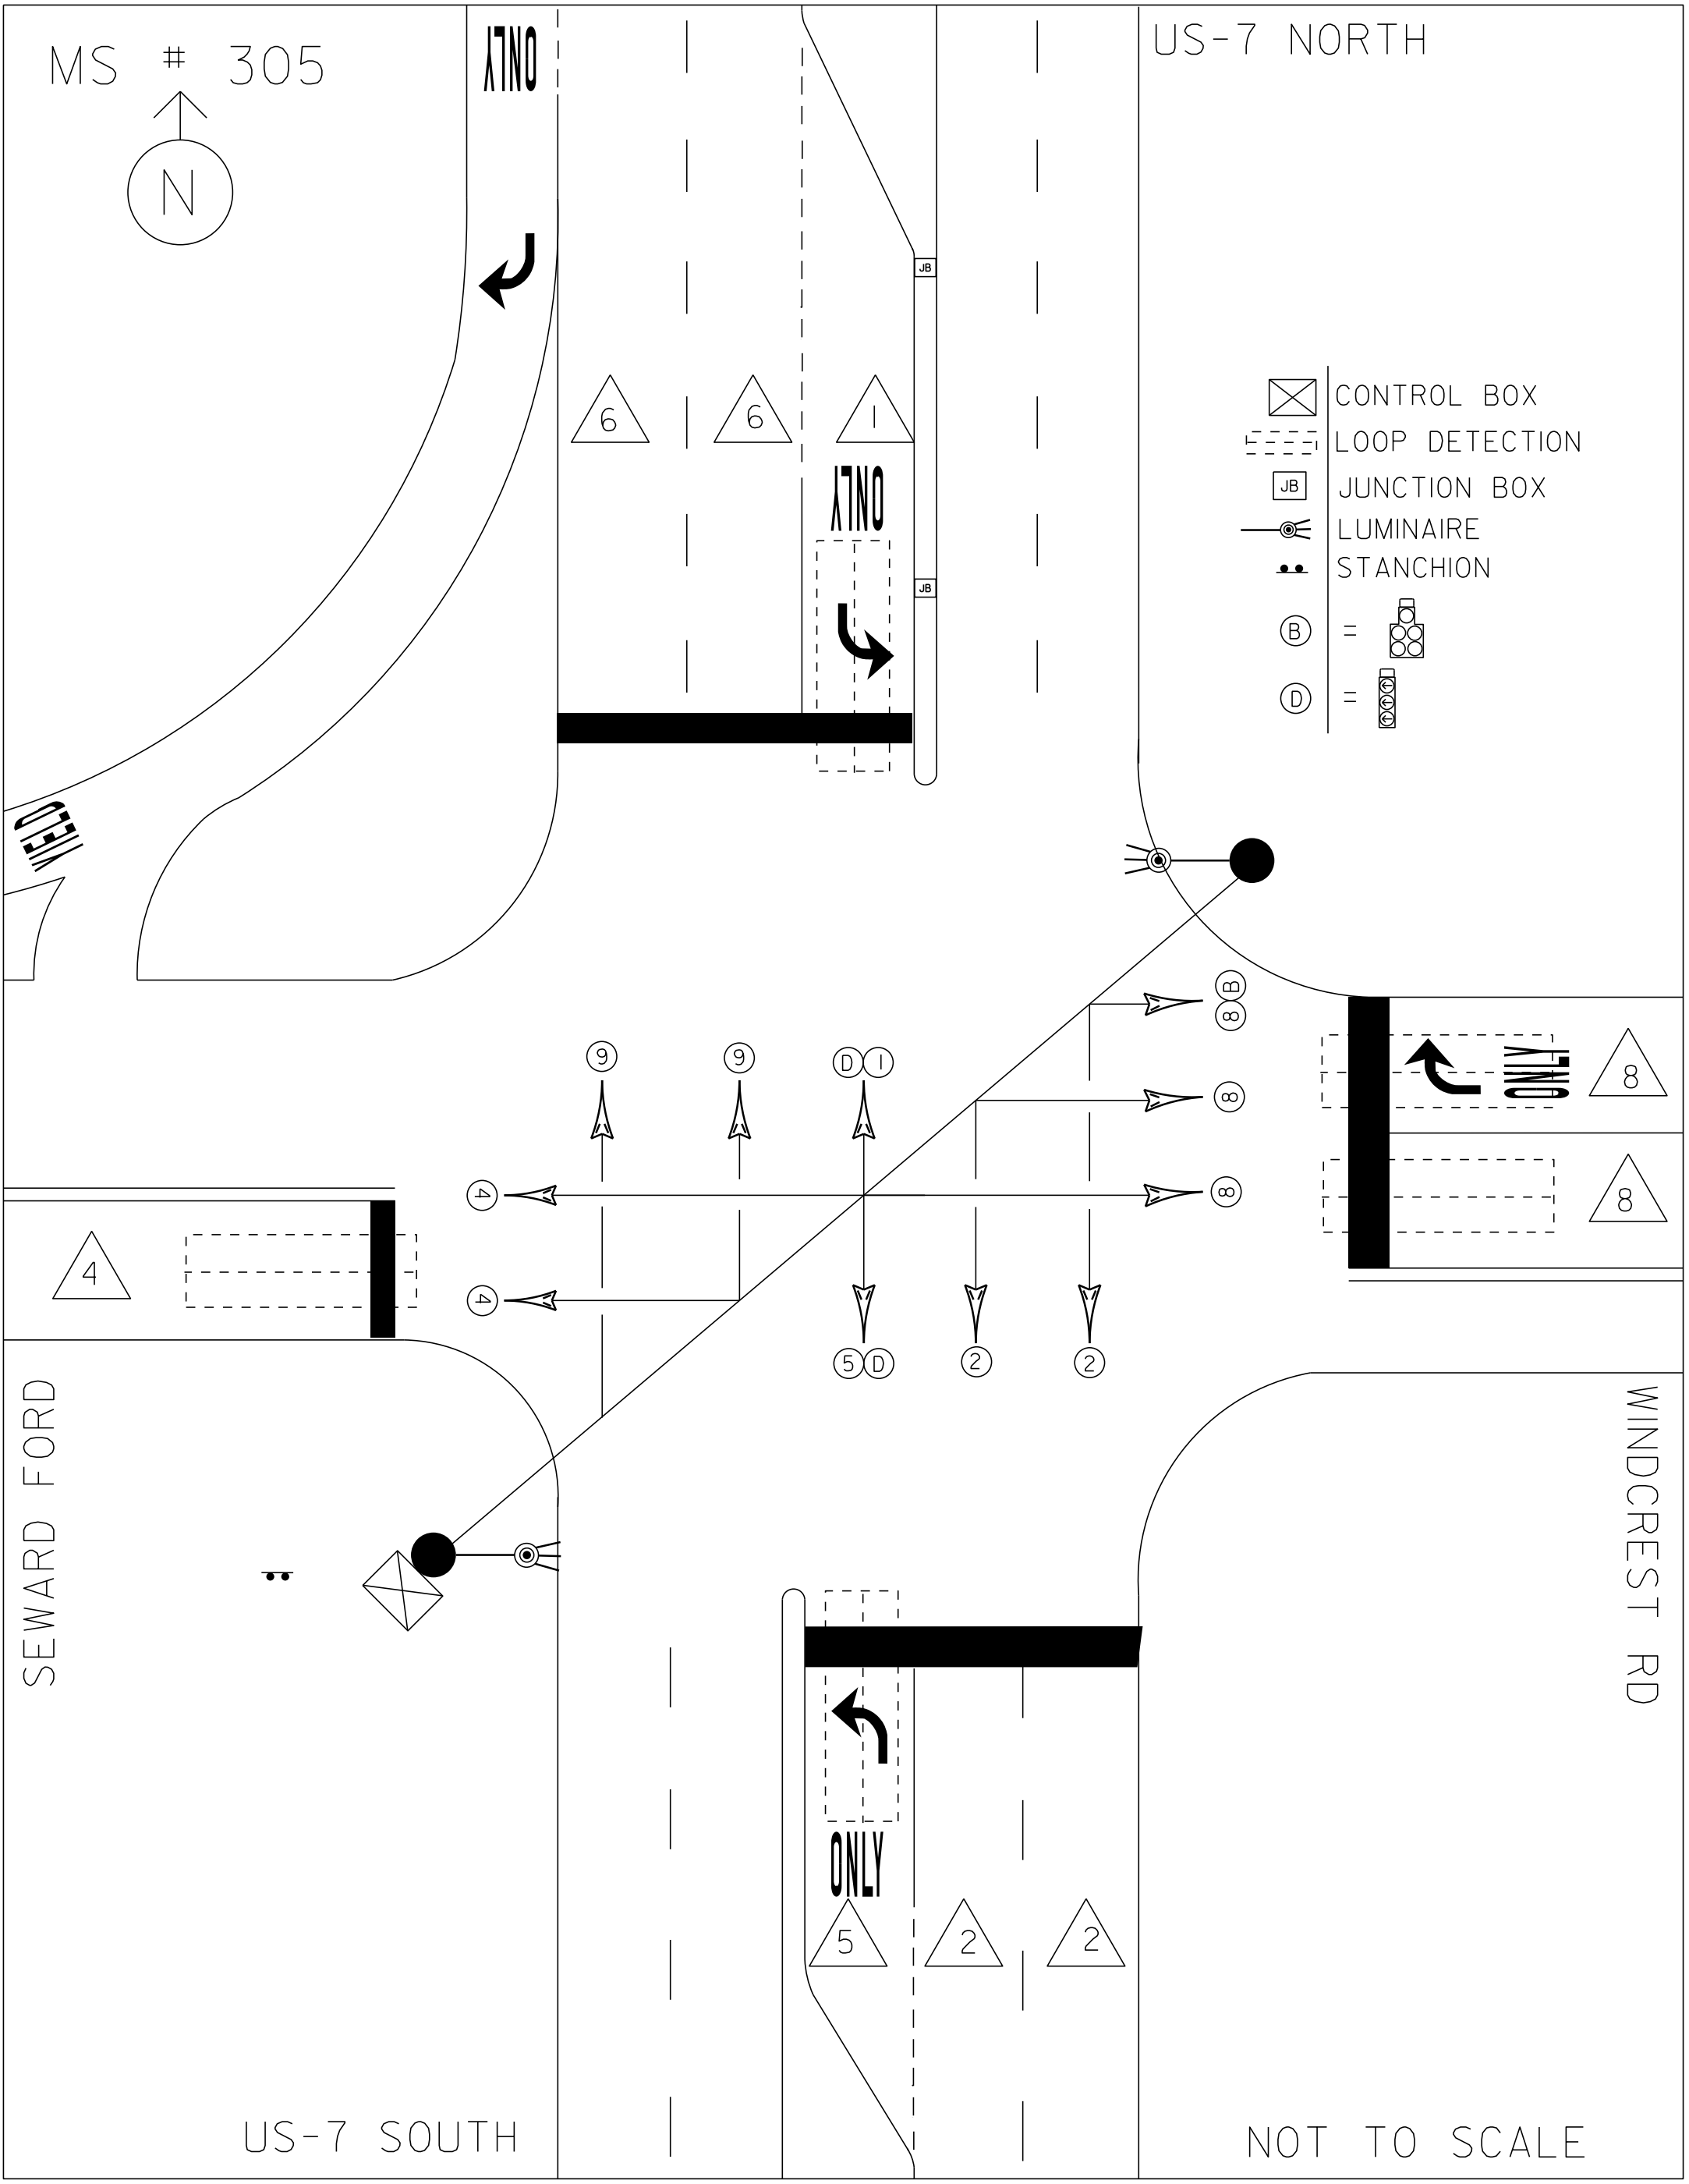

US-7 SOUTH

NOT TO SCALE

MS # 305

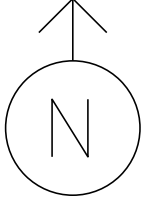

ONLY



12'

12'

12'

12'

12'

12'

LANE LINE 255'

ONLY



STOP BAR 36'

US-7 NORTH

13'

11'

STOP BAR 21'

STOP BAR 30'



ONLY

12'

LANE LINE 200'

12'

17'

SEWARD FORD

US-7 SOUTH

STOP BAR 36'



ONLY

LANE LINE 140'

12'

12'






12'


12'

12'


WINDCREST RD

NOT TO SCALE

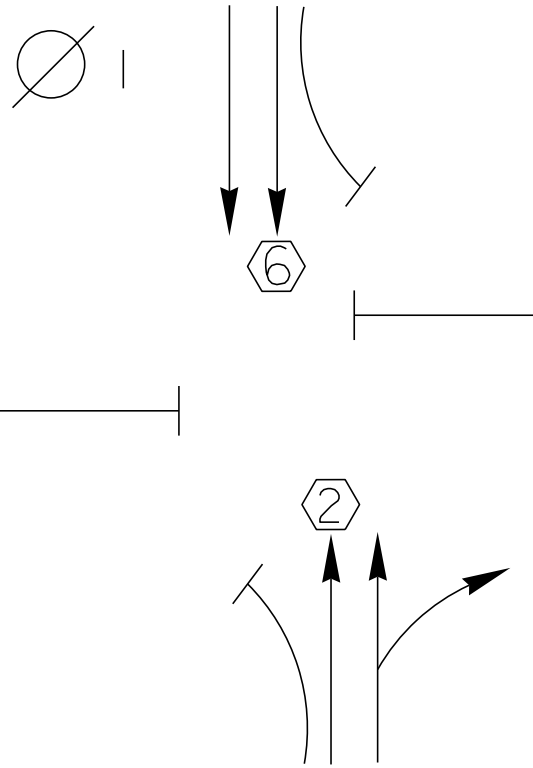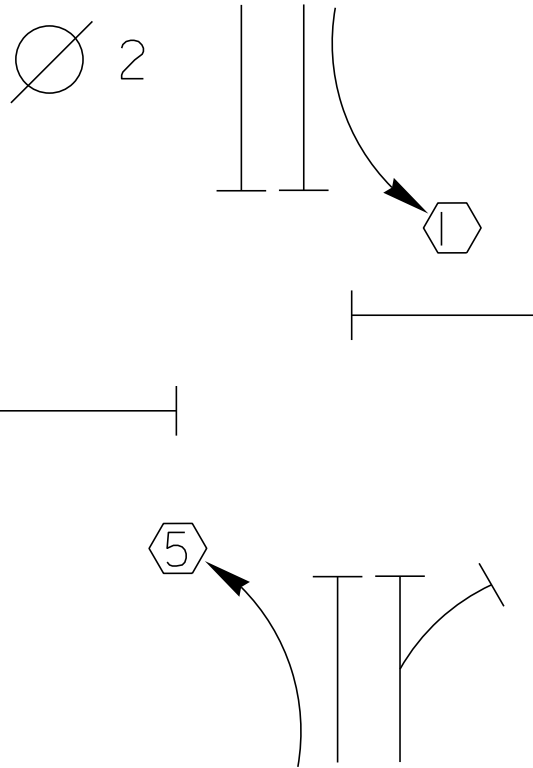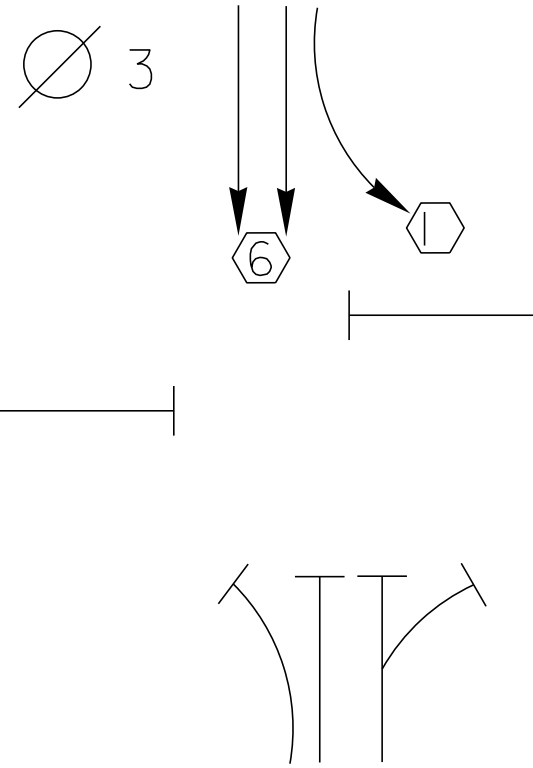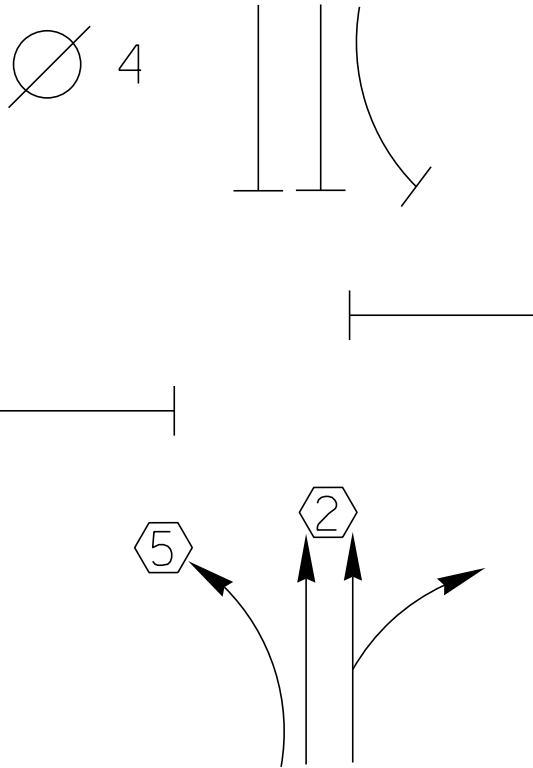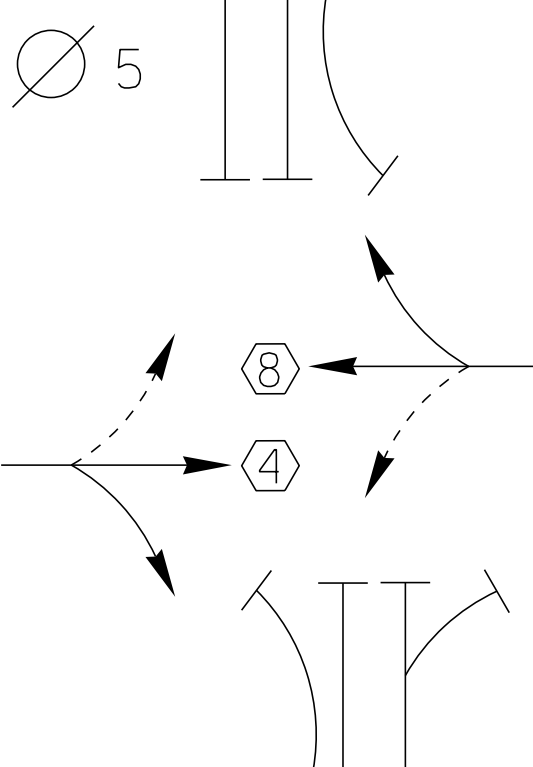D I A G R A M 	Ø 1 	Ø 2 	Ø 3 	Ø 4 
TIMING	G = Y =	G = Y =	G = Y =	G = Y =
D I A G R A M	Ø 5 	Ø 6	Ø 7	Ø 8
TIMING	G = Y =	G = Y =	G = Y =	G = Y =

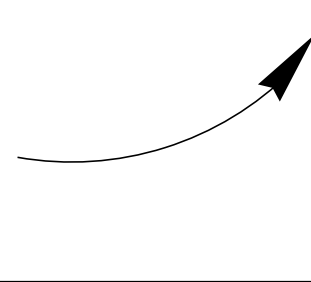

PROTECTED
TURNS

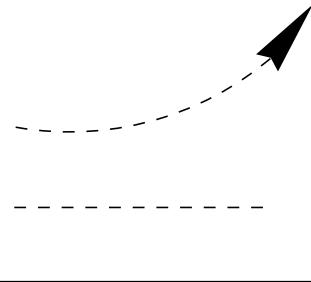

PERMITTED
TURNS

PEDESTRIAN

CYCLE LENGTH, C= _____ S



PROPERTY OF:
VT. AGENCY OF TRANS.
MAINTENANCE DIV.

IN EMERGENCY CALL:
DIST. TRANS. OFFICE

773 5826

NIGHTS & WEEKENDS: 773 9101

INTERSECTION NO. MS 305

CONTROLLER
OFF

STOP
FLASH
ON

STOP
FLASH
ON

MAIN
ON
OFF

STOP TIME
AUTO
OFF
ON

115V 50/60 HZ

91/A	92/B	93/C	94/D
95	96	97	98
91/A	92/B	93/C	94/D
95	96	97	98

DANGER

115 VOLTS AC


WARNING



DO NOT OPERATE
CABINET WITHOUT
CONFLICT MONITOR UN


Wiring diagram and handwritten notes:


- L1 = 2 lamps (1)
- L2 = 1 lamp (2)
- L3 = 2 lamps (3)
- L4 = 1 lamp (4)
- L5 = 5 lamps (5)
- L6 = (6)
- L7 = (7)
- L8 = (8)


TURNED ON 10-19-95

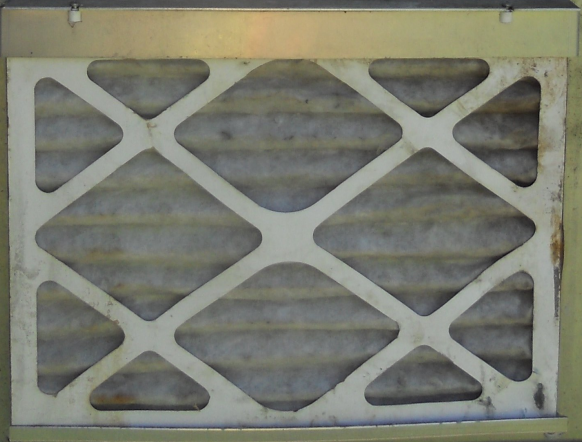

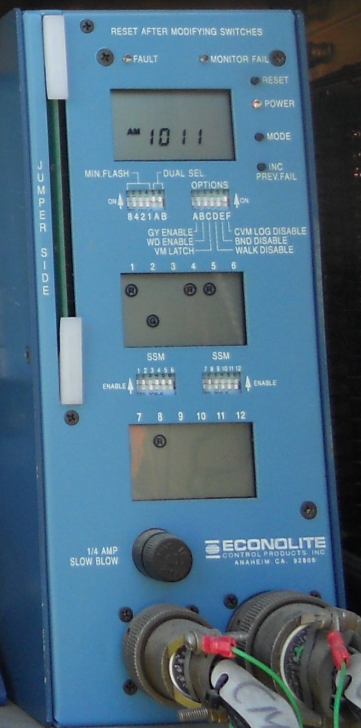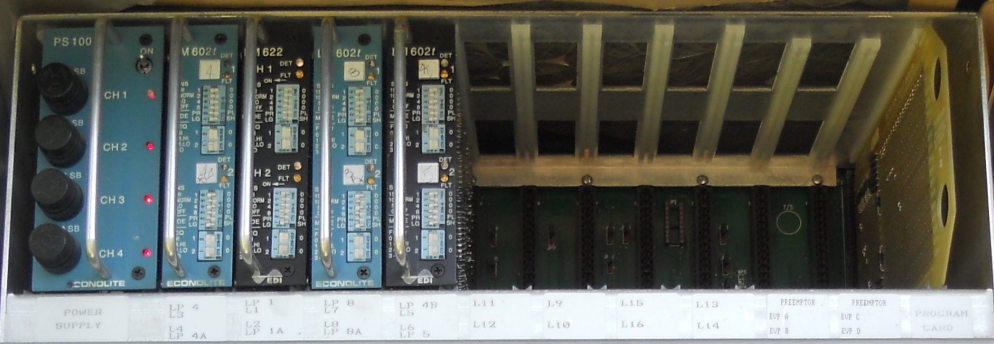

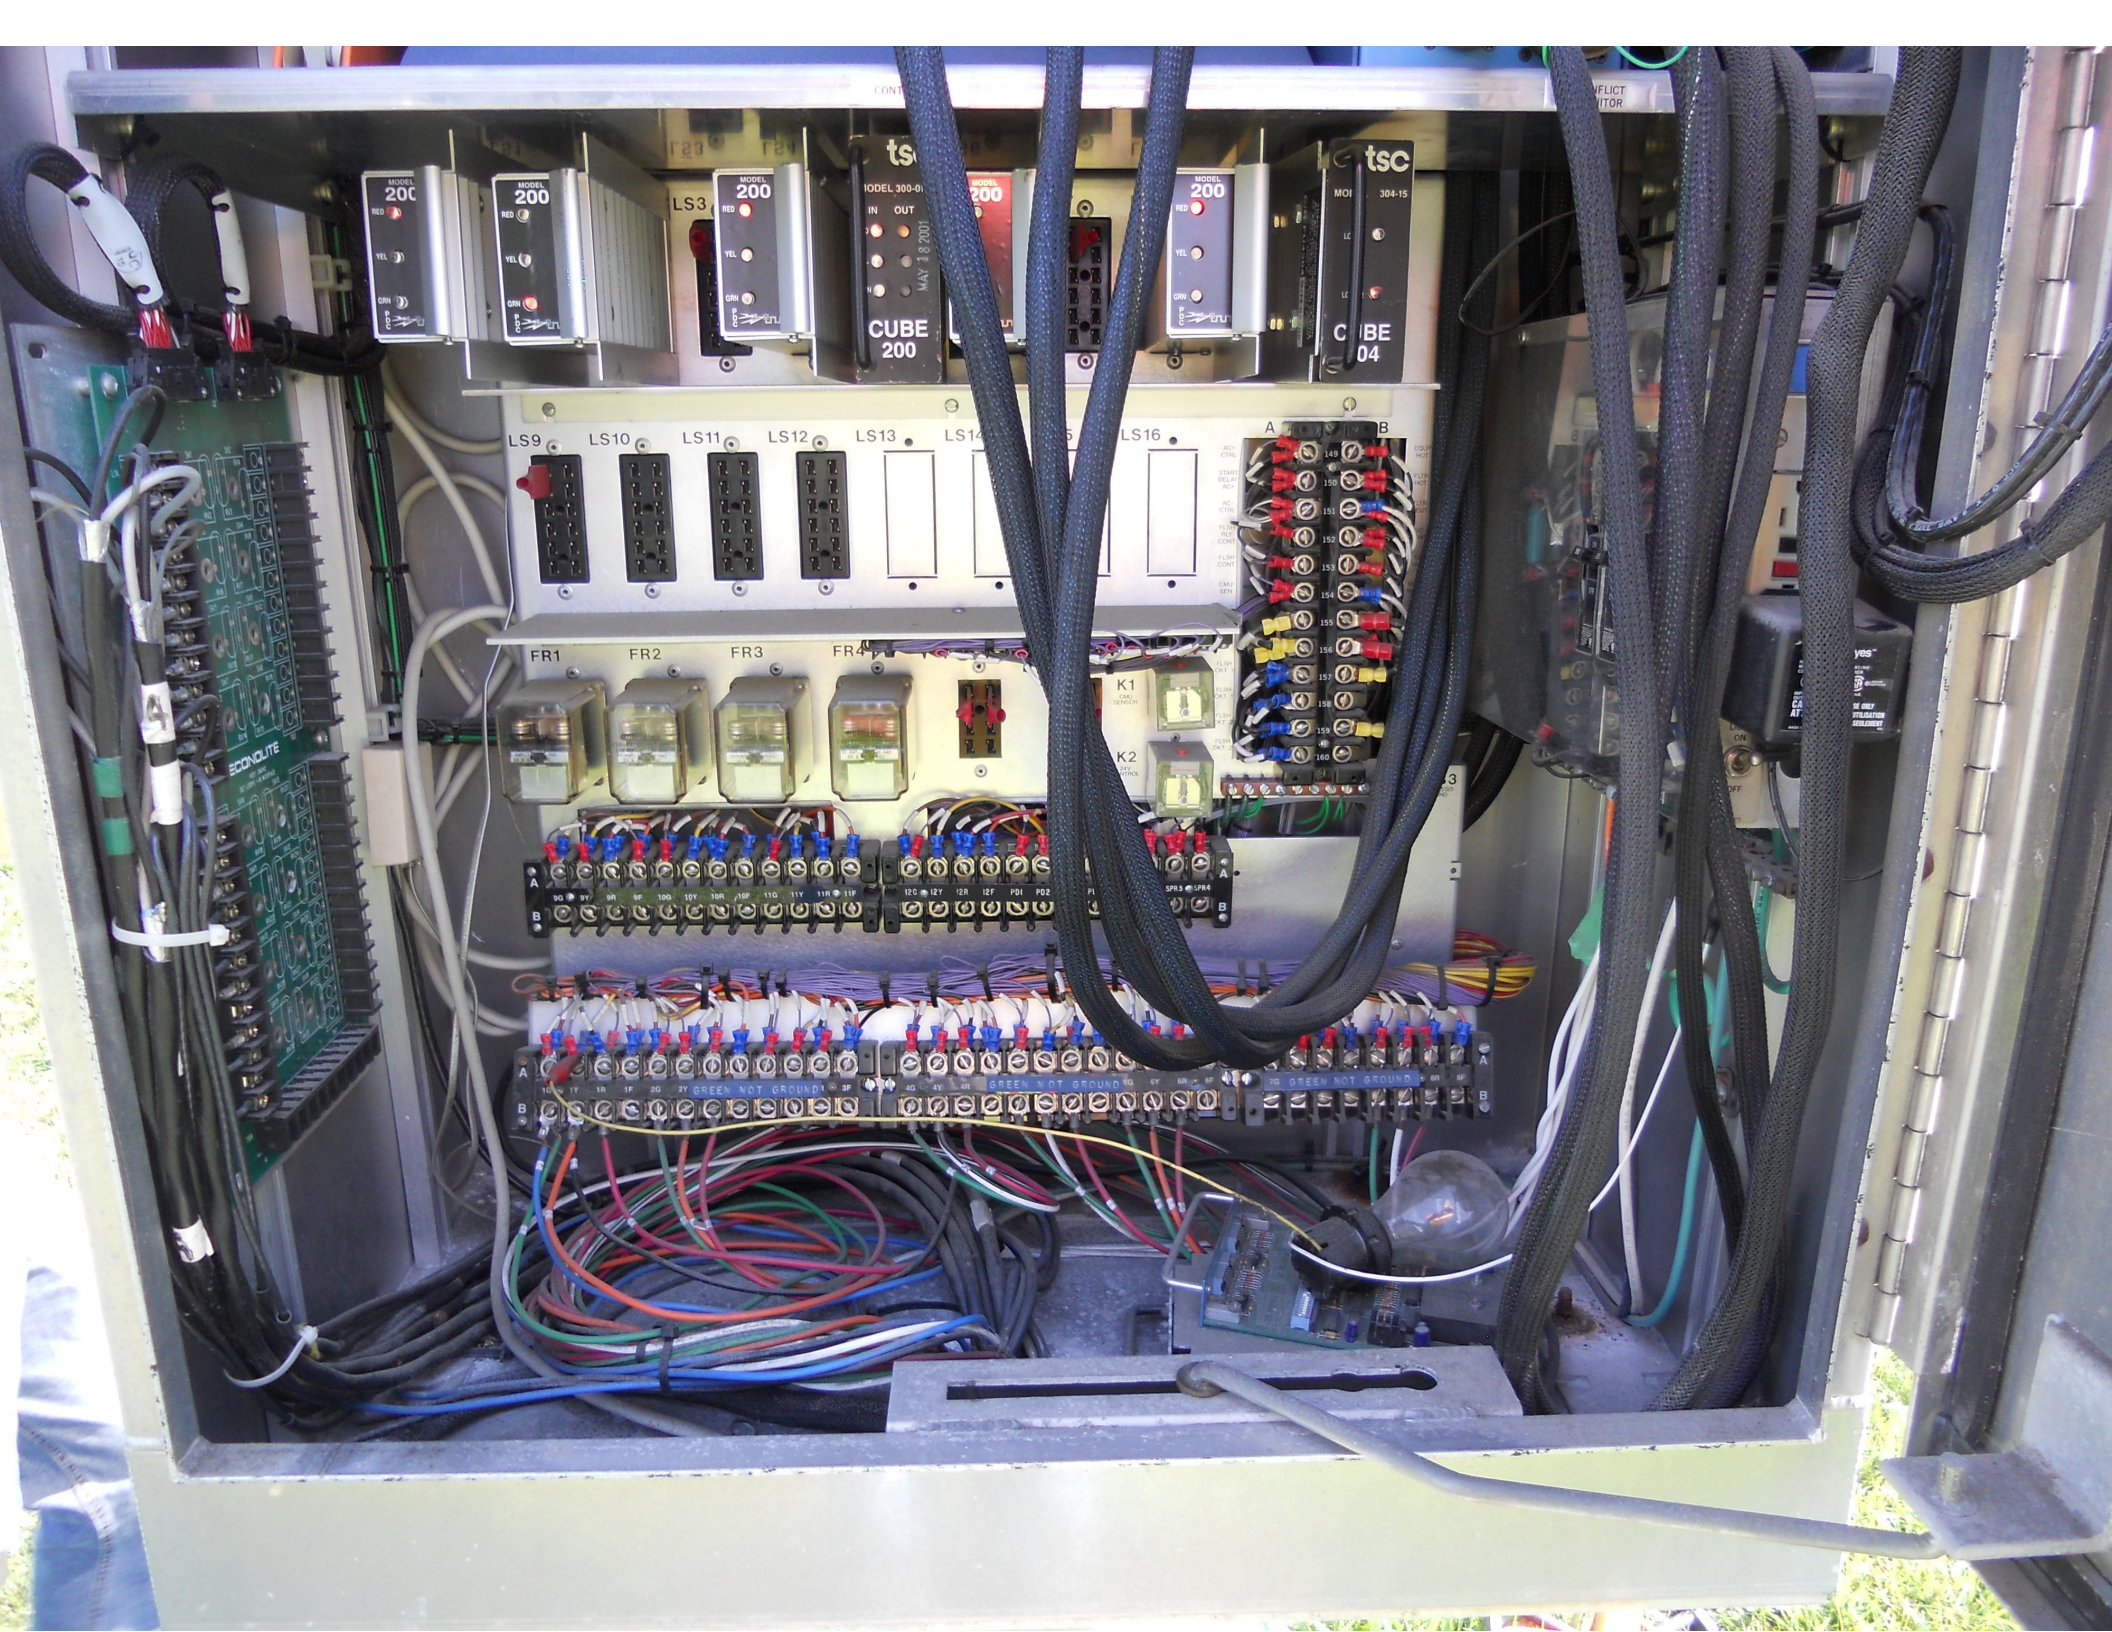

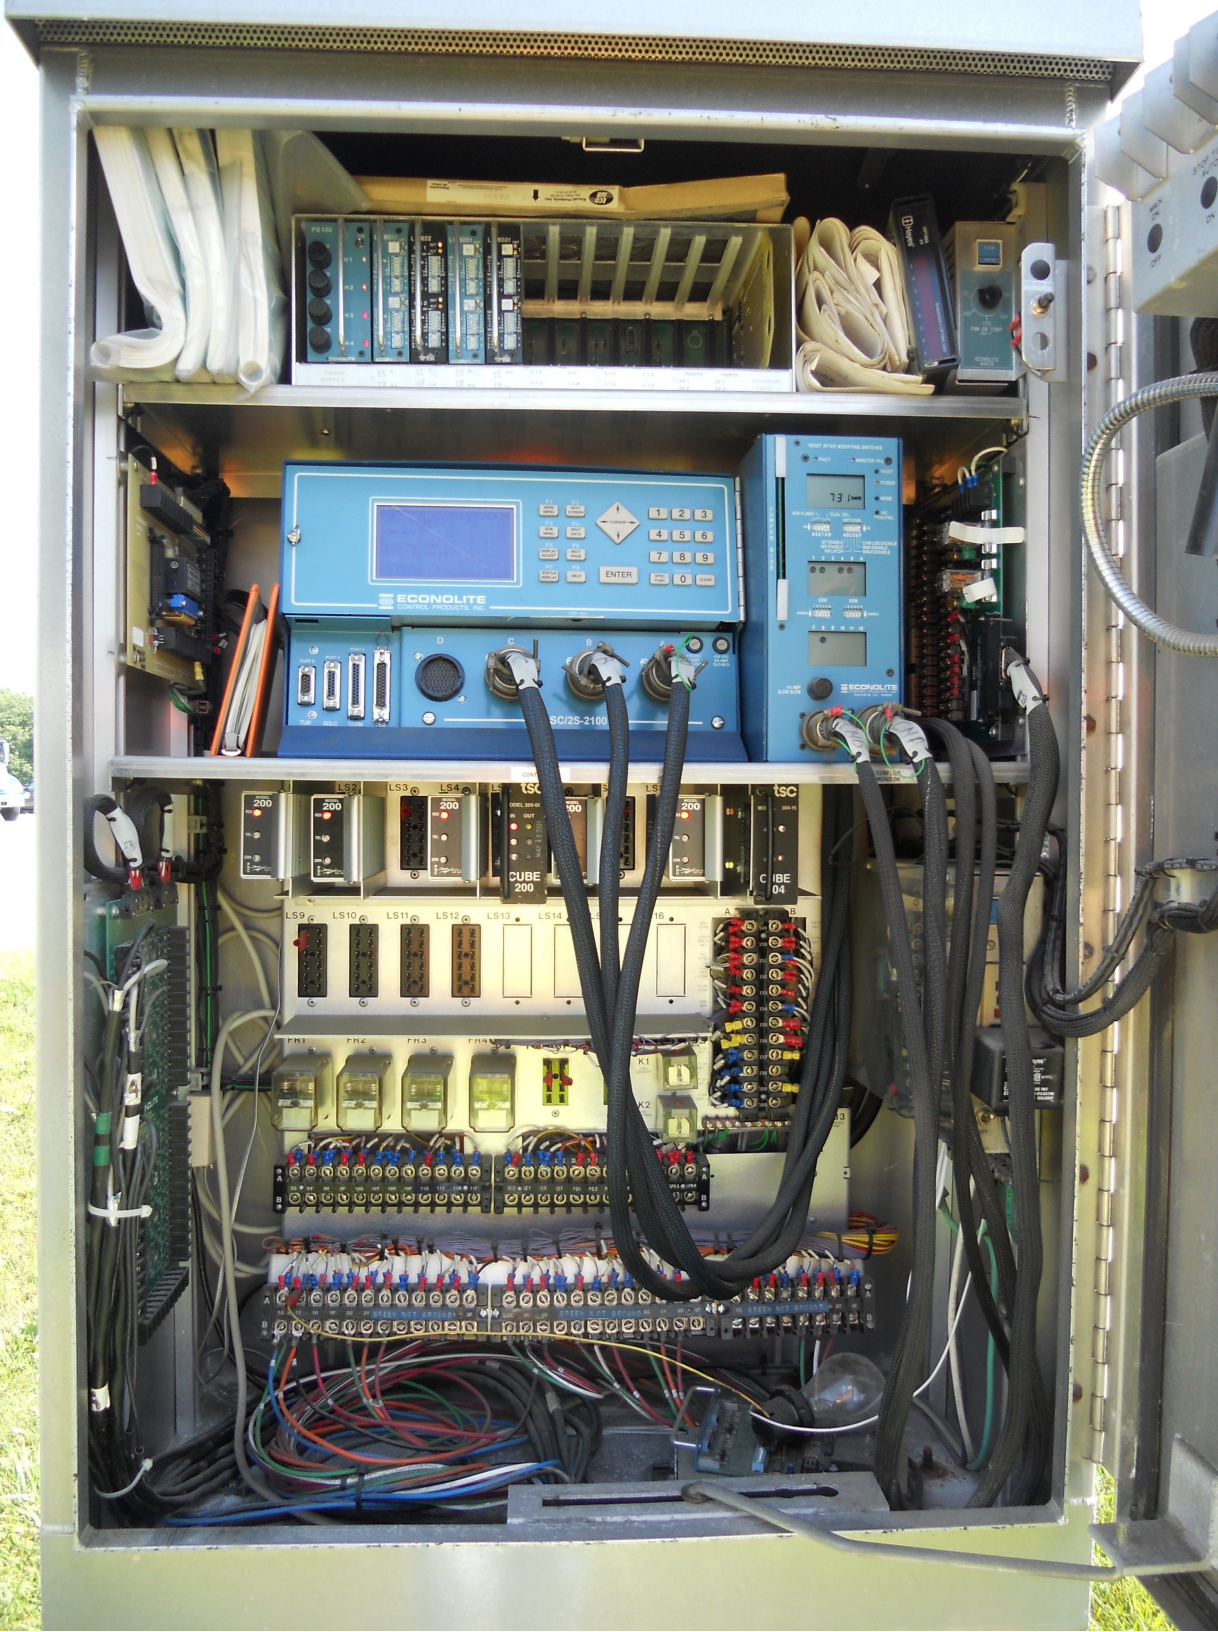

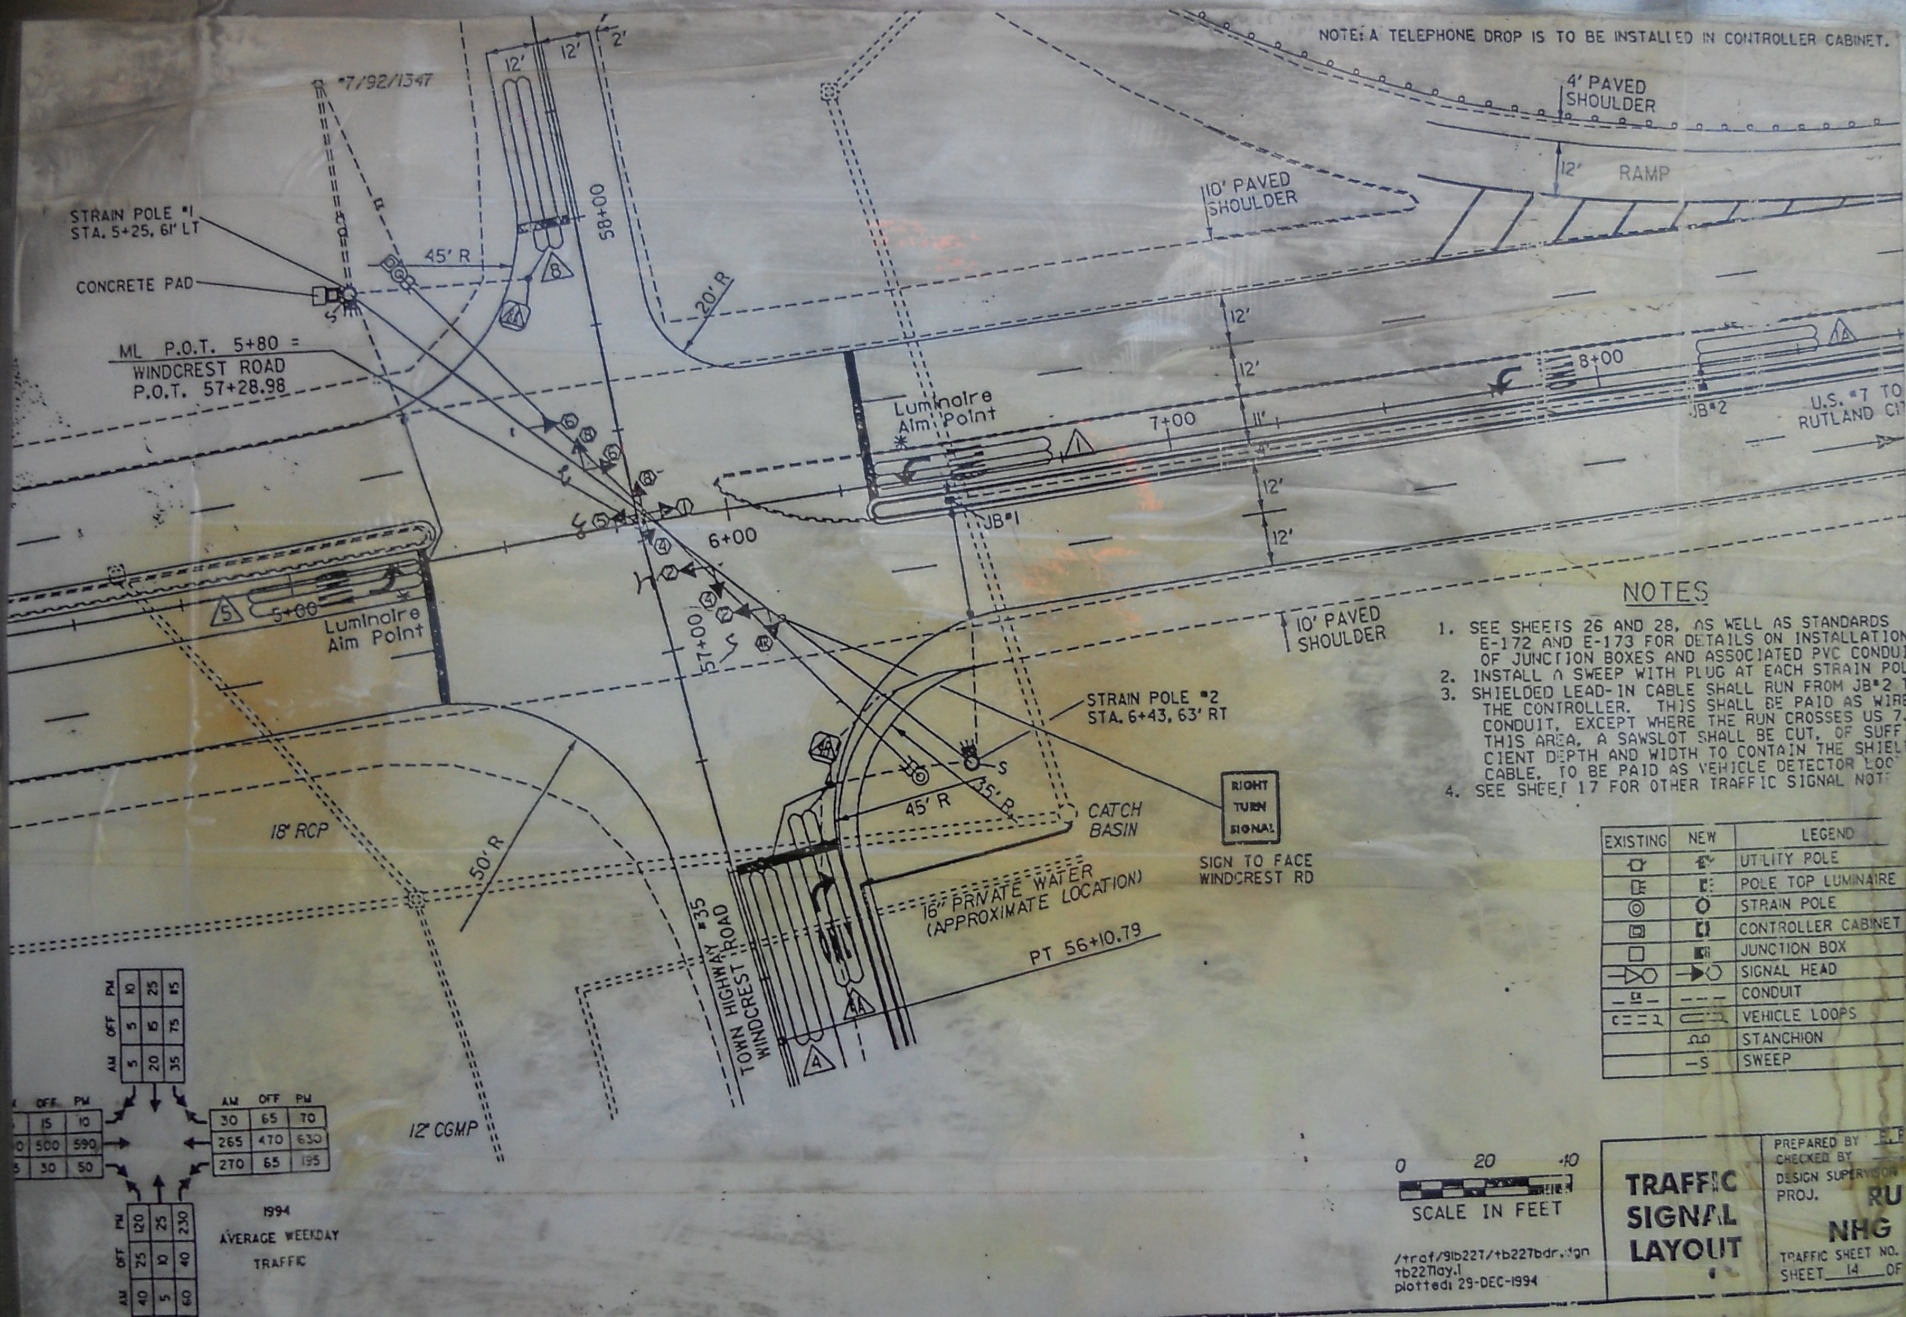


ECO-AIR
Eco-Air Products, Inc.
San Diego, CA 92126
(619) 271-8111
12 X 16 X 1
Disposable Air Filter
As Priced Under Contract by Underwriters
Laboratories as to Flammability Class 2 65401

PS 1	LM 602t	M 622	M 602t	M 602t						
CH 1	CH 1	CH 1								
CH 2	CH 2	CH 2								
CH 3										
CH 4										
POWER SUPPLY	LP 4 L3	LP 1 L1	LP 8 L7	LP 4B L5	L11	L9	L15	L1		
	L4 LP 4A	L2 LP 1A	L8 LP 8A	L6 LP 5	L12	L10	L16	L1		

CONOLITE

ADD AIRFLOW IN DIRECTION OF FLOW

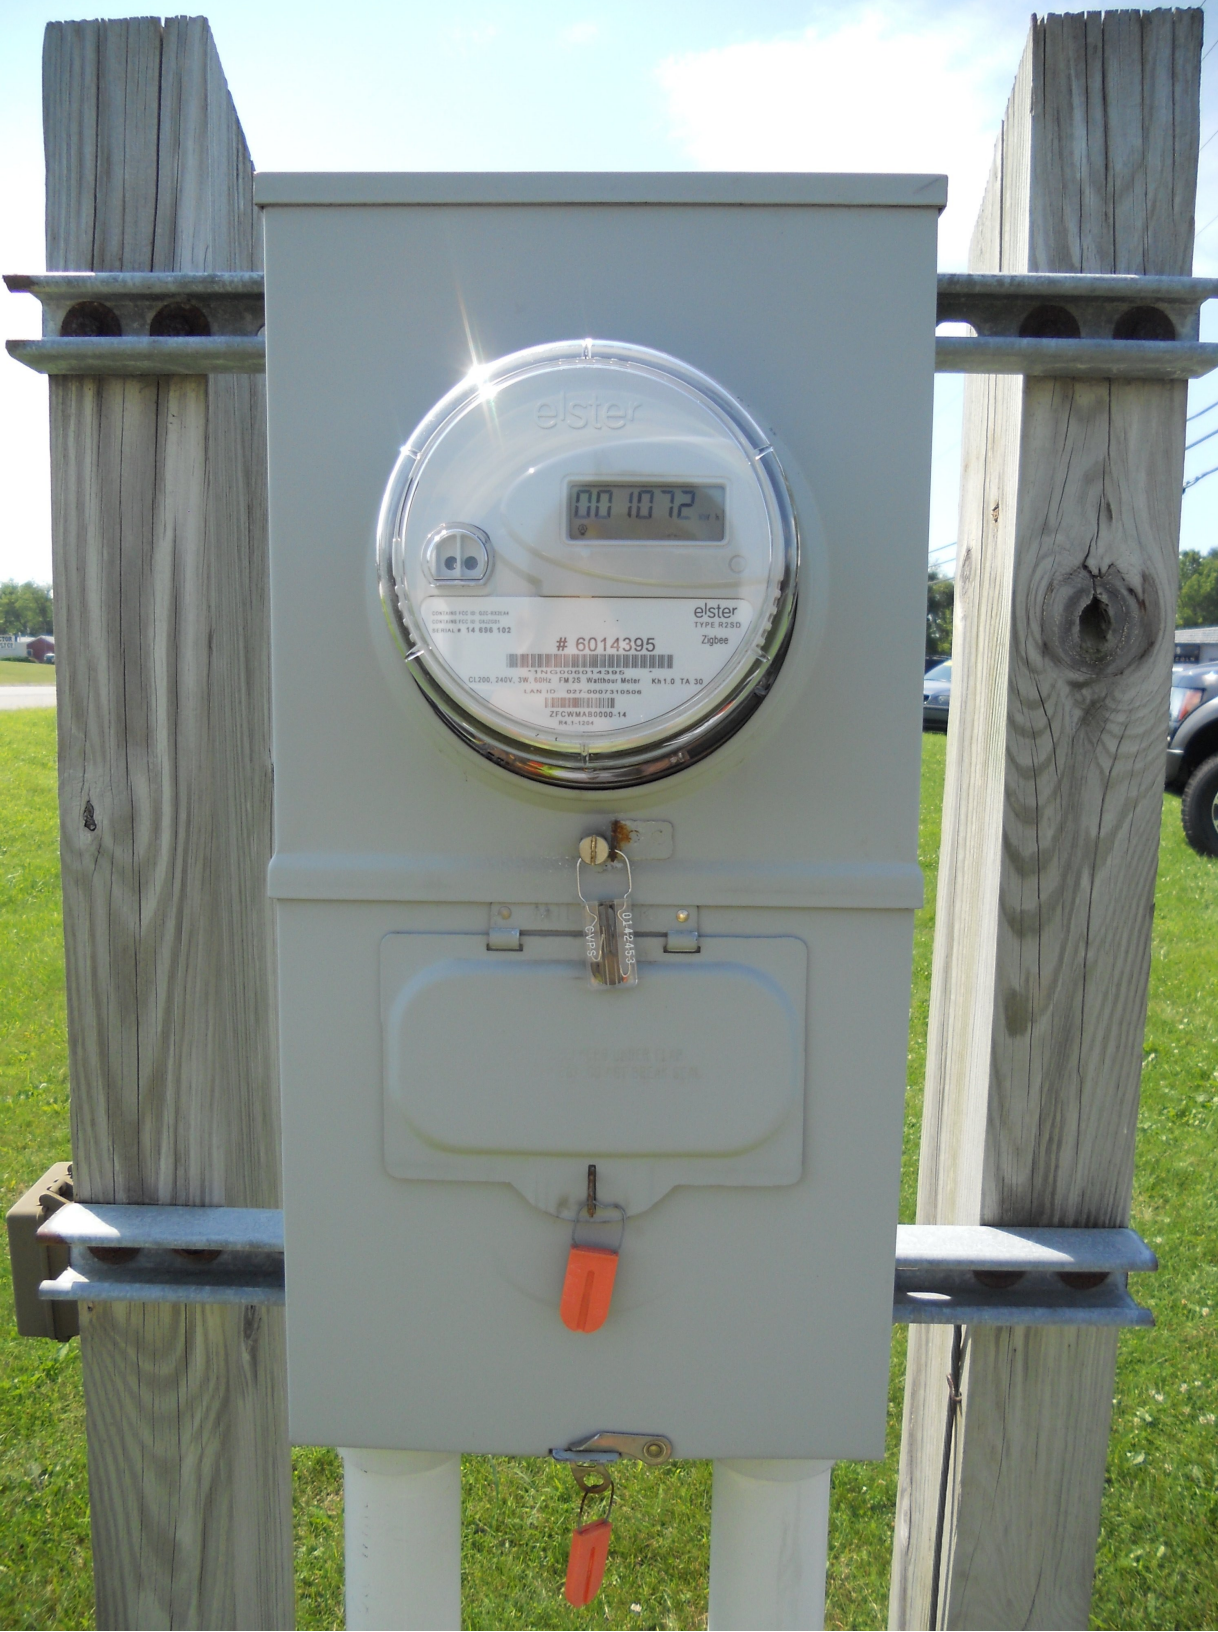

elster

001072

CONTINUED TO 601-4395
CONSUMER TO 601-4395
SERIAL # 14 886 102

6014395

elster
TYPE R2SD
Zigbee

CL200, 240V, 3W, 60Hz FM 25 Weather Meter Kh1.0 TA 30
LAN ID: 00F000F310806
ZFCWMAS0000-14
RA-1-1004







LEFT LANE
MUST
TURN LEFT



USED CARS



Windcrest Road →













M K2
5749
14 IN
48KSI

37

OGA















Middle Road →

← Windcrest Road








USED CARS



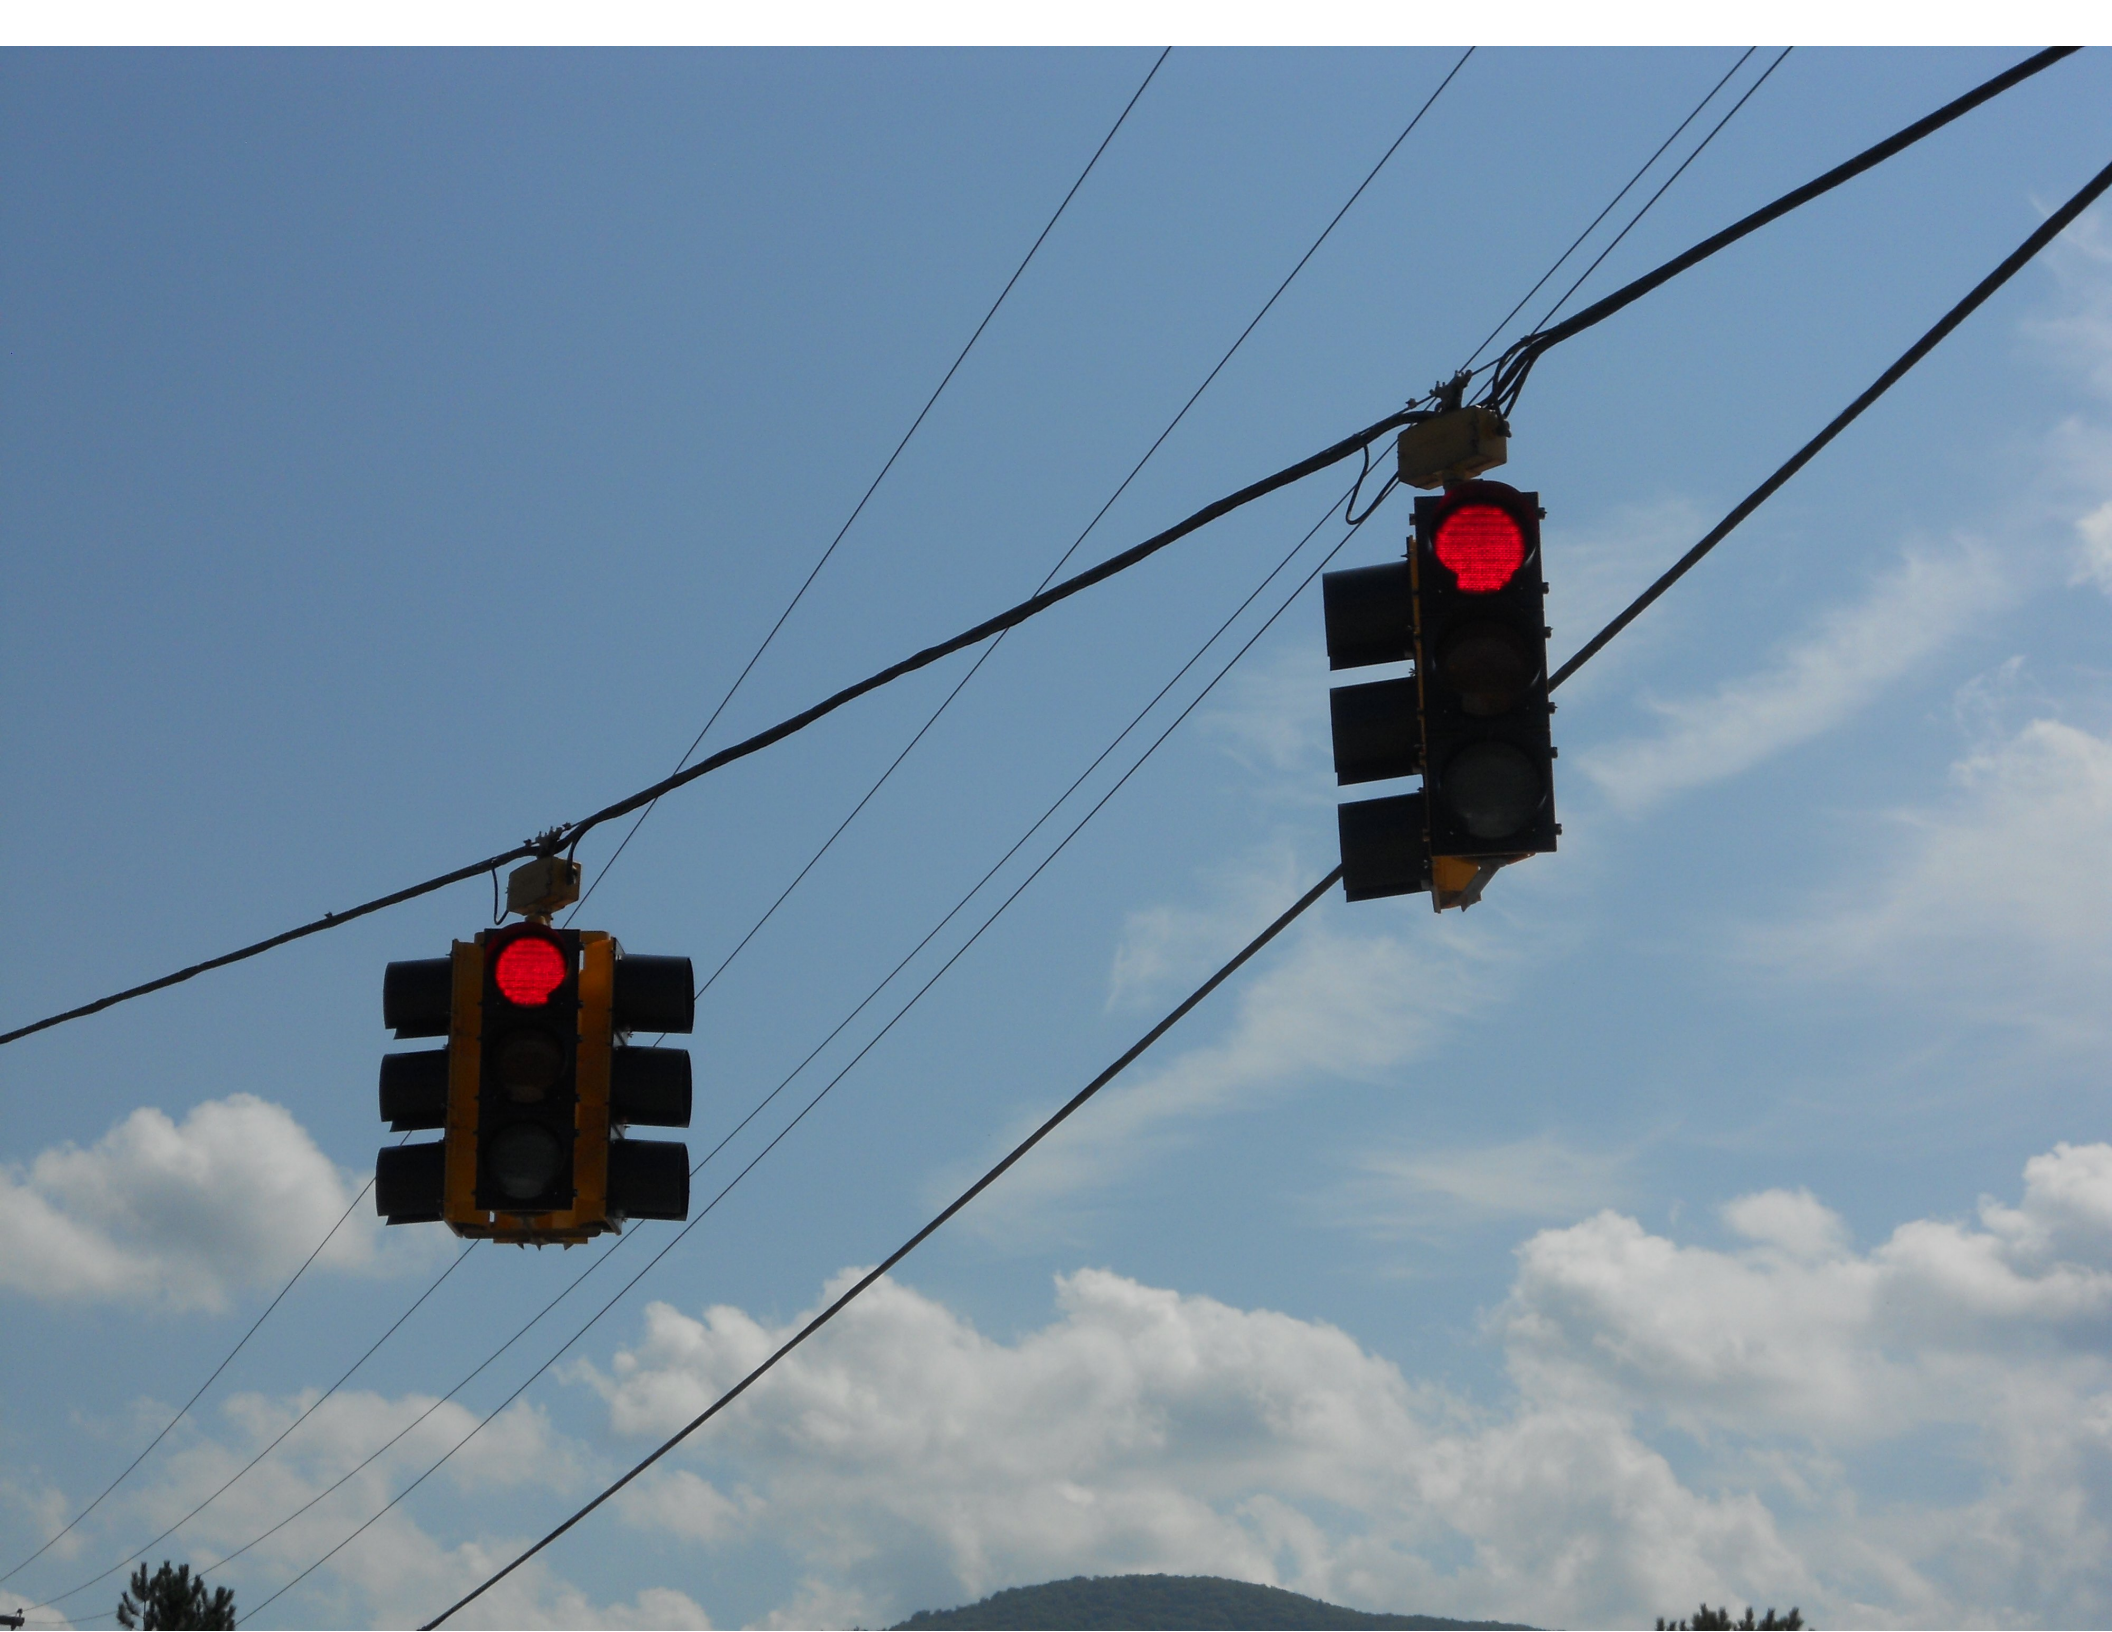





M K 1

5749

14 IN 35

48 KSI 0 GA

.....

NIC Program Steps

Step	Program	Step Begins	Pattern	Override
------	---------	-------------	---------	----------

TOD Program Steps

Step 1 Program 1 Step Begins 0530

Flash.	Dimming Enable.
Red Rest	Alt Veh Extension
Spare 5.	Det Log Enable.
Spare 3.	Spare 4
Type 0 Dly Enable. . .	Spare 2
Det Diag Plan. . . . 0	

	Phase Number											
	1	2	3	4	5	6	7	8	9	10	11	12
Max 2 Enable	.	.	.	.	.	.	.	.	.	.	.	.
Max 3 Enable	.	.	.	.	.	.	.	.	.	.	.	.
Veh Recall	.	.	.	.	.	.	.	.	.	.	.	.
Veh Max Recall	.	.	.	.	.	.	.	.	.	.	.	.
Ped Recall	.	.	.	.	.	.	.	.	.	.	.	.
Cond Service Inhibit.	.	.	.	.	.	.	.	.	.	.	.	.
Phase Omit	.	.	.	.	.	.	.	.	.	.	.	.
Special Function	.	.	.	.	.	.	.	.	.	.	.	.

	A	B	C	D	E	F
Alt Sequence	.	.	.	.	.	.

Step 2 Program 1 Step Begins 1200

Flash.	Dimming Enable.
Red Rest	Alt Veh Extension
Spare 5.	Det Log Enable.
Spare 3.	Spare 4
Type 0 Dly Enable. . .	Spare 2
Det Diag Plan. . . . 0	

	Phase Number											
	1	2	3	4	5	6	7	8	9	10	11	12
Max 2 Enable	X	X	.	X	X	X	.	X	.	.	.	.
Max 3 Enable	.	.	.	.	.	.	.	.	.	.	.	.
Veh Recall	.	.	.	.	.	.	.	.	.	.	.	.
Veh Max Recall	.	.	.	.	.	.	.	.	.	.	.	.
Ped Recall	.	.	.	.	.	.	.	.	.	.	.	.
Cond Service Inhibit.	.	.	.	.	.	.	.	.	.	.	.	.
Phase Omit	.	.	.	.	.	.	.	.	.	.	.	.
Special Function	.	.	.	.	.	.	.	.	.	.	.	.

	A	B	C	D	E	F
Alt Sequence	.	.	.	.	.	.