

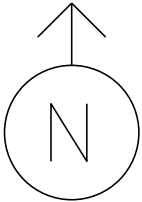
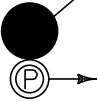
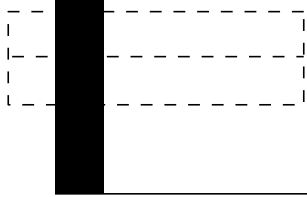
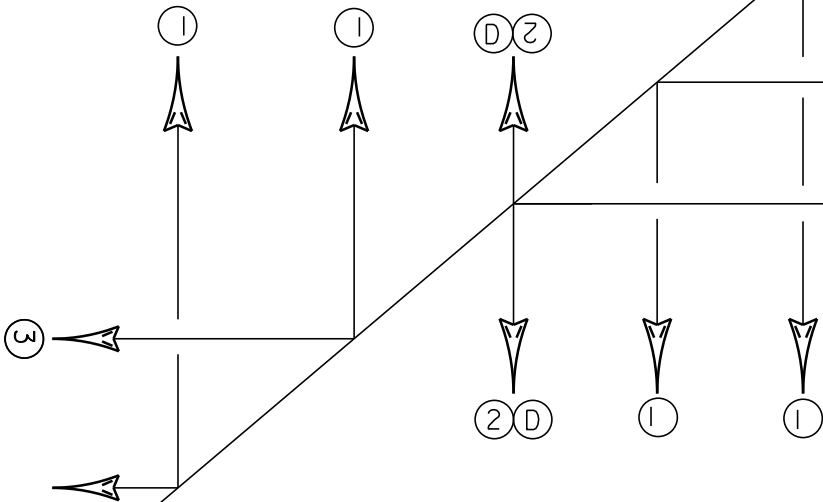


MS # 307

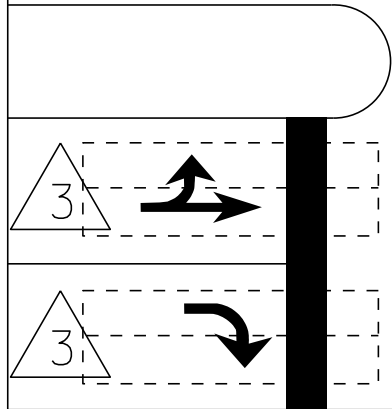


US 7 NORTH

GREEN MTN. PLAZA

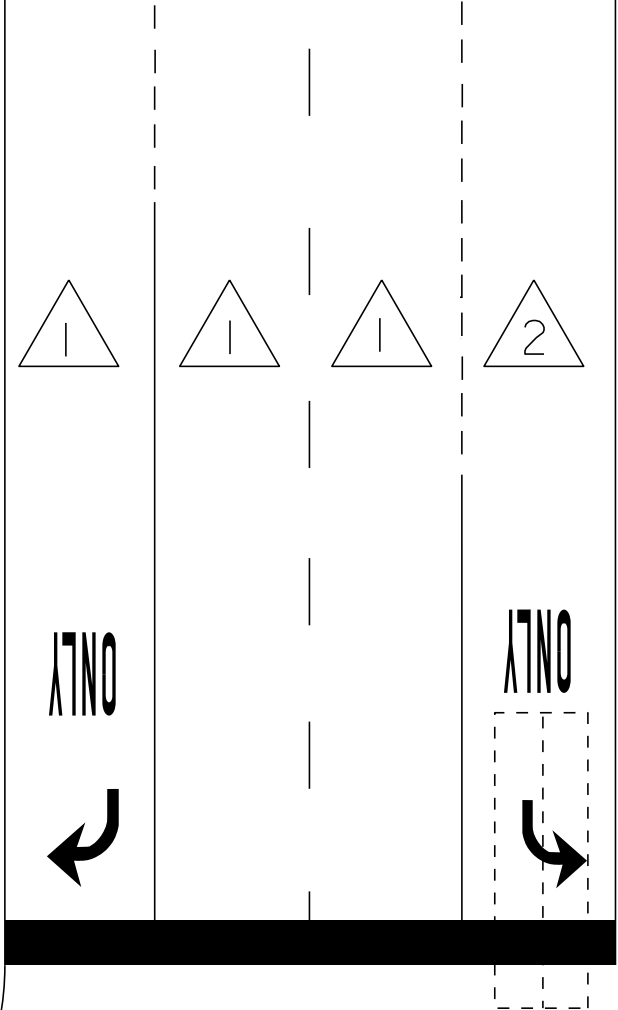

- ⊙ PEDESTAL POST
- Ⓟ PEDESTRIAN SIGNAL
- ⊠ CONTROL BOX
- LOOP DETECTION
- Ⓢ STANCHION
- Ⓢ =

US 7 SOUTH

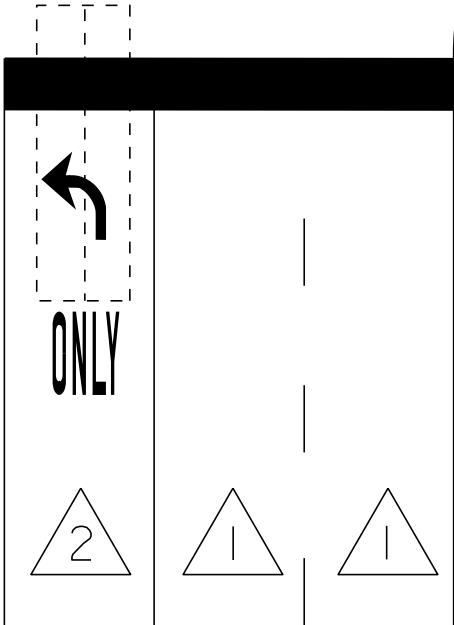


NOT TO SCALE

SEWARD ROAD

DENNYS

MS # 307

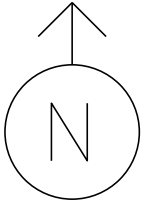

GREEN MTN. PLAZA

US 7 NORTH

12'

12'

12'

12'

12'

12'

ONLY



LANE LINE 425'

LANE LINE 100'


ONLY



STOP BAR 48'

22'

11'

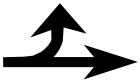

11'

ONLY



CROSSWALK 70'

STOP BAR 22'

STOP BAR 21'

CROSSWALK 70'

15'

14'

CROSSWALK 75'

STOP BAR 36'



ONLY

LANE LINE 130'

12'

12'

12'

12'








12'

US 7 SOUTH

NOT TO SCALE

SEWARD ROAD

DENNYS

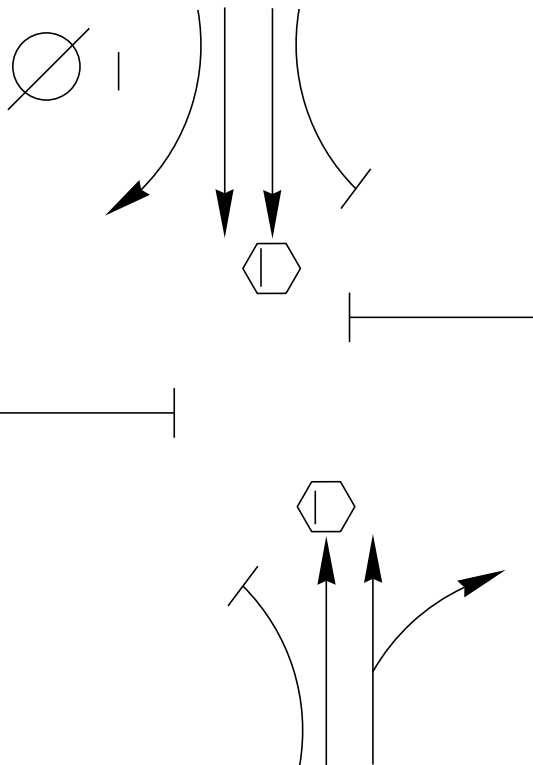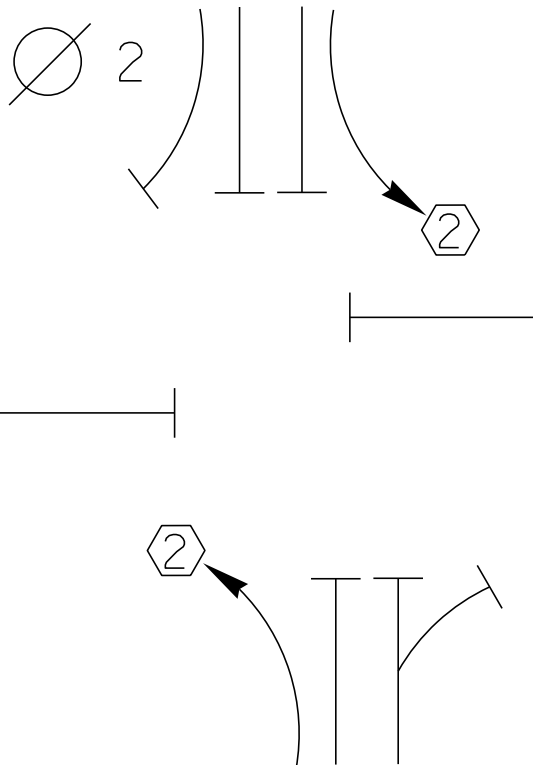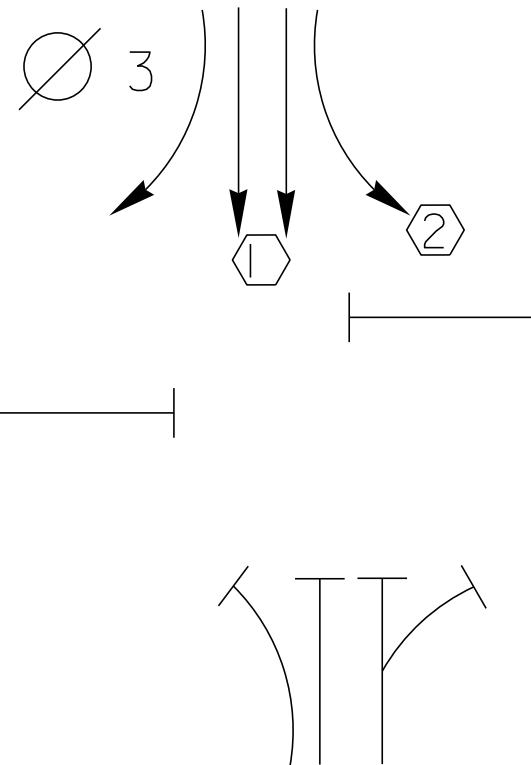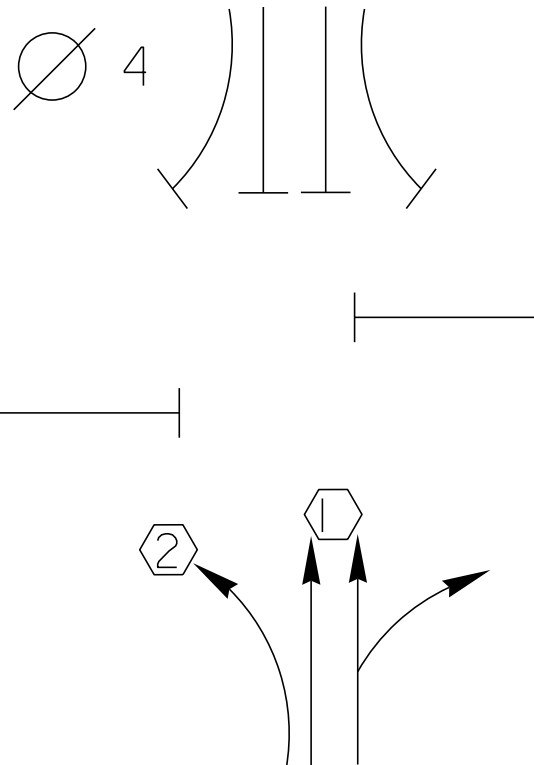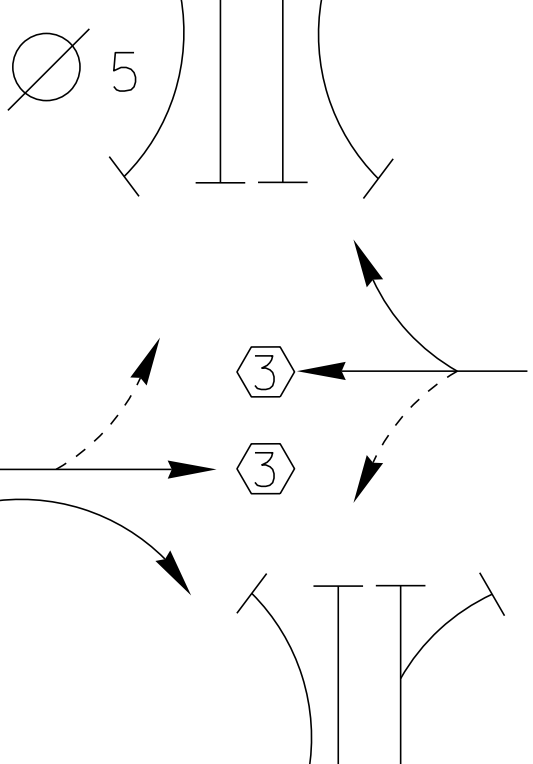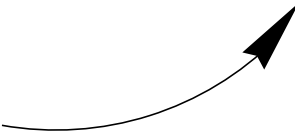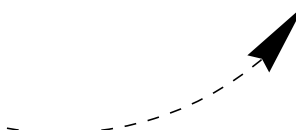D I A G R A M				
T I M I N G	G = Y =	G = Y =	G = Y =	G = Y =
D I A G R A M				
T I M I N G	G = Y =	G = Y =	G = Y =	G = Y =
 PROTECTED TURNS	 PERMITTED TURNS PEDESTRIAN		CYCLE LENGTH, C= _____ S	



PROPERTY OF
VT. AGENCY OF TRANS.
MAINTENANCE DIV.
IN EMERGENCY CALL
802.241.0100
MAINT & REPAIRS
INTERSECTION INC.

PROPERTY OF:
VT. AGENCY OF TRANS.
MAINTENANCE DIV.

IN EMERGENCY CALL:
DIST. TRANS. OFFICE

NIGHTS & WEEKENDS:

INTERSECTION NO.

SOUTH MAIN ST. & SEWARD DR.
S/N-41457-1

DANGER
HIGH VOLTAGE

TURNED ON 6.16.00

Loops

Black - NB LEFT
Red - SB LEFT
Blue - EAST END
Yellow - WEST END
Green

COMBUST
EAST END
HERE

TURNED on 6.16.00

SOUTH MAIN ST. & SEWARD DR.
S/N-41457-1

DANGER
HIGH VOLTAGE



Loops

Black - NB Left

Red - SB Left

Blue - EAST BND

Yellow - West BND





Green

UL
Air Filter Unit Classified by
Filter & Air Purifier per
Underwriters Laboratories Inc.
As To Flammability Only
UL-1000-2000
Class 12 2004

1-800-927-6789


MADE IN USA

FABRIQUE AUX E.U.

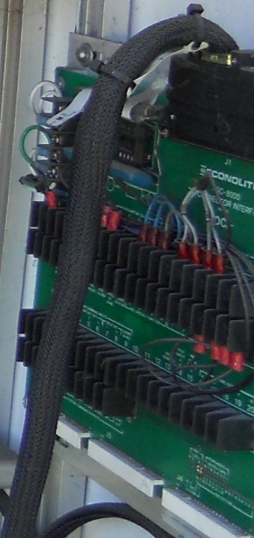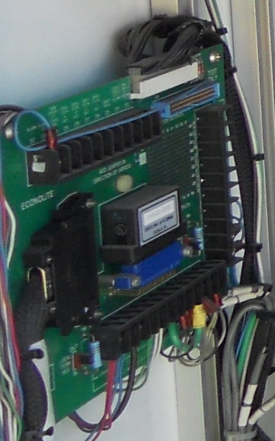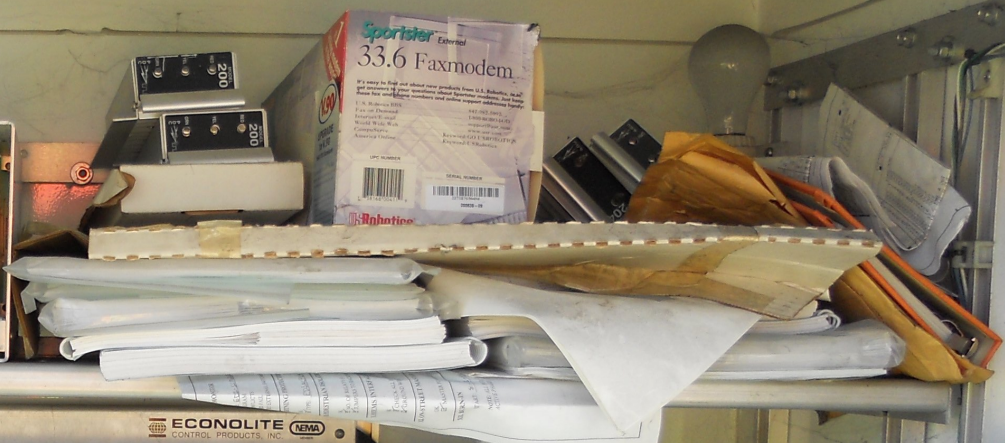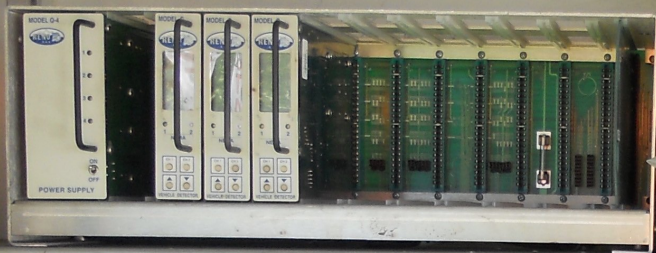



DETECTORS

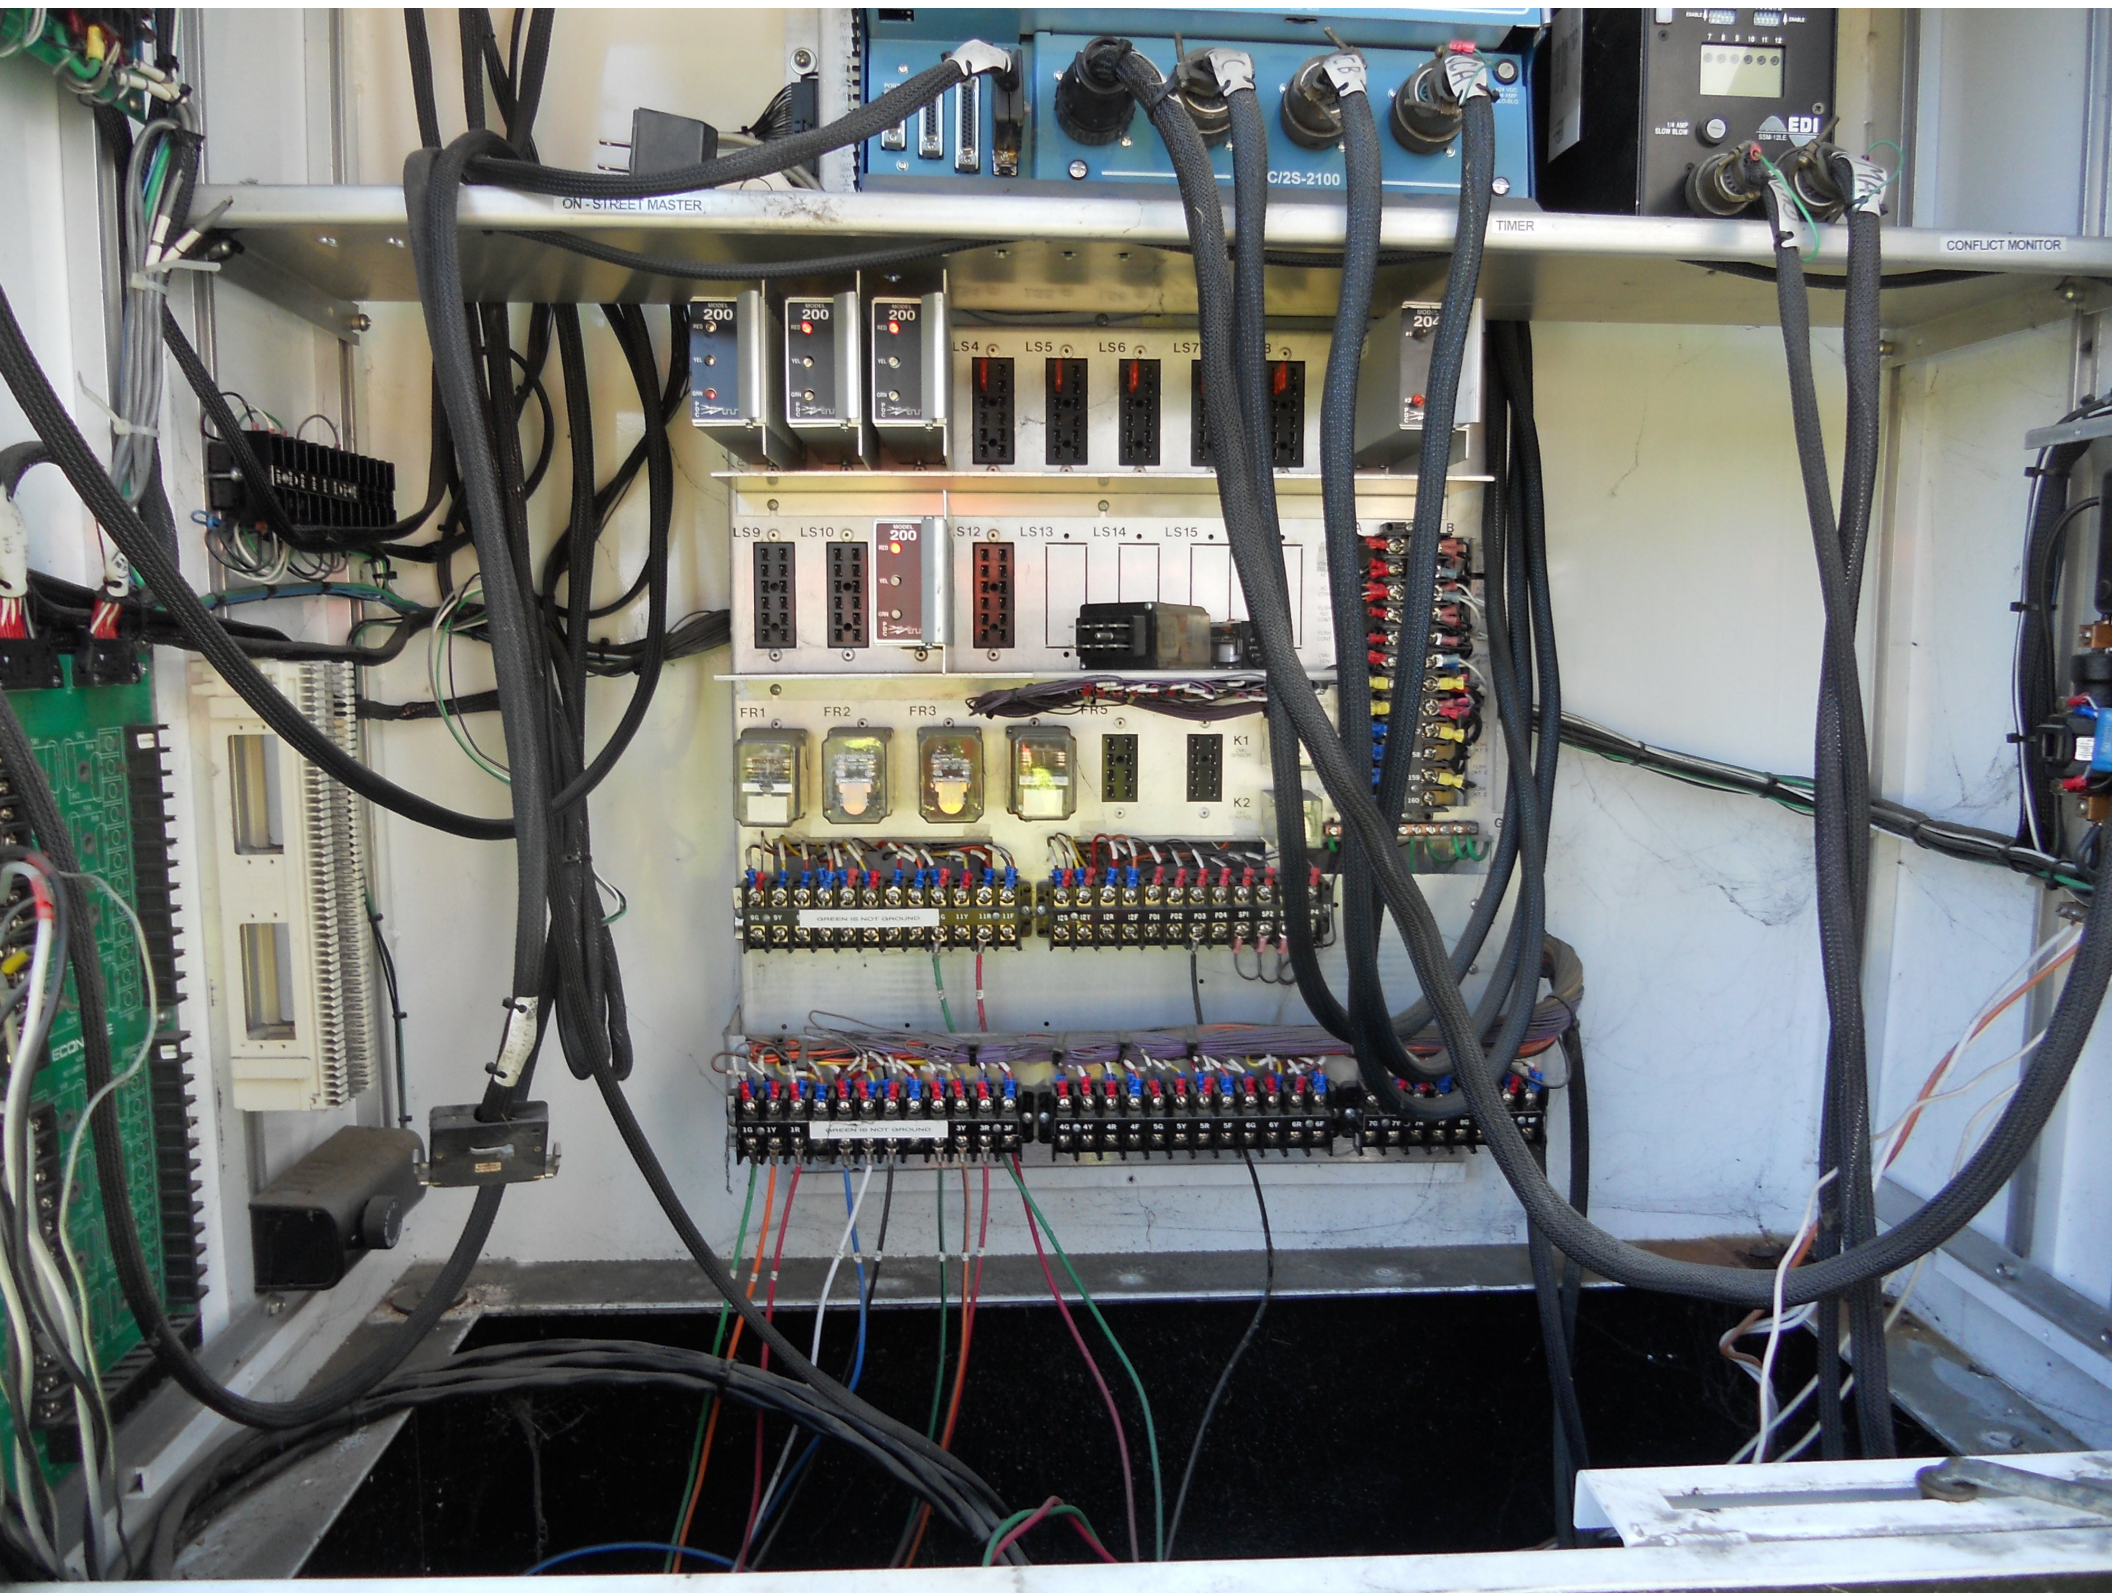


















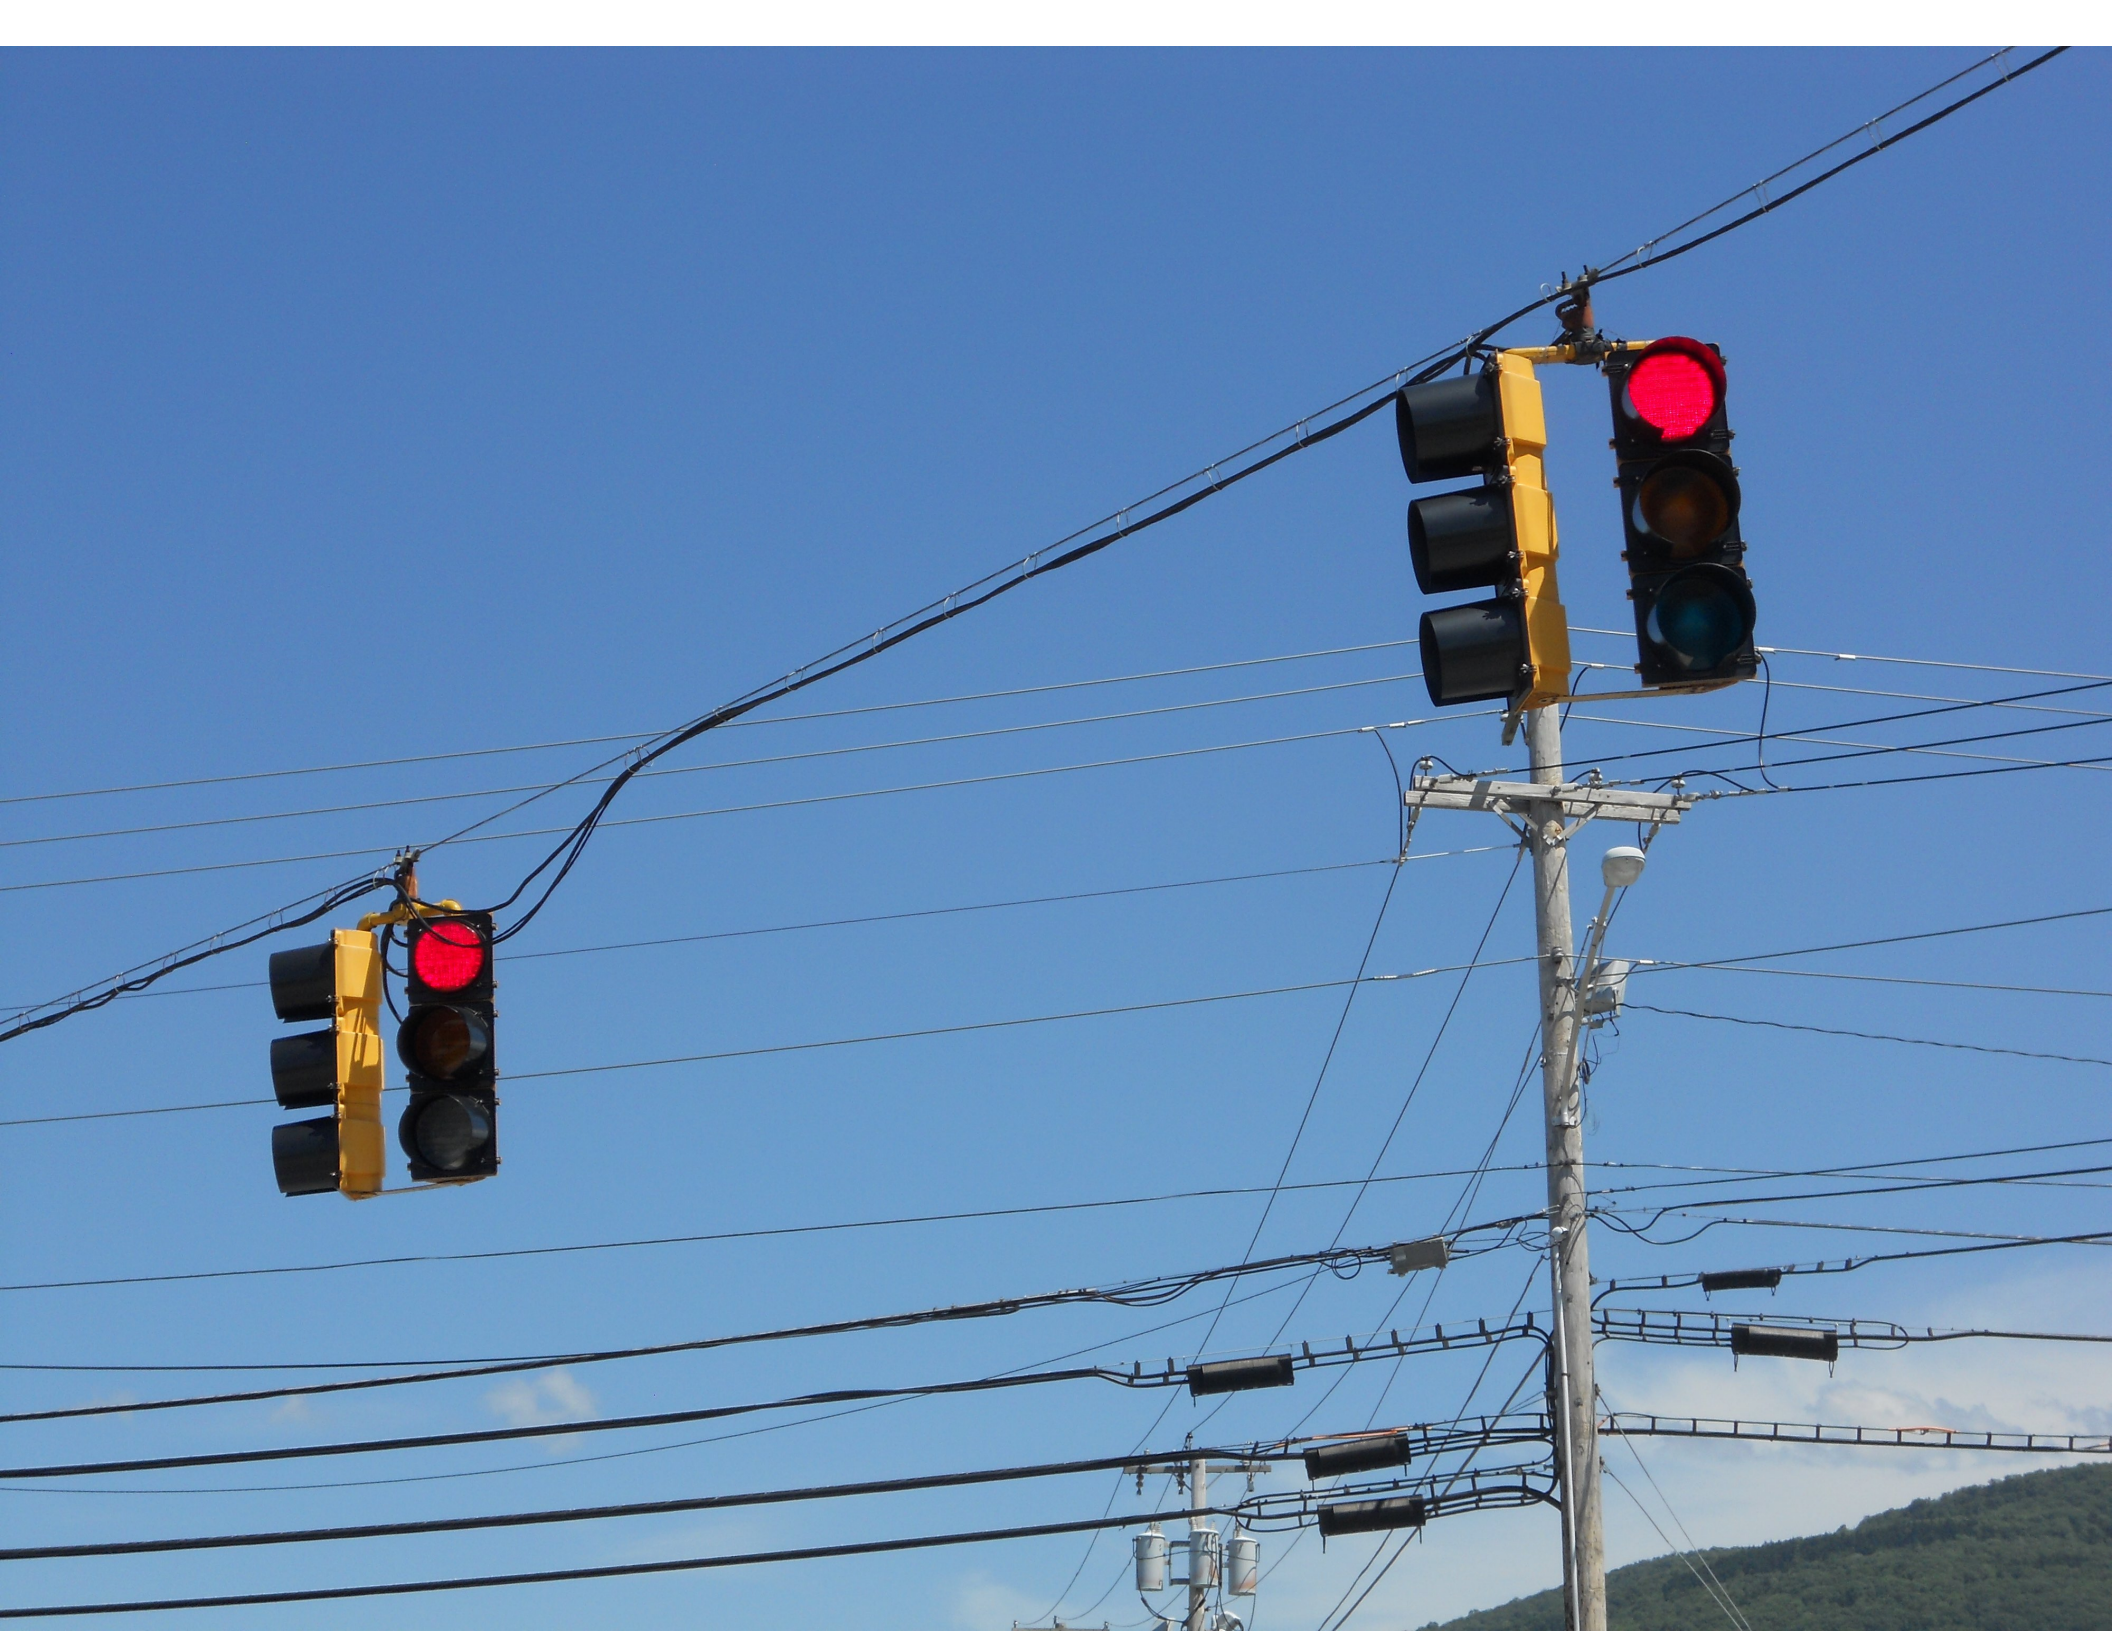



























SEWARD RD







BET DARTS













Coordination Patterns

Pattern 2

Cycle Length . . 110 COS 111

Offset 35

Vehicle Permissive . . [1] 10 [2] 0

Vehicle Perm 2 Displacement 0 Phase Reservice. . NO

Splits: Phase 1- 62 2- 17 3- 31 4- 0

Phase 5- 0 6- 0 7- 0 8- 0

Phase 9- 0 10- 0 11- 0 12- 0 Split Sum: 0

Split Extension/Ring [1] 0 [2] 0

Split Demand Pattern [1] 0 [2] 0

XRT Pattern. . . 0

Phase Number: 1 2 3 4 5 6 7 8 9 10 11 12

Coord Phases . . X

Veh Recall . . . X

Veh Max Recall

Ped Recall . . . X

Veh Omit

Alt Sequence . . A: . B: . C: . D: . E: . F: .

Pattern 3

Cycle Length . . 90 COS 222

Offset 53

Vehicle Permissive . . [1] 10 [2] 0

Vehicle Perm 2 Displacement 0 Phase Reservice. . NO

Splits: Phase 1- 46 2- 15 3- 29 4- 0

Phase 5- 0 6- 0 7- 0 8- 0

Phase 9- 0 10- 0 11- 0 12- 0 Split Sum: 0

Split Extension/Ring [1] 0 [2] 0

Split Demand Pattern [1] 0 [2] 0

XRT Pattern. . . 0

Phase Number: 1 2 3 4 5 6 7 8 9 10 11 12

Coord Phases . . X

Veh Recall . . . X

Veh Max Recall

Ped Recall . . . X

Veh Omit

Alt Sequence . . A: . B: . C: . D: . E: . F: .

Pattern 4

Cycle Length . . 120 COS 333

Offset 112

Vehicle Permissive . . [1] 10 [2] 0

Vehicle Perm 2 Displacement 0 Phase Reservice. . NO

Splits: Phase 1- 63 2- 21 3- 36 4- 0

Phase 5- 0 6- 0 7- 0 8- 0

Phase 9- 0 10- 0 11- 0 12- 0 Split Sum: 0

Split Extension/Ring [1] 0 [2] 0

Split Demand Pattern [1] 0 [2] 0

XRT Pattern. . . 0

Phase Number: 1 2 3 4 5 6 7 8 9 10 11 12

Coord Phases . . X

Veh Recall . . . X

Veh Max Recall

Ped Recall . . . X

Veh Omit

Alt Sequence . . A: . B: . C: . D: . E: . F: .

.....

[illegible][illegible]

NIC Program Steps

Step	Program	Step Begins	Pattern	Override
1	1	0000	1	NO
2	1	0600	3	NO
3	1	0900	2	NO
4	1	1530	4	NO
5	1	1800	2	NO

TOD Program Steps

Step 1 Program 1 Step Begins 0000

Flash.	X	Dimming Enable.
Red Rest	.	Alt Veh Extension
Spare 5.	.	Det Log Enable.
Spare 3.	.	Spare 4
Type 0 Dly Enable. . .	.	Spare 2
Det Diag Plan.	0	

	Phase Number											
	1	2	3	4	5	6	7	8	9	10	11	12
Max 2 Enable	.	.	.	.	.	.	.	.	.	.	.	.
Max 3 Enable	.	.	.	.	.	.	.	.	.	.	.	.
Veh Recall	.	.	.	.	.	.	.	.	.	.	.	.
Veh Max Recall	.	.	.	.	.	.	.	.	.	.	.	.
Ped Recall	.	.	.	.	.	.	.	.	.	.	.	.
Cond Service Inhibit.	.	.	.	.	.	.	.	.	.	.	.	.
Phase Omit	.	.	.	.	.	.	.	.	.	.	.	.
Special Function	.	.	.	.	.	.	.	.	.	.	.	.

	A	B	C	D	E	F
Alt Sequence	.	.	.	.	.	.

Step 2 Program 1 Step Begins 0600

Flash.	.	Dimming Enable.
Red Rest	.	Alt Veh Extension
Spare 5.	.	Det Log Enable.
Spare 3.	.	Spare 4
Type 0 Dly Enable. . .	.	Spare 2
Det Diag Plan.	0	

	Phase Number											
	1	2	3	4	5	6	7	8	9	10	11	12
Max 2 Enable	X	X	X	.	.	.	.	.	.	.	.	.
Max 3 Enable	.	.	.	.	.	.	.	.	.	.	.	.
Veh Recall	.	.	.	.	.	.	.	.	.	.	.	.
Veh Max Recall	.	.	.	.	.	.	.	.	.	.	.	.
Ped Recall	.	.	.	.	.	.	.	.	.	.	.	.
Cond Service Inhibit.	.	.	.	.	.	.	.	.	.	.	.	.
Phase Omit	.	.	.	.	.	.	.	.	.	.	.	.
Special Function	.	.	.	.	.	.	.	.	.	.	.	.

	A	B	C	D	E	F
Alt Sequence	.	.	.	.	.	.

TOD Program Steps

Step 3 Program 1 Step Begins 0900

Flash.	Dimming Enable.
Red Rest	Alt Veh Extension
Spare 5.	Det Log Enable.
Spare 3.	Spare 4
Type 0 Dly Enable. . .	Spare 2
Det Diag Plan. . . . 0	

	Phase Number											
	1	2	3	4	5	6	7	8	9	10	11	12
Max 2 Enable	.	.	.	.	.	.	.	.	.	.	.	.
Max 3 Enable	.	.	.	.	.	.	.	.	.	.	.	.
Veh Recall	.	.	.	.	.	.	.	.	.	.	.	.
Veh Max Recall	.	.	.	.	.	.	.	.	.	.	.	.
Ped Recall	.	.	.	.	.	.	.	.	.	.	.	.
Cond Service Inhibit.	.	.	.	.	.	.	.	.	.	.	.	.
Phase Omit	.	.	.	.	.	.	.	.	.	.	.	.
Special Function	.	.	.	.	.	.	.	.	.	.	.	.

	A	B	C	D	E	F
Alt Sequence	.	.	.	.	.	.

Step 4 Program 1 Step Begins 1530

Flash.	Dimming Enable.
Red Rest	Alt Veh Extension
Spare 5.	Det Log Enable.
Spare 3.	Spare 4
Type 0 Dly Enable. . .	Spare 2
Det Diag Plan. . . . 0	

	Phase Number											
	1	2	3	4	5	6	7	8	9	10	11	12
Max 2 Enable	.	.	.	.	.	.	.	.	.	.	.	.
Max 3 Enable	X	X	X	.	.	.	.	.	.	.	.	.
Veh Recall	.	.	.	.	.	.	.	.	.	.	.	.
Veh Max Recall	.	.	.	.	.	.	.	.	.	.	.	.
Ped Recall	.	.	.	.	.	.	.	.	.	.	.	.
Cond Service Inhibit.	.	.	.	.	.	.	.	.	.	.	.	.
Phase Omit	.	.	.	.	.	.	.	.	.	.	.	.
Special Function	.	.	.	.	.	.	.	.	.	.	.	.

	A	B	C	D	E	F
Alt Sequence	.	.	.	.	.	.

TOD Program Steps

Step 5	Program 1	Step Begins	1800
--------	-----------	-------------	------

Flash.	Dimming Enable.
Red Rest	Alt Veh Extension
Spare 5.	Det Log Enable.
Spare 3.	Spare 4
Type 0 Dly Enable. . .	Spare 2
Det Diag Plan. . . . 0	

	Phase Number											
	1	2	3	4	5	6	7	8	9	10	11	12
Max 2 Enable	.	.	.	.	.	.	.	.	.	.	.	.
Max 3 Enable	.	.	.	.	.	.	.	.	.	.	.	.
Veh Recall	.	.	.	.	.	.	.	.	.	.	.	.
Veh Max Recall	.	.	.	.	.	.	.	.	.	.	.	.
Ped Recall	.	.	.	.	.	.	.	.	.	.	.	.
Cond Service Inhibit.	.	.	.	.	.	.	.	.	.	.	.	.
Phase Omit	.	.	.	.	.	.	.	.	.	.	.	.
Special Function	.	.	.	.	.	.	.	.	.	.	.	.

	A	B	C	D	E	F
Alt Sequence	.	.	.	.	.	.
