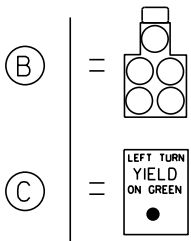
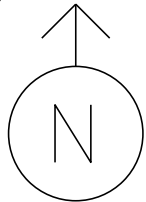


MS # 518



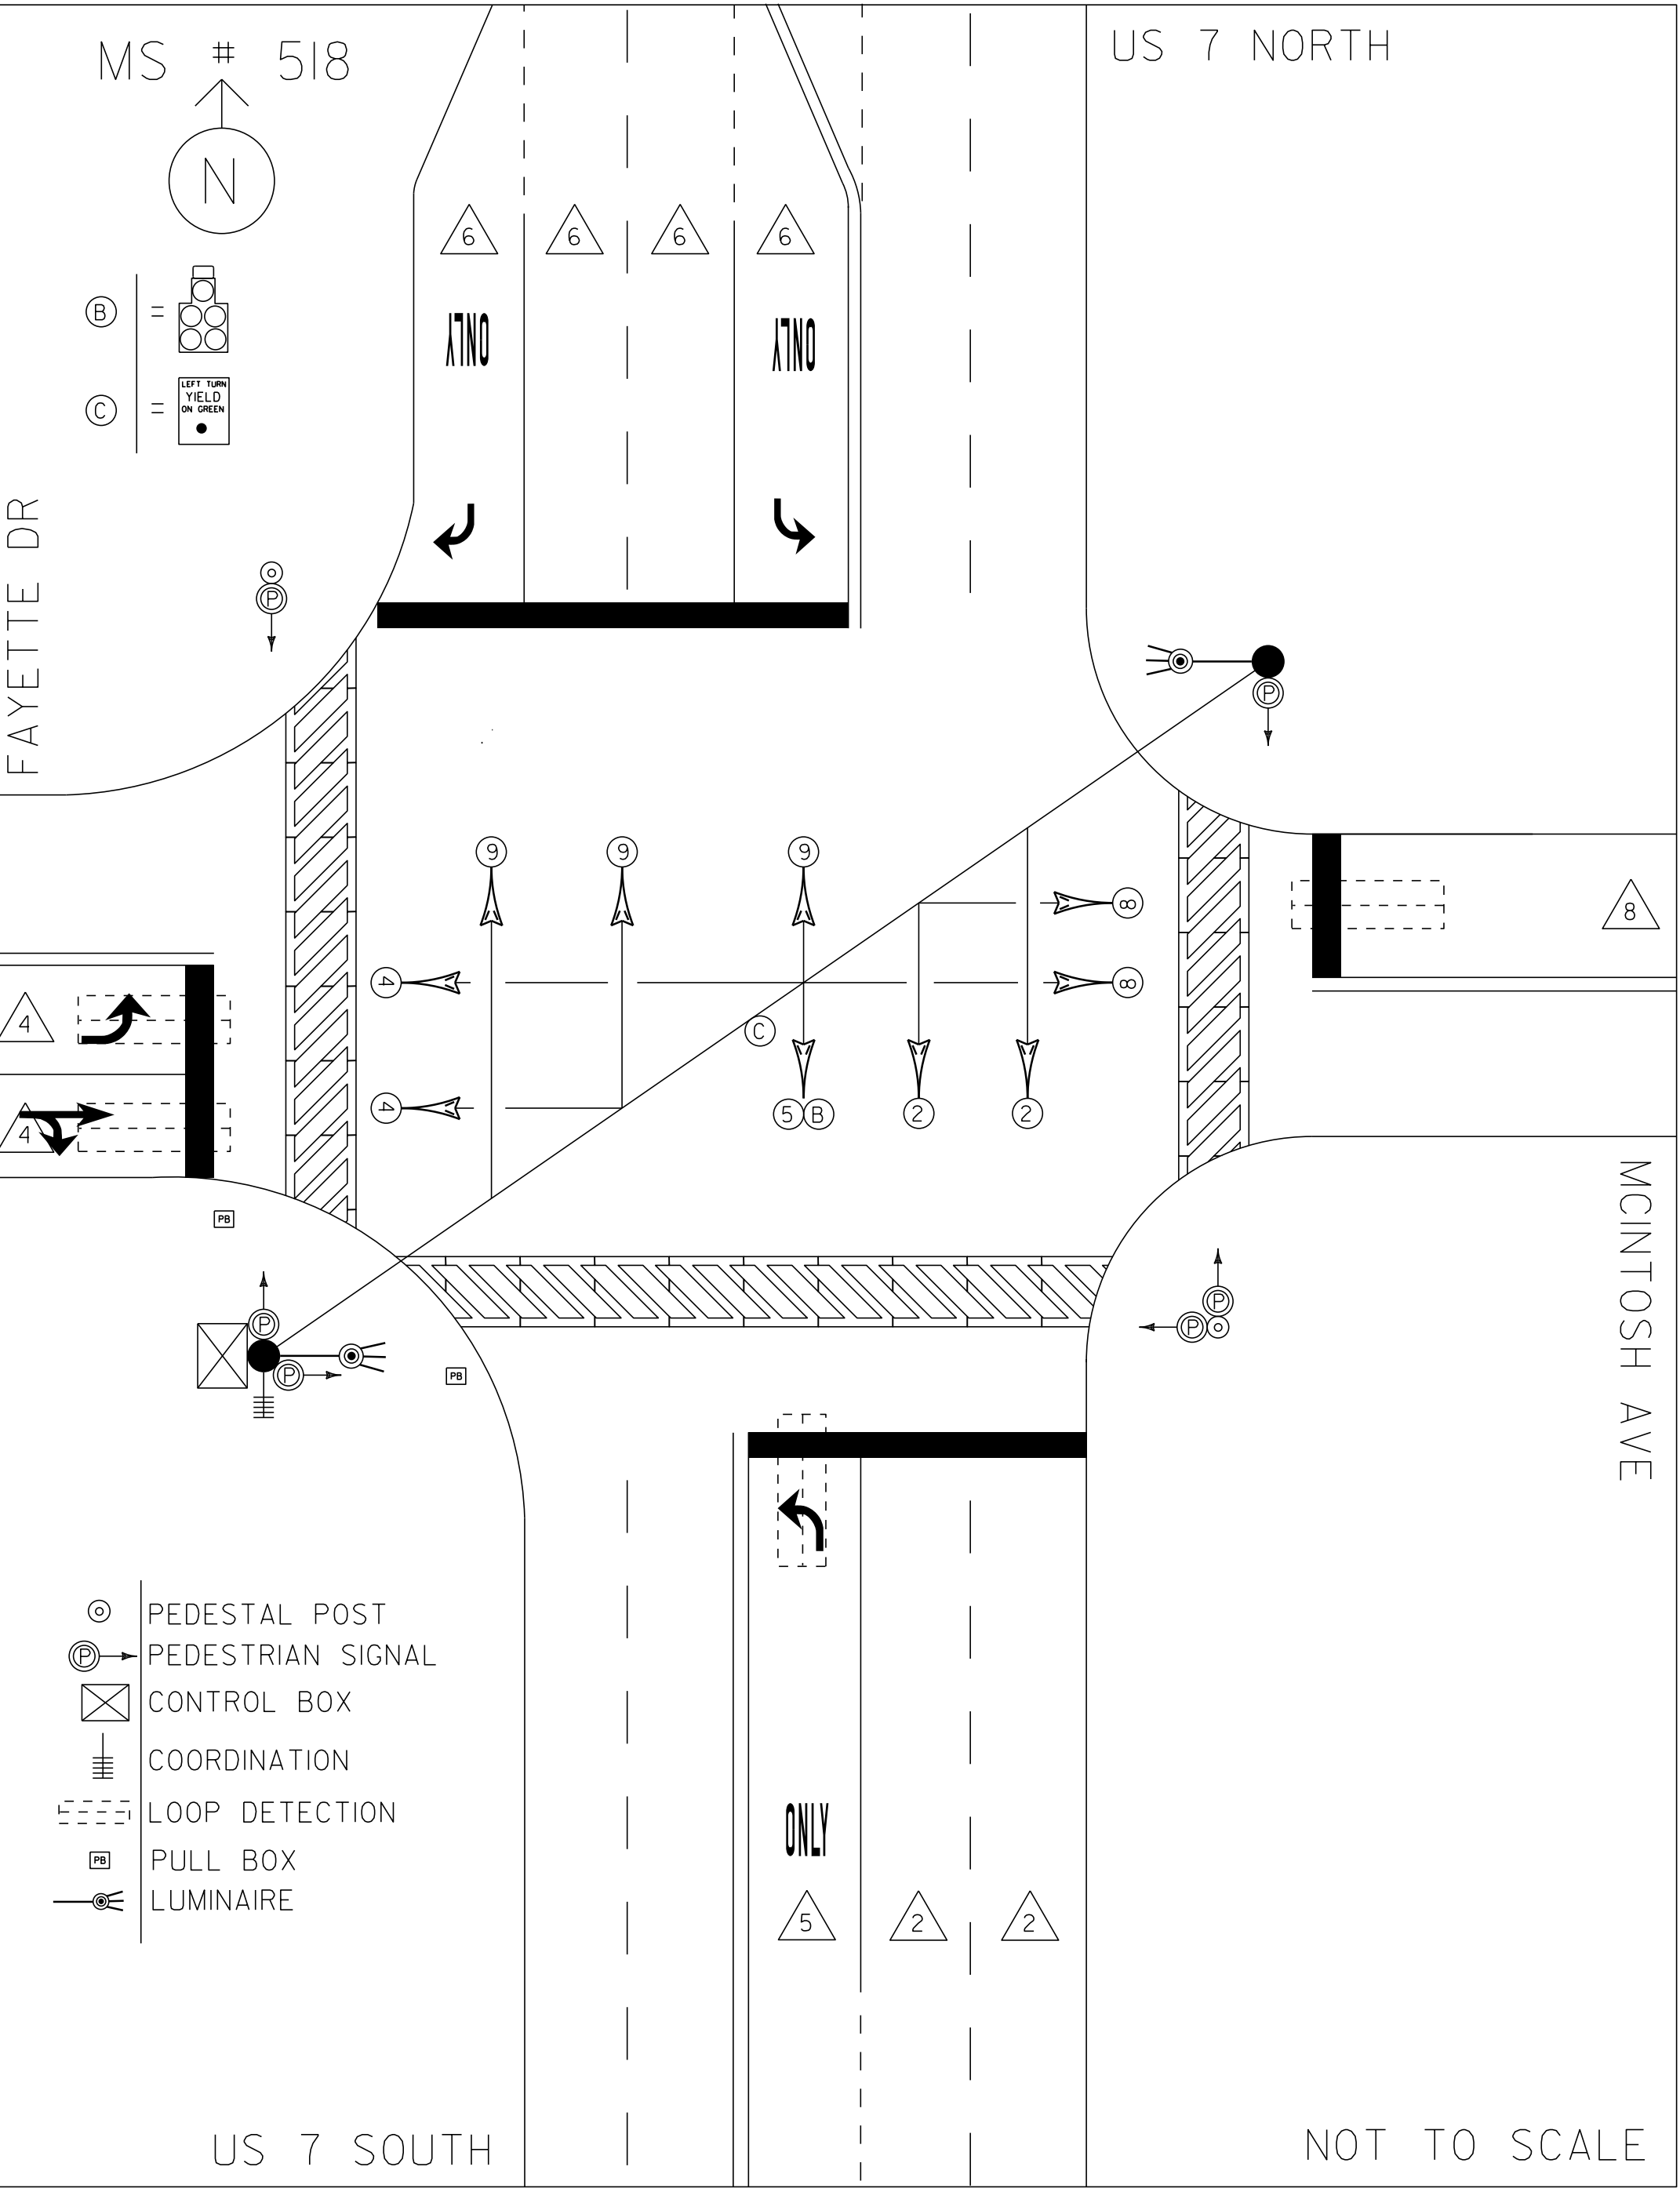
US 7 NORTH

FAYETTE DR

MCINTOSH AVE

US 7 SOUTH

NOT TO SCALE



MS # 518

N

US 7 NORTH

FAYETTE DR

12'

11'

11'

11'

11'

11'

ONLY

ONLY

LANE LINE 170'

LANE LINE 95'

STOP BAR 56'

CROSSWALK 80'

STOP BAR 16'

16'

13'

CROSSWALK 35'

STOP BAR 23'

CROSSWALK 78'

STOP BAR 33'

LANE LINE 140'

ONLY

11'

11'

11'

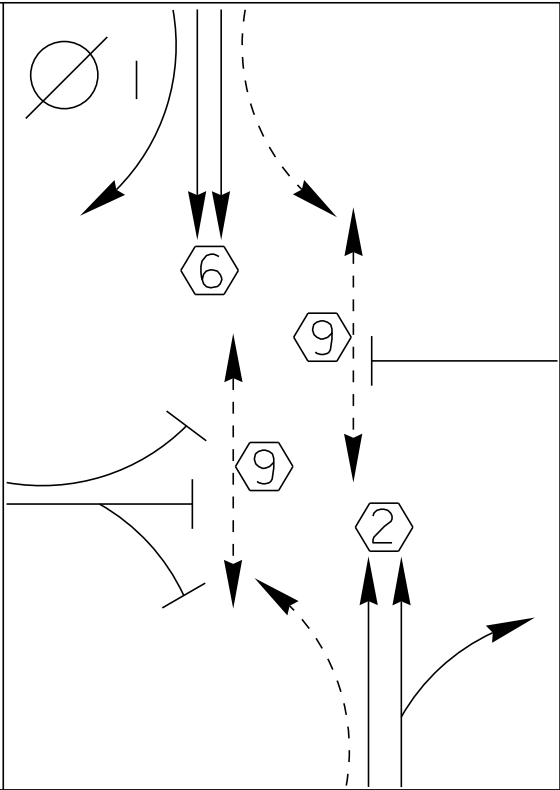
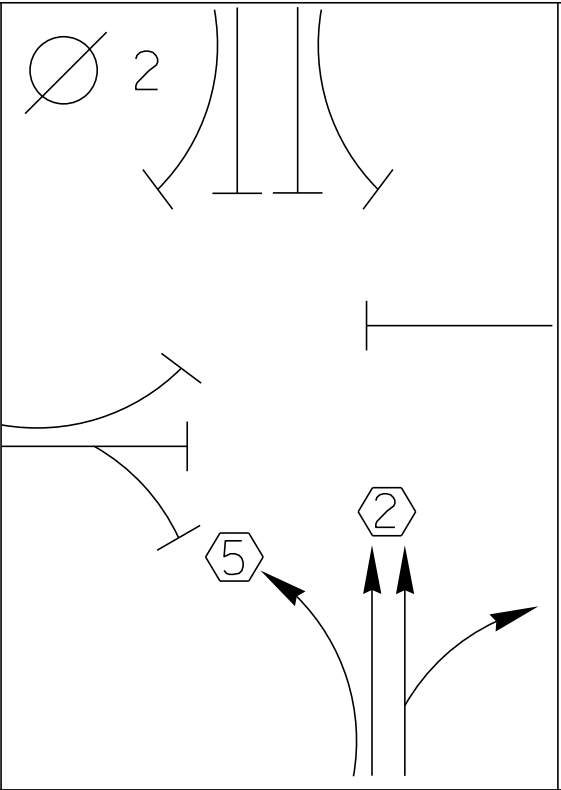
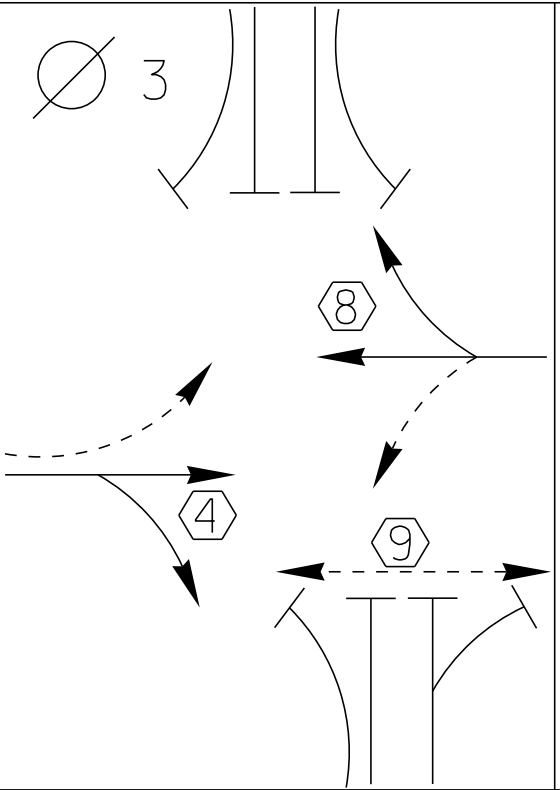
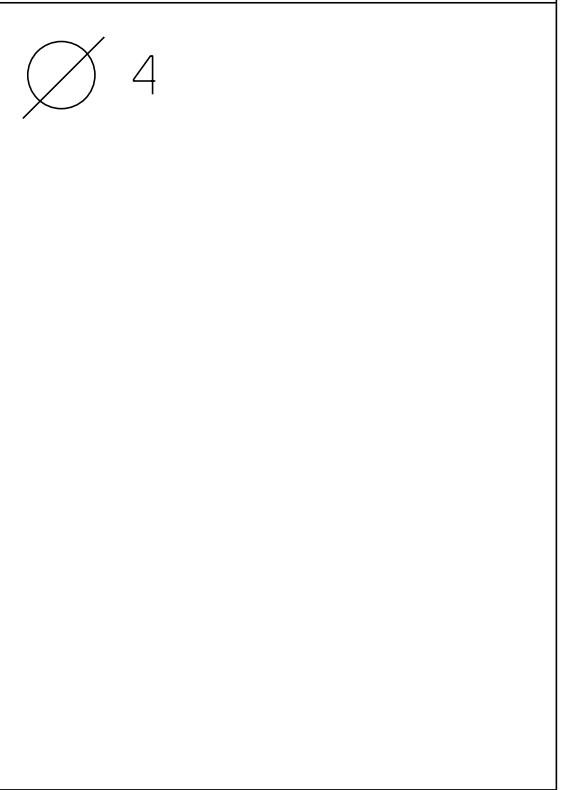
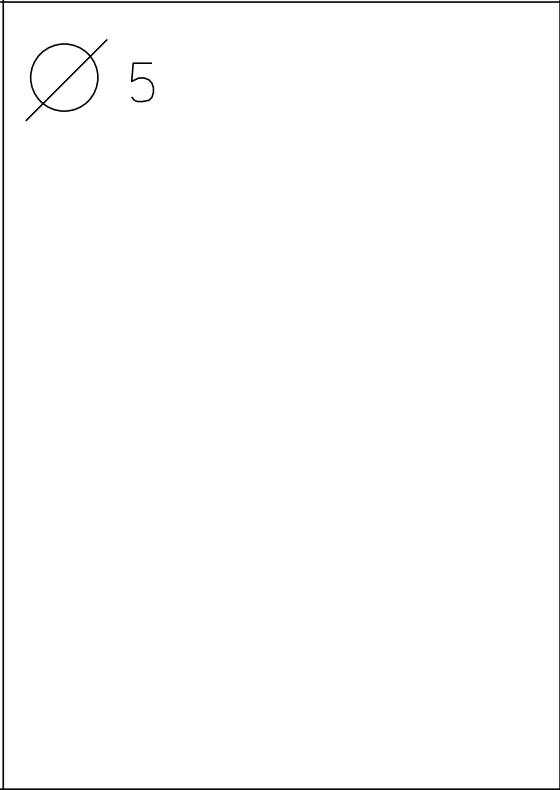
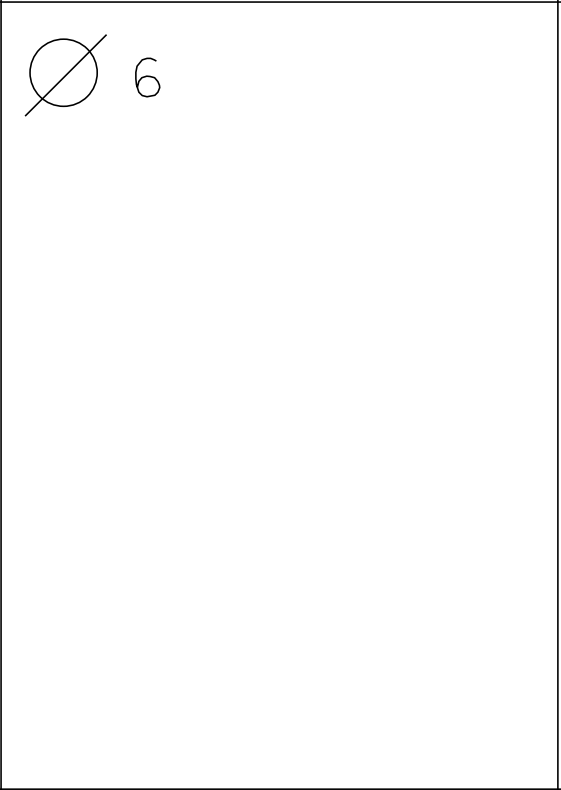
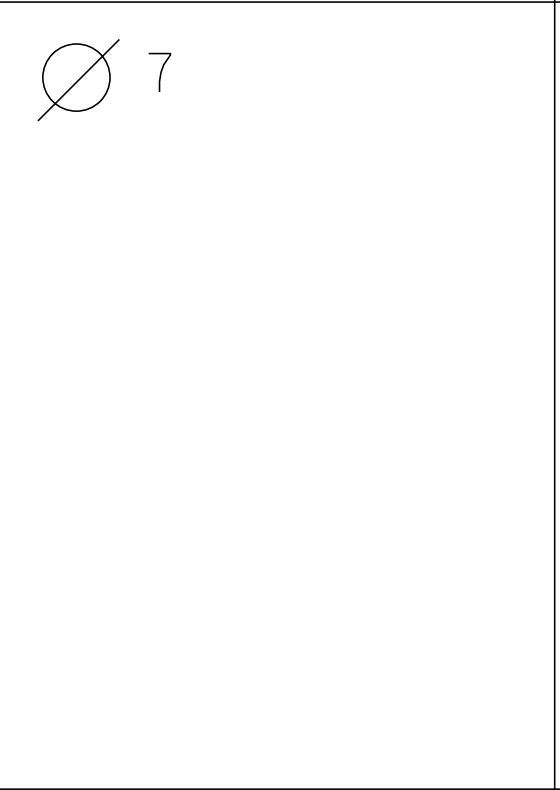
11'


11'



US 7 SOUTH

NOT TO SCALE

MCINTOSH AVE

D I A G R A M N ↑				
TIMING	G = Y =	G = Y =	G = Y =	G = Y =
D I A G R A M				
TIMING	G = Y =	G = Y =	G = Y =	G = Y =

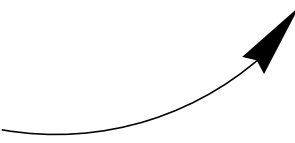PROTECTED
TURNS

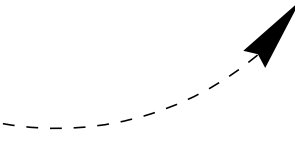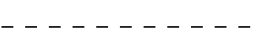PERMITTED
TURNS
PEDESTRIAN

CYCLE LENGTH, C= _____ S



PROPERTY OF:
VT. AGENCY OF TRANS.
MAINTENANCE DIV.
IN EMERGENCY CALL:
DIST. TRANS. OFFICE
655-1580 COLCHESTER
NIGHTS & WEEKENDS: 878-7111

PROPERTY OF:
VT. AGENCY OF TRANS.
MAINTENANCE DIV.

IN EMERGENCY CALL:
DIST. TRANS. OFFICE
655-1580 COLCHESTER
NIGHTS & WEEKENDS: 878-7111

WARNING

DO NOT OPERATE
CABINET WITHOUT
CONFLICT MONITOR UNIT

DANGER

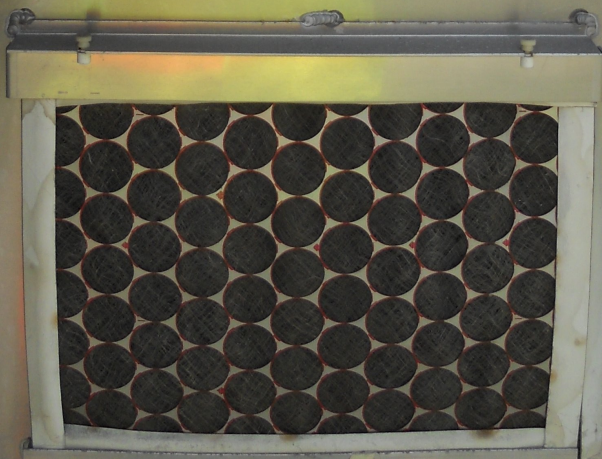
115 VOLTS A.C.

WARNING

DO NOT OPERATE
CABINET WITHOUT
CONFLICT MONITOR UNIT

DANGER

115 VOLTS A.C.







McIntosh Ave
Controller Data

ECONOLITE

STATUS

ASC/3-2100

MAIN MENU SUB MENU NEXT DATA NEXT SCREEN
ENTER
HELP STATUS DISPLAY NEXT PAGE

1 2 3
4 5 6
7 8 9
0
also def
ghi jkl mno
pqrs tuv wxyz
copy toggle alt
SPEC FUNC CLEAR

115 VAC
1 AMP

SLO-BLO

RESET AFTER MODIFYING SWITCHES

FAULT MONITOR FAIL

RESET POWER MODE INC PREV FAIL

139

MIN. FLASH DUAL SEL. OPTIONS

8421AB ABCDEF

GT ENABLE NO ENABLE VM LATCH

1 2 3 4 5 6

SSM 123456 SSM 7891012

ENABLE

7 8 9 10 11 12

ENABLE

1 AMP

ECONOLITE

CONTROL PRODUCTS, INC.

MADE IN U.S.A.

MODEL 200


MODEL 200


MODEL 200

MODEL 200

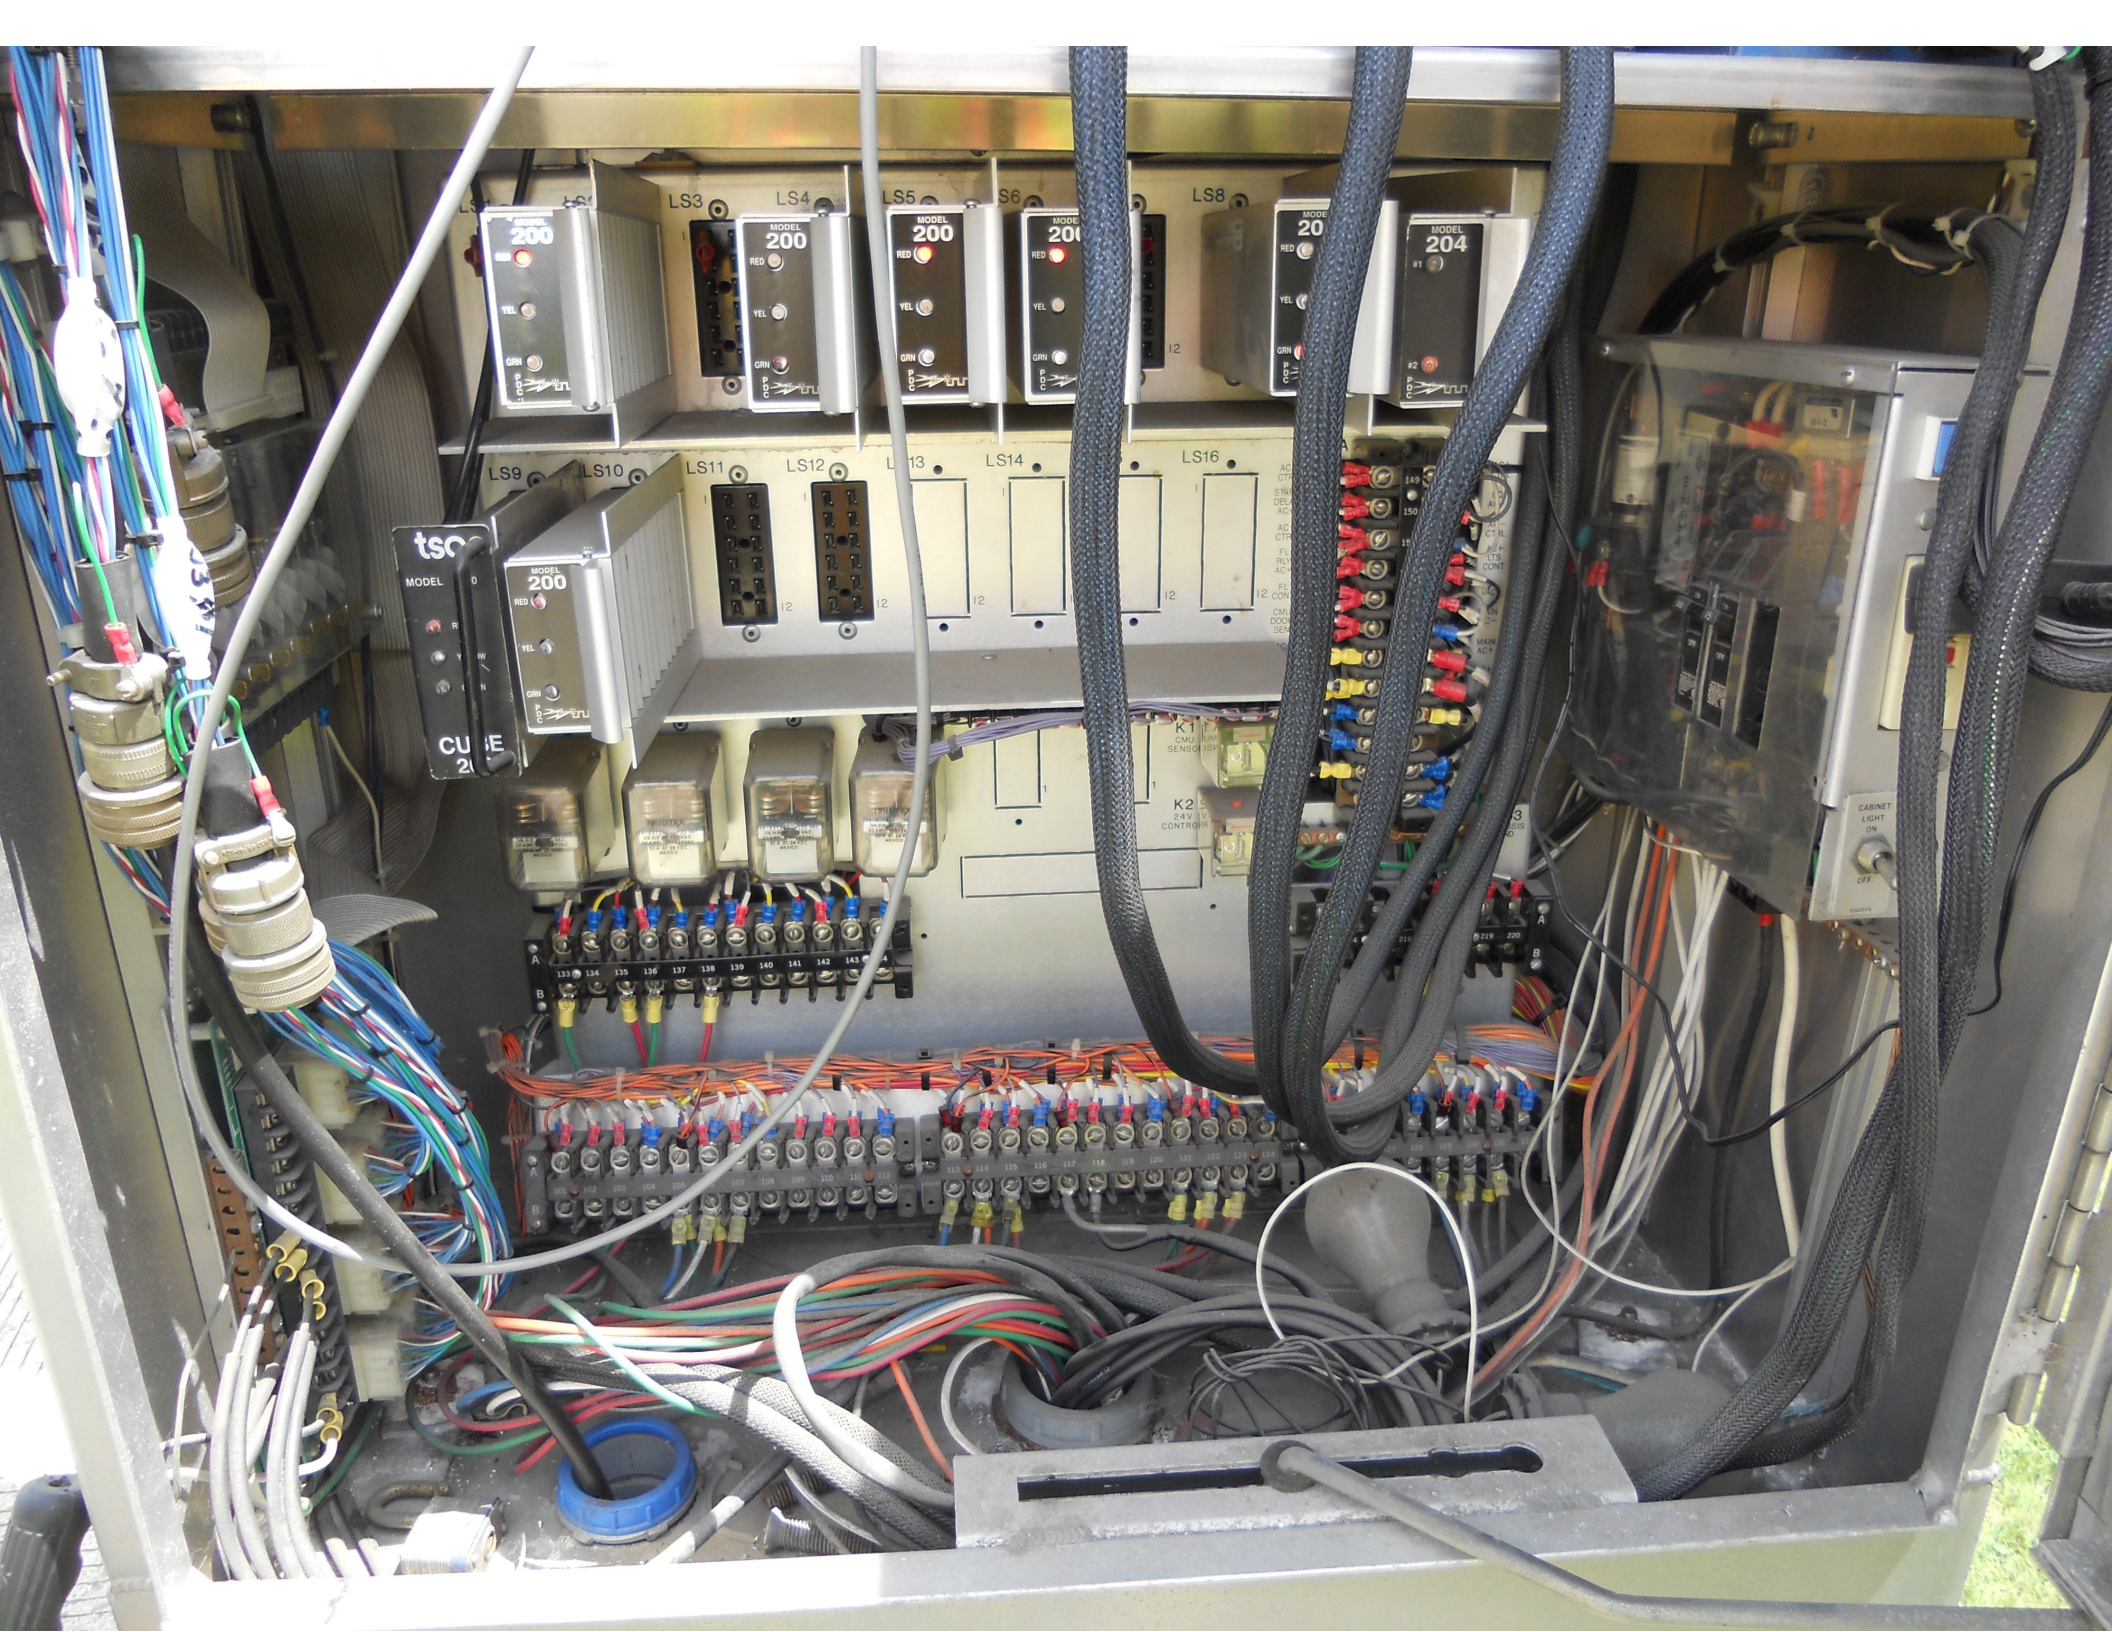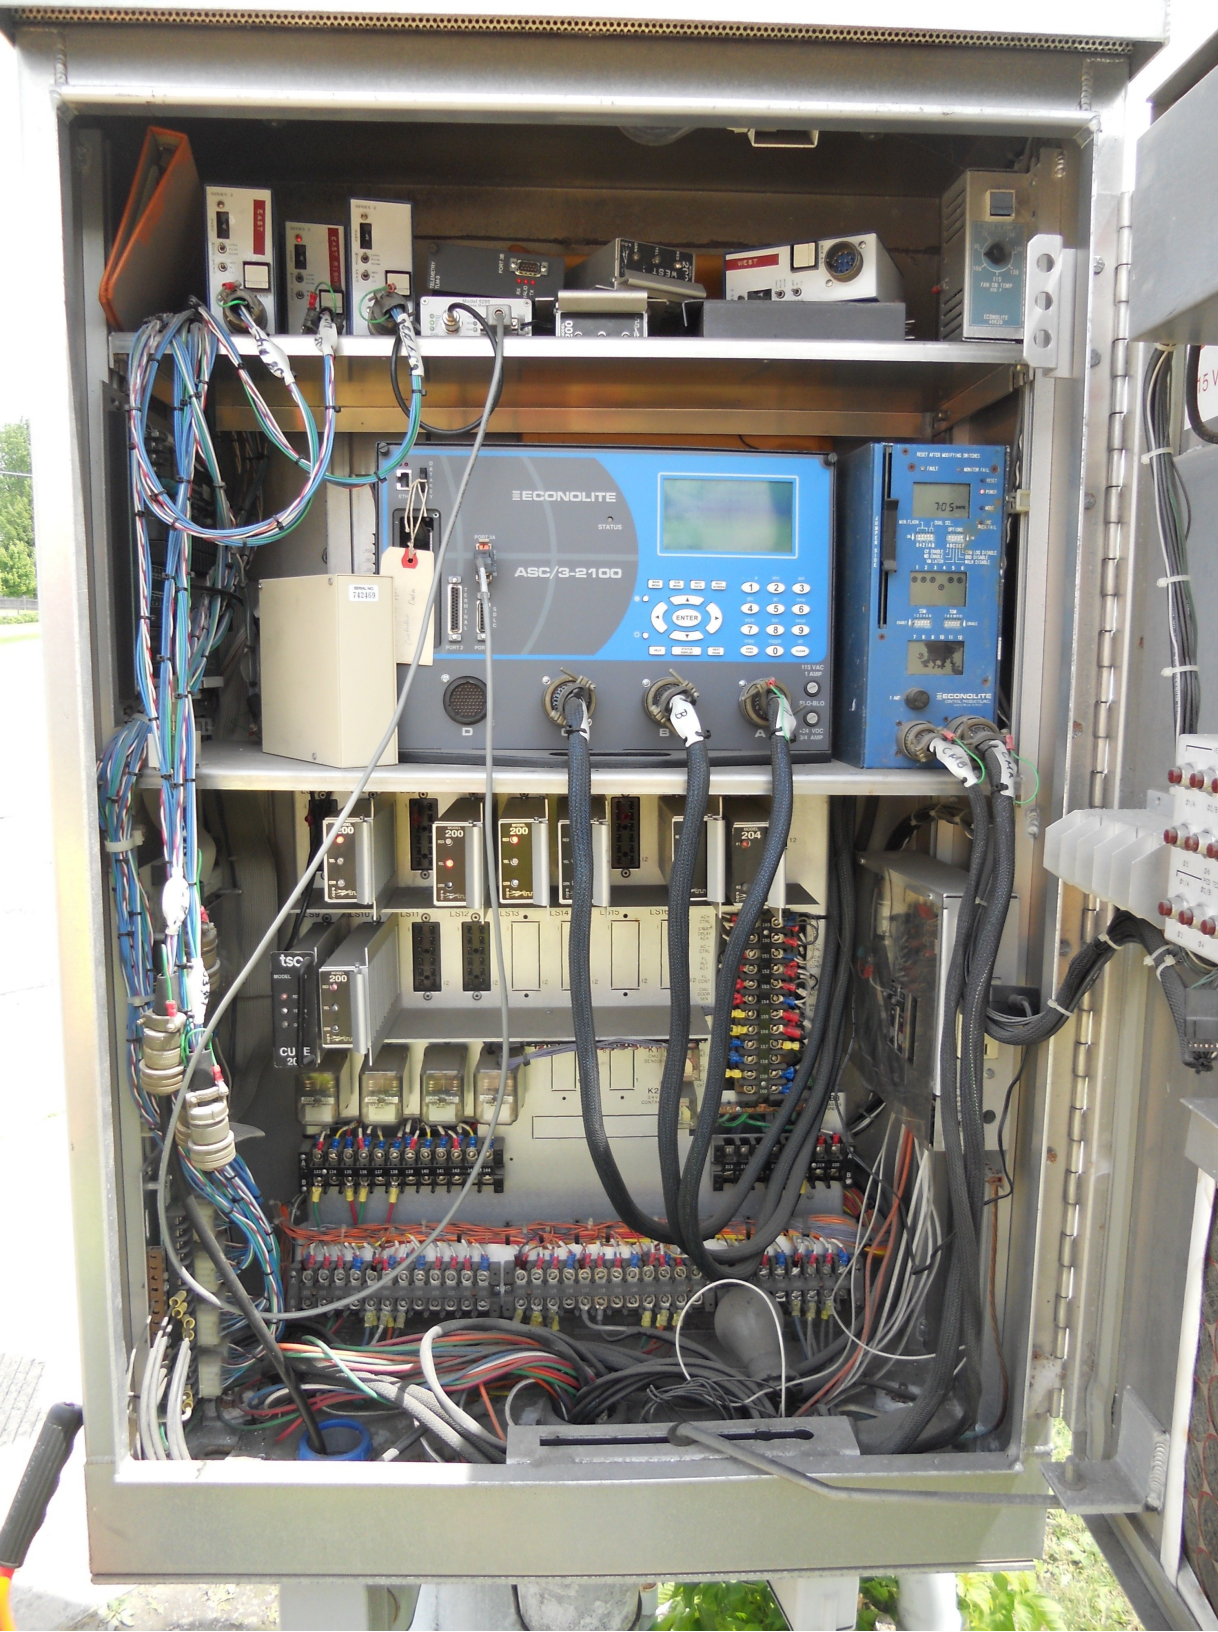MODEL 204













LEFT TURN
YIELD
ON GREEN































48K S-10

McINTOSH AV

SHELBURNE RD

SB NORTHFIELD
SAVINGS BANK

NORTHFIELD
SAVINGS BANK



prise
rent-a-car

McDonald's











FAYETTE DR



FAYETTE DR

DON
WALK

WALK















12-75-32
48KS 10GA

Date: 08/09/2012

Timing Data:

Phase	1	2	3	4	5	6	7	8	9
Phases in use		x		x		x		x	
Min Green	0	25	0	5	5	25	0	5	0
Walk	0	5	0	5	0	5	0	5	0
Ped Clr	0	20	0	21	0	20	0	21	0
Veh Ext	1.5	1.5	0	1.5	1.5	1.5	0	1.5	0
MAX 1	0	64	0	22	6	52	0	18	0
MAX 2	0	63	0	21	9	48	0	16	0
MAX 3	0	71	0	24	10	54	0	19	0
Yellow	0	4	0	4	4	4	0	4	3
All Red	2	2	0	2	2	2	0	2	0
Recall to Max	0	0	0	0	0	0	0	0	0

Coordination Patterns: ACS3/Naztec

Pattern 1

Cycle Length	98	Offset	88	COS	0			
Splits	Ph 1	0	Ph 2	71	Ph 3	0	Ph 4	29
	Ph 5	12	Ph 6	59	Ph 7	0	Ph 8	29
	Ph 9	0	Ph 10	0	Ph 11	0	Ph 12	0

Pattern 2(21)

Cycle Length	96	Offset	24	COS	0			
Splits	Ph 1	0	Ph 2	72	Ph 3	0	Ph 4	28
	Ph 5	16	Ph 6	56	Ph 7	0	Ph 8	28
	Ph 9	0	Ph 10	0	Ph 11	0	Ph 12	0

Pattern 3

Cycle Length	106	Offset	78	COS	0			
Splits	Ph 1	0	Ph 2	72	Ph 3	0	Ph 4	28
	Ph 5	15	Ph 6	57	Ph 7	0	Ph 8	28
	Ph 9	0	Ph 10	0	Ph 11	0	Ph 12	0

Pattern 4

Cycle Length	90	Offset	0	COS	0			
Splits	Ph 1	0	Ph 2	74	Ph 3	0	Ph 4	26
	Ph 5	23	Ph 6	51	Ph 7	0	Ph 8	26
	Ph 9	0	Ph 10	0	Ph 11	0	Ph 12	0

Action Plan

Action Plan	Pattern
1	1
2	2
3	3
4	2
5	FREE

Day Plan [1]

Event	Action Plan	Step Begins
1	1	0600
2	2	0930
3	3	1430
4	2	1900
5	4	0000