


MS # 519

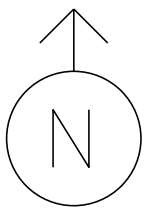

US 7 NORTH

SATURN WAY



ONLY




ONLY



CONTROL BOX




COORDINATION

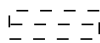

LOOP DETECTION




=







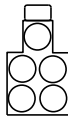



US 7 SOUTH

BALDWIN AVE


NOT TO SCALE

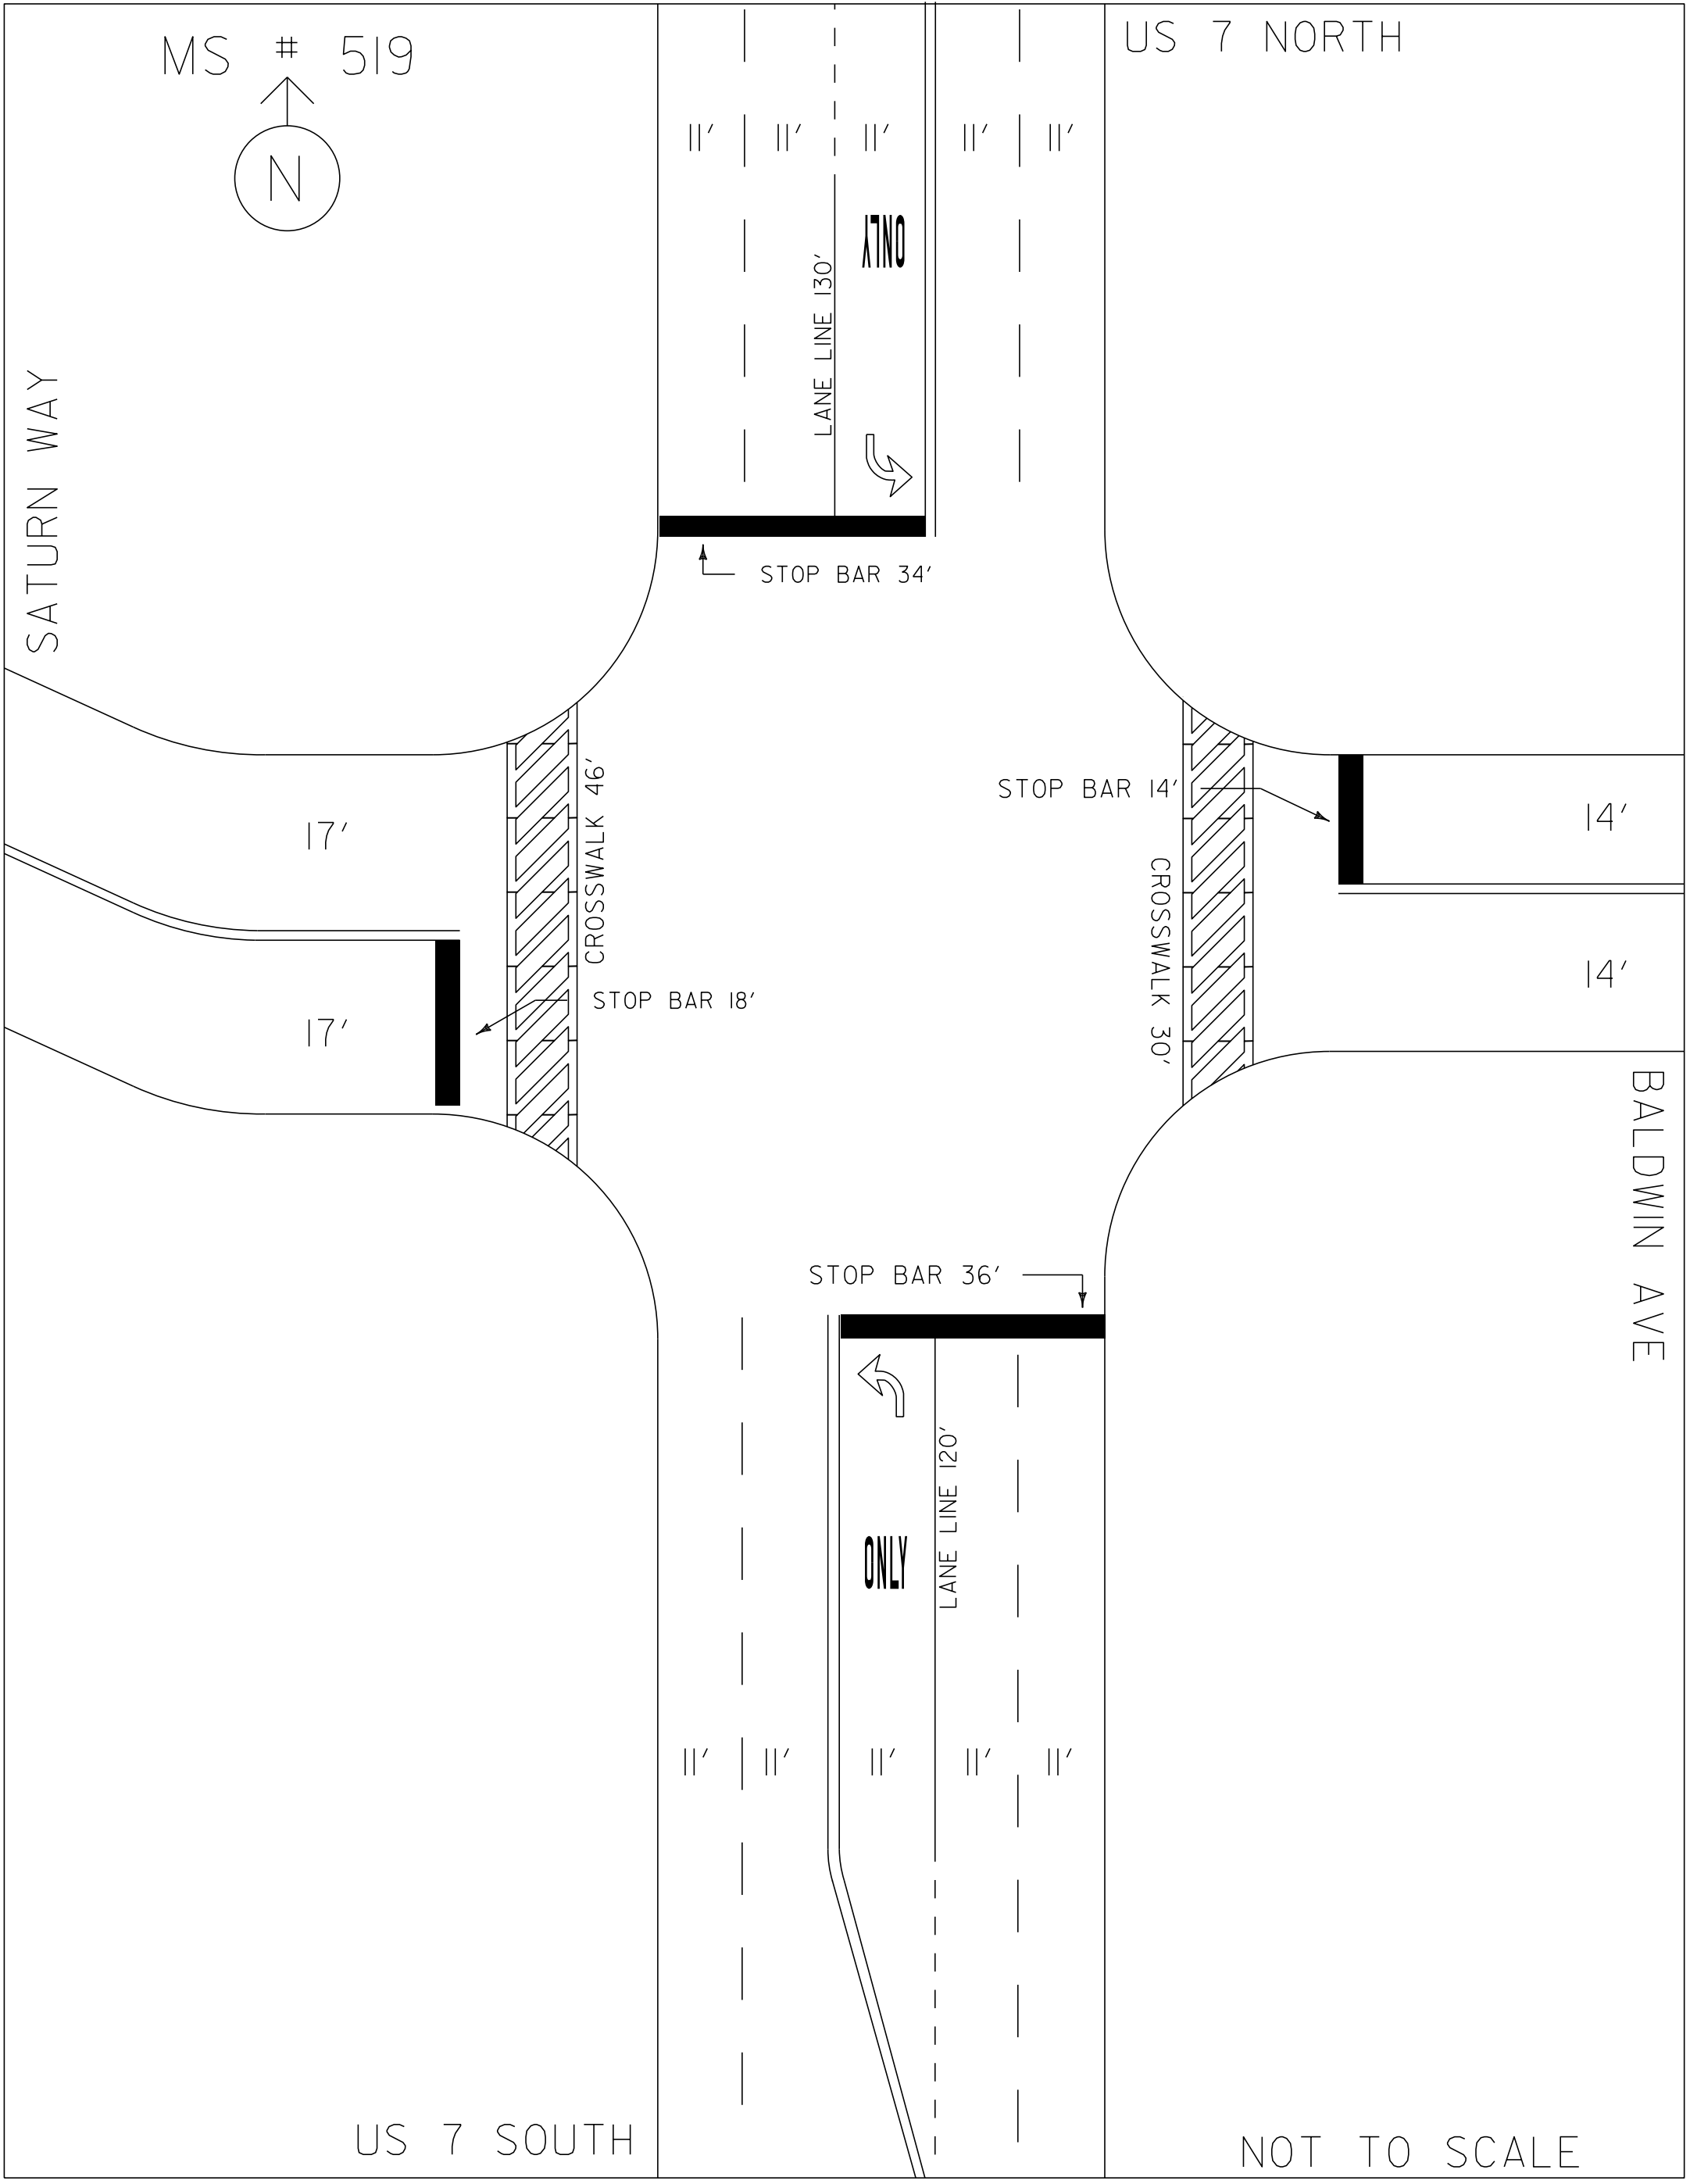

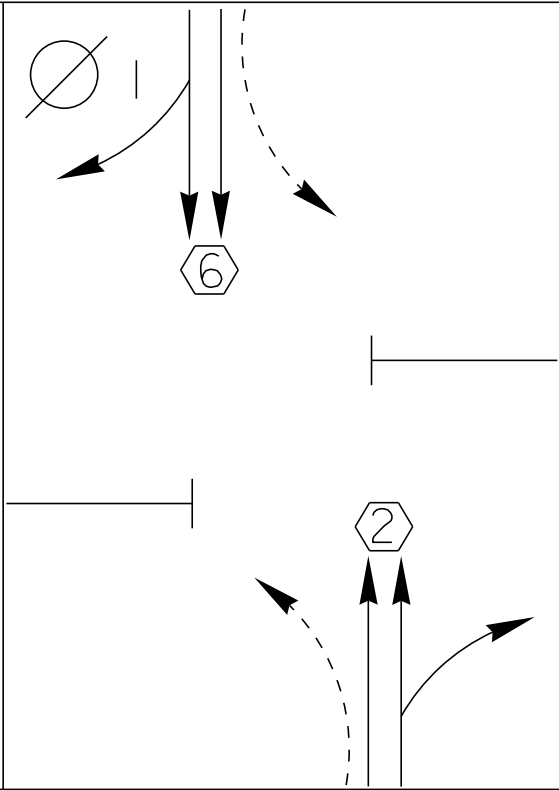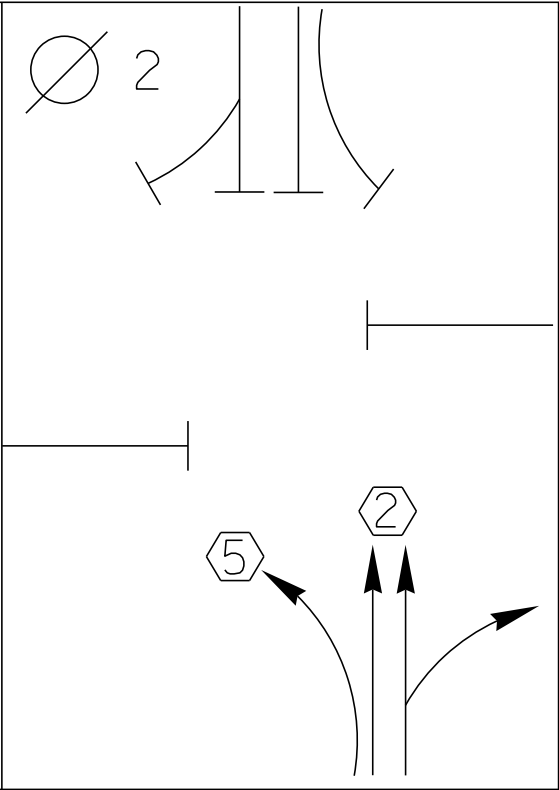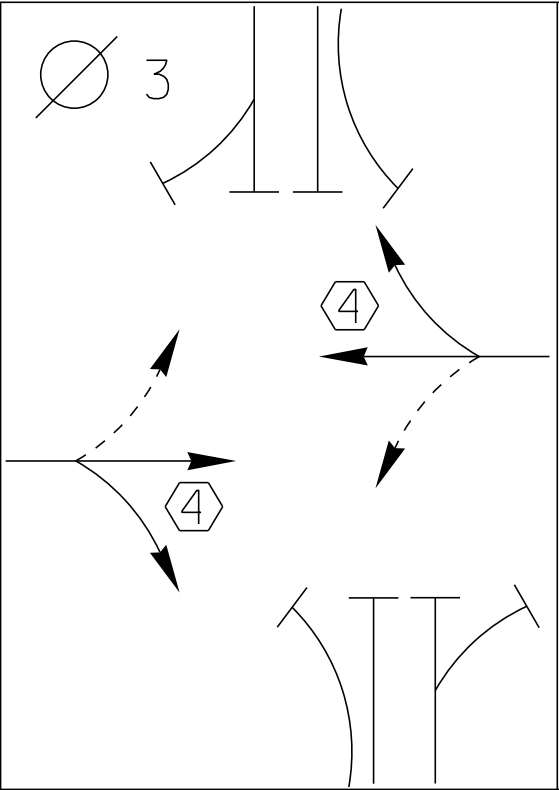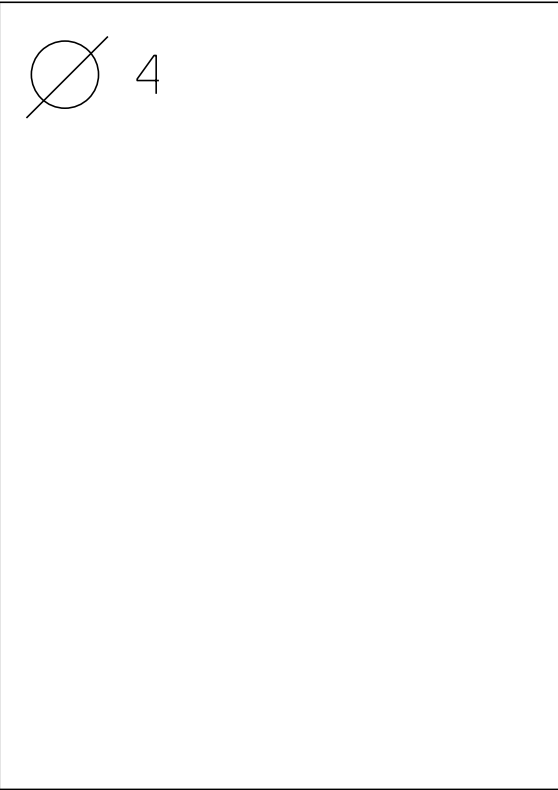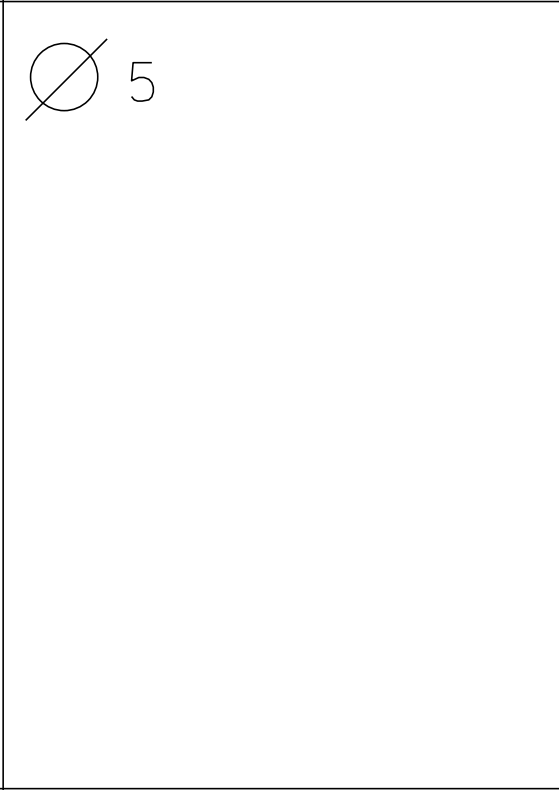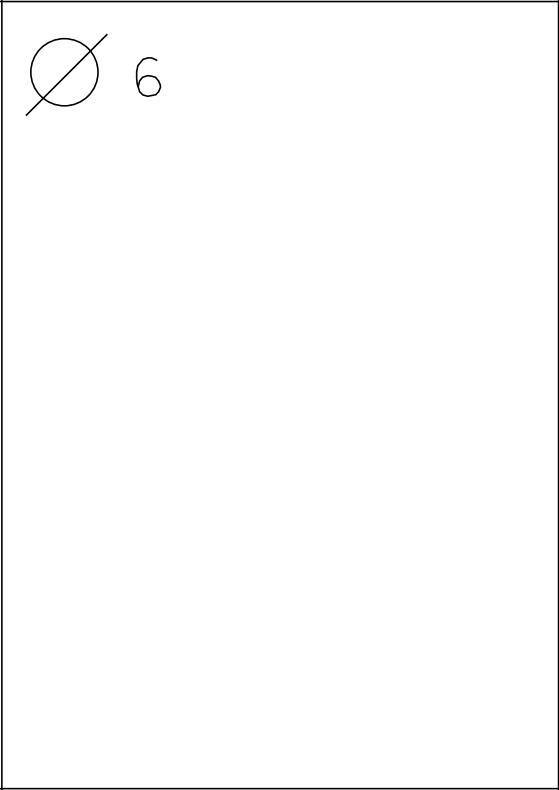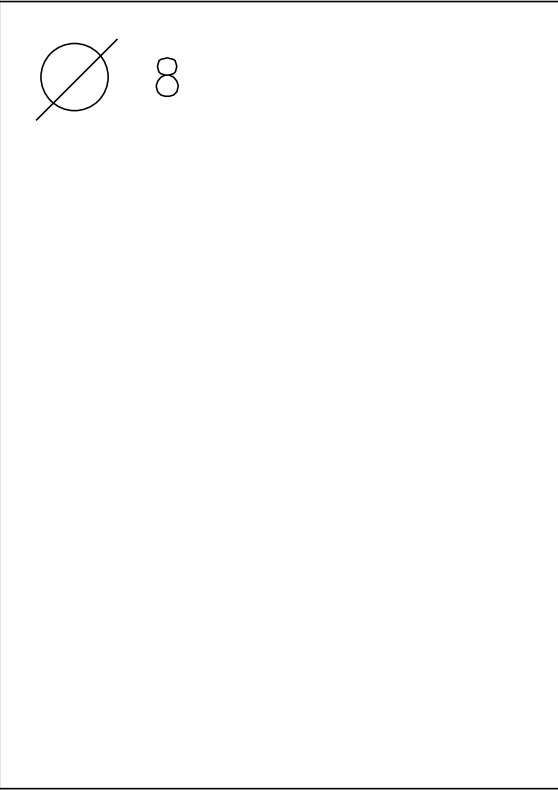D I A G R A M N ↑				
TIMING	G = Y =	G = Y =	G = Y =	G = Y =
D I A G R A M				
TIMING	G = Y =	G = Y =	G = Y =	G = Y =

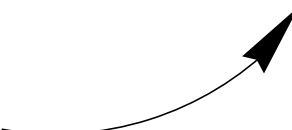

PROTECTED
TURNS

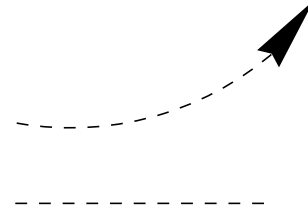

PERMITTED
TURNS

PEDESTRIAN

CYCLE LENGTH, C= _____ S




PROPERTY OF:
VT. AGENCY OF TRANS.
MAINTENANCE DIV.


IN EMERGENCY CALL:
DIST. TRANS. OFFICE
655-1580

NIGHTS & WEEKENDS: 878-7111





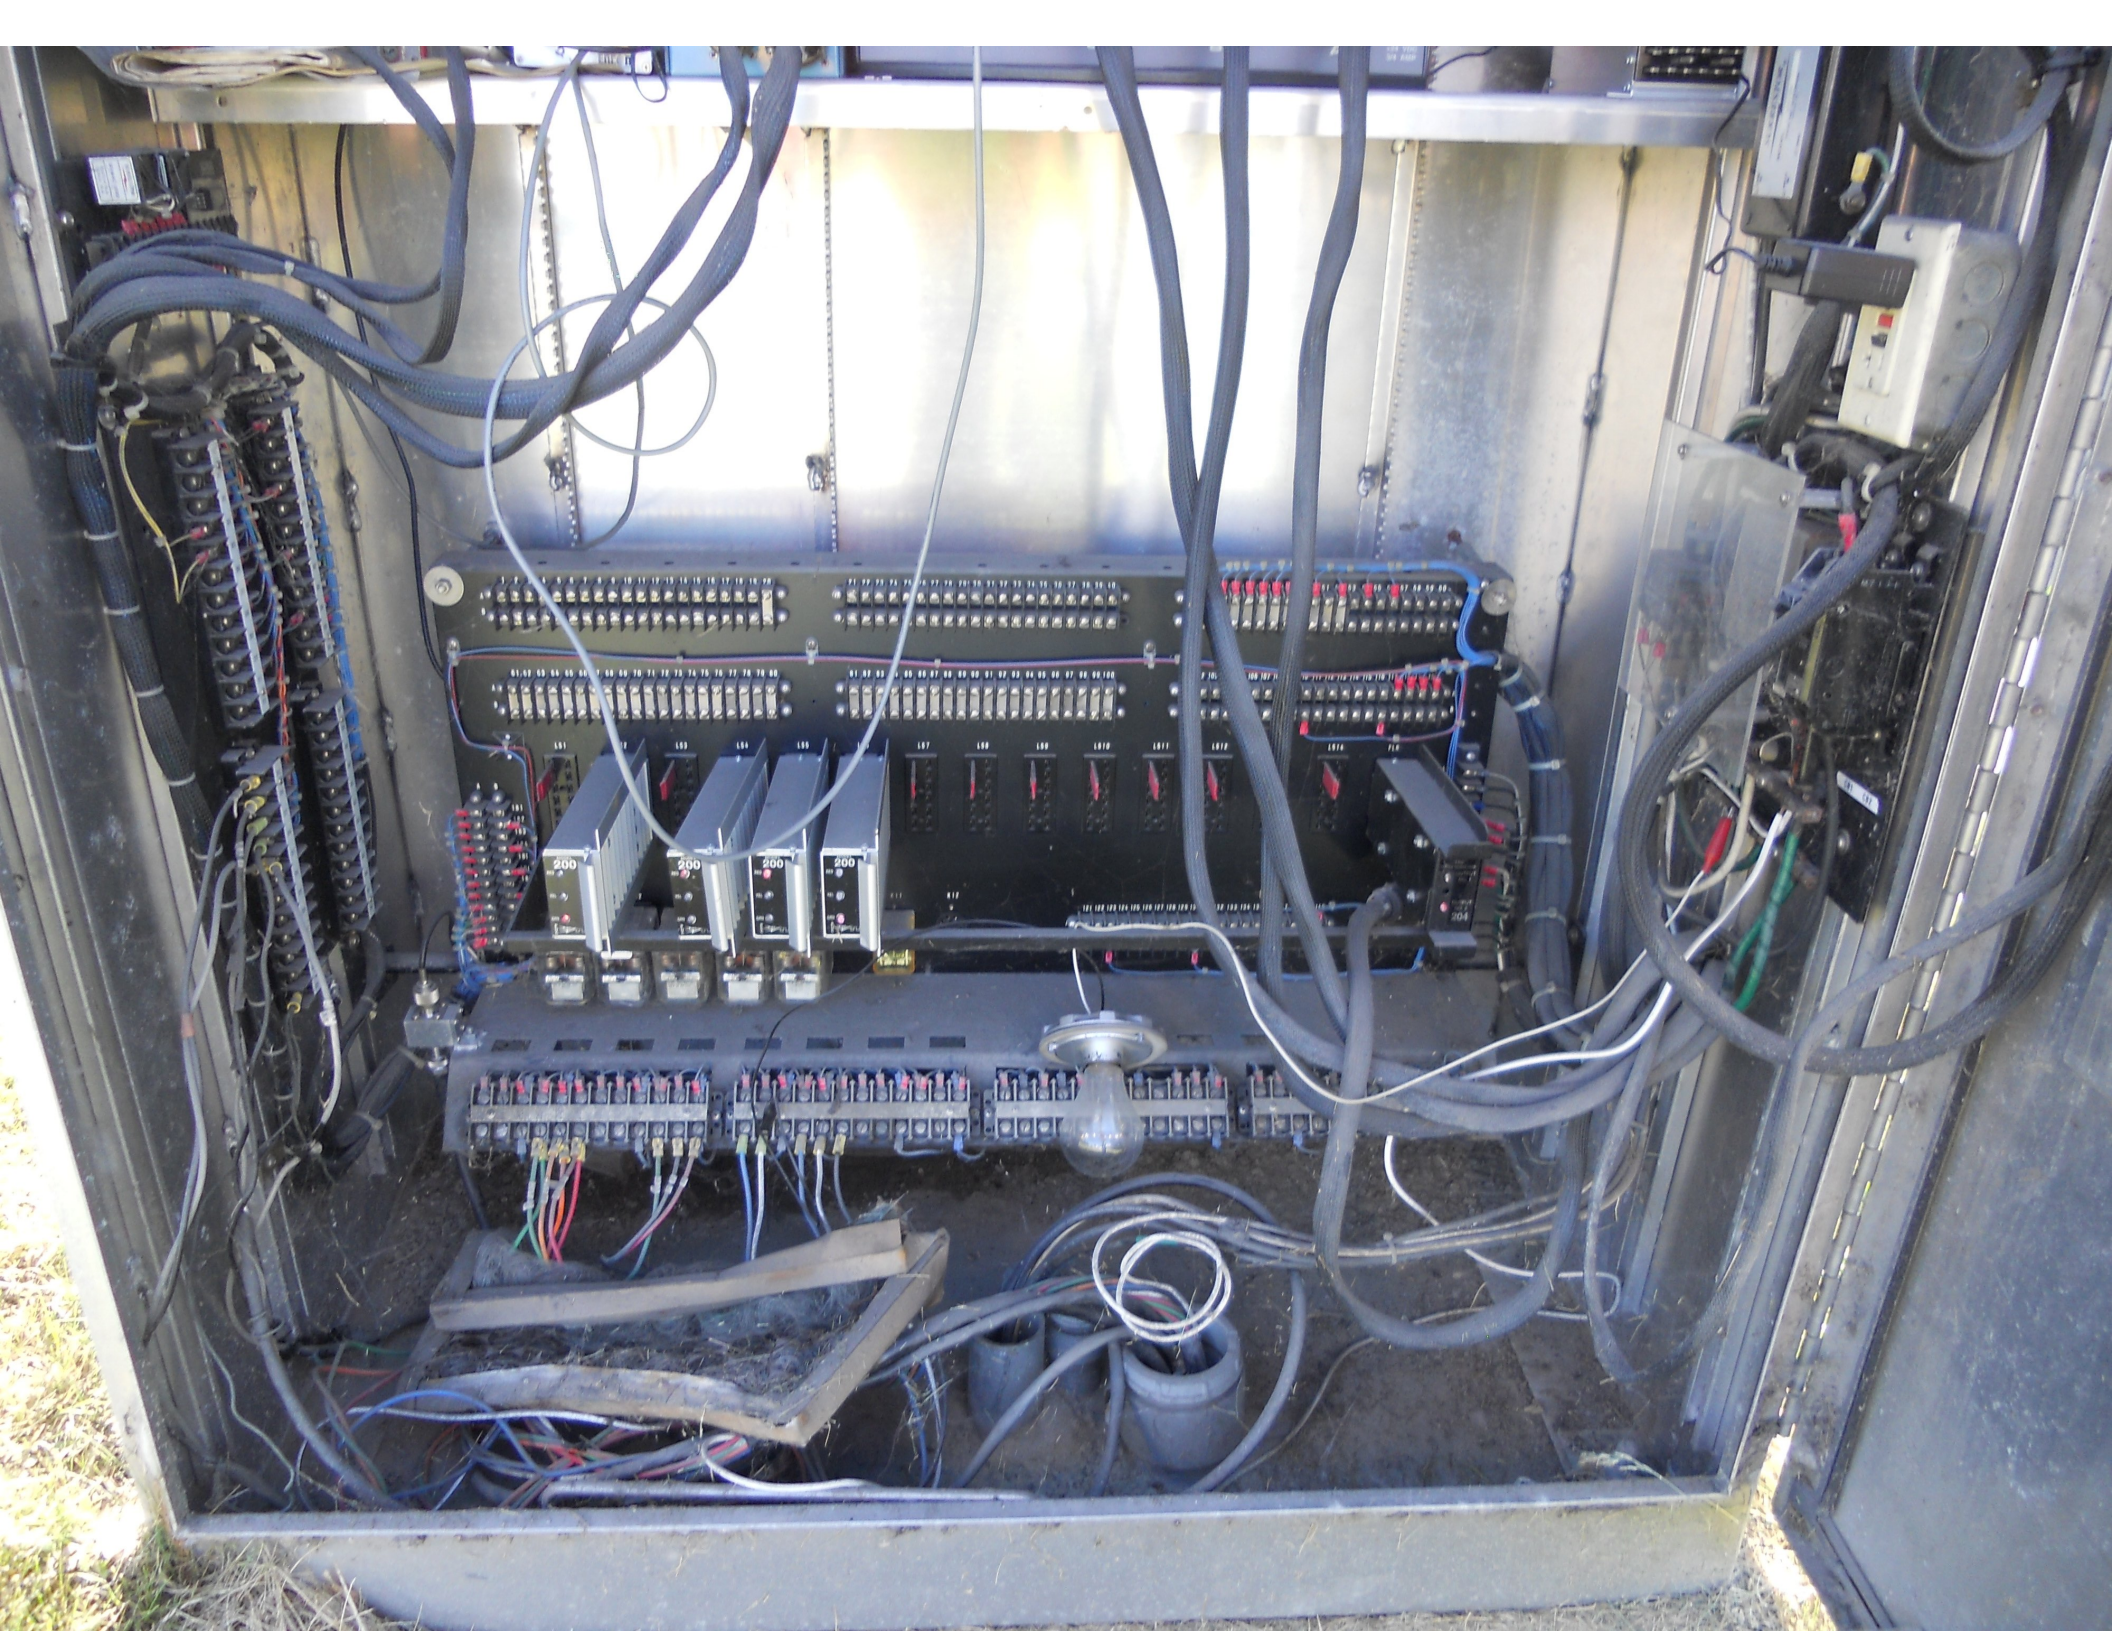

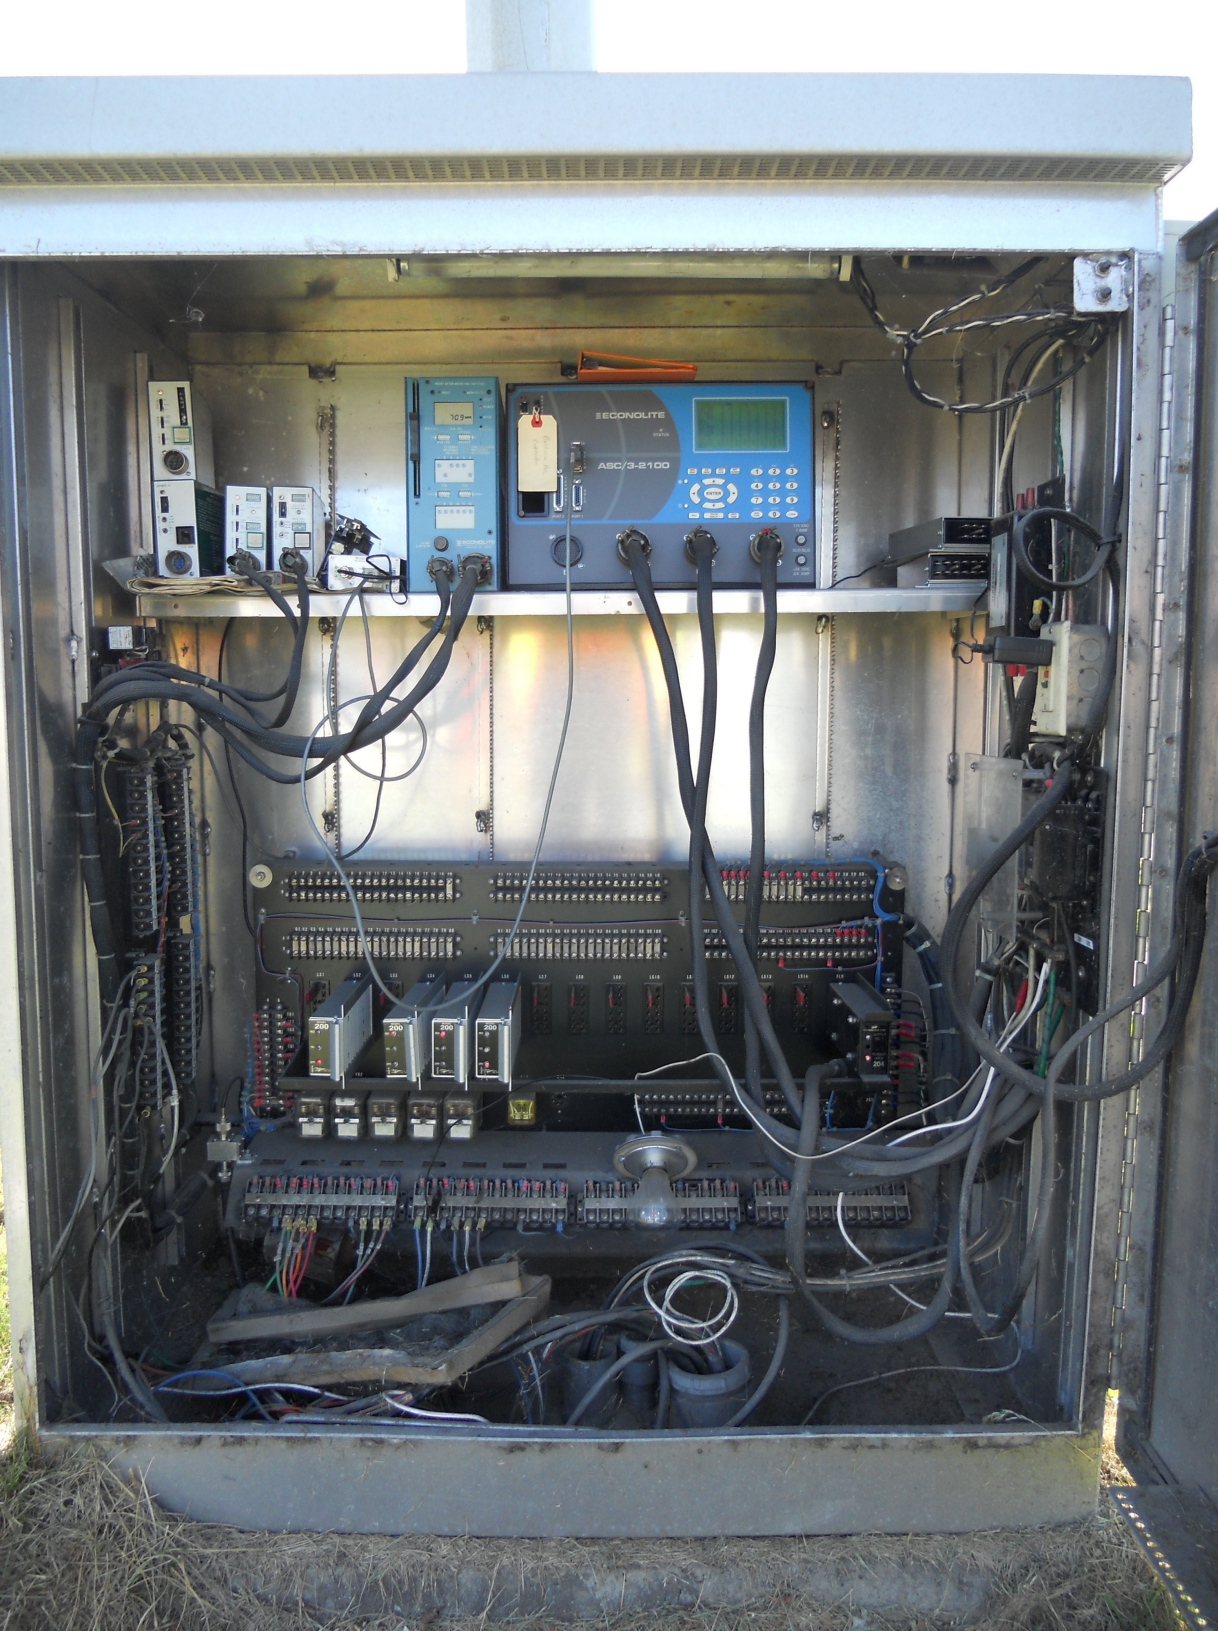



0321541















BALDWIN AVE

← ORCHARD
ELE. ENTARY
SCHOOL



























SATURN WAY













Date: 08/09/2012

Timing Data:

Phase	1	2	3	4	5	6	7	8	9
Phases in use	x	x		x	x	x		x	
Min Green	5	25	0	5	5	25	0	5	0
Walk	0	0	0	0	0	0	0	0	0
Ped Clr	0	0	0	0	0	0	0	0	0
Veh Ext	1.5	1.5	0	1.5	1.5	1.5	0	1.5	0
MAX 1	11	69	0	17	0	54	0	17	0
MAX 2	9	68	0	16	0	55	0	16	0
MAX 3	11	76	0	18	0	61	0	18	0
Yellow	4	4	0	4	4	4	0	4	0
All Red	2	2	0	2	2	2	0	2	0
Recall to Max	0	0	0	0	0	0	0	0	0

Coordination Patterns: ACS3/Naztec Coord. Phases 2 & 6

Pattern 1								
Cycle Length	98	Offset	82	COS	111			
Splits	Ph 1	0	Ph 2	77	Ph 3	0	Ph 4	23
	Ph 5	15	Ph 6	61	Ph 7	0	Ph 8	23
	Ph 9	0	Ph 10	0	Ph 11	0	Ph 12	0
Pattern 2(21)								
Cycle Length	96	Offset	19	COS	212			
Splits	Ph 1	0	Ph 2	77	Ph 3	0	Ph 4	23
	Ph 5	14	Ph 6	63	Ph 7	0	Ph 8	23
	Ph 9	0	Ph 10	0	Ph 11	0	Ph 12	0
Pattern 3(41)								
Cycle Length	106	Offset	65	COS	313			
Splits	Ph 1	0	Ph 2	77	Ph 3	0	Ph 4	23
	Ph 5	14	Ph 6	63	Ph 7	0	Ph 8	23
	Ph 9	0	Ph 10	0	Ph 11	0	Ph 12	0

Day Plan [1]

Event	Action Plan	Step Begins
1	1	0600
2	2	0930
3	3	1430
4	2	1900
5	4	0000

Action Plan

Action Plan	Pattern
1	1
2	2
3	3
4	2
5	FREE