



FORT ETHAN ALLEN

VT 15 EAST

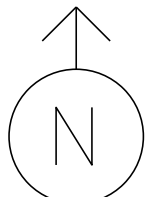

MS # 542

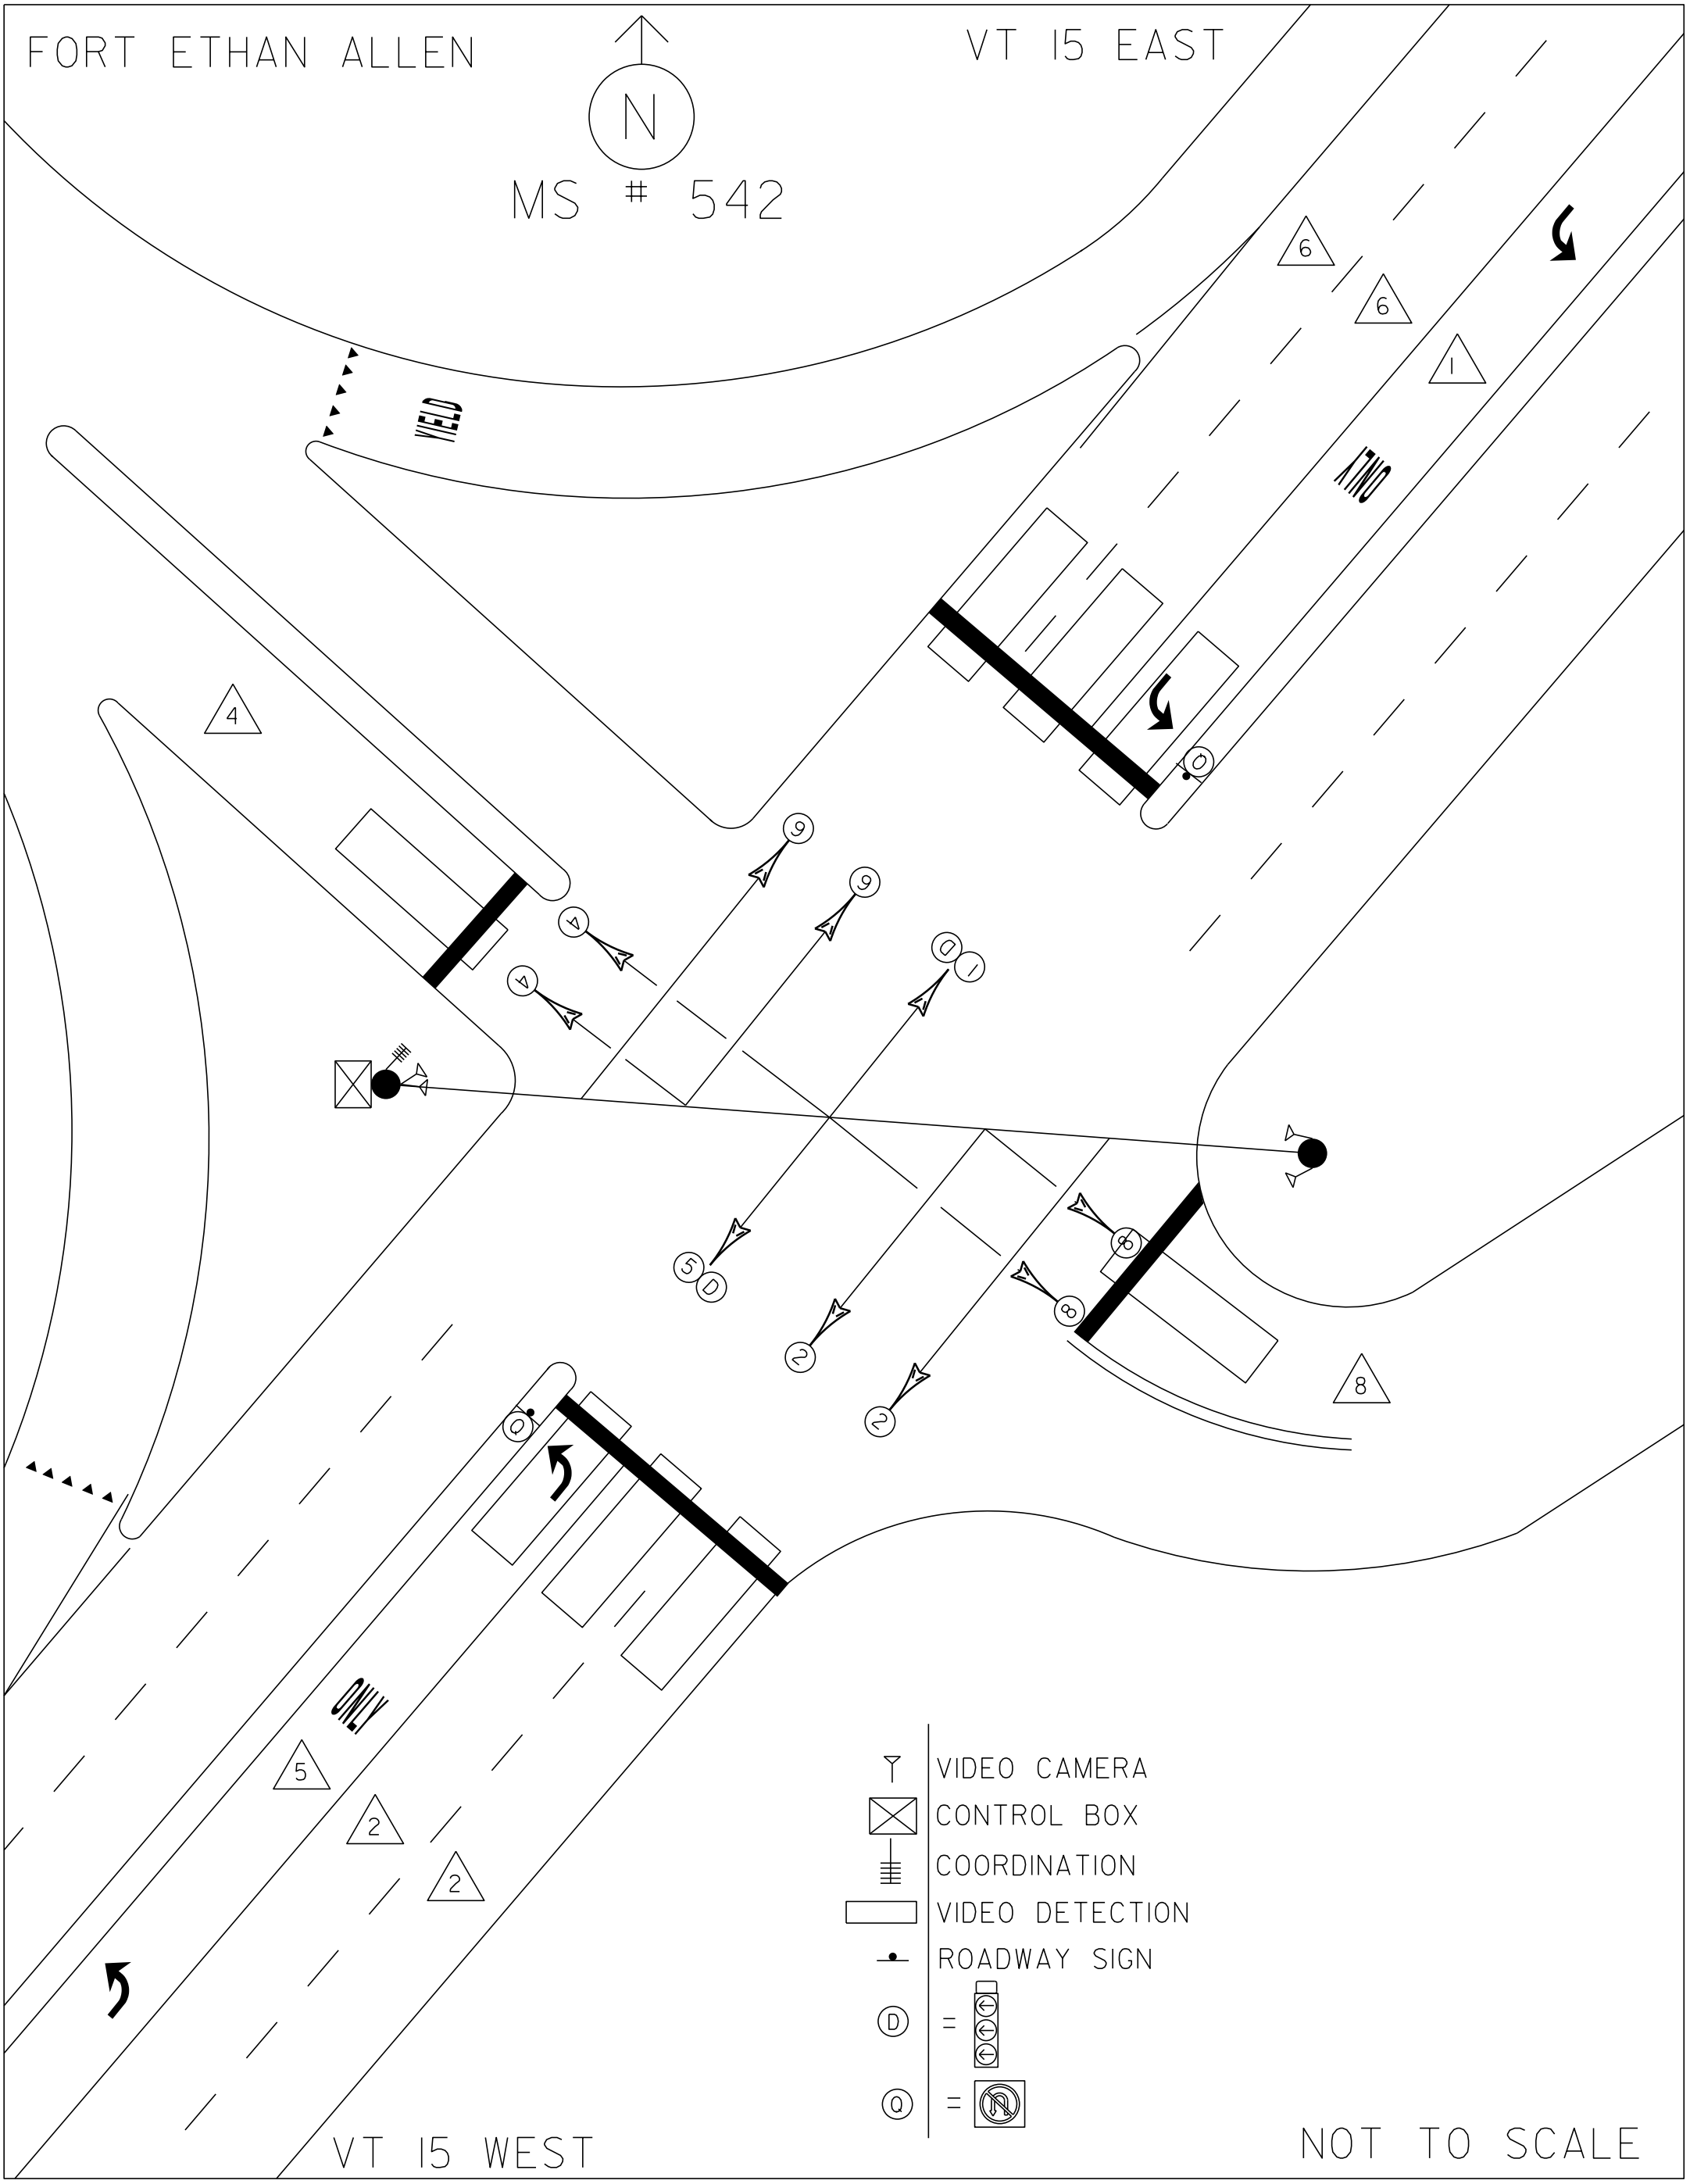


VT 15 WEST


NOT TO SCALE

FORT ETHAN ALLEN

VT 15 EAST

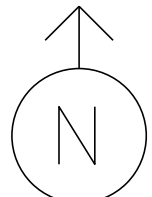


MS # 542

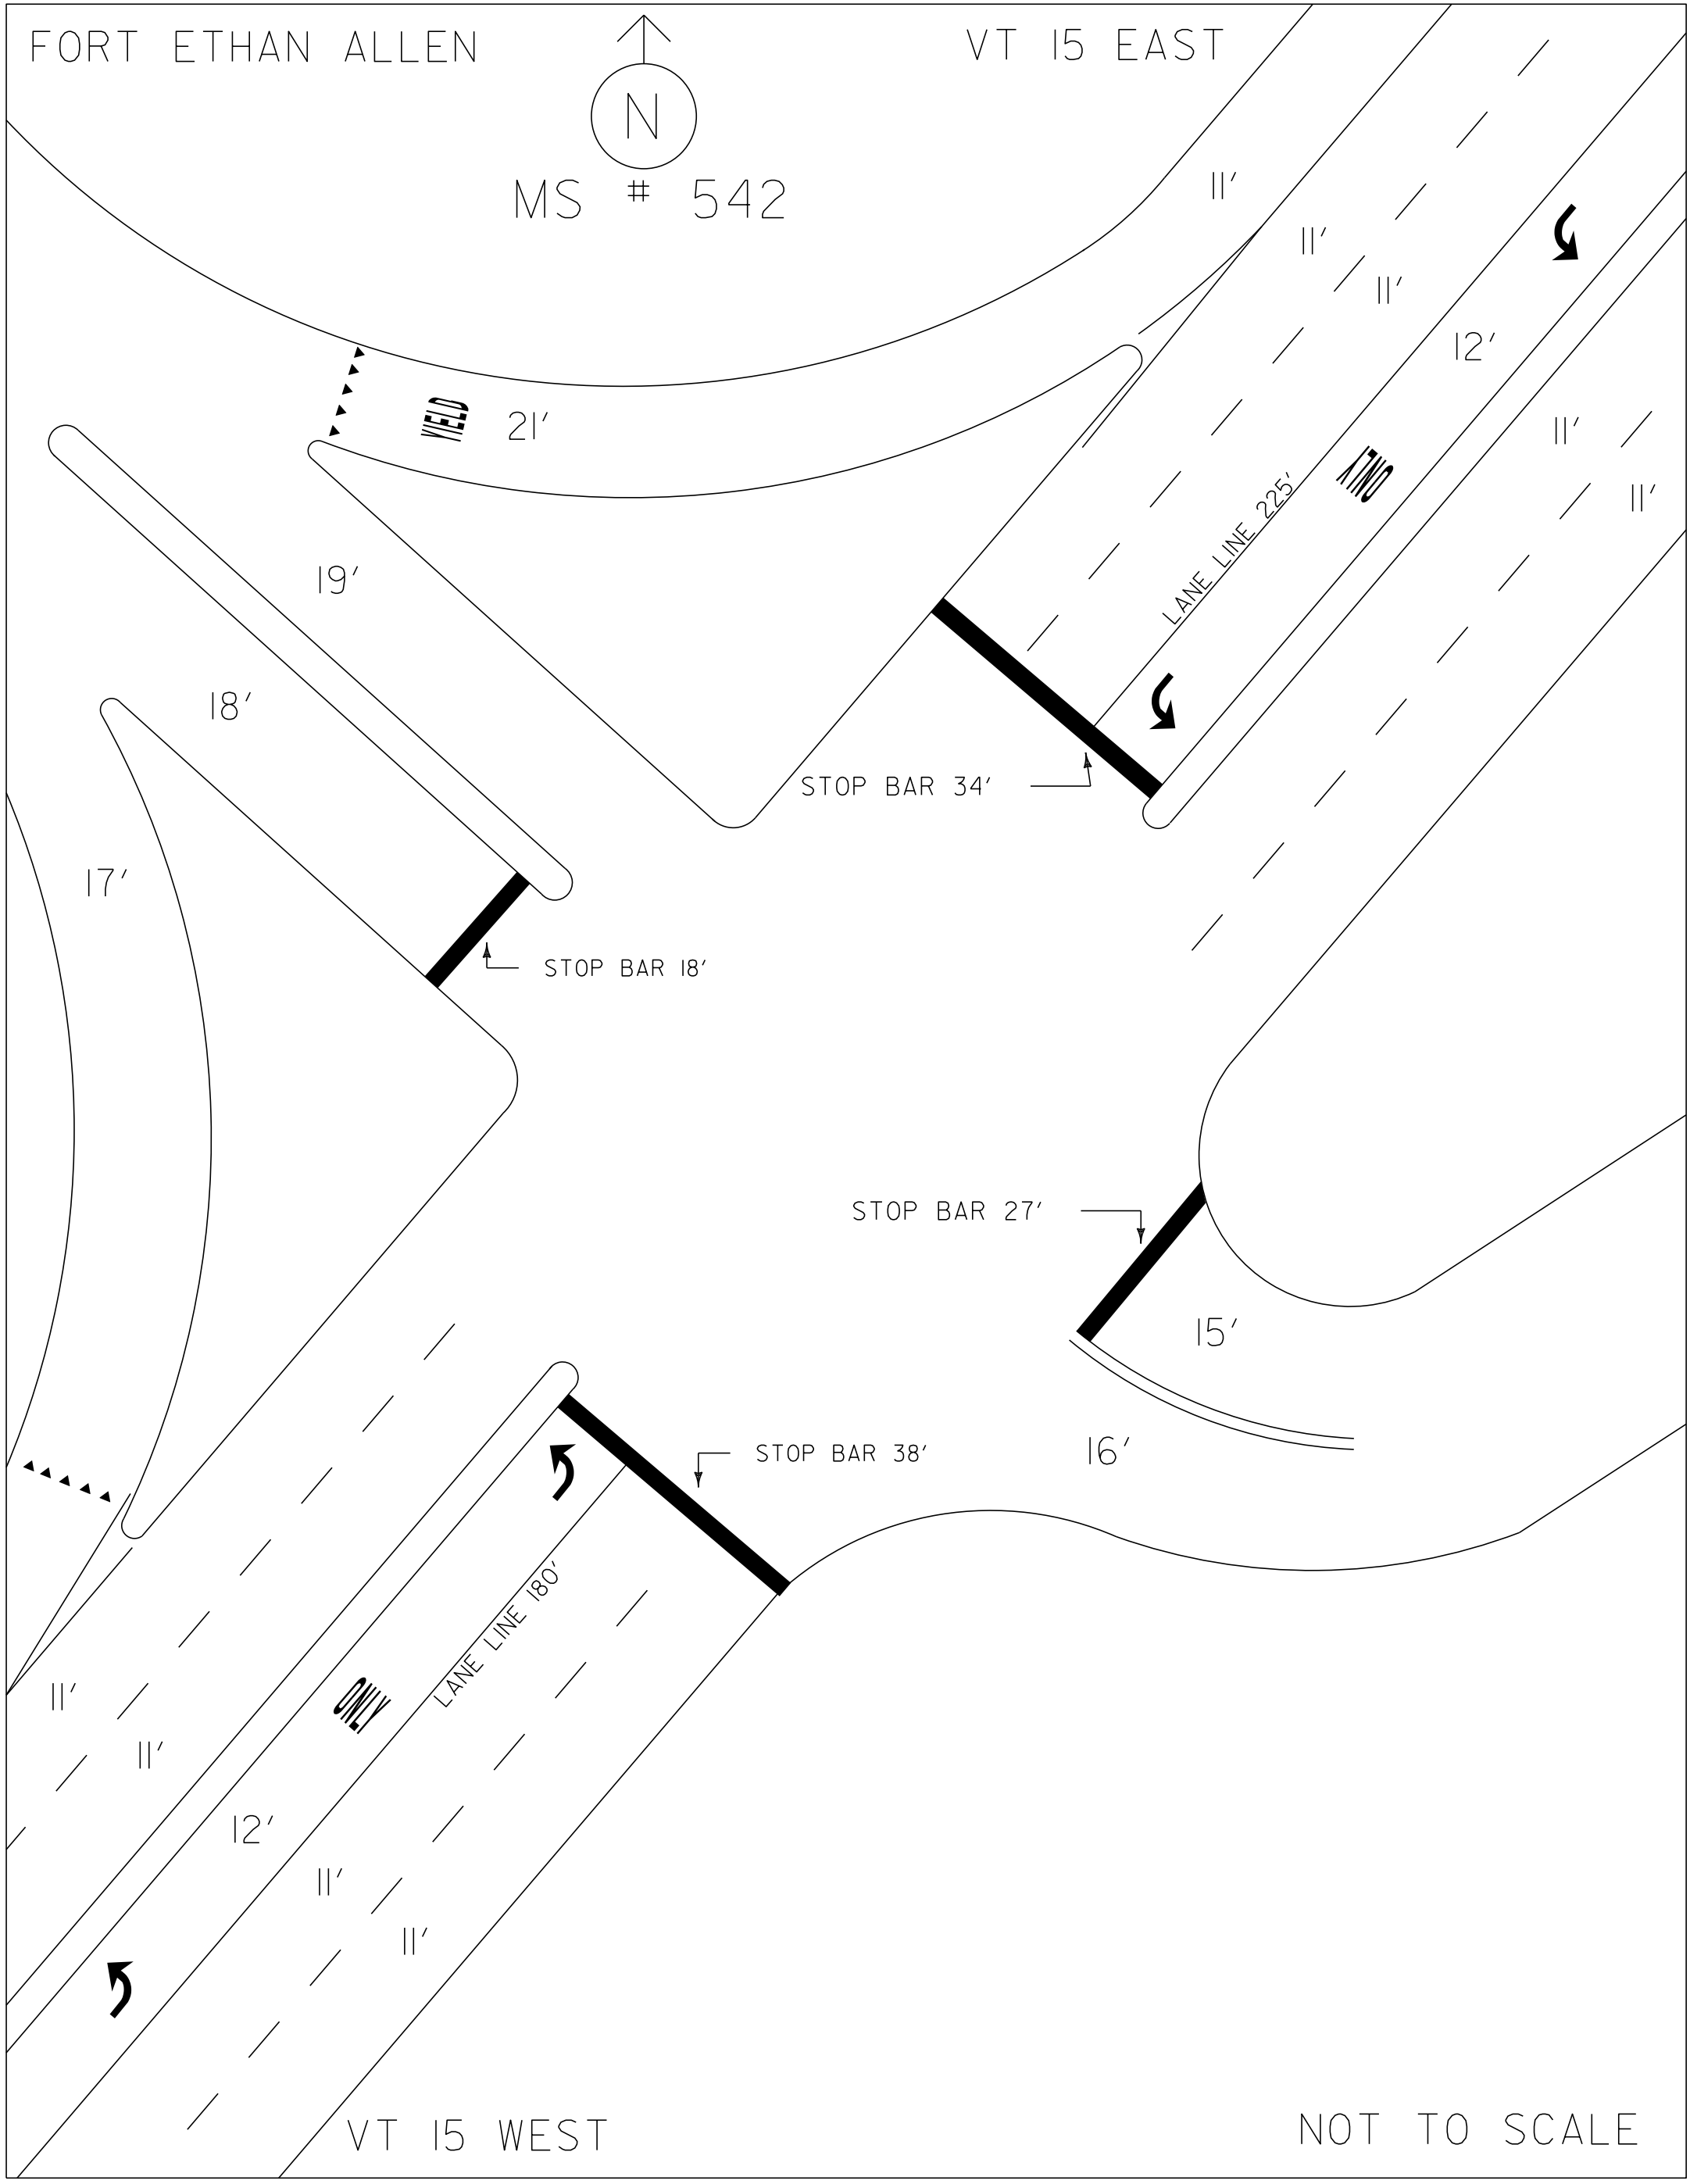


VT 15 WEST

NOT TO SCALE

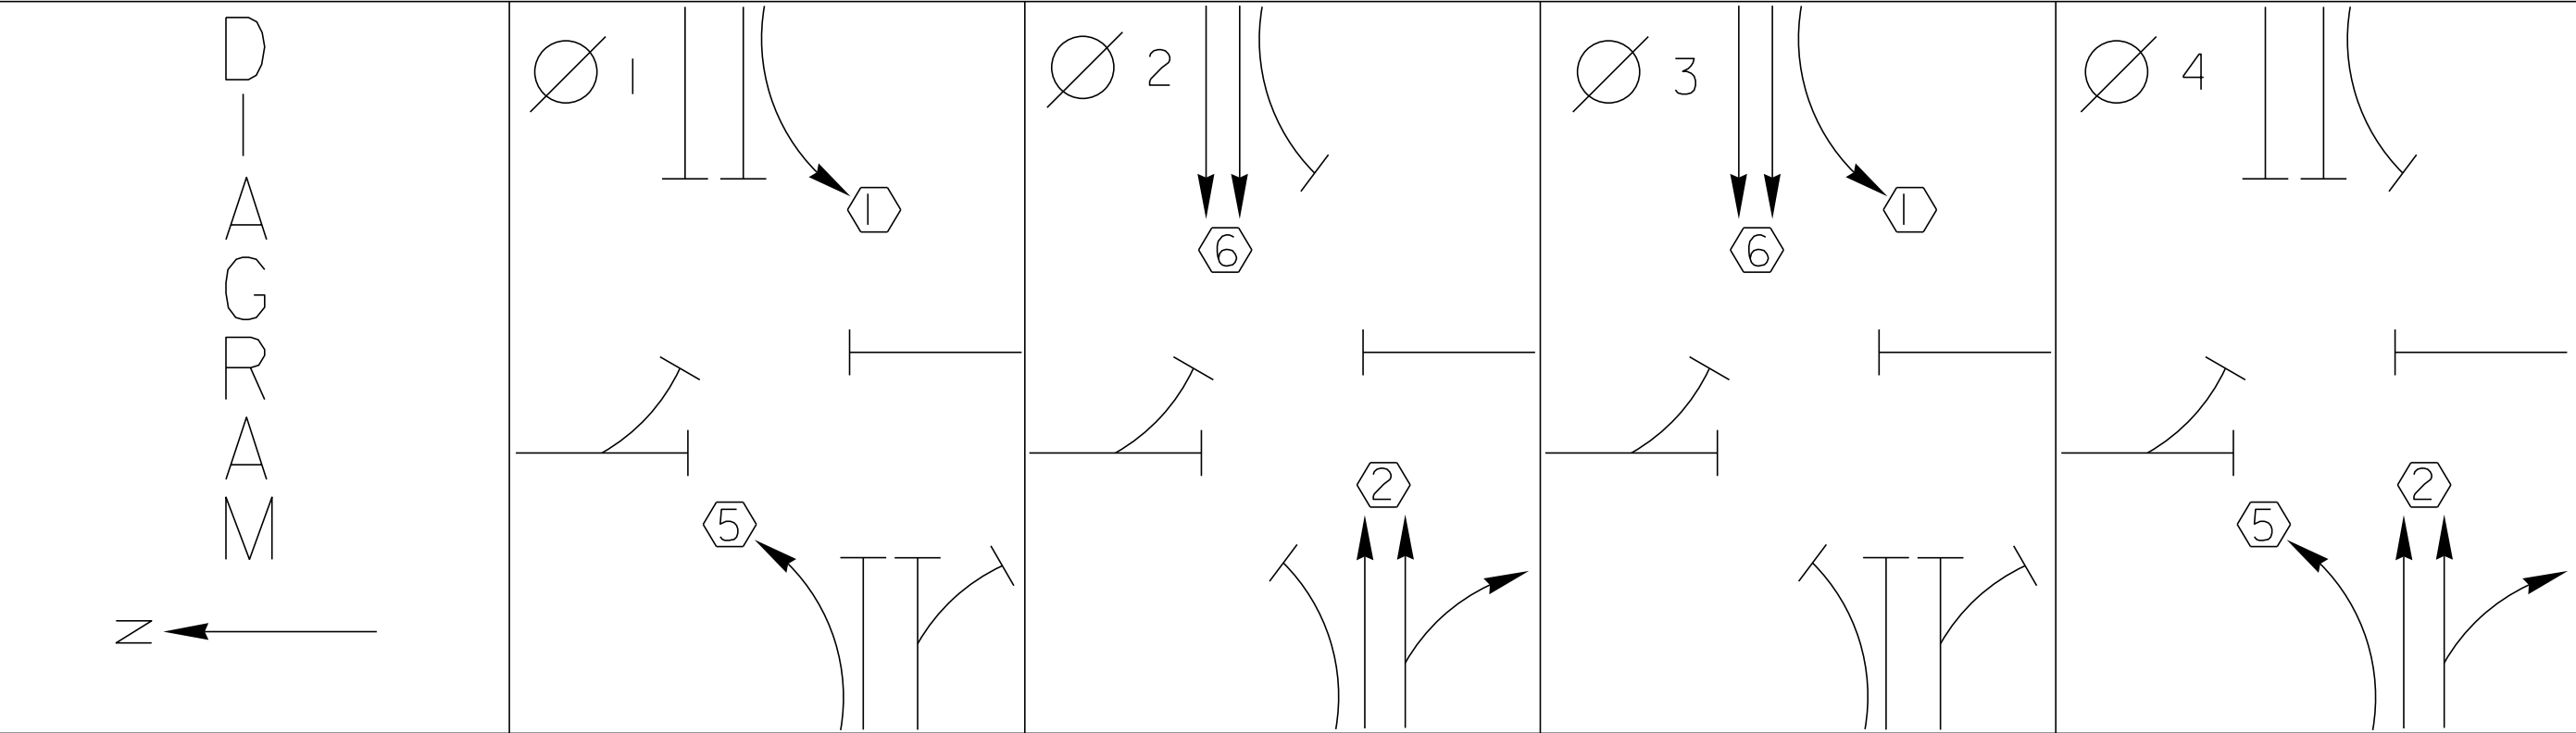


TIMING	G = Y =	G = Y =	G = Y =	G = Y =
--------	------------	------------	------------	------------

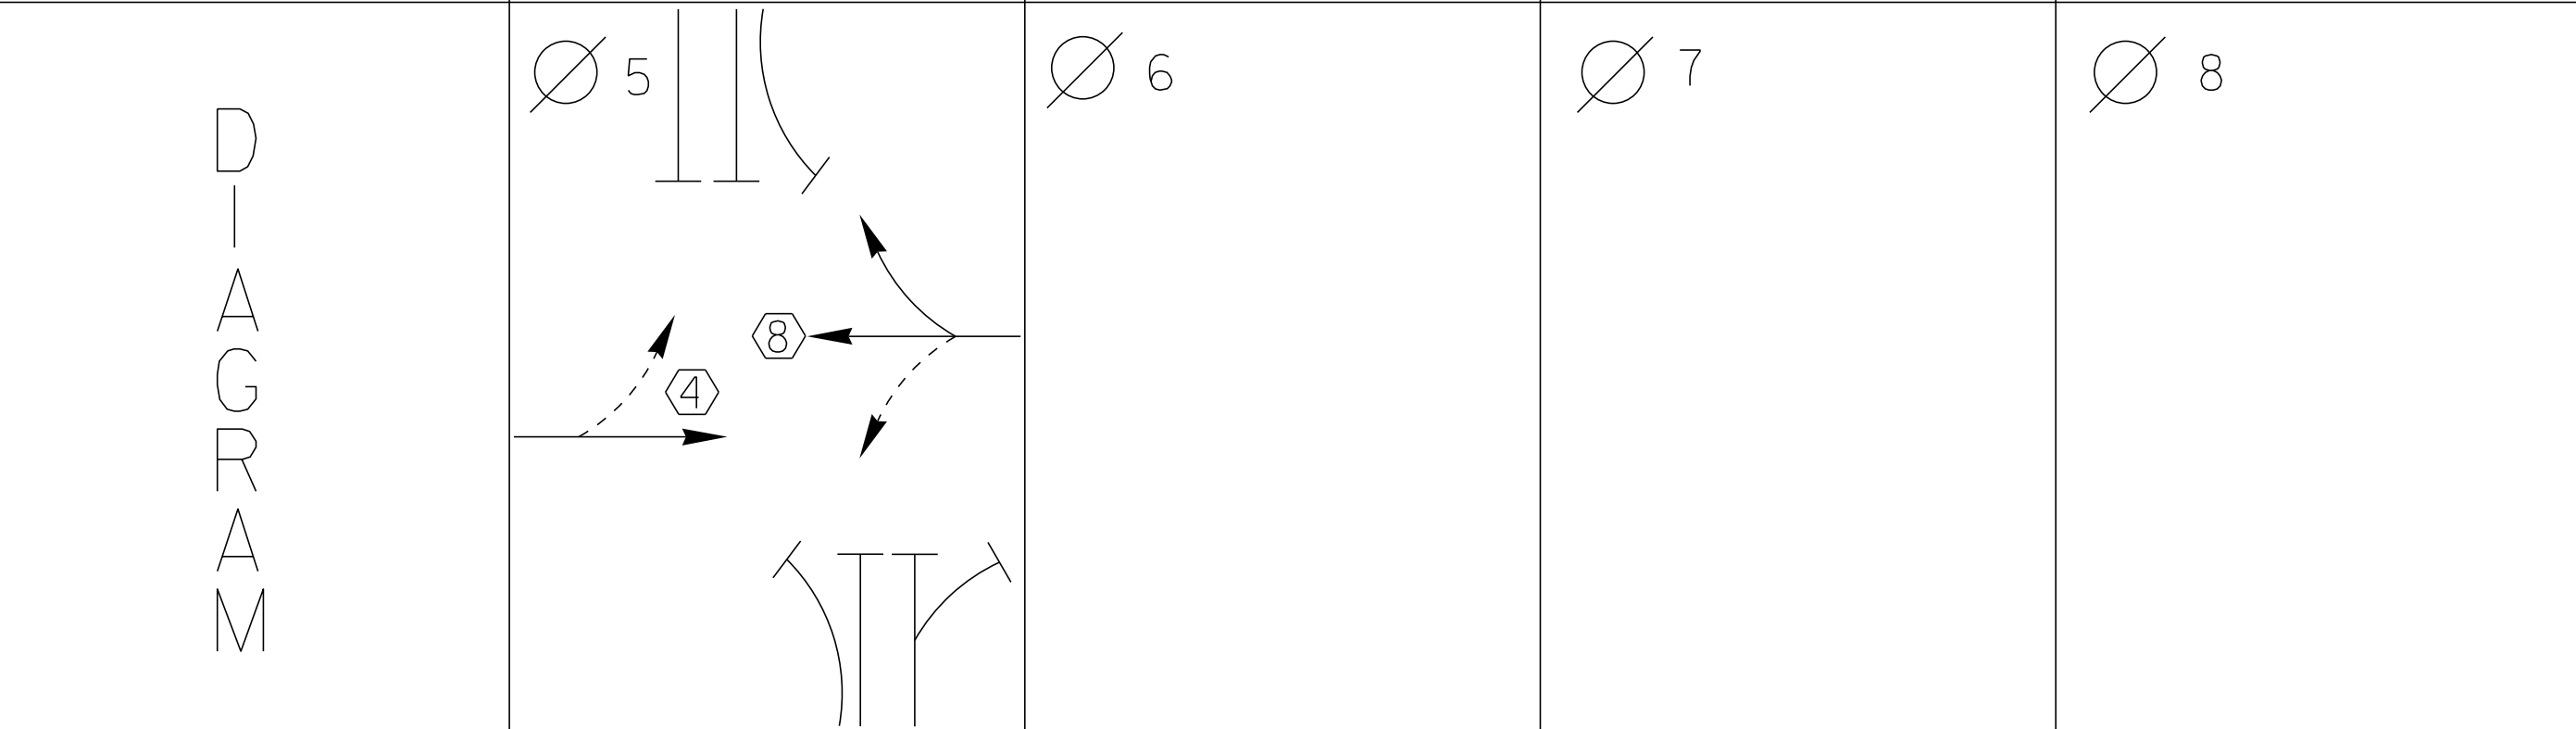

TIMING	G = Y =	G = Y =	G = Y =	G = Y =
--------	------------	------------	------------	------------

	PROTECTED TURNS		PERMITTED TURNS PEDESTRIAN	CYCLE LENGTH, C= _____ S
--	--------------------	--	----------------------------------	--------------------------



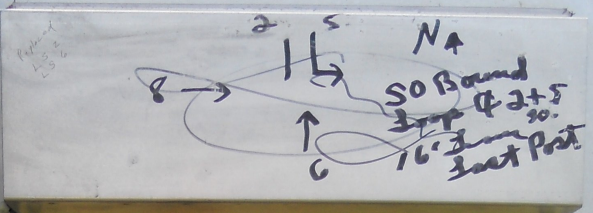

West
out of Port
East
Q6 - West
Q8 - North

Install used
6/24/01

WARNING

DO NOT OPERATE
CABINET WITHOUT
CONFLICT MONITOR UNIT

DANGER


115 VOLTS A.C.

CONTROLLER
ON
OFF
STOP
TIMING
ALTIM
FLASH
ON

VEH TEST SW'S
Q1 A Q2 B Q3 C Q4 D
Q5 Q6 Q7 Q8
PED TEST SW'S
Q1 A Q2 B Q3 C Q4 D
Q5 Q6 Q7 Q8

1548-424

TURN ON
115VPS GAGE

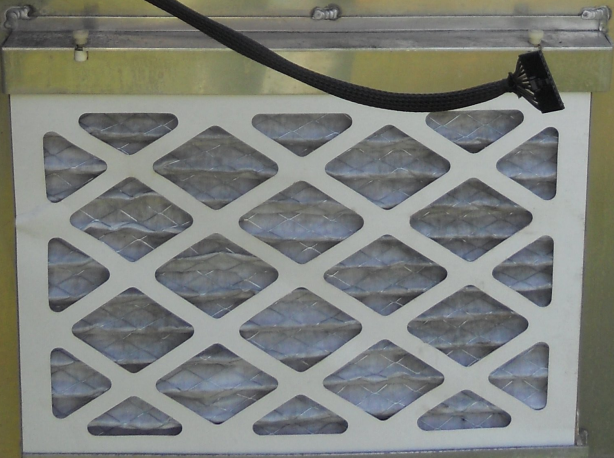

TURN ON
11/30/95 GAMB

- Q 1 - Left west
- Q 2 - EAST
- Q 4 - South out OF FORT
- Q 5 - LEFT EAST
- Q 6 - west
- Q 8 - North

Install used
6/24/04


Blue - Other Side
Green - this Side

W

COM

D

115

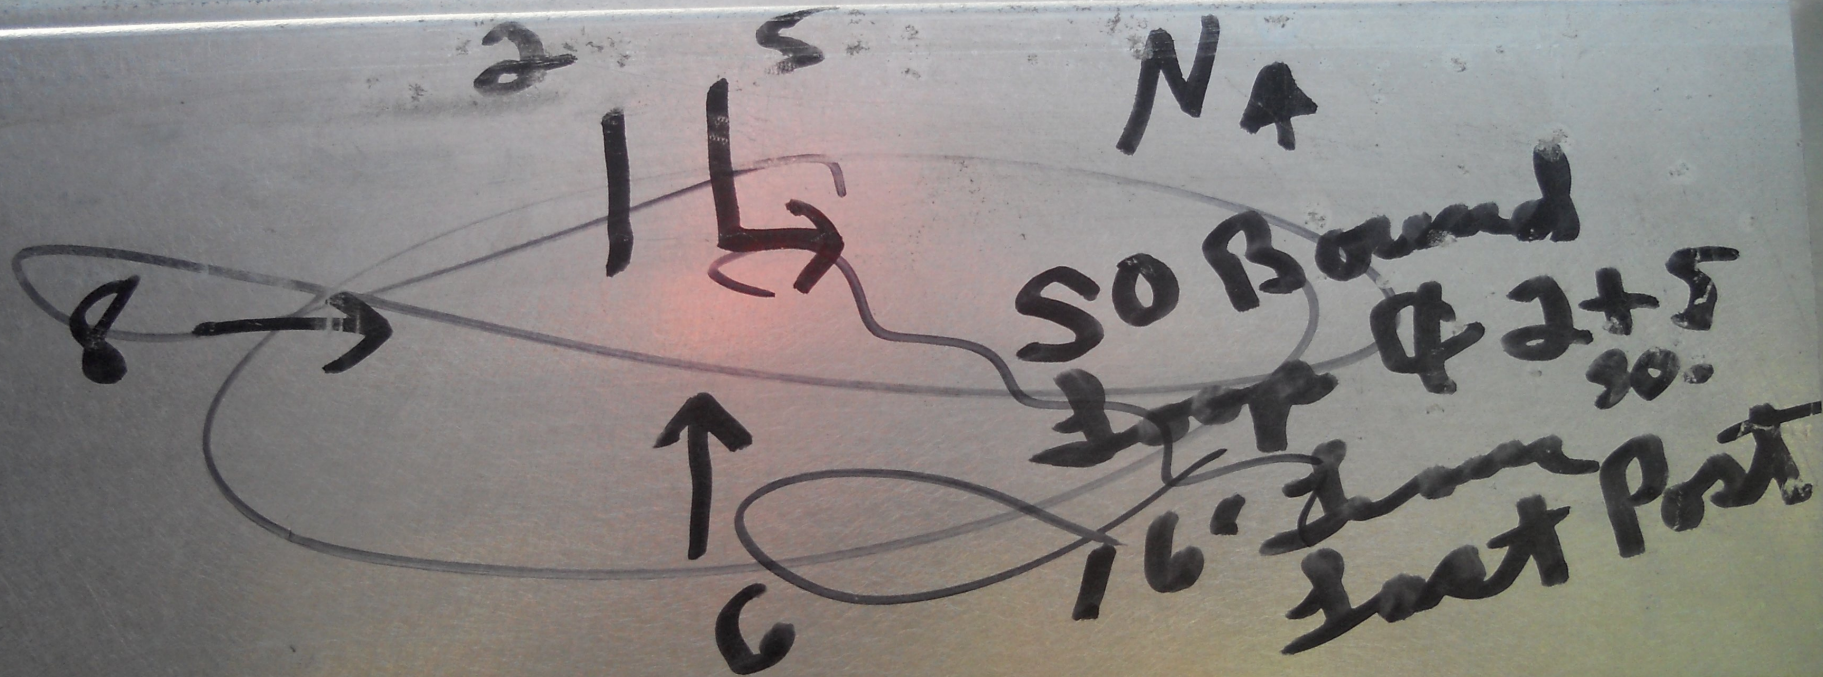



1 - Left west

Install used
1/24/04


WARNI


DO NOT OPERAT

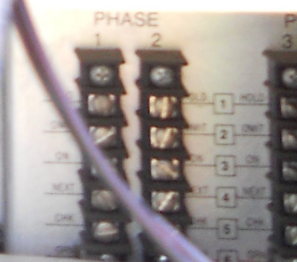

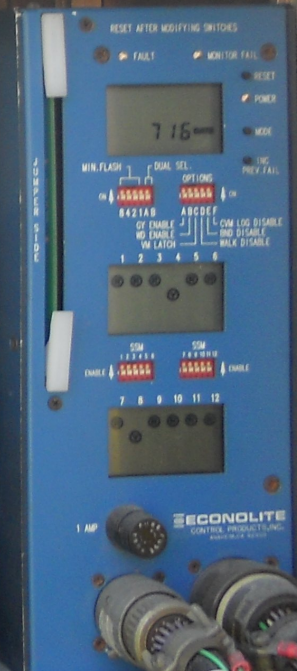

CONFLICT MONITOR

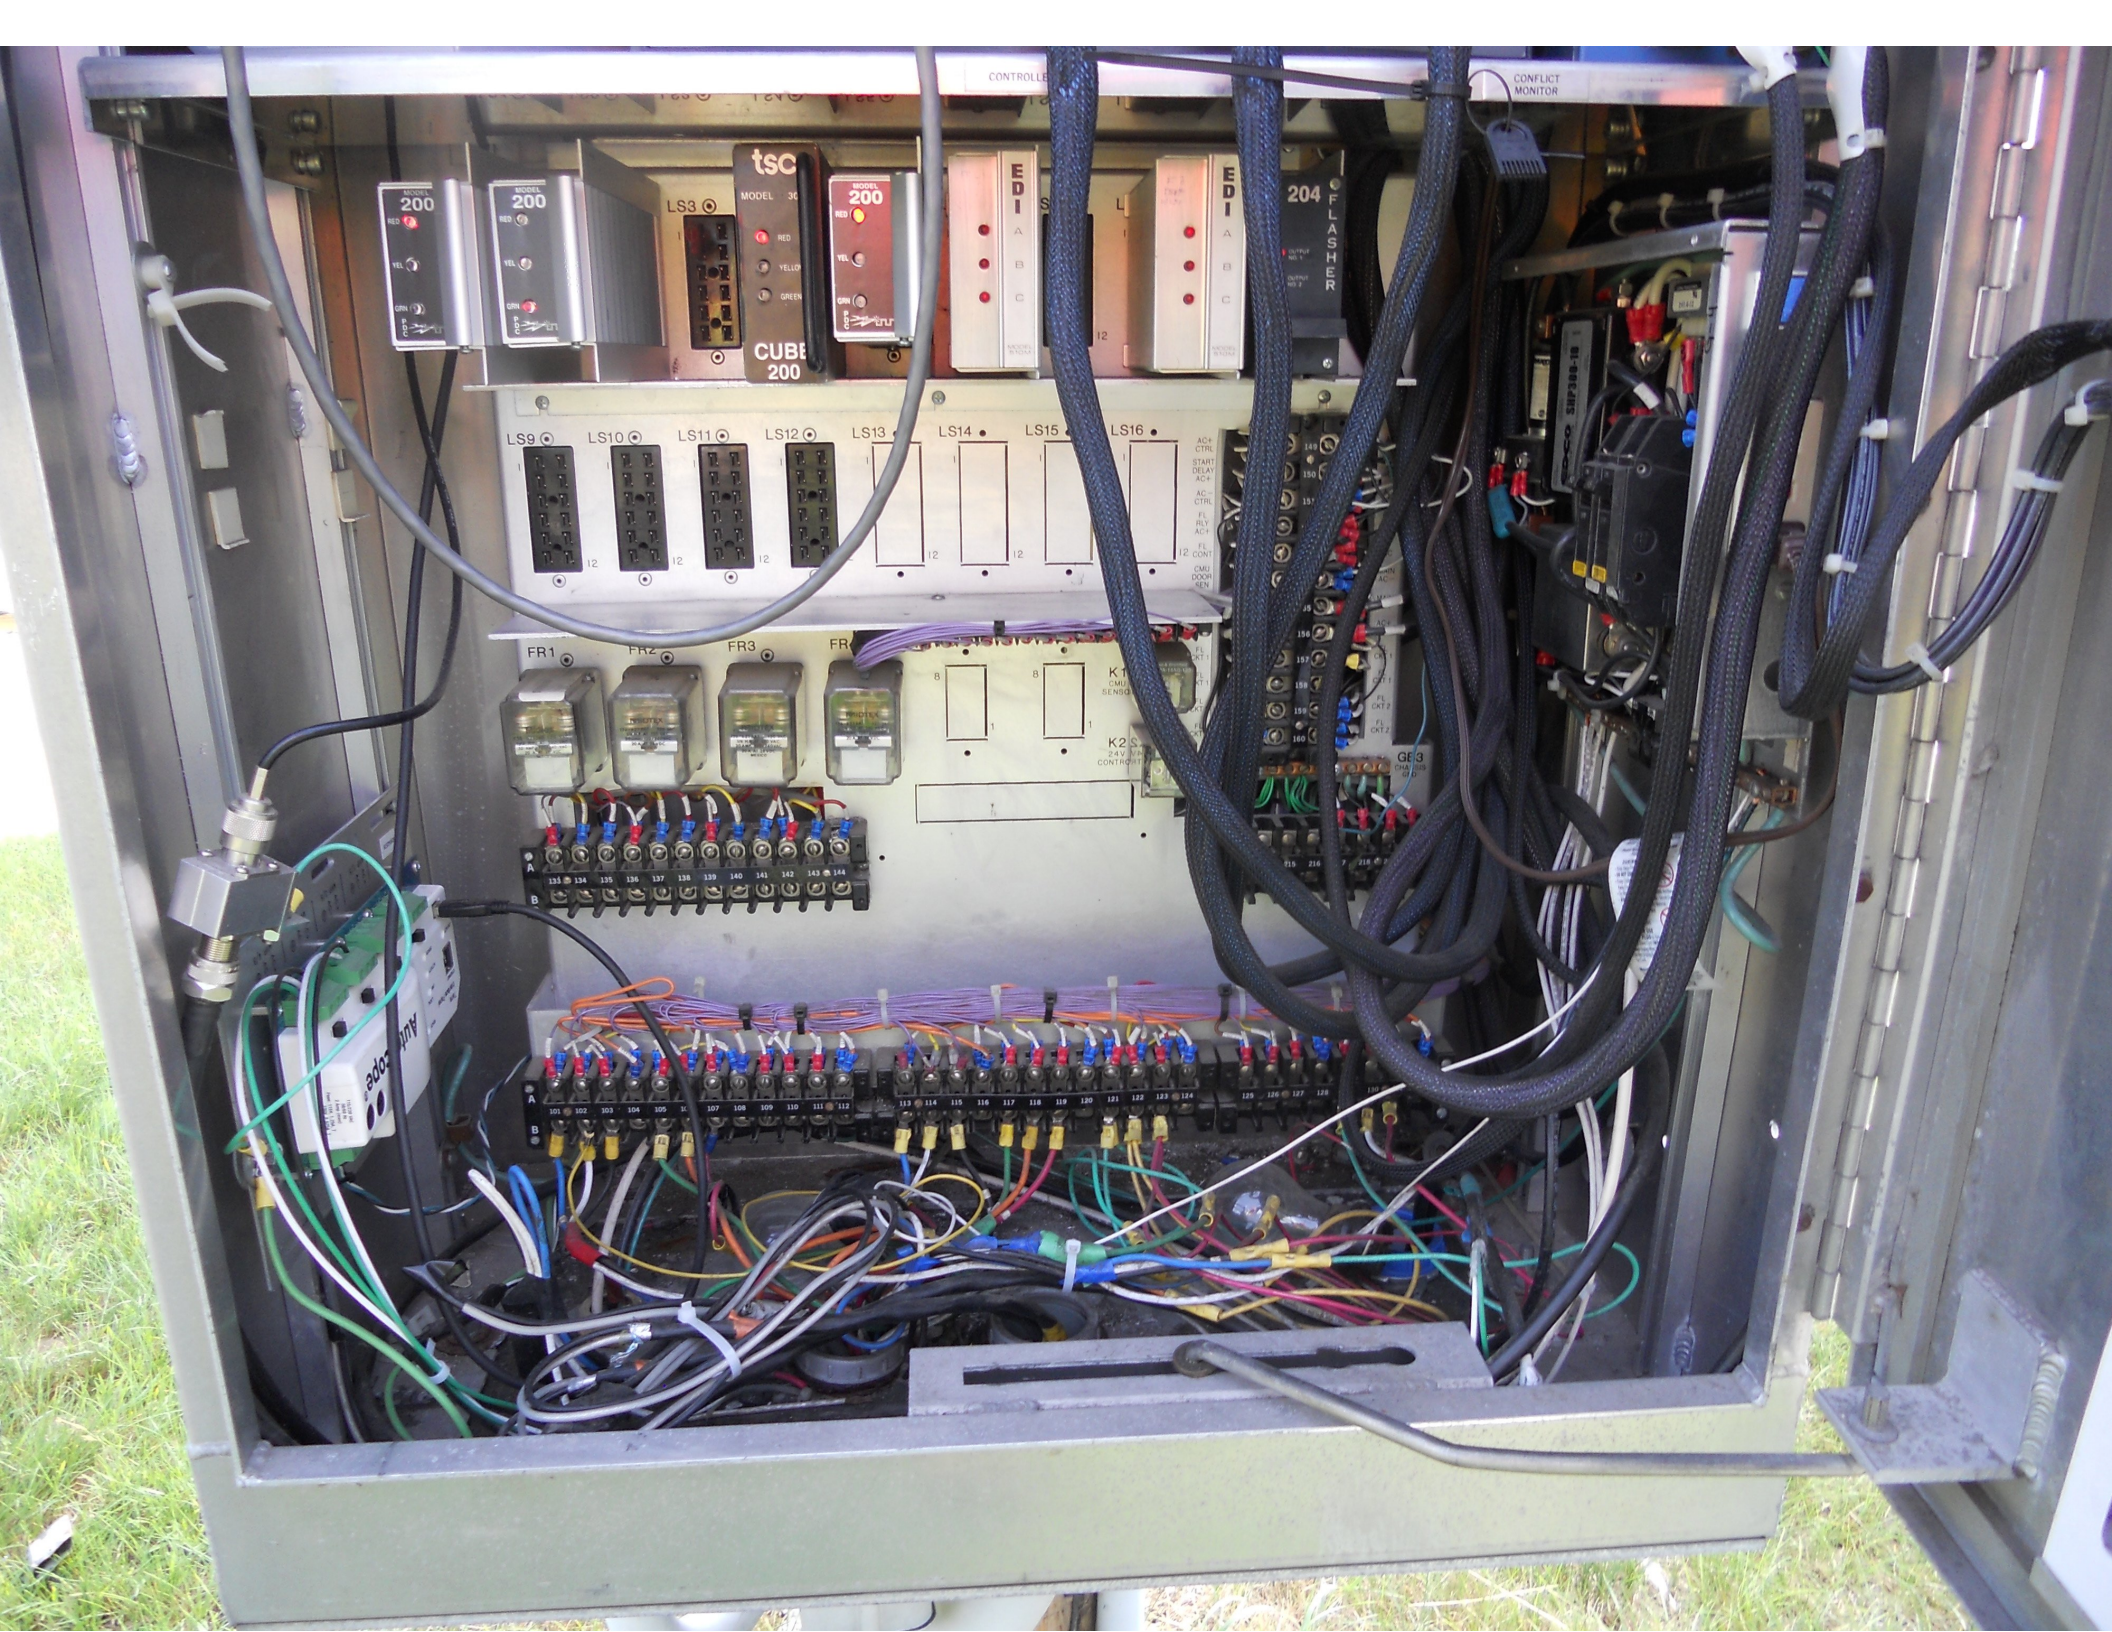

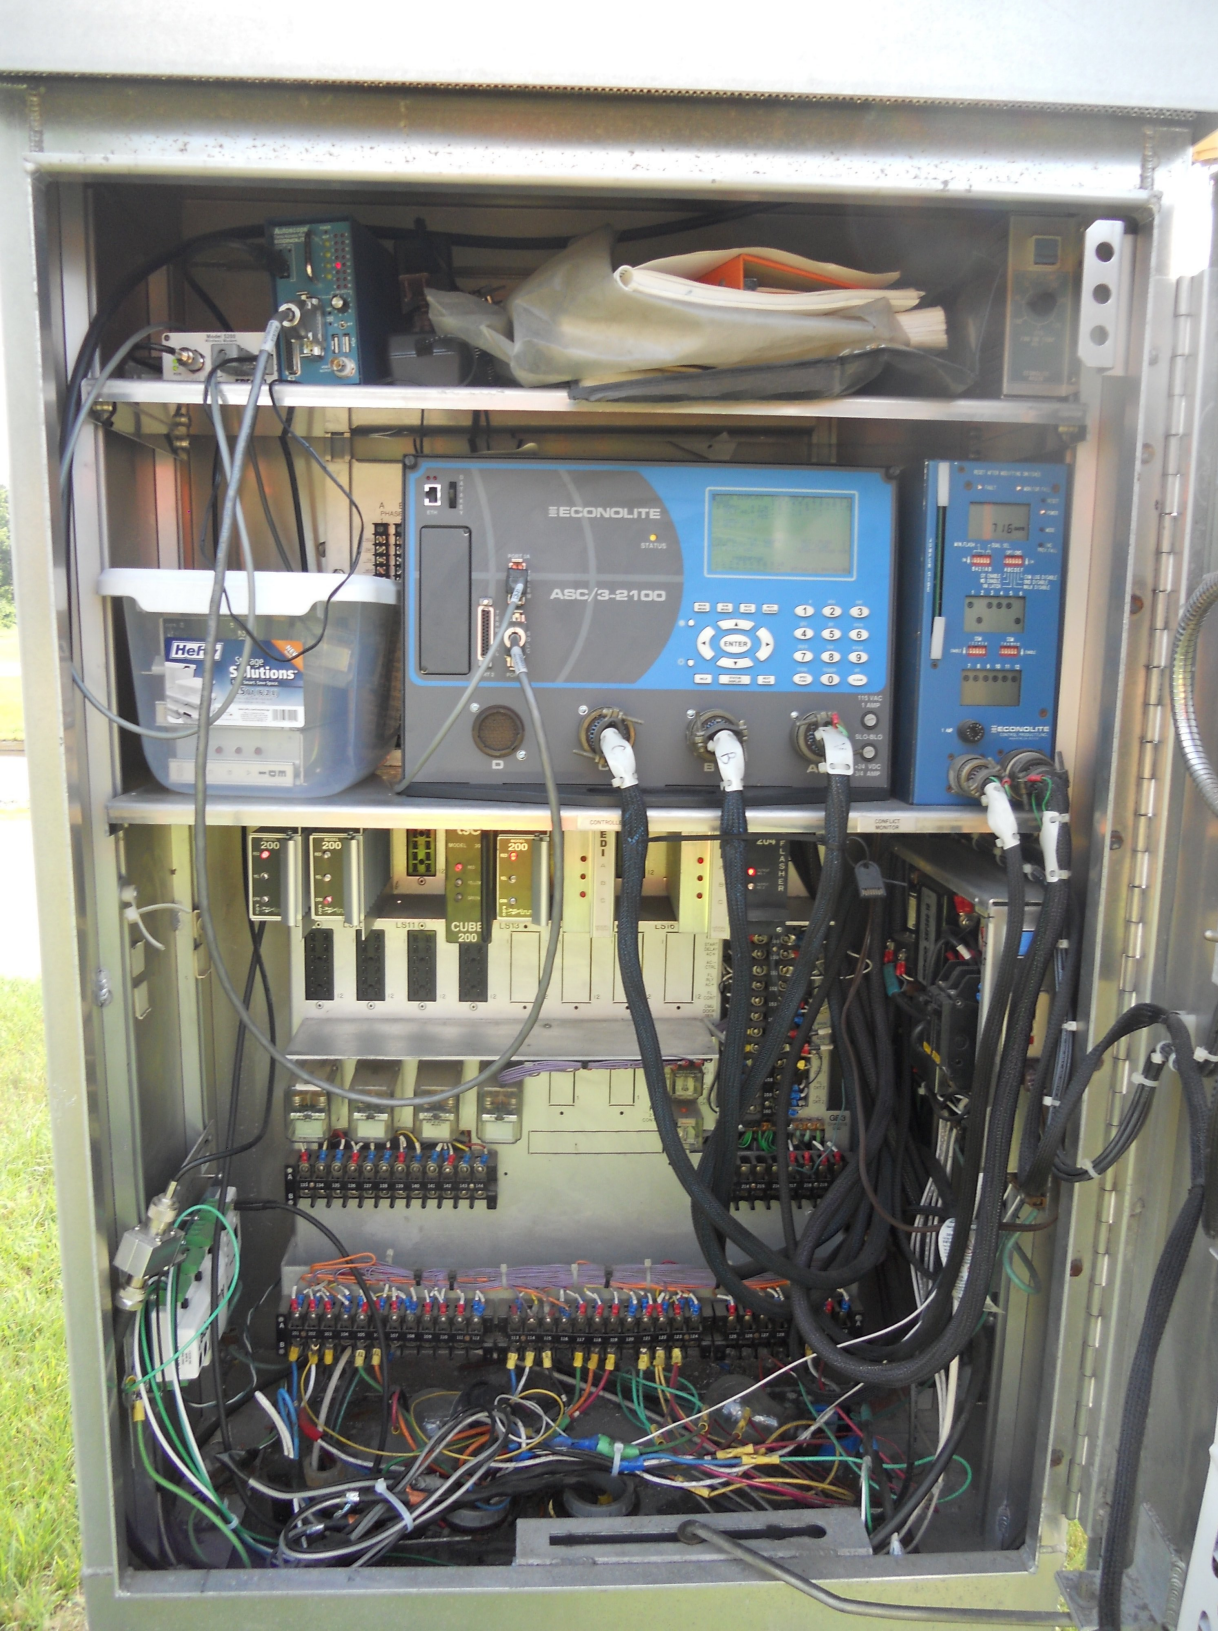



0759
0425
0020



LEFT LANE
MUST
TURN LEFT


































DANGER
HAZARD OF ELECTRICAL SHOCK
OR BURN IF COVER REMOVED
SERVICE BY UTILITY
AUTHORIZED PERSONNEL ONLY
DO NOT PAINT OVER OR REMOVE THIS LABEL
704623400 REV. 1

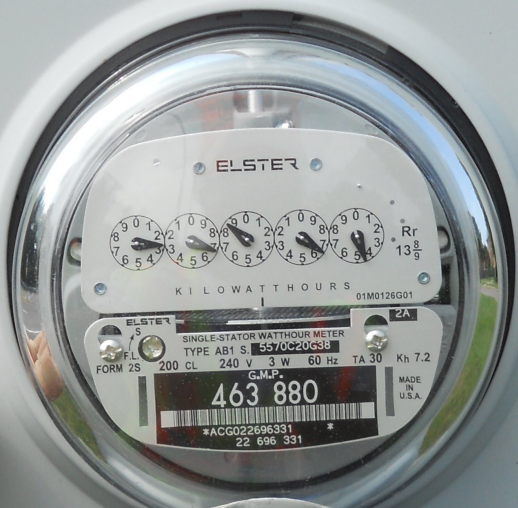

MILBANK MFG. CO.
SERVING THE
EL. INDUSTRY SINCE
1900
TO RESET BREAKER

30

SERVICE DISCONN

DANGER
HAZARD OF ELECTRICAL SHOCK
OR BURN IF COVER REMOVED
SERVICE BY UTILITY
AUTHORIZED PERSONNEL ONLY
DO NOT PAINT OVER OR REMOVE THIS LABEL



5/19/2012

1999

2012

© 2012 Google

Google earth

Imagery Date: 5/19/2012



1999

44°30'04.96" N 73°09'02.76" W elev 321 ft

Eye alt 728 ft

Date: 08/10/2012

Timing Data:

Phase	1	2	3	4	5	6	7	8	9
Phases in use	X	X		X	X	X		X	
Min Green	5	20	5	5	5	20	0	5	5
Walk	0	0	0	0	0	0	0	0	0
Ped Clr	0	0	0	0	0	0	0	0	0
Veh Ext	2	0	2	5	3	0	0	2	5
MAX 1	8	42	19	14	17	42	0	14	35
MAX 2	10	49	12	12	12	49	0	12	40
MAX 3	8	42	17	16	17	42	0	16	0
Yellow	4	4	4	4	4	4	3	4	3
All Red	2	2	2	2	2	2	2	2	1
Recall to Max	0	0	0	0	0	0	0	0	0

Coordination Patterns:

ACS3/Naztec

Cordinated Phases 2 & 6

Pattern 1

Cycle Length	113	Offset	25	COS	111			
Splits	Ph 1	17	Ph 2	59	Ph 3	0	Ph 4	24
	Ph 5	30	Ph 6	46	Ph 7	0	Ph 8	24
	Ph 9	0	Ph 10	0	Ph 11	0	Ph 12	0

Pattern 2(21)

Cycle Length	103	Offset	94	COS	121			
Splits	Ph 1	17	Ph 2	63	Ph 3	0	Ph 4	20
	Ph 5	20	Ph 6	60	Ph 7	0	Ph 8	20
	Ph 9	0	Ph 10	0	Ph 11	0	Ph 12	0

Pattern 3

Cycle Length	110	Offset	40	COS	131			
Splits	Ph 1	15	Ph 2	61	Ph 3	0	Ph 4	24
	Ph 5	25	Ph 6	51	Ph 7	0	Ph 8	24
	Ph 9	0	Ph 10	0	Ph 11	0	Ph 12	0

Day Plan [1]

Event	Action Plan	Step Begins
1	2	0600
2	1	0900
3	3	1400
4	1	1800
5	4	0000

Day Plan [2]

Event	Action Plan	Step Begins
1	2	0500
2	1	0800
3	3	1300
4	1	1700
5	4	2300

Day Plan [3]

Event	Action Plan	Step Begins
1	2	0700
2	1	1000
3	3	1500
4	1	1900
5	4	0100

Action Plan

Action Plan	Pattern
1	1
2	2
3	3
4	254-FREE