
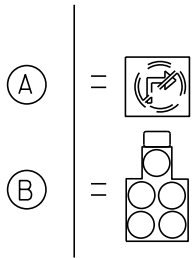


MS # 557

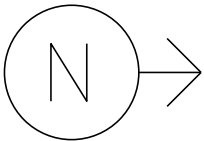

PRIVATE DRIVE

VT 15 WEST


ESSEX SQUARE
(PRICE CHOPPER)

- PEDESTAL POST
- PEDESTRIAN SIGNAL
- L.E.D REGULATORY SIGN
- VIDEO CAMERA
- CONTROL BOX
- VIDEO DETECTION
- JUNCTION BOX
- PULL BOX
- LUMINAIRE
- STANCHION
- ROADWAY SIGN

VT 15 EAST

NOT TO SCALE

MS # 557

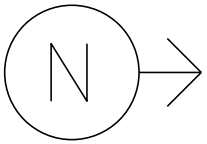

PRIVATE DRIVE

12'
LANE LINE 150'

11'

12'

VT 15 WEST

ONLY

STOP BAR 24'

CROSSWALK 50'

STOP BAR 27'

LANE LINE 40'

12'

11'

ONLY

ONLY

26'

CROSSWALK 75'

STOP BAR 24'

ONLY

LANE LINE 110'

11'

11'

14'





VT 15 EAST

ESSEX SQUARE
(PRICE CHOPPER)

NOT TO SCALE

D
I
A
G
R
A
M

→ N

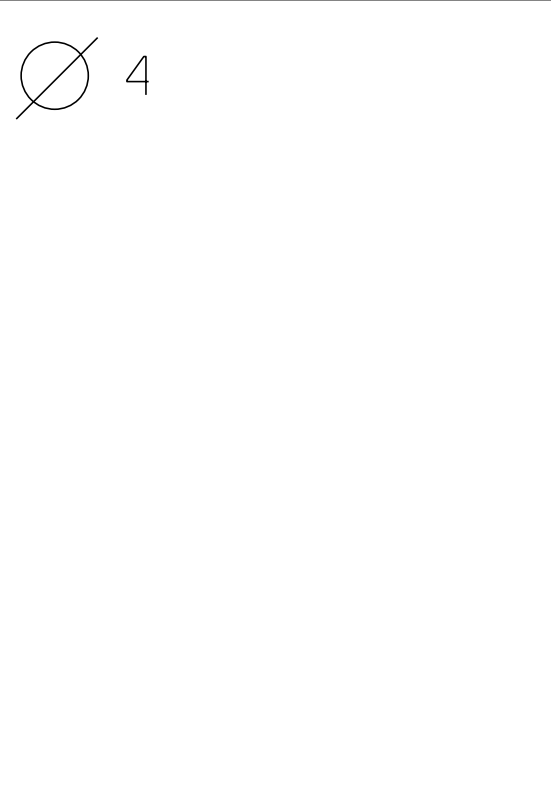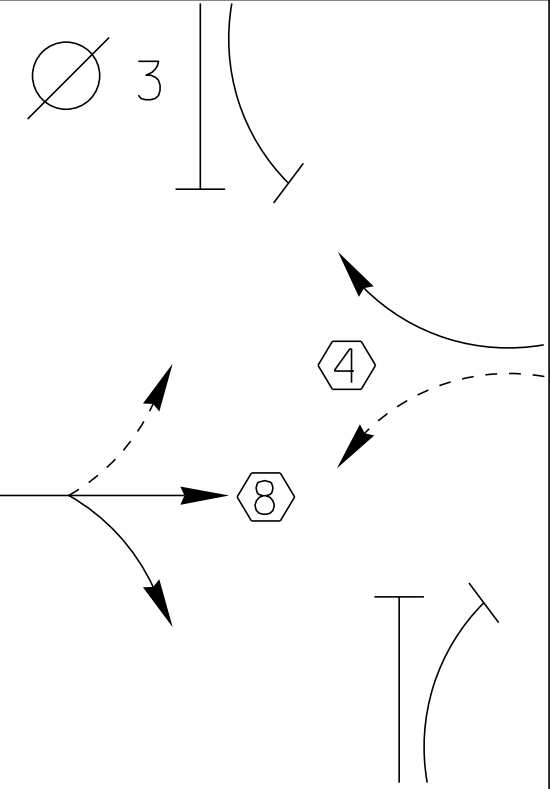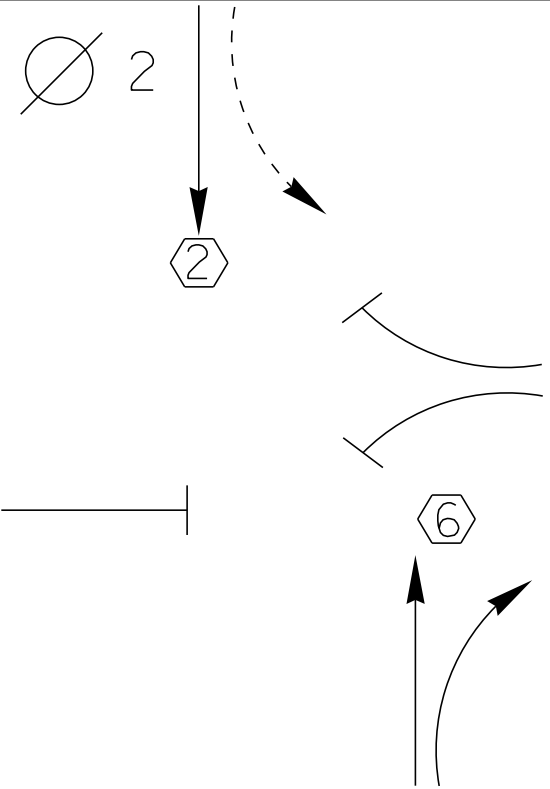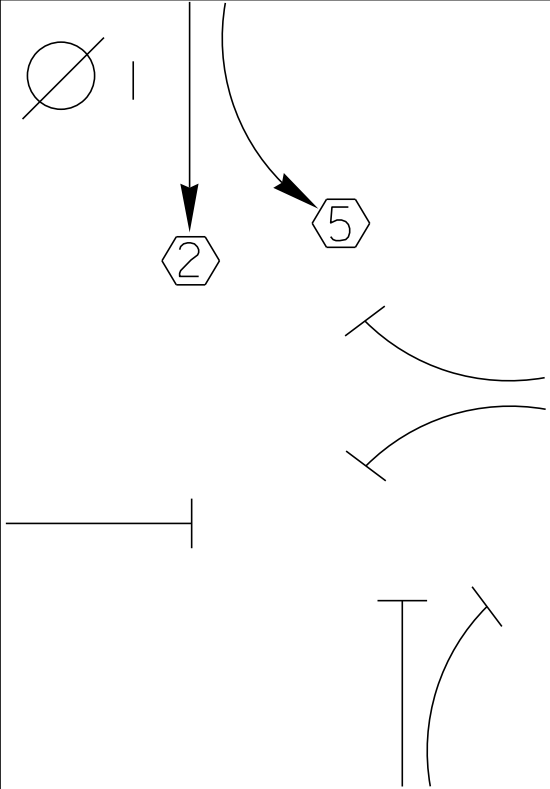

TIMING

G =
Y =

G =
Y =

G =
Y =

G =
Y =

D
I
A
G
R
A
M

○ 5

○ 6

○ 7

○ 8

TIMING

G =
Y =


G =
Y =

G =
Y =

G =
Y =



PROTECTED
TURNS

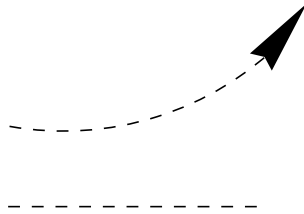

PERMITTED
TURNS
PEDESTRIAN

CYCLE LENGTH, C= _____ S



PROPERTY OF:
VT. AGENCY OF TRANS.
MAINTENANCE DIV.

IN EMERGENCY CALL:
DIST. TRANS. OFFICE
655-1580 COLCHESTER
NIGHTS & WEEKENDS: 878-7111


WARNING
DO NOT OPERATE
CABINET WITHOUT
CONFLICT MONITOR UNIT

WARNING


DO NOT OPERATE
CABINET WITHOUT
CONFLICT MONITOR UNIT


DANGER

115 VOLTS A.C.

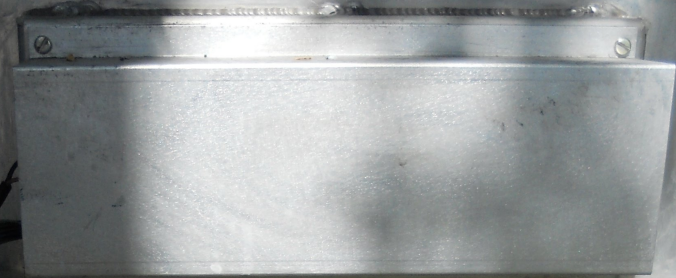




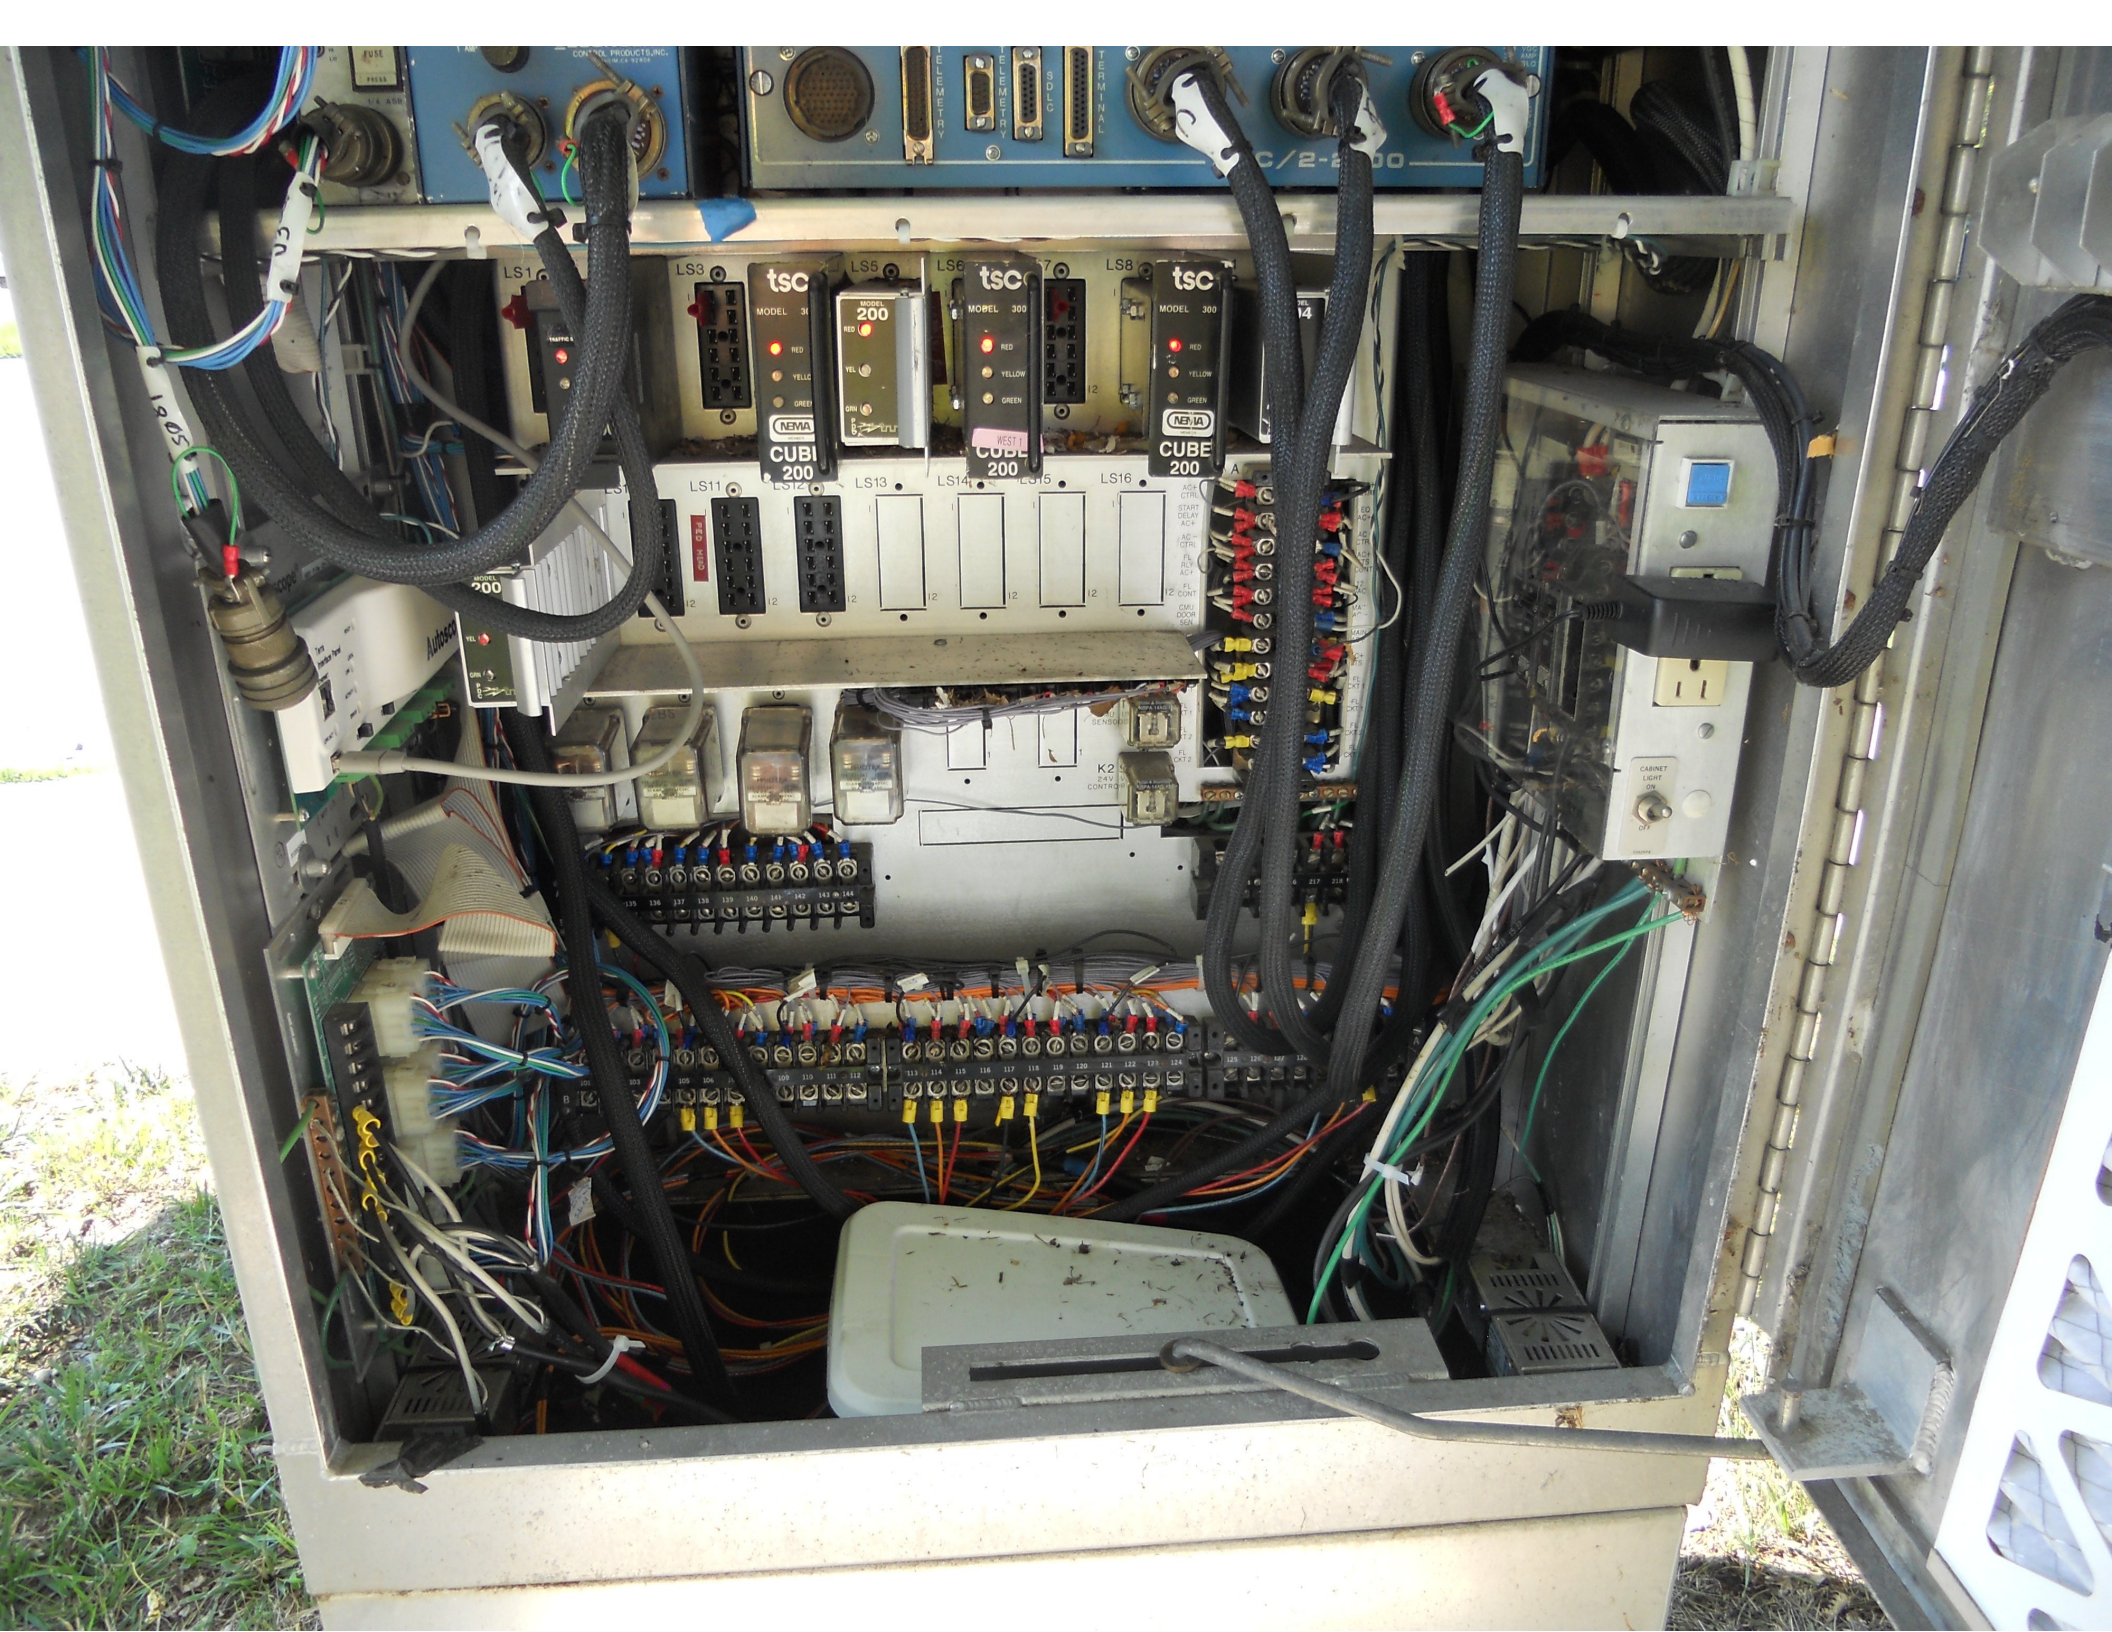

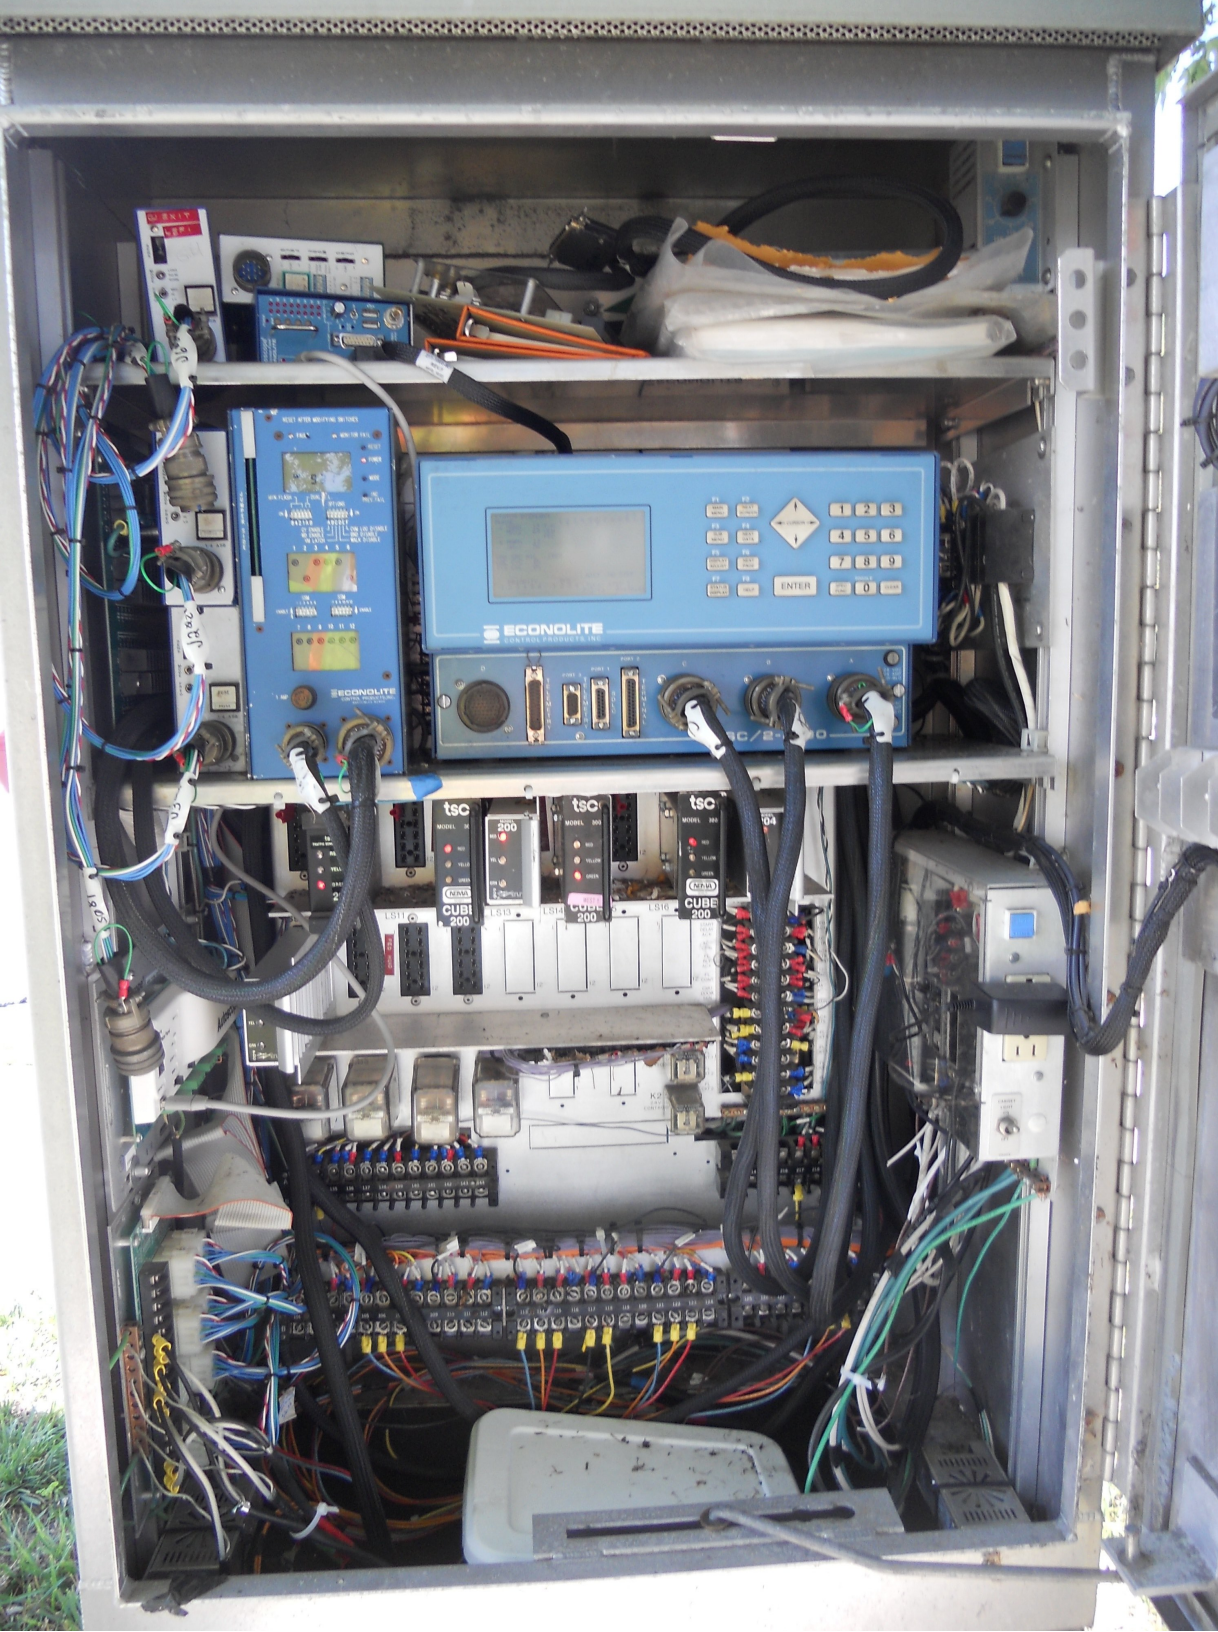

DANGER / PELIGRO
HAZARD OF ELECTRICAL SHOCK OR BURN
SERVICE BY UTILITY AUTHORIZED PERSONNEL ONLY
DO NOT PAINT OVER OR REMOVE THIS LABEL
PELIGRO DE DESCARGA ELÉCTRICA O QUEMADURA
SOLAMENTE PERSONAL AUTORIZADO DE LA COMPAÑIA
ELÉCTRICA PUEDE QUITAR ESTA ETIQUETA
NO PINTES ENCIMA NI REMUEVA ESTA ETIQUETA

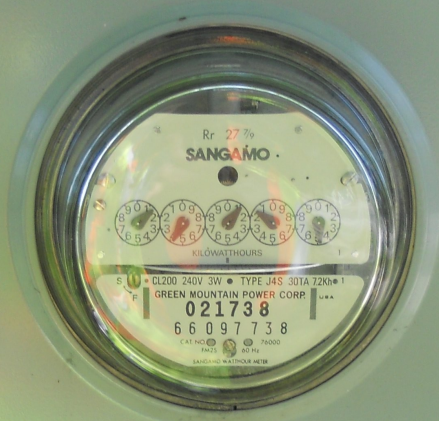

GREEN MOUNTAIN POWER CORP.
TYPE J4S 307A 72KHz



DANGER / PELIGRO
HAZARD OF ELECTRICAL SHOCK OR BURN
SERVICE BY UTILITY AUTHORIZED PERSONNEL ONLY
DO NOT PAINT OVER OR REMOVE THIS LABEL
PELIGRO DE DESCARGA ELÉCTRICA O QUEMADURA
SOLAMENTE PERSONAL AUTORIZADO DE LA COMPAÑIA
ELÉCTRICA PUEDE QUITAR ESTA ETIQUETA
NO PINTES ENCIMA NI REMUEVA ESTA ETIQUETA





























BONTAN
AIRBRUSH
TANNING

RIGHT LANE
MUST
TURN RIGHT

Hot N' Ready
\$5.55
Large
Pizza



















.....

[illegible][illegible]

NIC Program Steps

Step	Program	Step Begins	Pattern	Override
------	---------	-------------	---------	----------

TOD Program Steps

Step 1 Program 1 Step Begins 0600

Flash.	Dimming Enable.
Red Rest	Alt Veh Extension
Spare 5.	Det Log Enable.
Spare 3.	Spare 4
Type 0 Dly Enable. . .	Spare 2
Det Diag Plan. . . . 0	

Phase Number												
	1	2	3	4	5	6	7	8	9	10	11	12
Max 2 Enable	.	X	.	X	X	X	.	X	X	.	.	.
Max 3 Enable	.	.	.	.	.	.	.	.	.	.	.	.
Veh Recall	.	.	.	.	.	.	.	.	.	.	.	.
Veh Max Recall	.	.	.	.	.	.	.	.	.	.	.	.
Ped Recall	.	.	.	.	.	.	.	.	.	.	.	.
Cond Service Inhibit.	.	.	.	.	.	.	.	.	.	.	.	.
Phase Omit	.	.	.	.	.	.	.	.	.	.	.	.
Special Function	.	.	.	.	.	.	.	.	.	.	.	.

	A	B	C	D	E	F
Alt Sequence	.	.	.	.	.	.

Step 2 Program 1 Step Begins 1000

Flash.	Dimming Enable.
Red Rest	Alt Veh Extension
Spare 5.	Det Log Enable.
Spare 3.	Spare 4
Type 0 Dly Enable. . .	Spare 2
Det Diag Plan. . . . 0	

Phase Number												
	1	2	3	4	5	6	7	8	9	10	11	12
Max 2 Enable	.	.	.	.	.	.	.	.	.	.	.	.
Max 3 Enable	.	.	.	.	.	.	.	.	.	.	.	.
Veh Recall	.	.	.	.	.	.	.	.	.	.	.	.
Veh Max Recall	.	.	.	.	.	.	.	.	.	.	.	.
Ped Recall	.	.	.	.	.	.	.	.	.	.	.	.
Cond Service Inhibit.	.	.	.	.	.	.	.	.	.	.	.	.
Phase Omit	.	.	.	.	.	.	.	.	.	.	.	.
Special Function	.	.	.	.	.	.	.	.	.	.	.	.

	A	B	C	D	E	F
Alt Sequence	.	.	.	.	.	.

TOD Program Steps

Step 3 Program 1 Step Begins 1500

Flash.	.	Dimming Enable.	.
Red Rest	.	Alt Veh Extension	.
Spare 5.	.	Det Log Enable.	.
Spare 3.	.	Spare 4	.
Type 0 Dly Enable. . .	.	Spare 2	.
Det Diag Plan.	0		

	Phase Number											
	1	2	3	4	5	6	7	8	9	10	11	12
Max 2 Enable	.	.	.	.	.	.	.	.	.	.	.	.
Max 3 Enable	.	X	.	X	X	X	.	X	.	.	.	.
Veh Recall	.	.	.	.	.	.	.	.	.	.	.	.
Veh Max Recall	.	.	.	.	.	.	.	.	.	.	.	.
Ped Recall	.	.	.	.	.	.	.	.	.	.	.	.
Cond Service Inhibit.	.	.	.	.	.	.	.	.	.	.	.	.
Phase Omit	.	.	.	.	.	.	.	.	.	.	.	.
Special Function	.	.	.	.	.	.	.	.	.	.	.	.

	A	B	C	D	E	F
Alt Sequence	.	.	.	.	.	.

Step 4 Program 1 Step Begins 1900

Flash.	.	Dimming Enable.	.
Red Rest	.	Alt Veh Extension	.
Spare 5.	.	Det Log Enable.	.
Spare 3.	.	Spare 4	.
Type 0 Dly Enable. . .	.	Spare 2	.
Det Diag Plan.	0		

	Phase Number											
	1	2	3	4	5	6	7	8	9	10	11	12
Max 2 Enable	.	.	.	.	.	.	.	.	.	.	.	.
Max 3 Enable	.	.	.	.	.	.	.	.	.	.	.	.
Veh Recall	.	.	.	.	.	.	.	.	.	.	.	.
Veh Max Recall	.	.	.	.	.	.	.	.	.	.	.	.
Ped Recall	.	.	.	.	.	.	.	.	.	.	.	.
Cond Service Inhibit.	.	.	.	.	.	.	.	.	.	.	.	.
Phase Omit	.	.	.	.	.	.	.	.	.	.	.	.
Special Function	.	.	.	.	.	.	.	.	.	.	.	.

	A	B	C	D	E	F
Alt Sequence	.	.	.	.	.	.

TOD Program Steps

Step 5 Program 1 Step Begins 2200

Flash.	X	Dimming Enable.
Red Rest	.	Alt Veh Extension
Spare 5.	.	Det Log Enable.
Spare 3.	.	Spare 4
Type 0 Dly Enable. . .	.	Spare 2
Det Diag Plan.	0	

	Phase Number											
	1	2	3	4	5	6	7	8	9	10	11	12
Max 2 Enable	.	.	.	.	.	.	.	.	.	.	.	.
Max 3 Enable	.	.	.	.	.	.	.	.	.	.	.	.
Veh Recall	.	.	.	.	.	.	.	.	.	.	.	.
Veh Max Recall	.	.	.	.	.	.	.	.	.	.	.	.
Ped Recall	.	.	.	.	.	.	.	.	.	.	.	.
Cond Service Inhibit.	.	.	.	.	.	.	.	.	.	.	.	.
Phase Omit	.	.	.	.	.	.	.	.	.	.	.	.
Special Function	.	.	.	.	.	.	.	.	.	.	.	.

	A	B	C	D	E	F
Alt Sequence	.	.	.	.	.	.
