






MS # 569

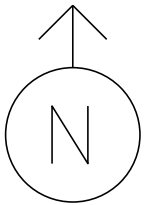

VT 2A NORTH

- ⊙ PEDESTAL POST
- Ⓟ→ PEDESTRIAN SIGNAL
- T L.E.D REGULATORY SIGN
- ⊠ CONTROL BOX
- - - - LOOP DETECTION
- PB PULL BOX
- LUMINAIRE
- (A) =
- (B) =
- (C) =

INDUSTRIAL AVE

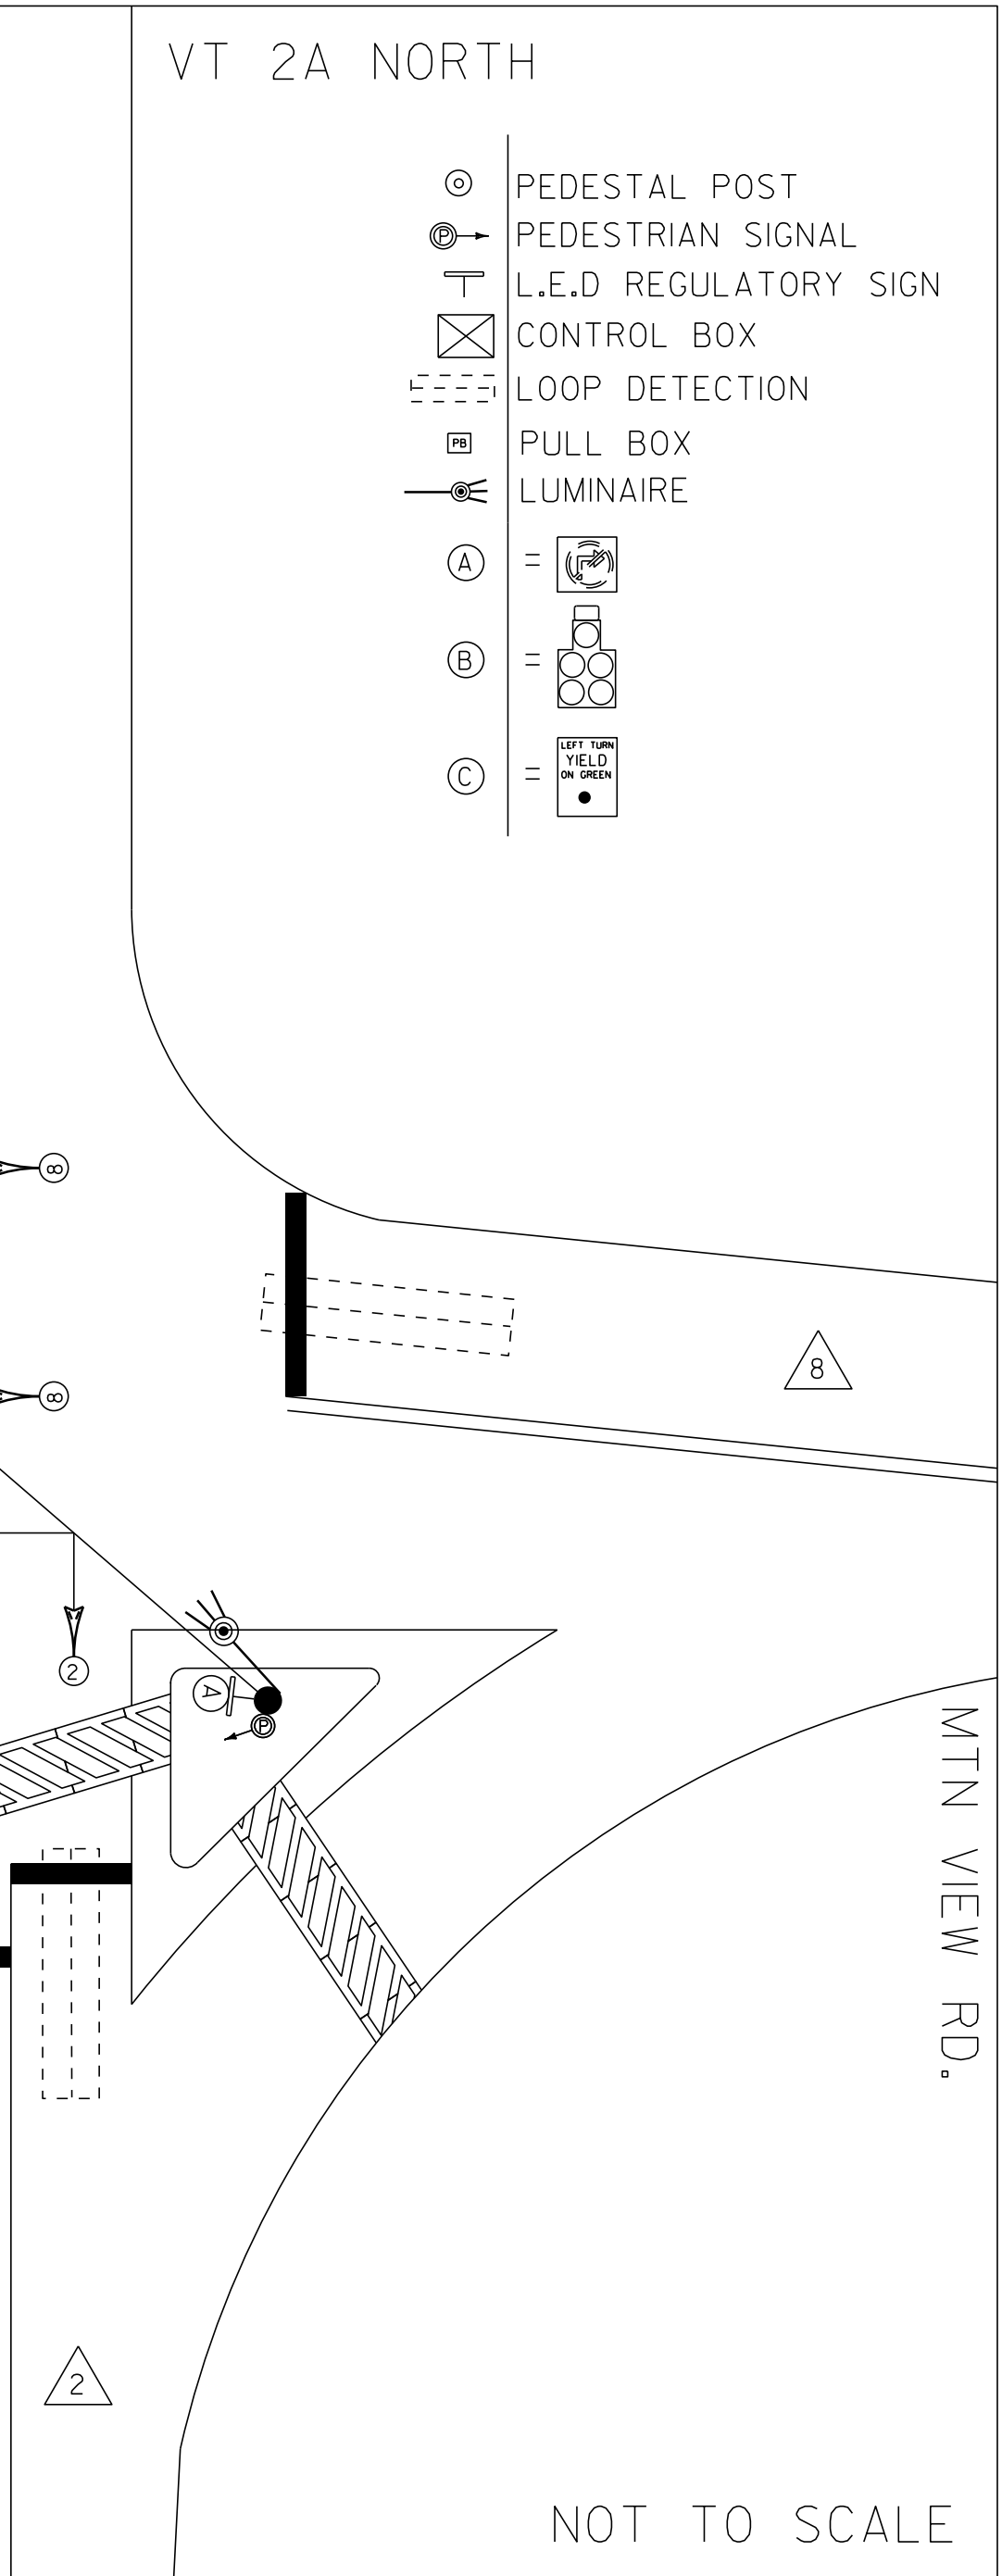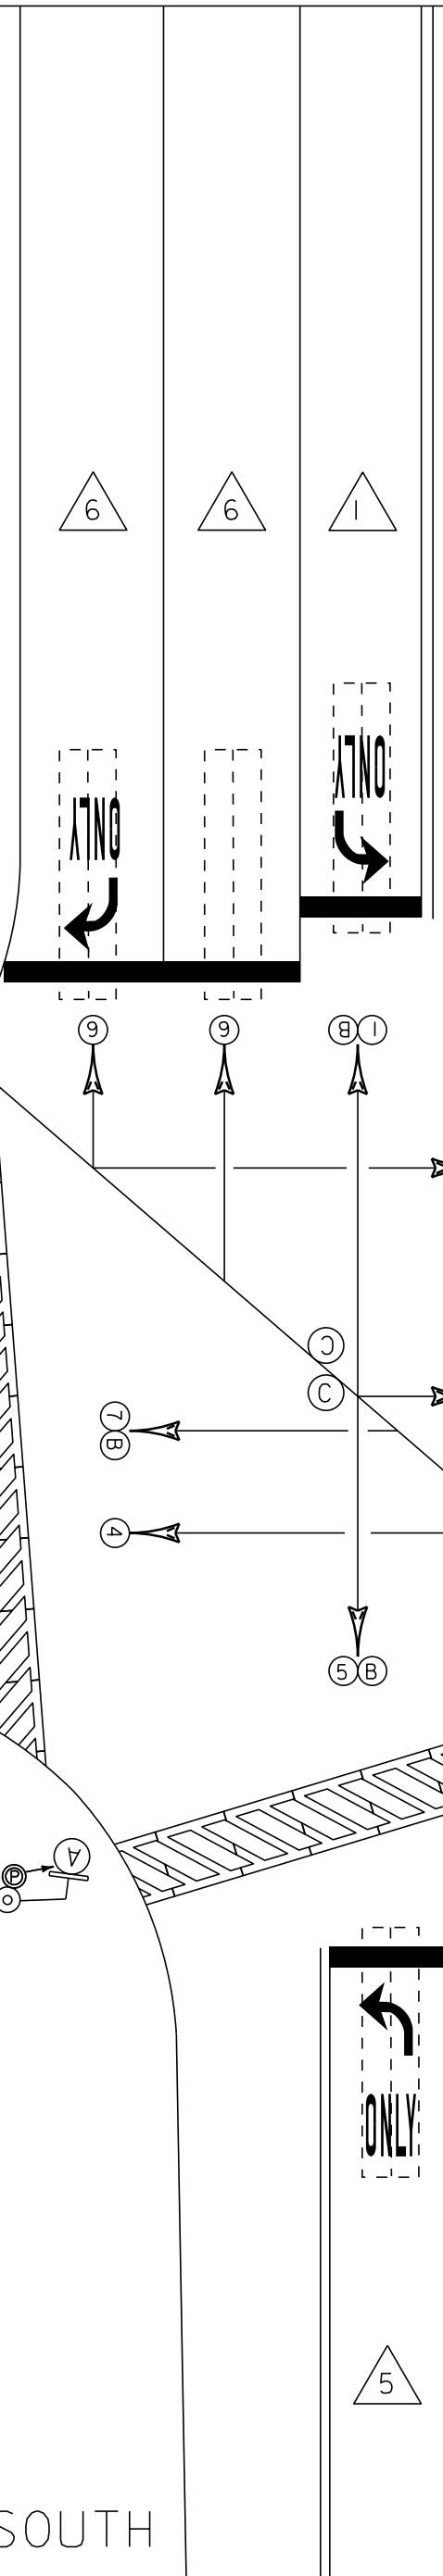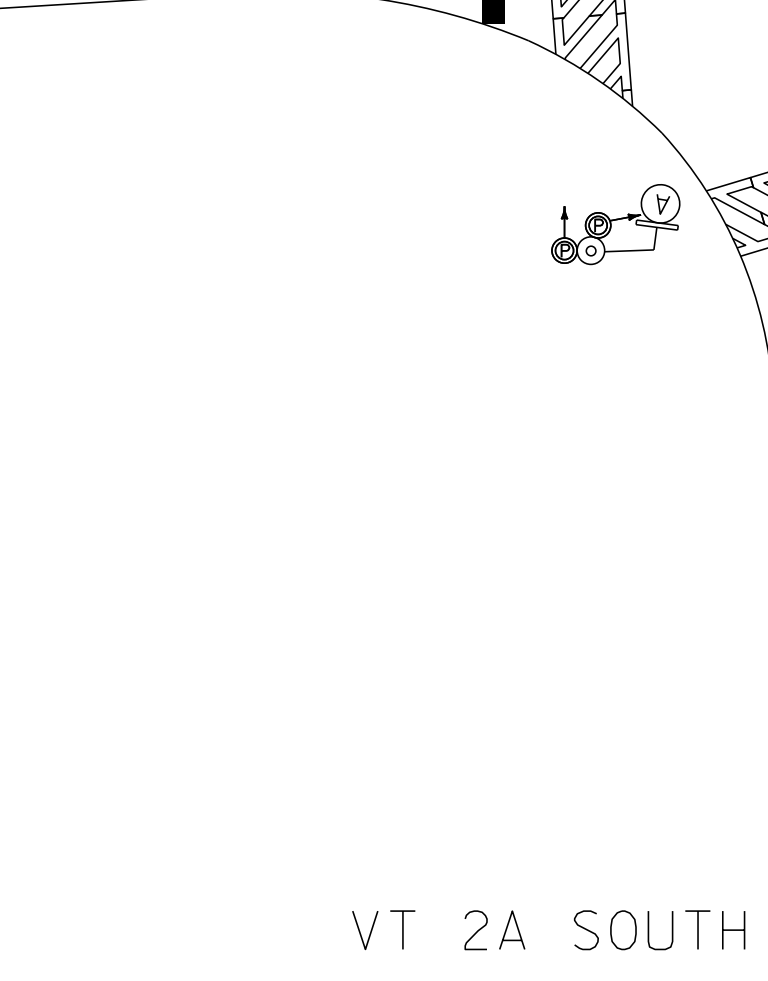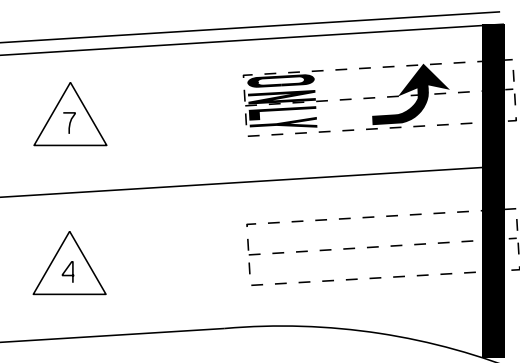


MTN VIEW RD.

VT 2A SOUTH

NOT TO SCALE

MS # 569

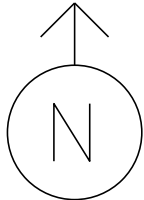

12'

12'

12'

12'

VT 2A NORTH

LANE LINE 250'

LANE LINE 100'



STOP BAR 12'

STOP BAR 30'

INDUSTRIAL AVE

12'

12'

12'

ONLY



LANE LINE 220'

STOP BAR 38'

STOP BAR 15'

12'

CROSSWALK 70'

STOP BAR 10'



ONLY

10'

LANE LINE 80'






STOP BAR 12'

CROSSWALK 25'

MTN VIEW RD.

VT 2A SOUTH

NOT TO SCALE

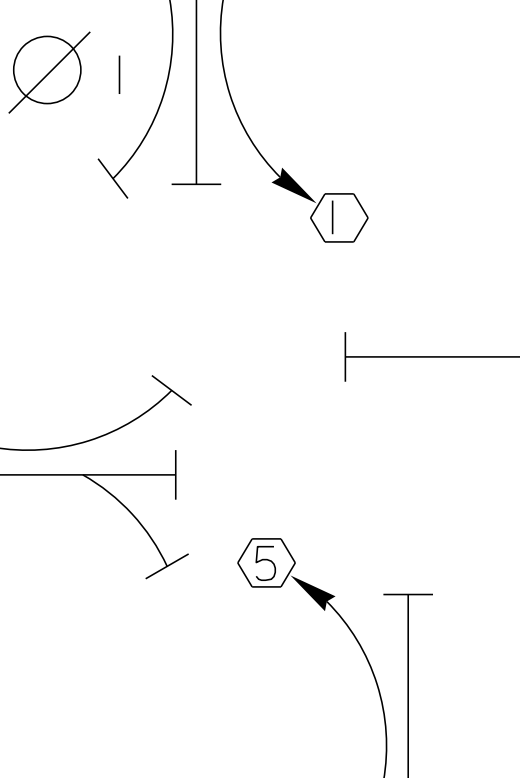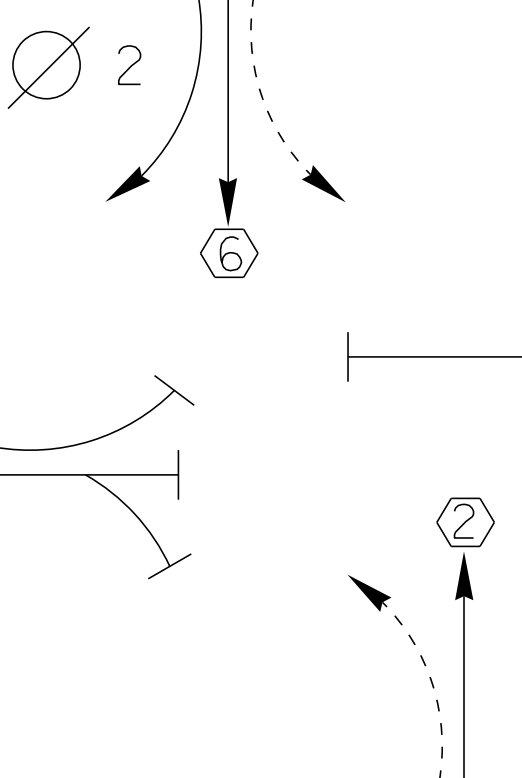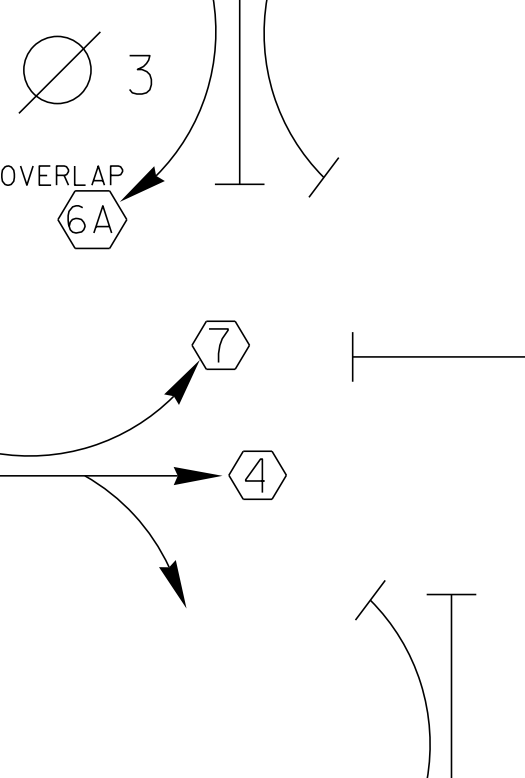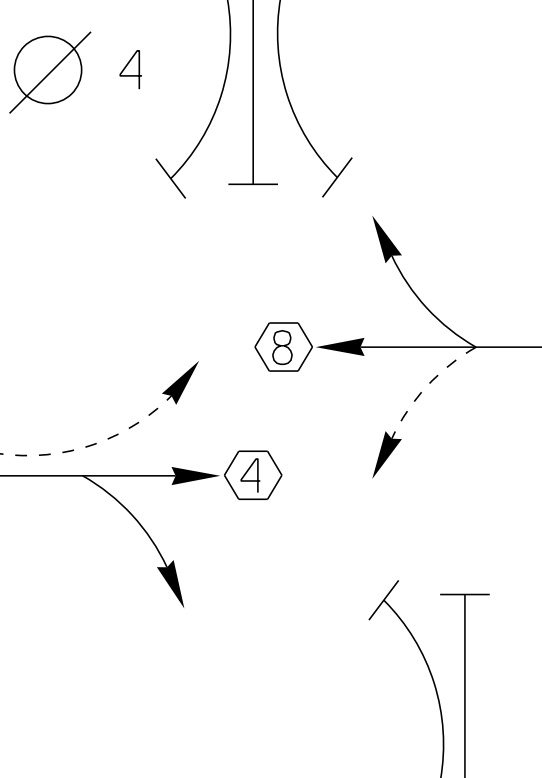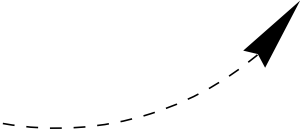D I A G R A M N ↑				
TIMING	G = Y =	G = Y =	G = Y =	G = Y =
D I A G R A M				
TIMING	G = Y =	G = Y =	G = Y =	G = Y =
 PROTECTED TURNS	 PERMITTED TURNS PEDESTRIAN		CYCLE LENGTH, C= _____ S	








WARNING

DO NOT OPERATE
CABINET WITHOUT
CONFLICT MONITOR UNIT


DANGER


115 VOLTS A.C.

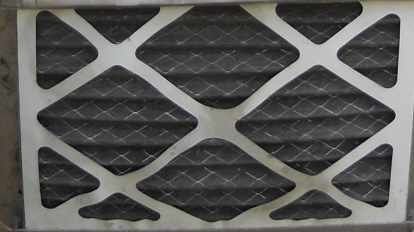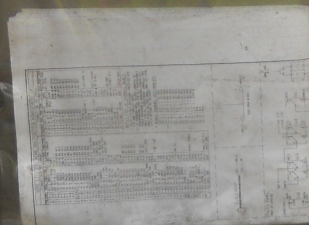


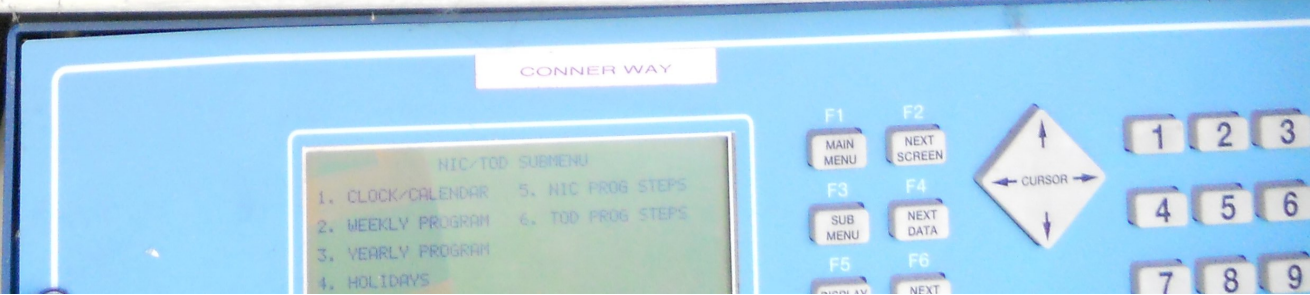




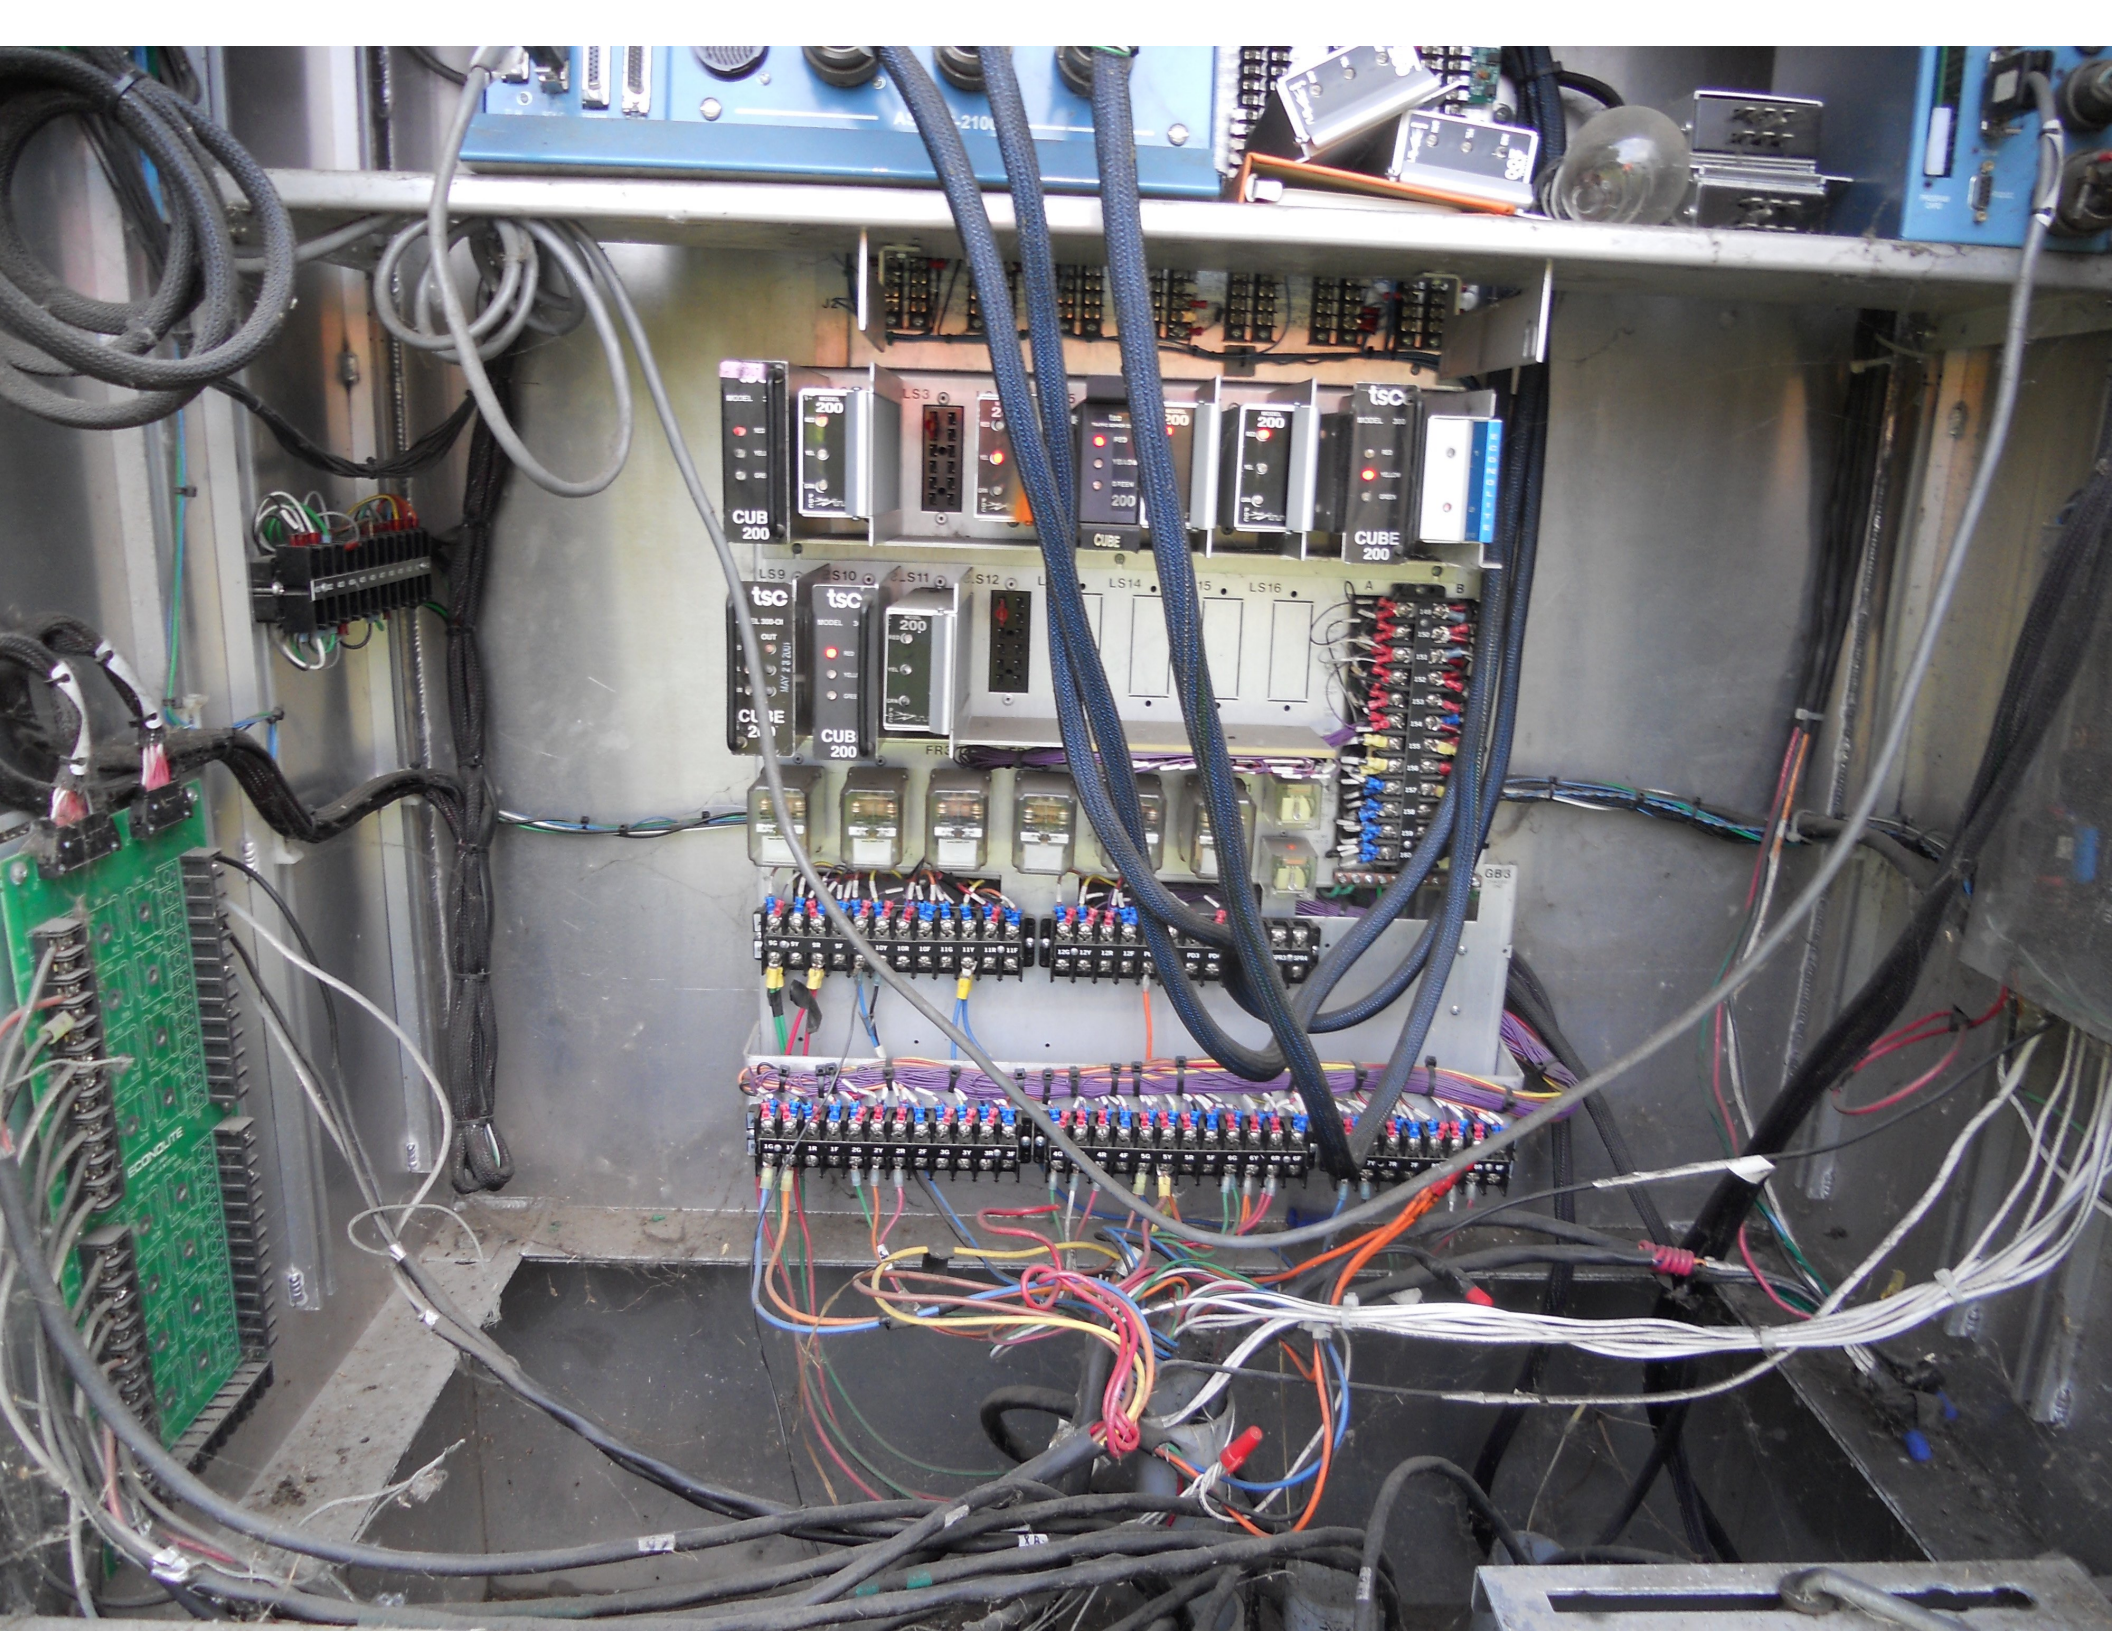

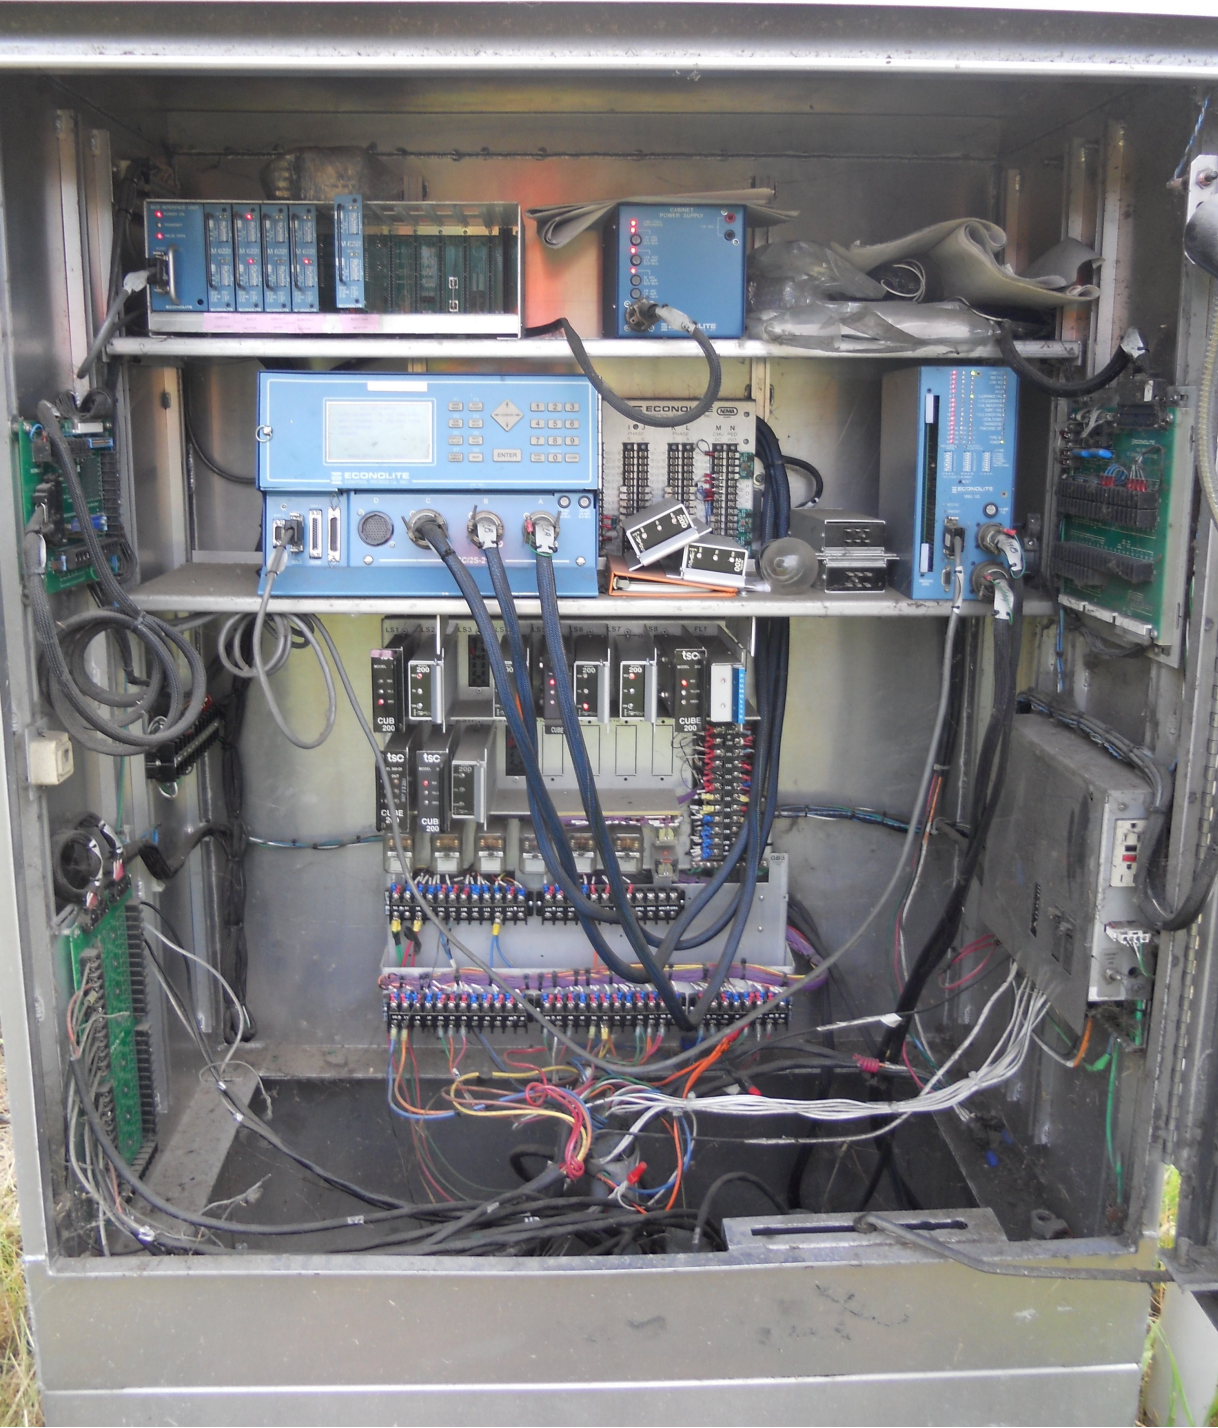

HAZARD OF ELECTRICAL SHOCK
OR BURN IF COVER REMOVED
SERVICE BY UTILITY
AUTHORIZED PERSONNEL ONLY
DO NOT PAINT OVER OR REMOVE THIS LABEL
70492WMO REV.1

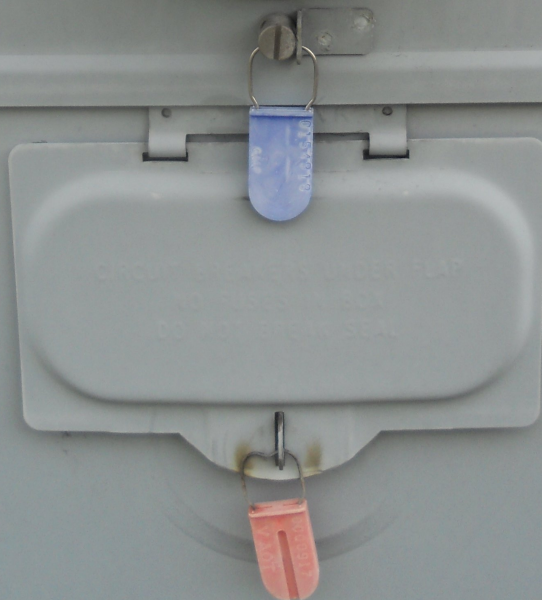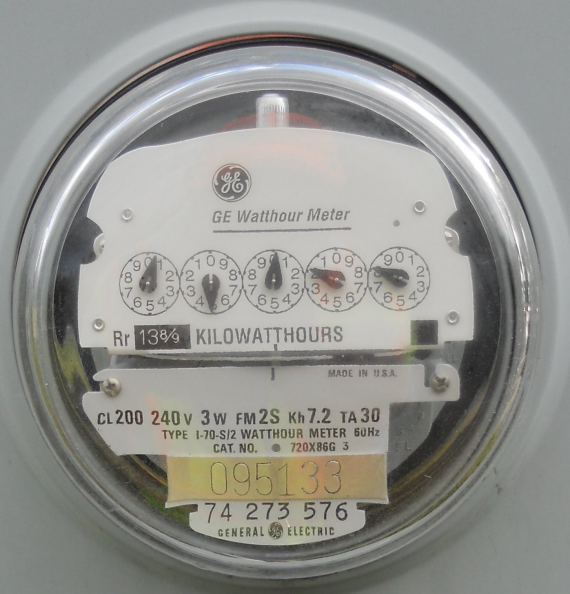





LEFT LANE
MUST
TURN LEFT



LEFT TURN
YIELD
ON GREEN



























12"-32"
48.000-3GA.







Mountain View Rd
















LEFT TURN
YIELD
ON GREEN



SOUTH
2A





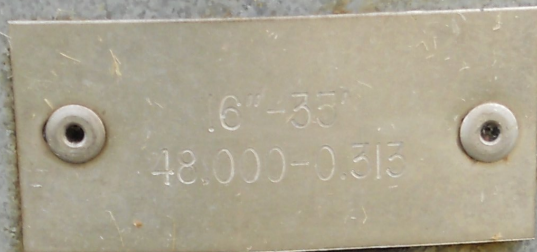

16"-35"
48.000-0.313



© 2012 Google

Google earth

Imagery Date: 5/19/2012 1999

44°27'54.31" N 73°06'47.50" W elev 386 ft

Eye alt 678 ft

Dimming:

[illegible]

NIC Program Steps

Step	Program	Step Begins	Pattern	Override
------	---------	-------------	---------	----------

TOD Program Steps

Step 1 Program 1 Step Begins 0500

Flash.	Dimming Enable.
Red Rest	Alt Veh Extension
Spare 5.	Det Log Enable.
Spare 3.	Spare 4
Type 0 Dly Enable. . .	Spare 2
Det Diag Plan. . . . 0	

	Phase Number											
	1	2	3	4	5	6	7	8	9	10	11	12
Max 2 Enable	.	.	.	.	.	.	.	.	.	.	.	.
Max 3 Enable	.	.	.	.	.	.	.	.	.	.	.	.
Veh Recall	.	.	.	.	.	.	.	.	.	.	.	.
Veh Max Recall	.	.	.	.	.	.	.	.	.	.	.	.
Ped Recall	.	.	.	.	.	.	.	.	.	.	.	.
Cond Service Inhibit.	.	.	.	.	.	.	.	.	.	.	.	.
Phase Omit	.	.	.	.	.	.	.	.	.	.	.	.
Special Function	.	.	.	.	.	.	.	.	.	.	.	.

	A	B	C	D	E	F
Alt Sequence	.	.	.	.	.	.

Step 2 Program 1 Step Begins 0900

Flash.	Dimming Enable.
Red Rest	Alt Veh Extension
Spare 5.	Det Log Enable.
Spare 3.	Spare 4
Type 0 Dly Enable. . .	Spare 2
Det Diag Plan. . . . 0	

	Phase Number											
	1	2	3	4	5	6	7	8	9	10	11	12
Max 2 Enable	.	X	.	X	X	X	X	X	.	.	.	.
Max 3 Enable	.	.	.	.	.	.	.	.	.	.	.	.
Veh Recall	.	.	.	.	.	.	.	.	.	.	.	.
Veh Max Recall	.	.	.	.	.	.	.	.	.	.	.	.
Ped Recall	.	.	.	.	.	.	.	.	.	.	.	.
Cond Service Inhibit.	.	.	.	.	.	.	.	.	.	.	.	.
Phase Omit	.	.	.	.	.	.	.	.	.	.	.	.
Special Function	.	.	.	.	.	.	.	.	.	.	.	.

	A	B	C	D	E	F
Alt Sequence	.	.	.	.	.	.

TOD Program Steps

Step 3 Program 1 Step Begins 1500

Flash.	Dimming Enable.
Red Rest	Alt Veh Extension
Spare 5.	Det Log Enable.
Spare 3.	Spare 4
Type 0 Dly Enable. . .	Spare 2
Det Diag Plan. . . . 0	

	Phase Number											
	1	2	3	4	5	6	7	8	9	10	11	12
Max 2 Enable	.	.	.	.	.	.	.	.	.	.	.	.
Max 3 Enable	.	X	.	X	X	X	X	X	.	.	.	.
Veh Recall	.	.	.	.	.	.	.	.	.	.	.	.
Veh Max Recall	.	.	.	.	.	.	.	.	.	.	.	.
Ped Recall	.	.	.	.	.	.	.	.	.	.	.	.
Cond Service Inhibit.	.	.	.	.	.	.	.	.	.	.	.	.
Phase Omit	.	.	.	.	.	.	.	.	.	.	.	.
Special Function	.	.	.	.	.	.	.	.	.	.	.	.

	A	B	C	D	E	F
Alt Sequence	.	.	.	.	.	.

Step 4 Program 1 Step Begins 1800

Flash.	Dimming Enable.
Red Rest	Alt Veh Extension
Spare 5.	Det Log Enable.
Spare 3.	Spare 4
Type 0 Dly Enable. . .	Spare 2
Det Diag Plan. . . . 0	

	Phase Number											
	1	2	3	4	5	6	7	8	9	10	11	12
Max 2 Enable	.	X	.	X	X	X	X	X	.	.	.	.
Max 3 Enable	.	.	.	.	.	.	.	.	.	.	.	.
Veh Recall	.	.	.	.	.	.	.	.	.	.	.	.
Veh Max Recall	.	.	.	.	.	.	.	.	.	.	.	.
Ped Recall	.	.	.	.	.	.	.	.	.	.	.	.
Cond Service Inhibit.	.	.	.	.	.	.	.	.	.	.	.	.
Phase Omit	.	.	.	.	.	.	.	.	.	.	.	.
Special Function	.	.	.	.	.	.	.	.	.	.	.	.

	A	B	C	D	E	F
Alt Sequence	.	.	.	.	.	.

TOD Program Steps

Step 5 Program 1 Step Begins 0000

Flash.	X	Dimming Enable.
Red Rest	.	Alt Veh Extension
Spare 5.	.	Det Log Enable.
Spare 3.	.	Spare 4
Type 0 Dly Enable. . .	.	Spare 2
Det Diag Plan. . . .	0	

	Phase Number											
	1	2	3	4	5	6	7	8	9	10	11	12
Max 2 Enable	.	.	.	.	.	.	.	.	.	.	.	.
Max 3 Enable	.	.	.	.	.	.	.	.	.	.	.	.
Veh Recall	.	.	.	.	.	.	.	.	.	.	.	.
Veh Max Recall	.	.	.	.	.	.	.	.	.	.	.	.
Ped Recall	.	.	.	.	.	.	.	.	.	.	.	.
Cond Service Inhibit.	.	.	.	.	.	.	.	.	.	.	.	.
Phase Omit	.	.	.	.	.	.	.	.	.	.	.	.
Special Function	.	.	.	.	.	.	.	.	.	.	.	.

	A	B	C	D	E	F
Alt Sequence	.	.	.	.	.	.
