


MS # 570

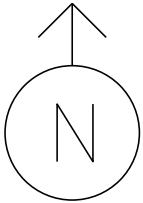

VT 2A NORTH

I-89 SB OFF RAMP



ONLY



ONLY



ONLY



5

9

1B

1C

7

7

4

2

2



I-89 SB ON RAMP



PREEMPTION DETECTOR



PREEMPTION STROBE



CONTROL BOX



MAST ARM



LOOP DETECTION



JUNCTION BOX




LUMINAIRE




STANCHION

(B)

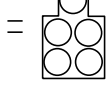


(C)

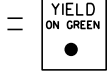

VT 2A SOUTH

NOT TO SCALE

MS # 570

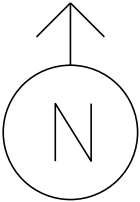

VT 2A NORTH

I-89 SB OFF RAMP

12'

12'

12'

12'

LANE LINE ---'

ONLY



STOP BAR 24'

12'

ONLY



LANE LINE 290'

12'



LANE LINE 290'

12'

ONLY



STOP BAR 65'

STOP BAR 24'



LANE LINE 280'

12'

10'











12'


I-89 SB ON RAMP

18'


VT 2A SOUTH

NOT TO SCALE

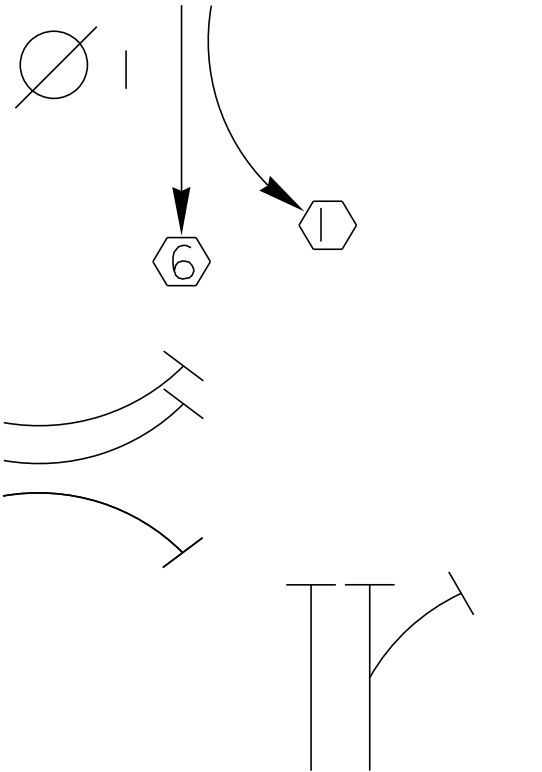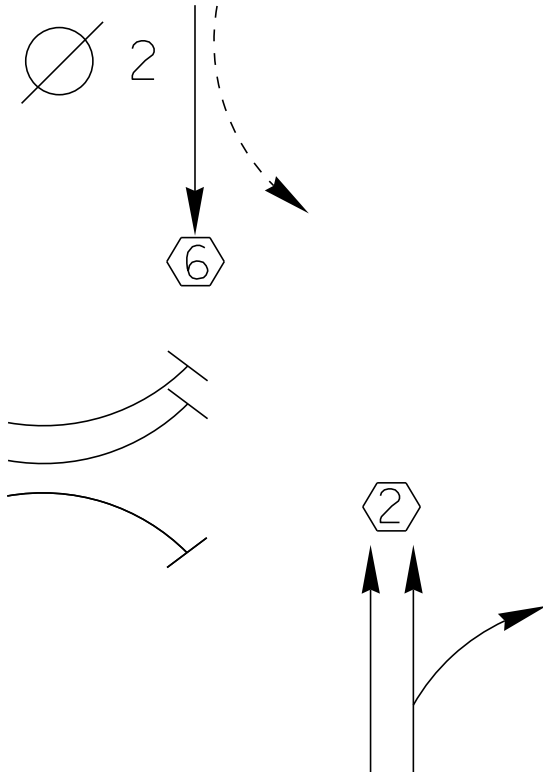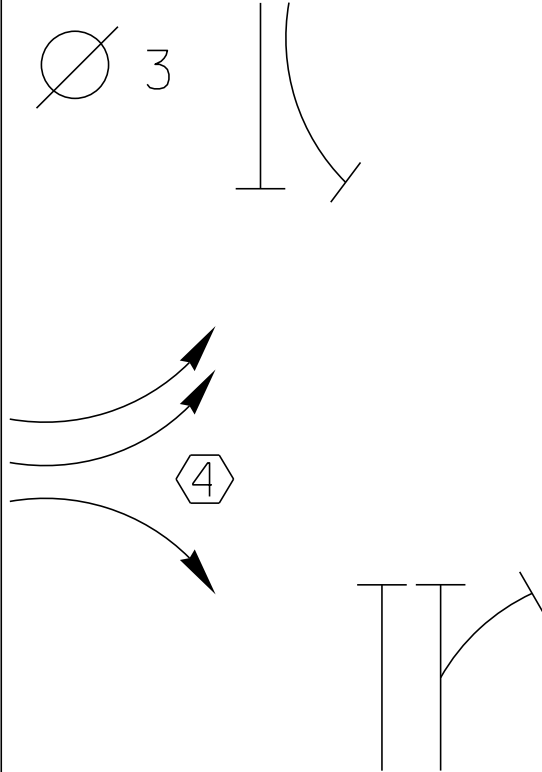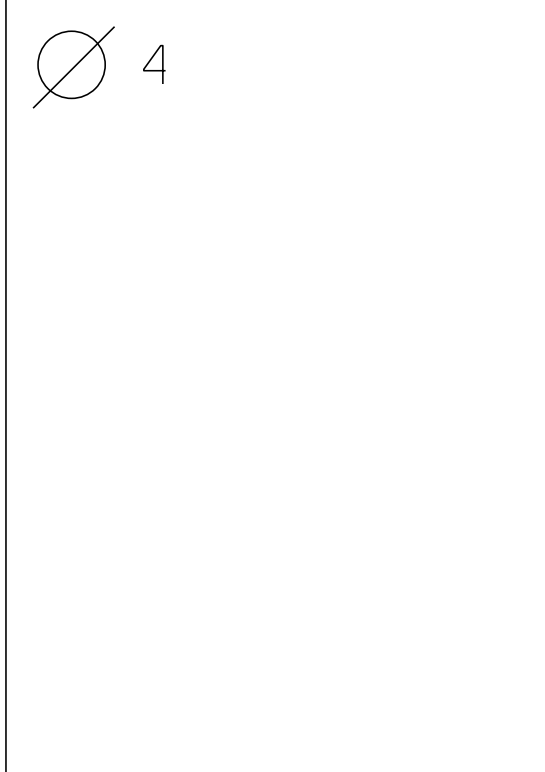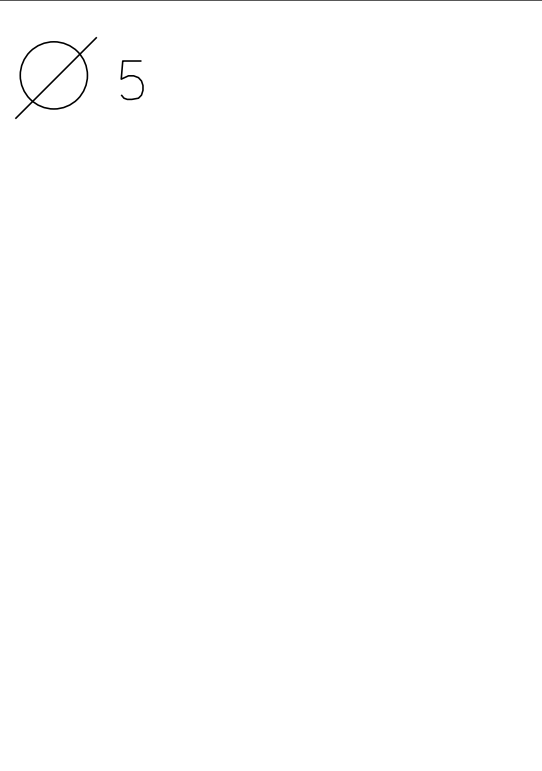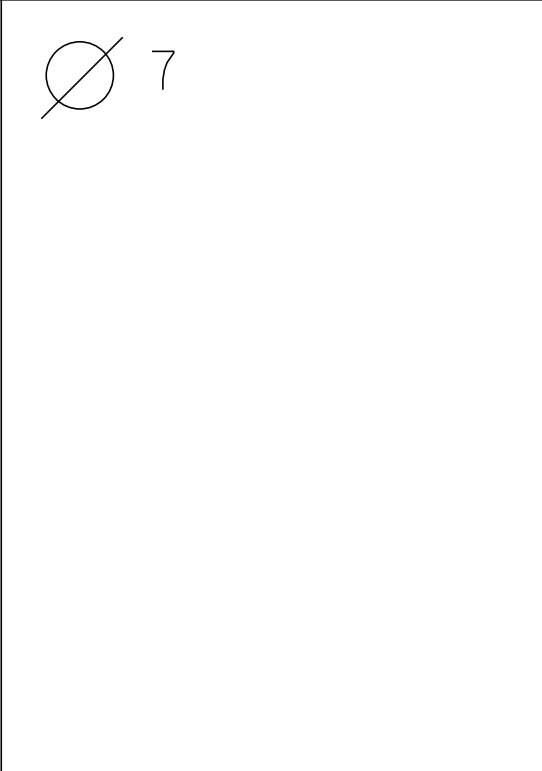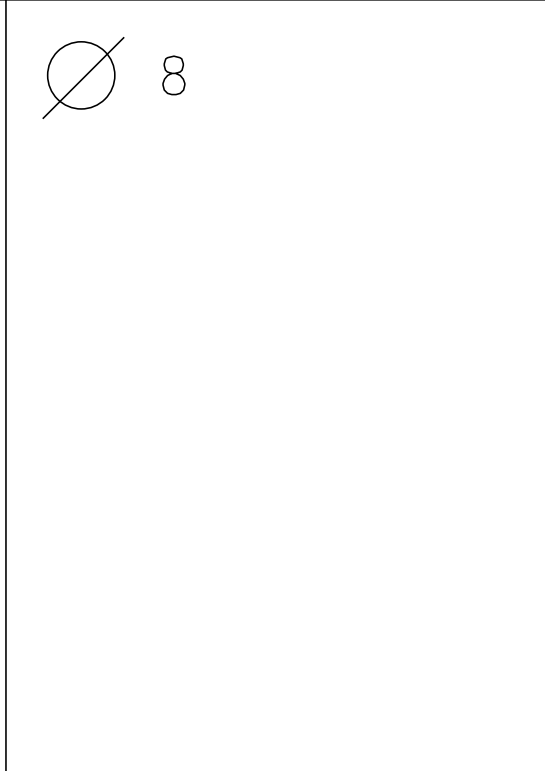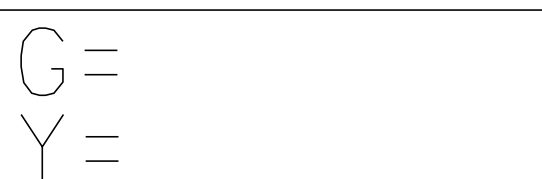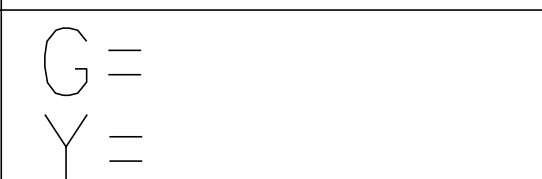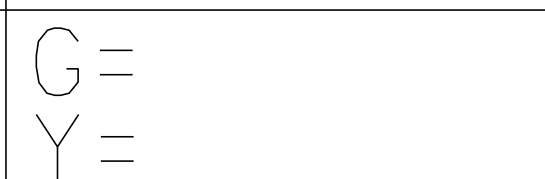D I A G R A M				
				
T I M I N G				
				
D I A G R A M				
				
T I M I N G				
				

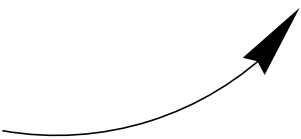

PROTECTED
TURNS

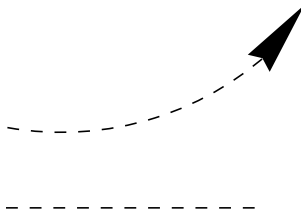

PERMITTED
TURNS

PEDESTRIAN

CYCLE LENGTH, C= _____ S



PROPERTY OF
VT. AGENCY OF TRANS.
MAINTENANCE DIV.
IN EMERGENCY CALL
802. 244. 1000
HOURS & ADDRESS
EXTENSION NO.

WARNING

DO NOT OPERATE
CABINET WITHOUT
CONFLICT MONITOR UNIT



TURN ON @ 10:00

DANGER


115 VOLTS A.C.




SECURITY

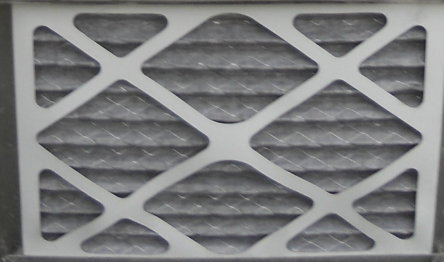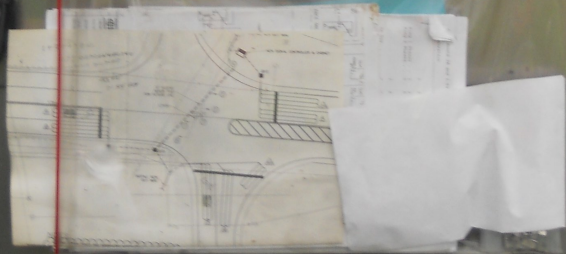



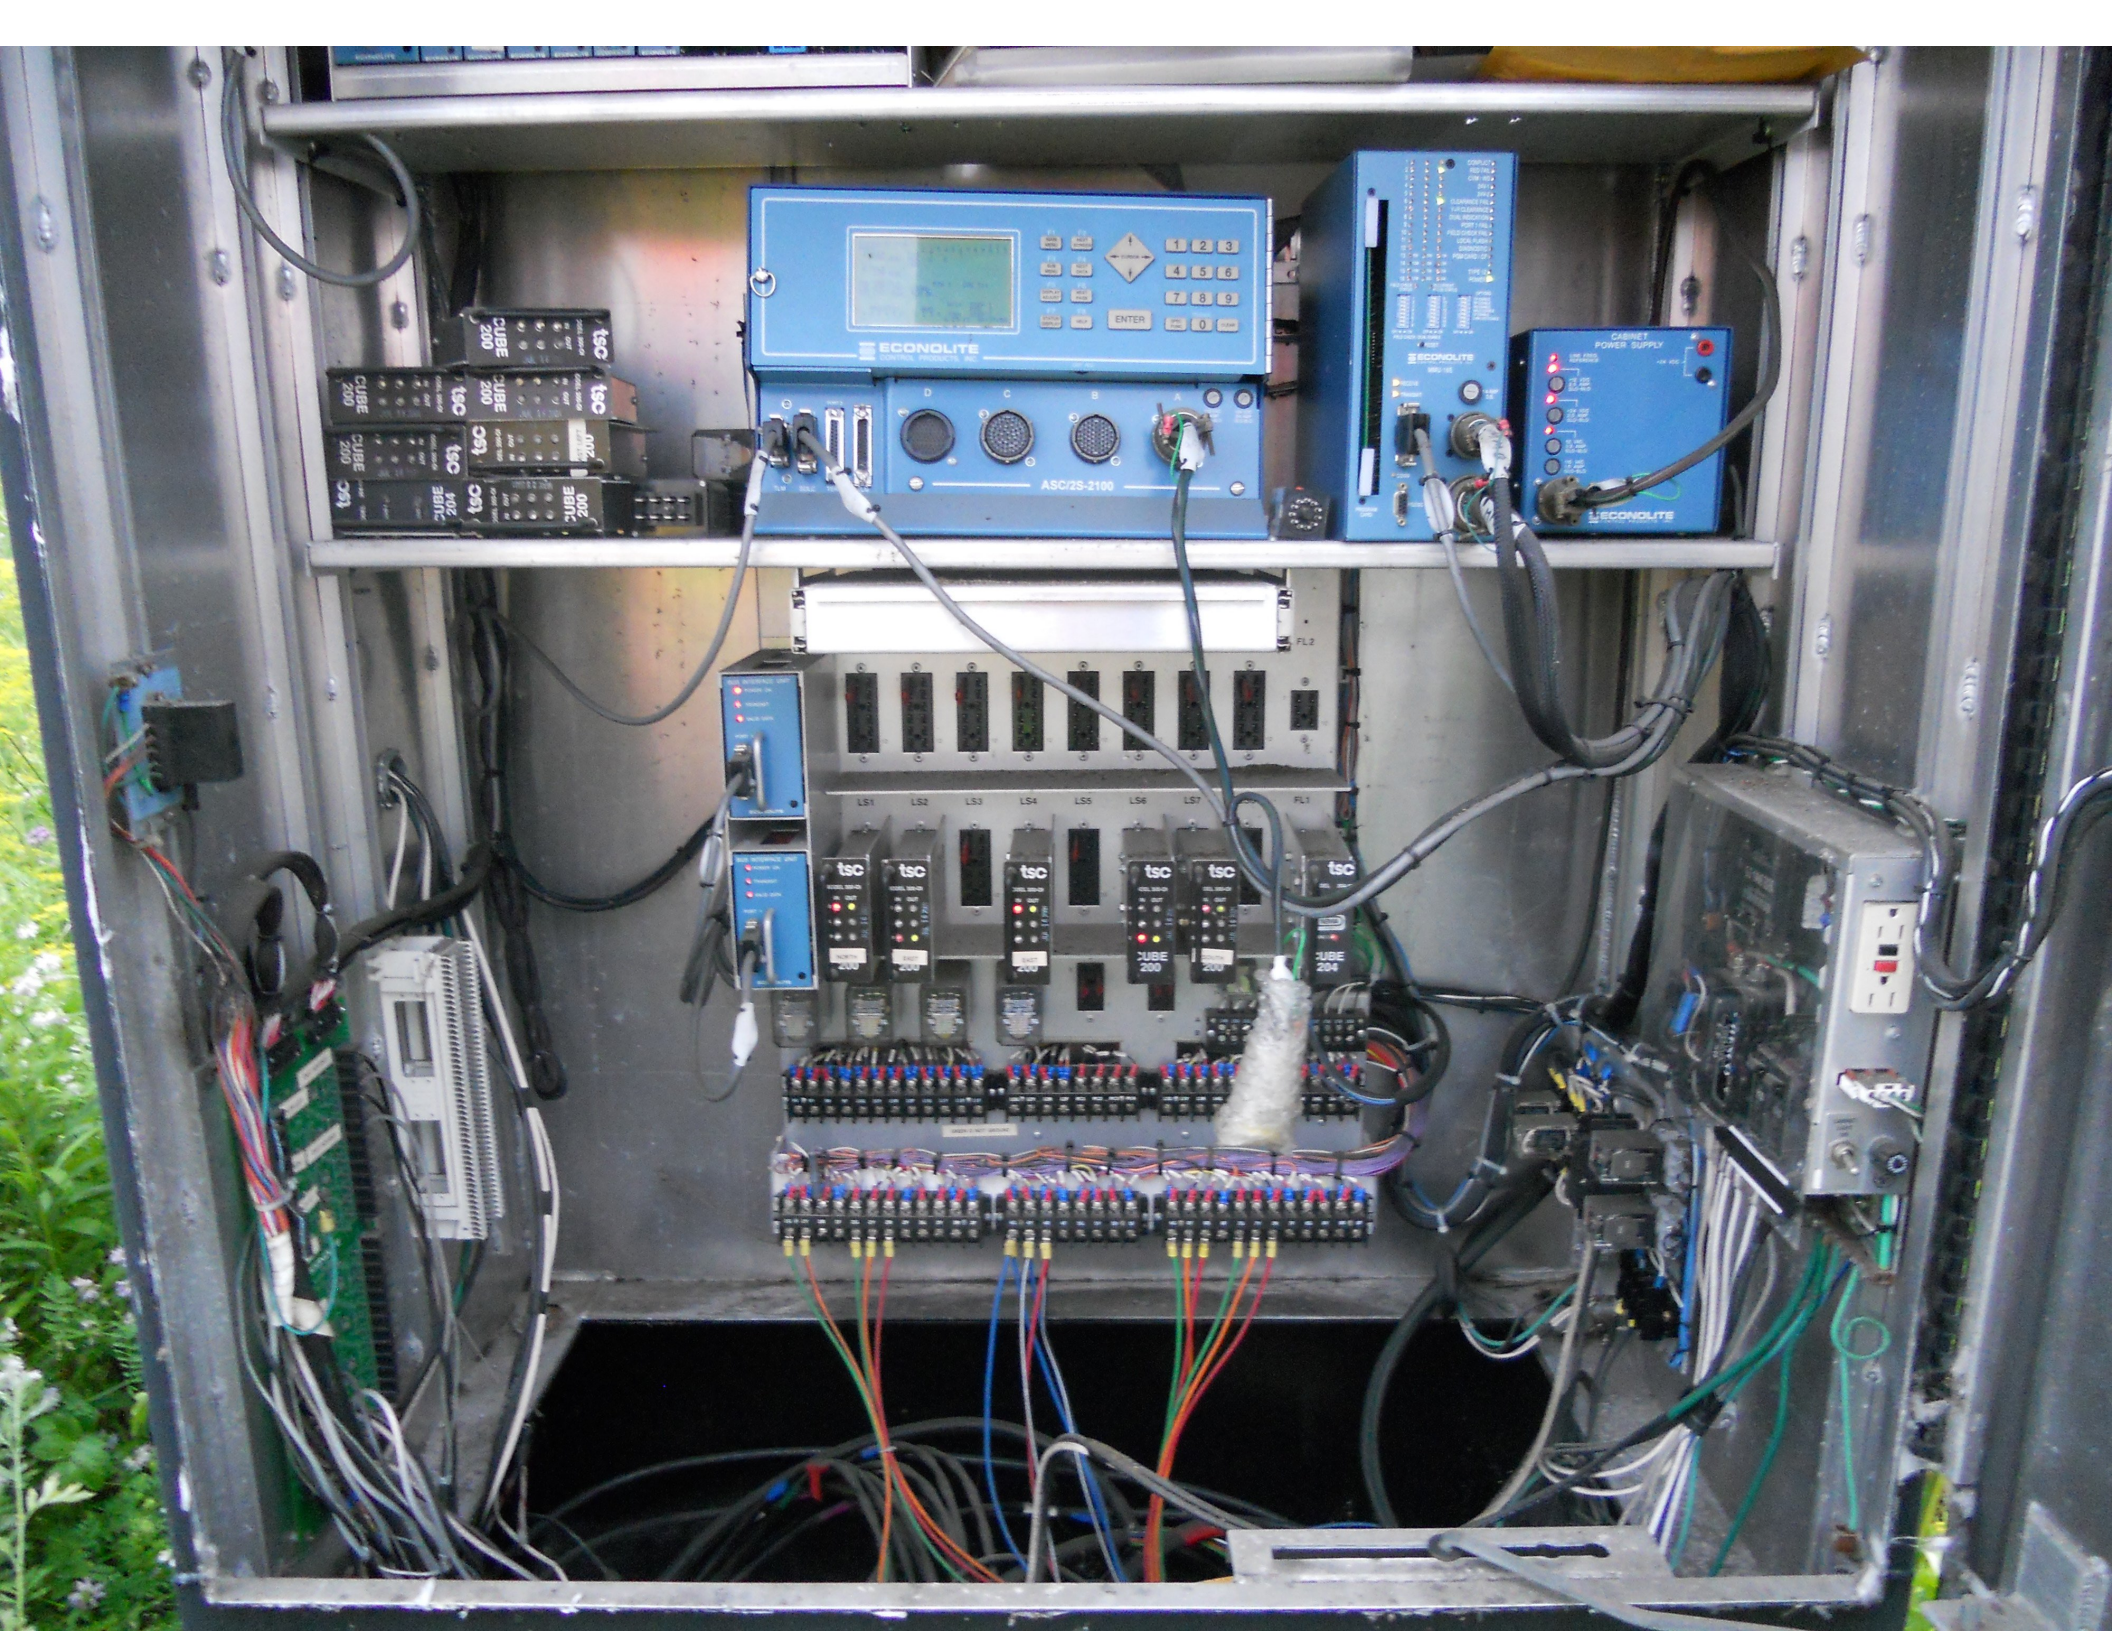

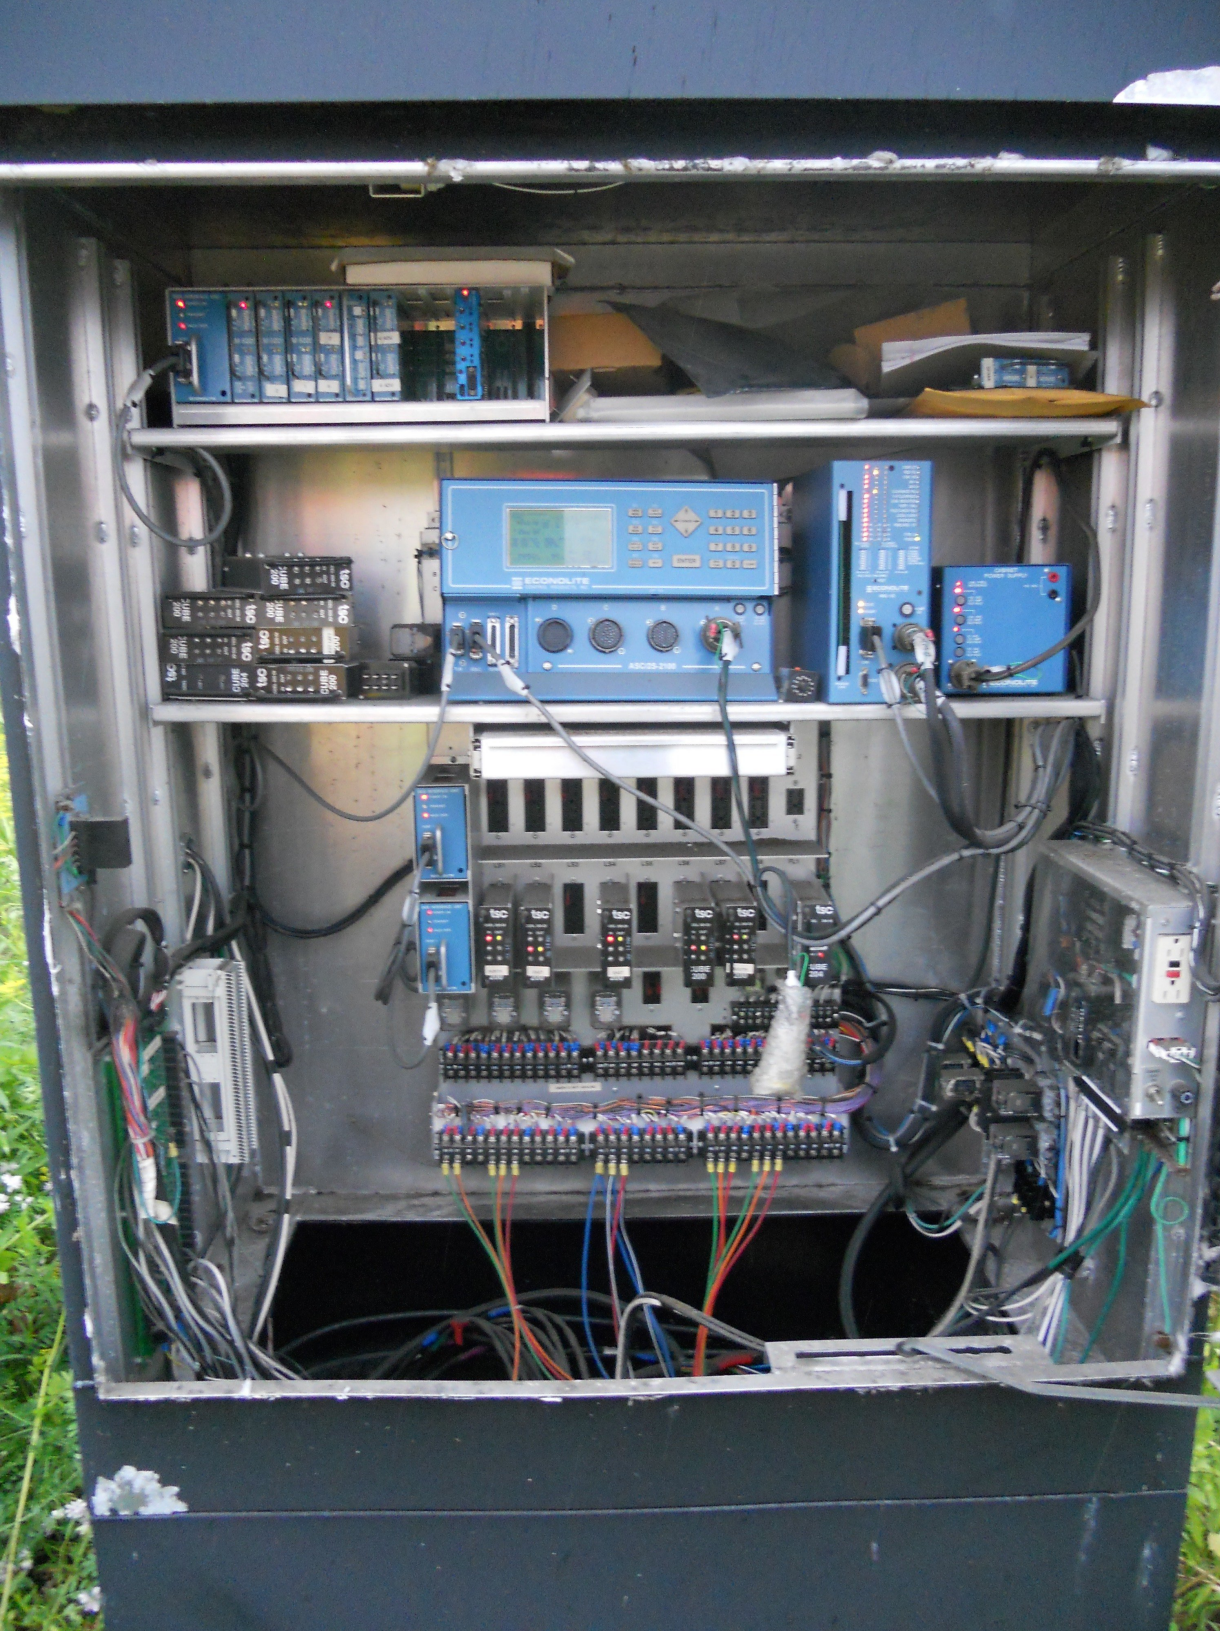



AND UNDERGROUND PVC

0-2 SUNLIGHT RESIST








LEFT TURN
YIELD
ON GREEN

40

St. George	7
Hixsonburg	9
Bristol	23



55 K.S. 100
DATE OF MFG. 2000
3E-12.0 X 32.0
7E-9.5 X 45.0
UNION METAL CORP

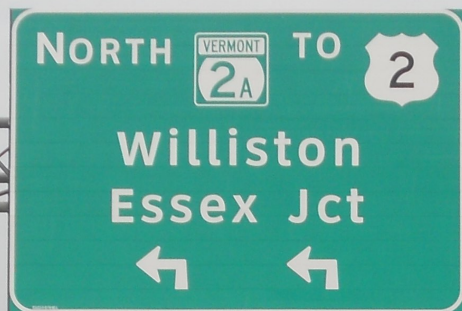







PROHIBITED
TURN SIGNAL
REQUIRED
BEFORE
CHANGING
LANES

SOUTH
89
←

NORTH
VERMONT
2A
←
TO
2
←



SPEED
LIMIT
35

↑↑↗

↑ Burlington 6
Montpelier 32 →

89 25 89
Hill

11







NORTH NORTH SOUTH
INTERSTATE VERMONT INTERSTATE
89 2A 89
LEFT LANE ↑ →



35-A-574
DATE OF MFG. 2004
3E-12.0 X 32.0"
7E-9.5 X 45.0"
UNION METAL CORP.

CABINE
CUSTO
INTER
LOCAT
INSTR

1 + 2 - 6 OIC

DISCONNECTED
7-17-05

7:54 PM

8" SLEEVE
SDR35 PVC
FOR FUTURE USE

LTYOG

INSTALL NEW
GUY WIRE

NEW SIGNAL CONTROLLER & CABINET

(SIG)

ENCE ONL

SUS
POL
FLSH
1

SUS
POL
FLSH
1

NOTES:

1. EXISTING STRAIN POLES AND ASSOCIATED HARDWARE

Dimming:

[illegible]

Coordination Patterns

Pattern 1

Cycle Length . . . 84 COS 111

Offset 58

Vehicle Permissive . . [1] 0 [2] 0

Vehicle Perm 2 Displacement 0 Phase Reservice. . NO

Splits: Phase 1- 12 2- 24 3- 0 4- 48

Phase 5- 0 6- 36 7- 0 8- 0

Phase 9- 0 10- 0 11- 0 12- 0 Split Sum: 0

Split Extension/Ring [1] 0 [2] 0

Split Demand Pattern [1] 0 [2] 0

XRT Pattern. . . 0

Phase Number: 1 2 3 4 5 6 7 8 9 10 11 12

Coord Phases . . . X . . . X

Veh Recall

Veh Max Recall

Ped Recall

Veh Omit

Alt Sequence . . A: . B: . C: . D: . E: . F: .

Pattern 2

Cycle Length . . . 88 COS 211

Offset 76

Vehicle Permissive . . [1] 0 [2] 0

Vehicle Perm 2 Displacement 0 Phase Reservice. . NO

Splits: Phase 1- 18 2- 22 3- 0 4- 48

Phase 5- 0 6- 40 7- 0 8- 0

Phase 9- 0 10- 0 11- 0 12- 0 Split Sum: 0

Split Extension/Ring [1] 0 [2] 0

Split Demand Pattern [1] 0 [2] 0

XRT Pattern. . . 0

Phase Number: 1 2 3 4 5 6 7 8 9 10 11 12

Coord Phases . . . X . . . X

Veh Recall

Veh Max Recall

Ped Recall

Veh Omit

Alt Sequence . . A: . B: . C: . D: . E: . F: .

Pattern 3

Cycle Length . . . 96 COS 311

Offset 22

Vehicle Permissive . . [1] 0 [2] 0

Vehicle Perm 2 Displacement 0 Phase Reservice. . NO

Splits: Phase 1- 26 2- 20 3- 0 4- 50

Phase 5- 0 6- 46 7- 0 8- 0

Phase 9- 0 10- 0 11- 0 12- 0 Split Sum: 0

Split Extension/Ring [1] 0 [2] 0

Split Demand Pattern [1] 0 [2] 0

XRT Pattern. . . 0

Phase Number: 1 2 3 4 5 6 7 8 9 10 11 12

Coord Phases . . . X . . . X

Veh Recall

Veh Max Recall

Ped Recall

Veh Omit

Alt Sequence . . A: . B: . C: . D: . E: . F: .

NIC Program Steps

Step	Program	Step Begins	Pattern	Override
1	1	0600	1	NO
2	1	1000	2	NO
3	1	1430	3	NO
4	1	1900	2	NO
5	1	2200	0	NO
6	2	0600	1	NO
7	2	0900	3	NO
8	2	2200	0	NO

TOD Program Steps

Step 1 Program 1 Step Begins 0600

Flash. Dimming Enable.
Red Rest Alt Veh Extension
Spare 5. Det Log Enable.
Spare 3. Spare 4
Type 0 Dly Enable. . . Spare 2
Det Diag Plan. . . . 0

	Phase Number											
	1	2	3	4	5	6	7	8	9	10	11	12
Max 2 Enable	.	.	.	.	.	.	.	.	.	.	.	.
Max 3 Enable	.	.	.	.	.	.	.	.	.	.	.	.
Veh Recall	.	.	.	.	.	.	.	.	.	.	.	.
Veh Max Recall	.	X	.	.	.	X	.	.	.	.	.	.
Ped Recall	.	.	.	.	.	.	.	.	.	.	.	.
Cond Service Inhibit.	.	.	.	.	.	.	.	.	.	.	.	.
Phase Omit	.	.	.	.	.	.	.	.	.	.	.	.
Special Function	.	.	.	.	.	.	.	.	.	.	.	.

Alt Sequence A B C D E F

Step 2 Program 1 Step Begins 1000

Flash. Dimming Enable.
Red Rest Alt Veh Extension
Spare 5. Det Log Enable.
Spare 3. Spare 4
Type 0 Dly Enable. . . Spare 2
Det Diag Plan. . . . 0

	Phase Number											
	1	2	3	4	5	6	7	8	9	10	11	12
Max 2 Enable	X	X	X	X	X	X	X	X	.	.	.	.
Max 3 Enable	.	.	.	.	.	.	.	.	.	.	.	.
Veh Recall	.	.	.	.	.	.	.	.	.	.	.	.
Veh Max Recall	.	X	.	.	.	X	.	.	.	.	.	.
Ped Recall	.	.	.	.	.	.	.	.	.	.	.	.
Cond Service Inhibit.	.	.	.	.	.	.	.	.	.	.	.	.
Phase Omit	.	.	.	.	.	.	.	.	.	.	.	.
Special Function	.	.	.	.	.	.	.	.	.	.	.	.

Alt Sequence A B C D E F

TOD Program Steps

Step 3 Program 1 Step Begins 1430

Flash.	Dimming Enable.
Red Rest	Alt Veh Extension
Spare 5.	Det Log Enable.
Spare 3.	Spare 4
Type 0 Dly Enable. . .	Spare 2
Det Diag Plan. . . . 0	

	Phase Number											
	1	2	3	4	5	6	7	8	9	10	11	12
Max 2 Enable	.	.	.	.	.	.	.	.	.	.	.	.
Max 3 Enable	X	X	X	X	X	X	X	X	.	.	.	.
Veh Recall	.	.	.	.	.	.	.	.	.	.	.	.
Veh Max Recall	.	X	.	.	.	X	.	.	.	.	.	.
Ped Recall	.	.	.	.	.	.	.	.	.	.	.	.
Cond Service Inhibit.	.	.	.	.	.	.	.	.	.	.	.	.
Phase Omit	.	.	.	.	.	.	.	.	.	.	.	.
Special Function	.	.	.	.	.	.	.	.	.	.	.	.

	A	B	C	D	E	F
Alt Sequence	.	.	.	.	.	.

Step 4 Program 1 Step Begins 1900

Flash.	Dimming Enable.
Red Rest	Alt Veh Extension
Spare 5.	Det Log Enable.
Spare 3.	Spare 4
Type 0 Dly Enable. . .	Spare 2
Det Diag Plan. . . . 0	

	Phase Number											
	1	2	3	4	5	6	7	8	9	10	11	12
Max 2 Enable	X	X	X	X	X	X	X	X	.	.	.	.
Max 3 Enable	.	.	.	.	.	.	.	.	.	.	.	.
Veh Recall	.	X	.	.	.	X	.	.	.	.	.	.
Veh Max Recall	.	.	.	.	.	.	.	.	.	.	.	.
Ped Recall	.	.	.	.	.	.	.	.	.	.	.	.
Cond Service Inhibit.	.	.	.	.	.	.	.	.	.	.	.	.
Phase Omit	.	.	.	.	.	.	.	.	.	.	.	.
Special Function	.	.	.	.	.	.	.	.	.	.	.	.

	A	B	C	D	E	F
Alt Sequence	.	.	.	.	.	.

TOD Program Steps

Step 5 Program 1 Step Begins 2200

Flash.	.	Dimming Enable.	.
Red Rest	.	Alt Veh Extension	.
Spare 5.	.	Det Log Enable.	.
Spare 3.	.	Spare 4	.
Type 0 Dly Enable.	.	Spare 2	.
Det Diag Plan.	0		

	Phase Number											
	1	2	3	4	5	6	7	8	9	10	11	12
Max 2 Enable	.	.	.	.	.	.	.	.	.	.	.	.
Max 3 Enable	.	.	.	.	.	.	.	.	.	.	.	.
Veh Recall	.	.	.	.	.	.	.	.	.	.	.	.
Veh Max Recall	.	X	.	.	.	X	.	.	.	.	.	.
Ped Recall	.	.	.	.	.	.	.	.	.	.	.	.
Cond Service Inhibit.	.	.	.	.	.	.	.	.	.	.	.	.
Phase Omit	.	.	.	.	.	.	.	.	.	.	.	.
Special Function	.	.	.	.	.	.	.	.	.	.	.	.

	A	B	C	D	E	F
Alt Sequence	.	.	.	.	.	.

Step 6 Program 2 Step Begins 0600

Flash.	.	Dimming Enable.	.
Red Rest	.	Alt Veh Extension	.
Spare 5.	.	Det Log Enable.	.
Spare 3.	.	Spare 4	.
Type 0 Dly Enable.	.	Spare 2	.
Det Diag Plan.	0		

	Phase Number											
	1	2	3	4	5	6	7	8	9	10	11	12
Max 2 Enable	.	.	.	.	.	.	.	.	.	.	.	.
Max 3 Enable	.	.	.	.	.	.	.	.	.	.	.	.
Veh Recall	.	.	.	.	.	.	.	.	.	.	.	.
Veh Max Recall	.	X	.	.	.	X	.	.	.	.	.	.
Ped Recall	.	.	.	.	.	.	.	.	.	.	.	.
Cond Service Inhibit.	.	.	.	.	.	.	.	.	.	.	.	.
Phase Omit	.	.	.	.	.	.	.	.	.	.	.	.
Special Function	.	.	.	.	.	.	.	.	.	.	.	.

	A	B	C	D	E	F
Alt Sequence	.	.	.	.	.	.

TOD Program Steps

Step 7 Program 2 Step Begins 0900

Flash.	Dimming Enable.
Red Rest	Alt Veh Extension
Spare 5.	Det Log Enable.
Spare 3.	Spare 4
Type 0 Dly Enable. . .	Spare 2
Det Diag Plan. . . . 0	

	Phase Number											
	1	2	3	4	5	6	7	8	9	10	11	12
Max 2 Enable	.	.	.	.	.	.	.	.	.	.	.	.
Max 3 Enable	X	X	X	X	X	X	X	X	.	.	.	.
Veh Recall	.	.	.	.	.	.	.	.	.	.	.	.
Veh Max Recall	.	X	.	.	.	X	.	.	.	.	.	.
Ped Recall	.	.	.	.	.	.	.	.	.	.	.	.
Cond Service Inhibit.	.	.	.	.	.	.	.	.	.	.	.	.
Phase Omit	.	.	.	.	.	.	.	.	.	.	.	.
Special Function	.	.	.	.	.	.	.	.	.	.	.	.

	A	B	C	D	E	F
Alt Sequence	.	.	.	.	.	.

Step 8 Program 2 Step Begins 2200

Flash.	Dimming Enable.
Red Rest	Alt Veh Extension
Spare 5.	Det Log Enable.
Spare 3.	Spare 4
Type 0 Dly Enable. . .	Spare 2
Det Diag Plan. . . . 0	

	Phase Number											
	1	2	3	4	5	6	7	8	9	10	11	12
Max 2 Enable	.	.	.	.	.	.	.	.	.	.	.	.
Max 3 Enable	.	.	.	.	.	.	.	.	.	.	.	.
Veh Recall	.	.	.	.	.	.	.	.	.	.	.	.
Veh Max Recall	.	X	.	.	.	X	.	.	.	.	.	.
Ped Recall	.	.	.	.	.	.	.	.	.	.	.	.
Cond Service Inhibit.	.	.	.	.	.	.	.	.	.	.	.	.
Phase Omit	.	.	.	.	.	.	.	.	.	.	.	.
Special Function	.	.	.	.	.	.	.	.	.	.	.	.

	A	B	C	D	E	F
Alt Sequence	.	.	.	.	.	.