
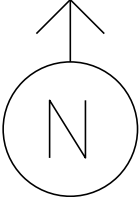




MS # 702

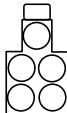

US 5 NORTH


-  CONTROL BOX
-  LOOP DETECTION
-  JUNCTION BOX
-  LUMINAIRE
-  STANCHION
-  = 
-  = 

PRIVATE DRIVE

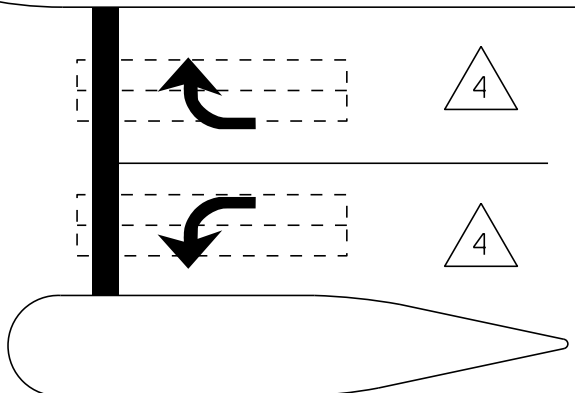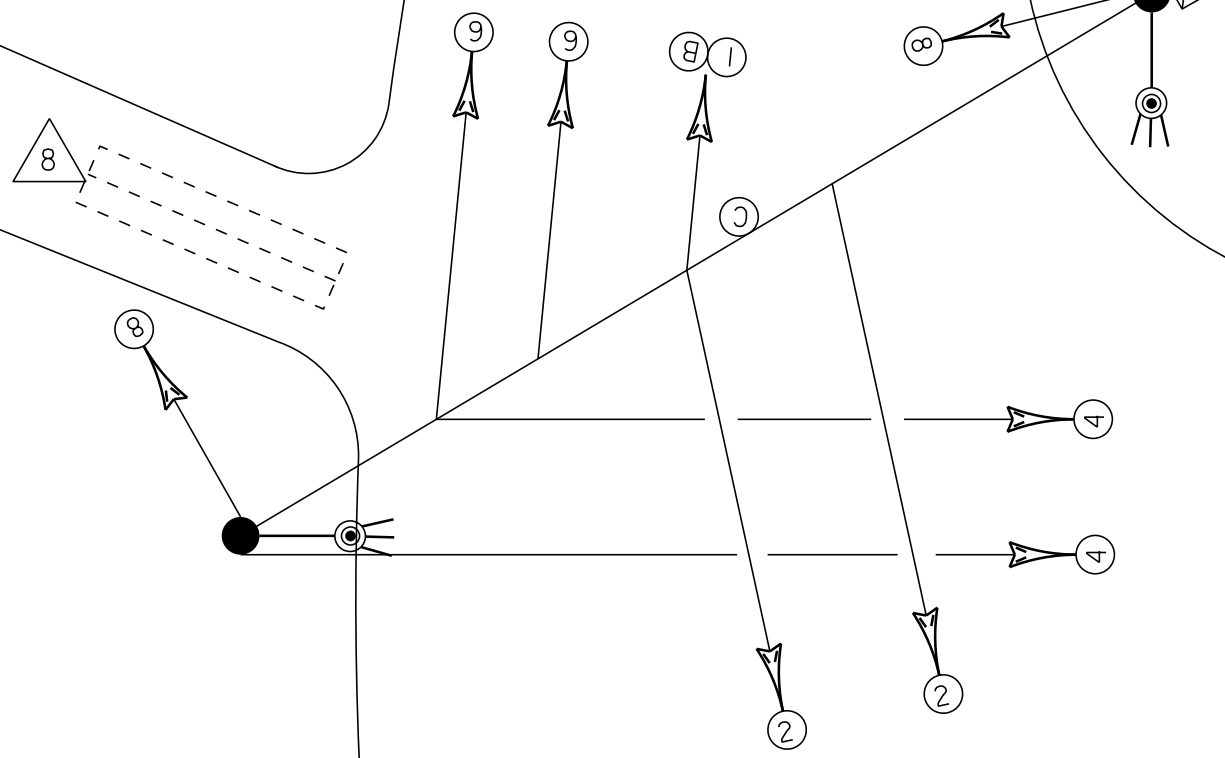


GREEN MTN MALL

US 5 SOUTH

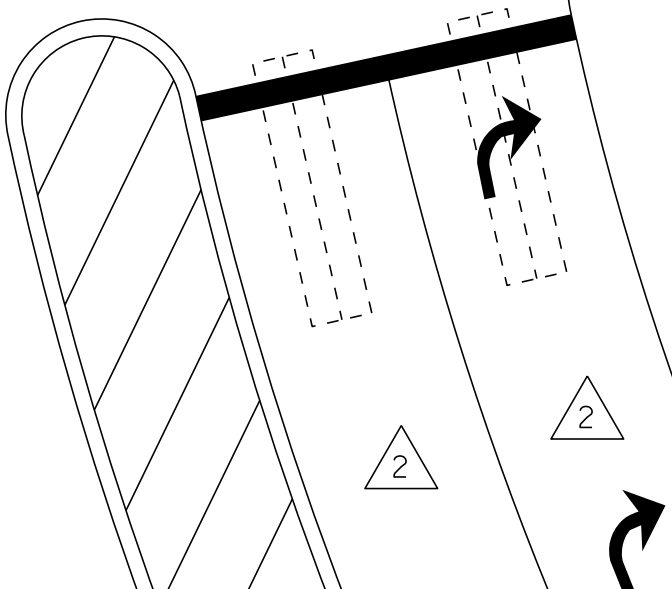

NOT TO SCALE

MS # 702

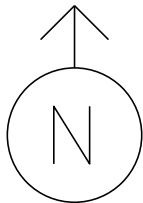

US 5 NORTH

PRIVATE DRIVE

12'

12'

13'

LANE LINE 145'

STOP BAR 24'

STOP BAR 24'

LANE LINE 75'

11'

11'

GREEN MTN MALL

STOP BAR 24'






11'

12'

12'

US 5 SOUTH

NOT TO SCALE

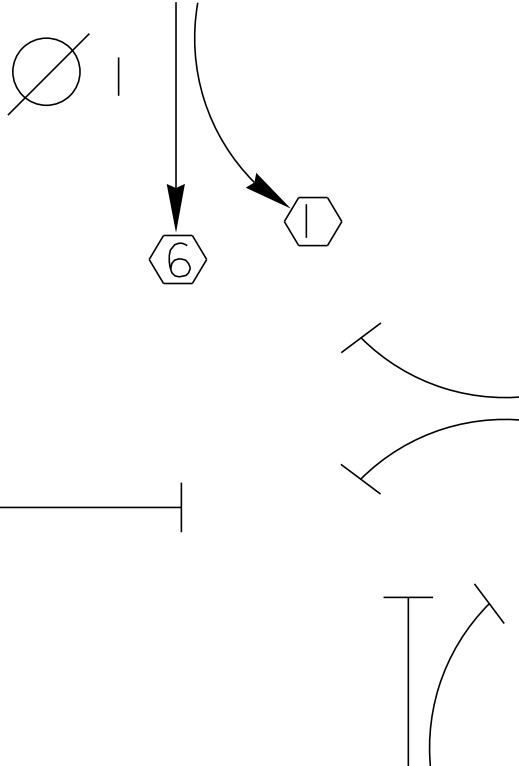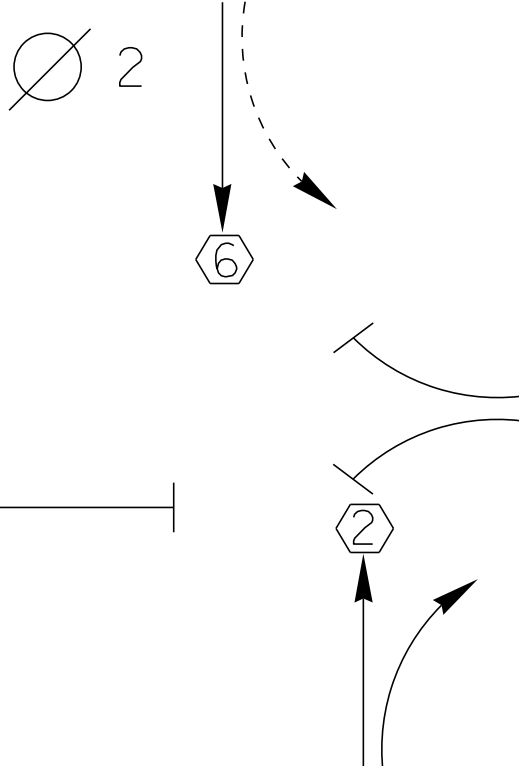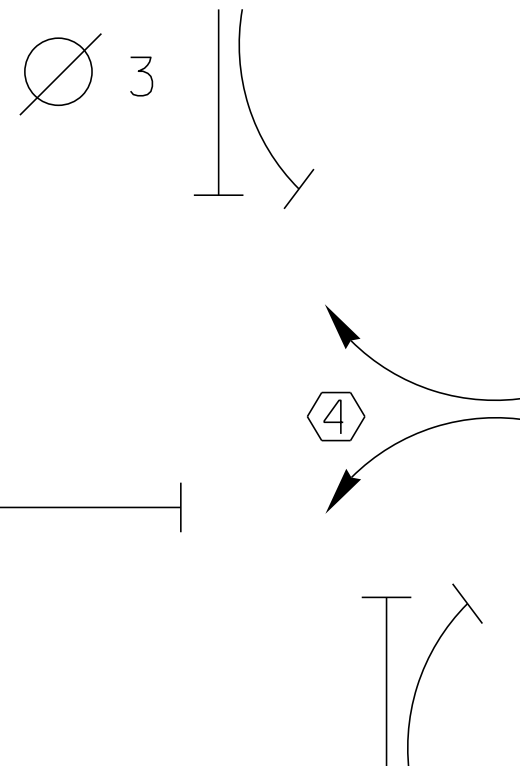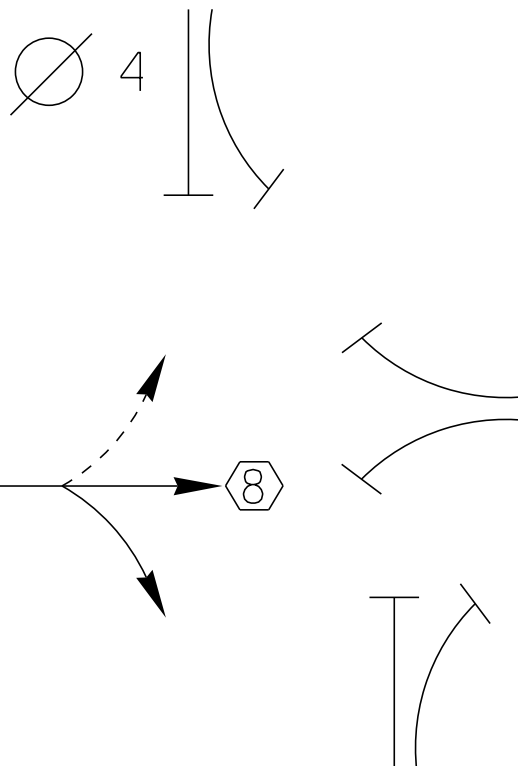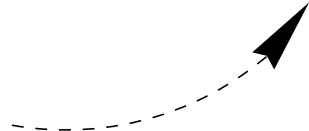D I A G R A M				
T I M I N G	G = Y =	G = Y =	G = Y =	G = Y =
D I A G R A M				
T I M I N G	G = Y =	G = Y =	G = Y =	G = Y =
 PROTECTED TURNS	 PERMITTED TURNS PEDESTRIAN		CYCLE LENGTH, C= _____ S	



PROPERTY OF
VT. AGENCY OF TRANS.
MAINTENANCE DIV.
IN EMERGENCY CALL
DIST. TRANS. OFFICE
NIGHT & WEEKENDS
INTERSECTION NO.


PROPERTY OF
VT. AGENCY OF TRANS.
MAINTENANCE DIV.

IN EMERGENCY CALL:
DIST. TRANS. OFFICE

748 6670

NIGHT & WEEKENDS: 748 3111

INTERSECTION NO. MS 702

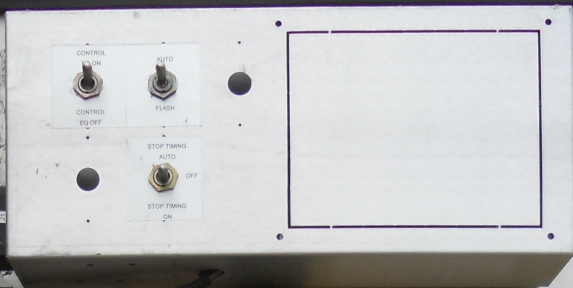

WARNING

DO NOT OPERATE
CABINET WITHOUT
CMU / MMU


DANGER

115 VOLTS A.C.

SECONDLITE

Turned On
4.11.02

oops
1 - 1RED
2A - Yellow
2B - Orange
4A - 2. Brown
4B - 1. Brown
6 - 2RED

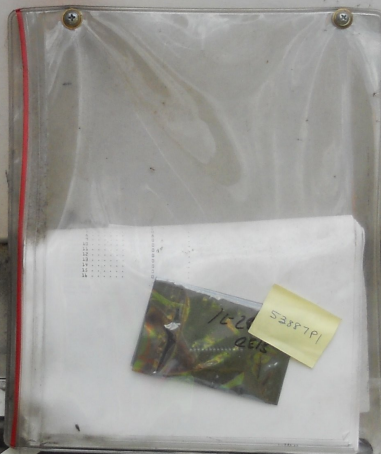

BUS INTERFACE UNIT

- POWER ON
- TRANSMIT
- VALID DATA

M 622 M 622 M 622

ECONOLITE

CABINET POWER SUPPLY

LINE REG. REFERENCE

- +12 VDC 2.5 AMP SLO-BLO
- +24 VDC 2.5 AMP SLO-BLO
- +54 VDC

ECONOLITE

ASC/2S-2100

ECONOLITE CONTROL PRODUCTS, INC.

DEP. ADJ.

F1 MAIN MENU F2 NEXT SCREEN F3 SUB MENU F4 NEXT DATA F5 DISPLAY ADJUST F6 NEXT PAGE F7 STATUS DISPLAY F8 HELP

ENTER

1 2 3 4 5 6 7 8 9 0 CLEAR

SDLC TERM

A B C D

115VAC 1.2 AMP 24VDC 2.5 AMP SLO-BLO

CONFLICT

- RED FAIL
- CH1/IND1
- 20V-1V
- CLEARANCE FAIL
- Y/R CLEARANCE
- DUAL INDICATION
- PORT 1 FAIL
- FIELD CHECK FAIL
- LOCAL FLASH
- DIAGNOSTIC
- POM CARD / CP
- TYPE 12
- POWER

ECONOLITE

MMU-10E

RECEIVE TRANSMIT

14 AMP 5.0

CONTROLLER

BUS INTERFACE UNIT
POWER ON
TRANSMIT
VALID DATA

M 622

ECONOLITE

M 622

ECONOLITE

M 622

ECONOLITE

M 622

ECONOLITE

M 622

ECONOLITE

M 622

ECONOLITE

M 622

ECONOLITE

M 622

ECONOLITE

STATUS DISPLAY

2 RECALL MAX1 9 UEL PER

6 RECALL MAX1 25

CMD SRC HDW FREE

LD CVC 0% TLM ERR

SYS CVC 0%

PRIORITY 1 2 3 4 5 6

BUS 1 2 3

NO STEP

STEP 2

12/12 13:02:03

F1 MAIN MENU

F2 NEXT SCREEN

F3 SUB MENU

F4 NEXT DATA

F5 DISPLAY ADJUST

F6 NEXT PAGE

F7 STATUS DISPLAY

F8 HELP

CURSOR

1 2 3


4 5 6


7 8 9

ENTER

TOGGLE


SPEC FUNC 0 CLEAR

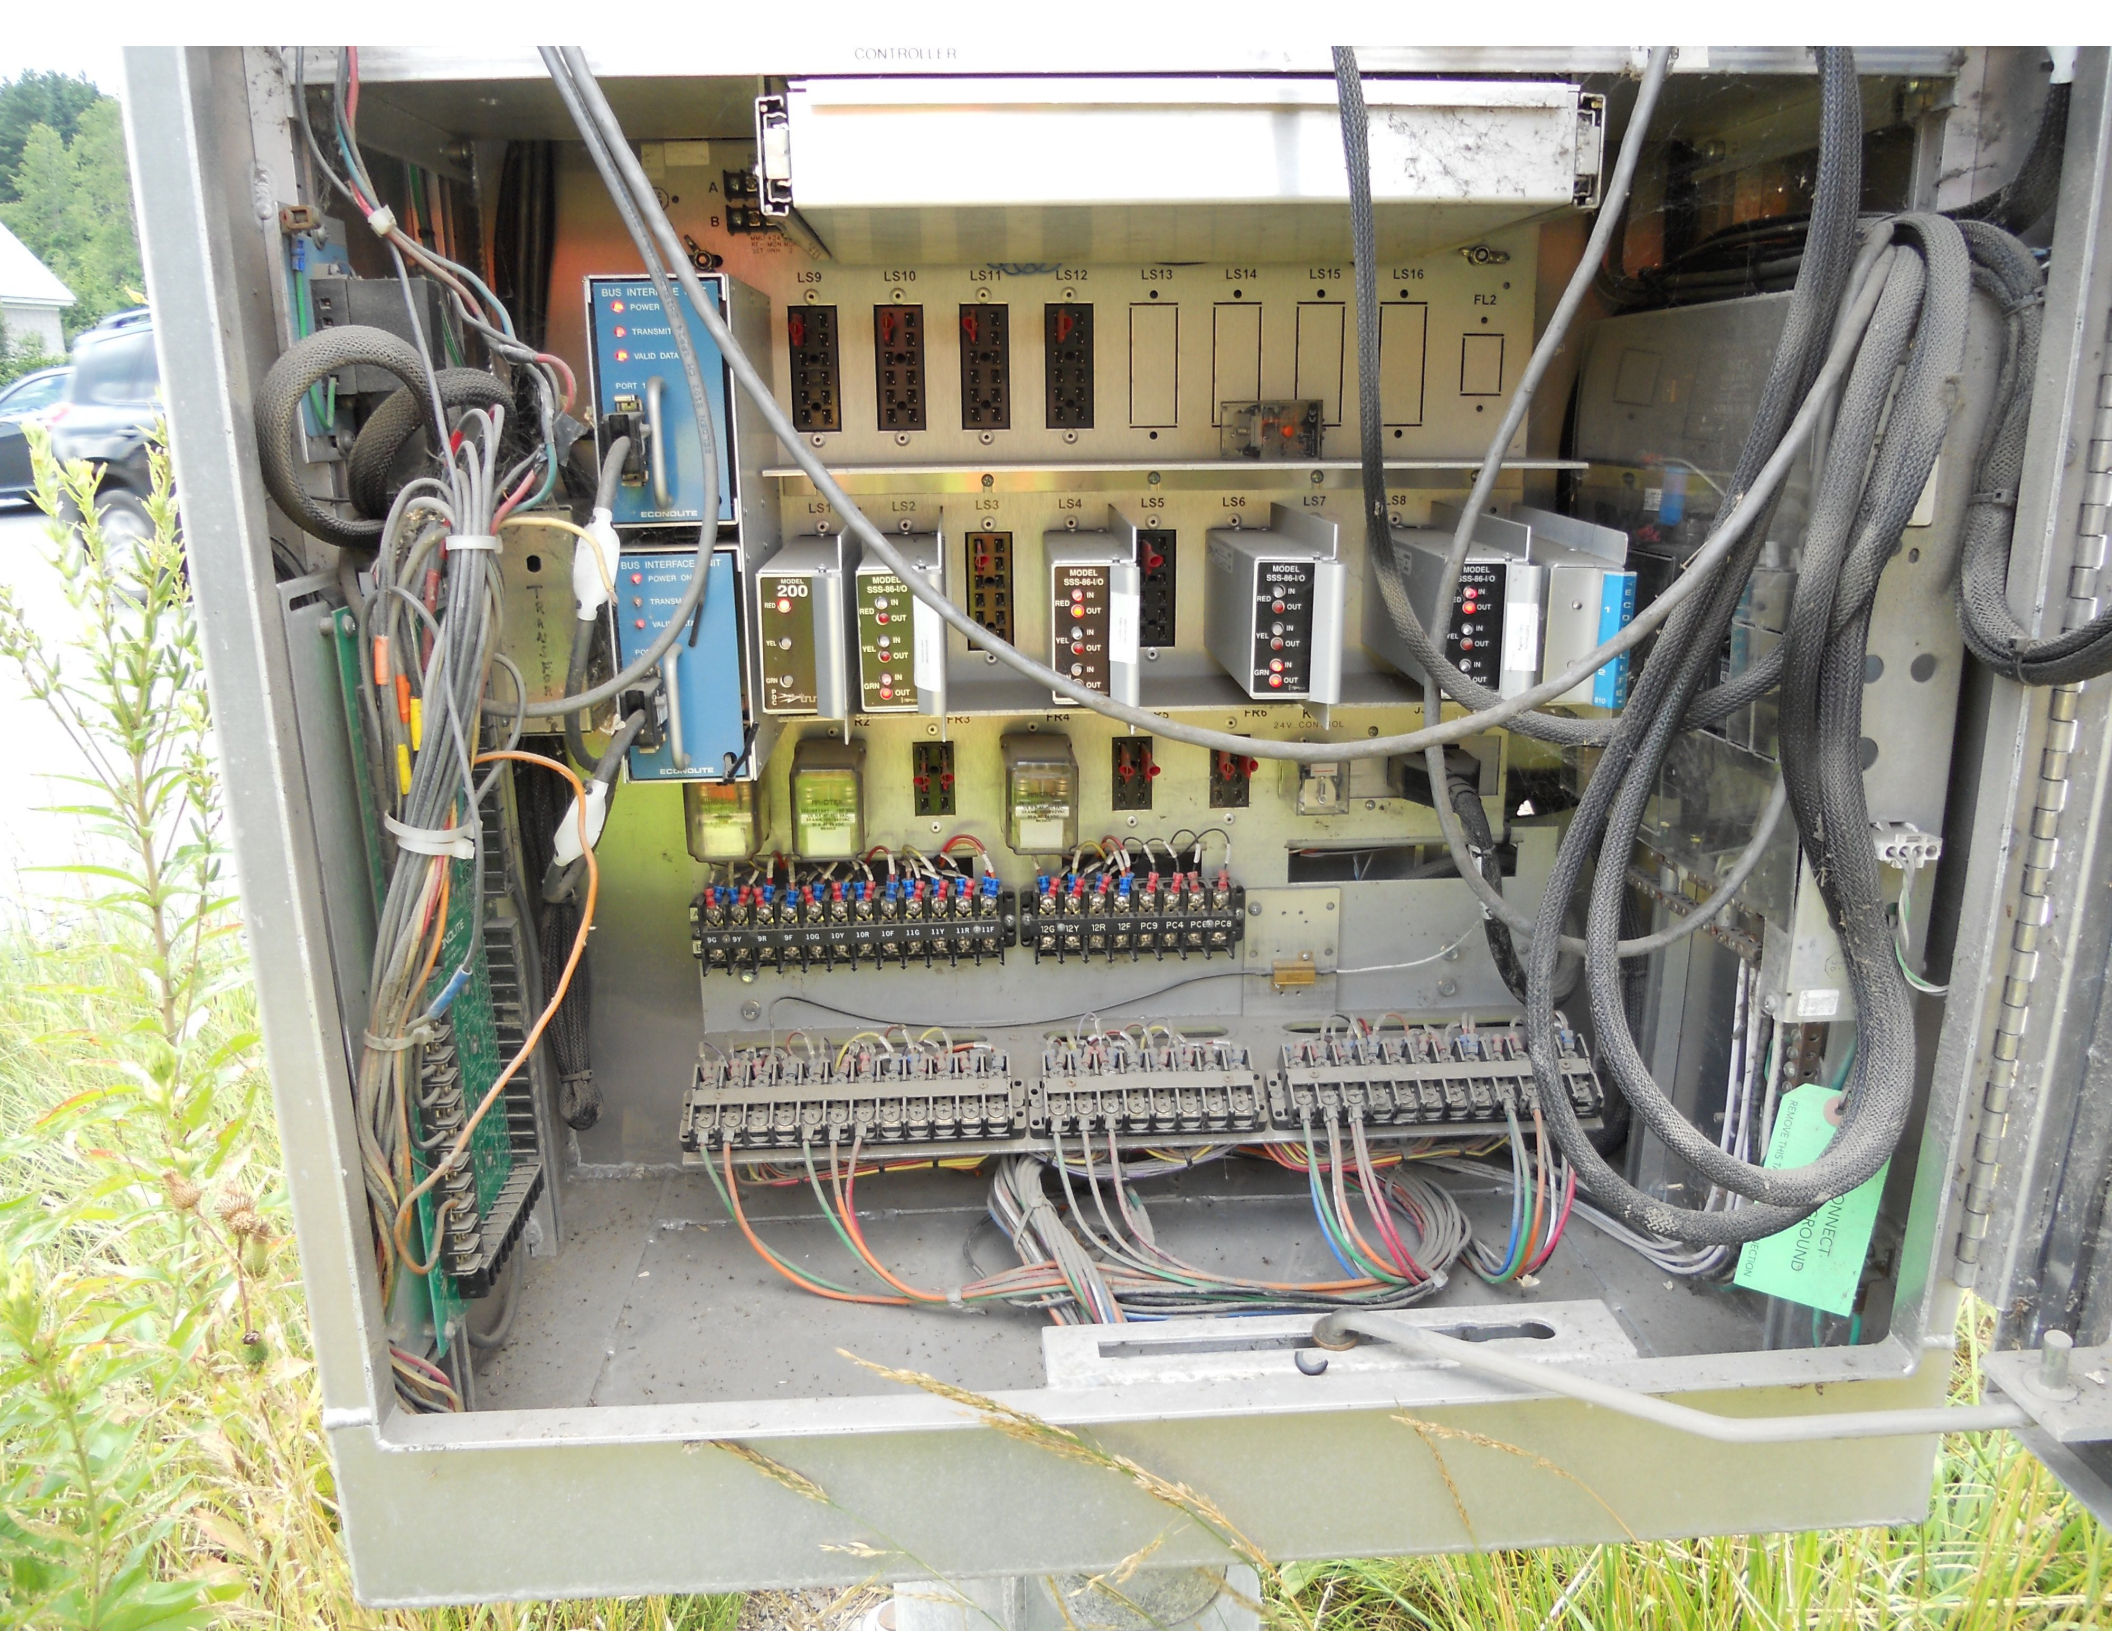

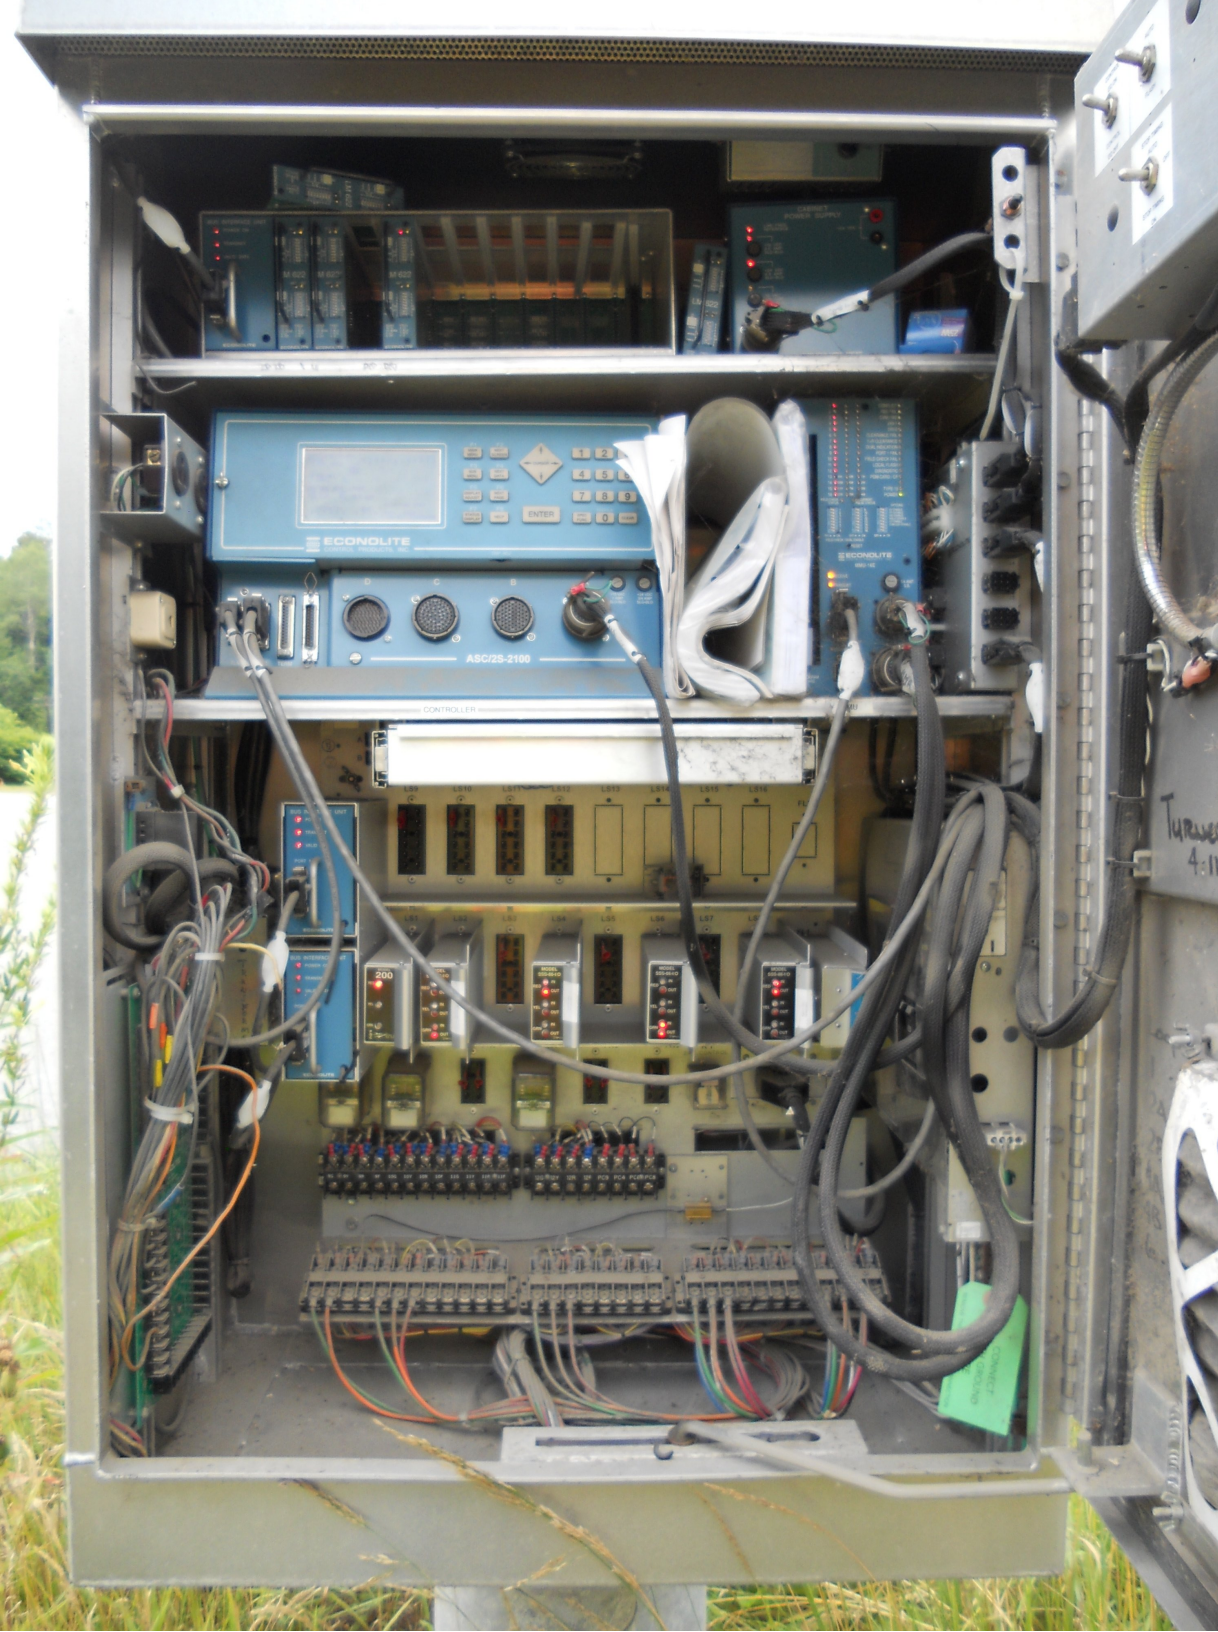

⚡ DANGER
HAZARD OF ELECTRICAL SHOCK
OR BURN IF COVER REMOVED
SERVICE BY UTILITY
AUTHORIZED PERSONNEL ONLY
DO NOT PAINT OVER OR REMOVE THIS LABEL
10/04/04 400 REV. 1

75
YEARS
Milbank Mfg. Co.

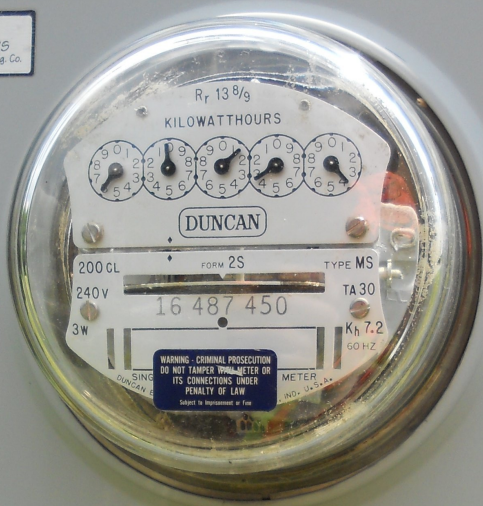

DO NOT OPEN UNDER FLAP
DO NOT BREAK SEAL



⚡ DANGER
HAZARD OF ELECTRICAL SHOCK
OR BURN IF COVER REMOVED
SERVICE BY UTILITY
AUTHORIZED PERSONNEL ONLY
DO NOT PAINT OVER OR REMOVE THIS LABEL
10/04/04 400 REV. 1



Green Mountain
MALL

SPEED
LIMIT
35







LEFT TURN
YIELD
ON GREEN



Farm Country
Insurance
www.farmcountry.net





UMC 11/02
POLE LENGTH 29'0"
DIA. 12"
GA. 3GA.
55KSI





















Dimming:

[illegible]

.....

[illegible]

	Week of Year																	
Prog	1 1	2 1	3 1	4 1	5 1	6 1	7 1	8 1	9 1	10 1	11 1	12 1	13 1	14 1	15 1	16 1	17 1	18 1
Prog	19 1	20 1	21 1	22 1	23 1	24 1	25 1	26 1	27 1	28 1	29 1	30 1	31 1	32 1	33 1	34 1	35 1	36 1
Prog	37 1	38 1	39 1	40 1	41 1	42 1	43 1	44 1	45 1	46 1	47 1	48 1	49 1	50 1	51 1	52 1	53 1	

NIC Program Steps

Step	Program	Step Begins	Pattern	Override
------	---------	-------------	---------	----------

TOD Program Steps

Step 1 Program 1 Step Begins 2130

Flash.	X	Dimming Enable.
Red Rest	.	Alt Veh Extension
Spare 5.	.	Det Log Enable.
Spare 3.	.	Spare 4
Type 0 Dly Enable. . .	.	Spare 2
Det Diag Plan.	0	

	Phase Number											
	1	2	3	4	5	6	7	8	9	10	11	12
Max 2 Enable	.	.	.	.	.	.	.	.	.	.	.	.
Max 3 Enable	.	.	.	.	.	.	.	.	.	.	.	.
Veh Recall	.	.	.	.	.	.	.	.	.	.	.	.
Veh Max Recall	.	.	.	.	.	.	.	.	.	.	.	.
Ped Recall	.	.	.	.	.	.	.	.	.	.	.	.
Cond Service Inhibit.	.	.	.	.	.	.	.	.	.	.	.	.
Phase Omit	.	.	.	.	.	.	.	.	.	.	.	.
Special Function	.	.	.	.	.	.	.	.	.	.	.	.

	A	B	C	D	E	F
Alt Sequence	.	.	.	.	.	.

Step 2 Program 1 Step Begins 0630

Flash.	.	Dimming Enable.
Red Rest	.	Alt Veh Extension
Spare 5.	.	Det Log Enable.
Spare 3.	.	Spare 4
Type 0 Dly Enable. . .	.	Spare 2
Det Diag Plan.	0	

	Phase Number											
	1	2	3	4	5	6	7	8	9	10	11	12
Max 2 Enable	.	.	.	.	.	.	.	.	.	.	.	.
Max 3 Enable	.	.	.	.	.	.	.	.	.	.	.	.
Veh Recall	.	.	.	.	.	.	.	.	.	.	.	.
Veh Max Recall	.	.	.	.	.	.	.	.	.	.	.	.
Ped Recall	.	.	.	.	.	.	.	.	.	.	.	.
Cond Service Inhibit.	.	.	.	.	.	.	.	.	.	.	.	.
Phase Omit	.	.	.	.	.	.	.	.	.	.	.	.
Special Function	.	.	.	.	.	.	.	.	.	.	.	.

	A	B	C	D	E	F
Alt Sequence	.	.	.	.	.	.